



X:\DRAWINGS\20\JUPE-2704-06-PLANNING\03-PROPOSED ELEVATIONS

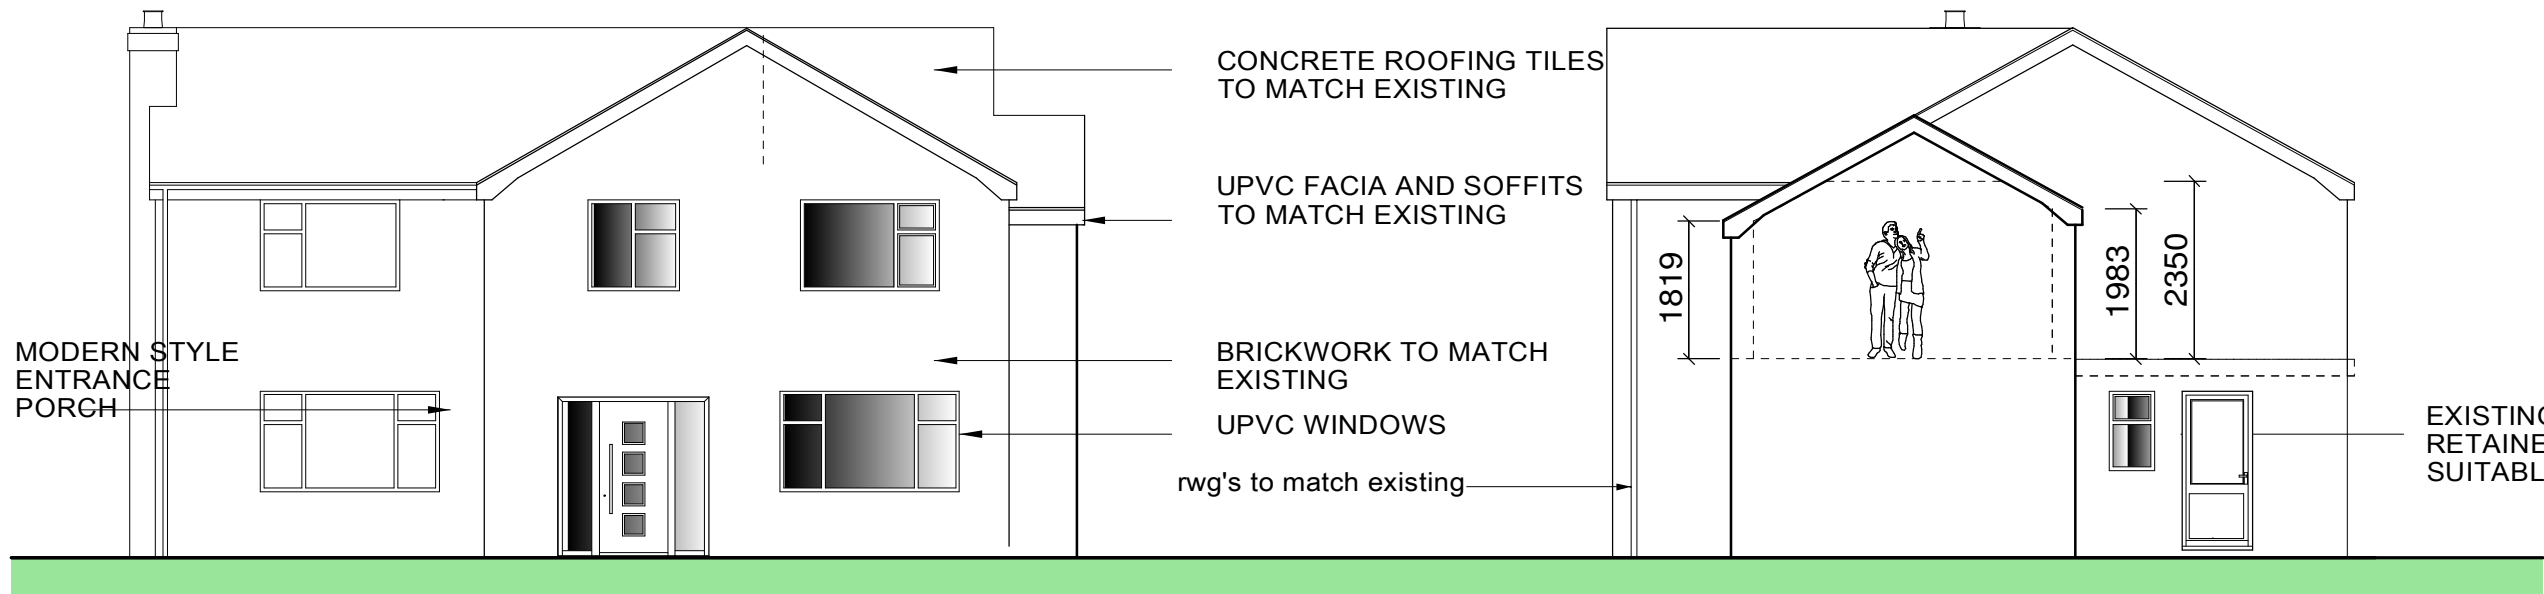

FRONT ELEVATION

SIDE ELEVATION

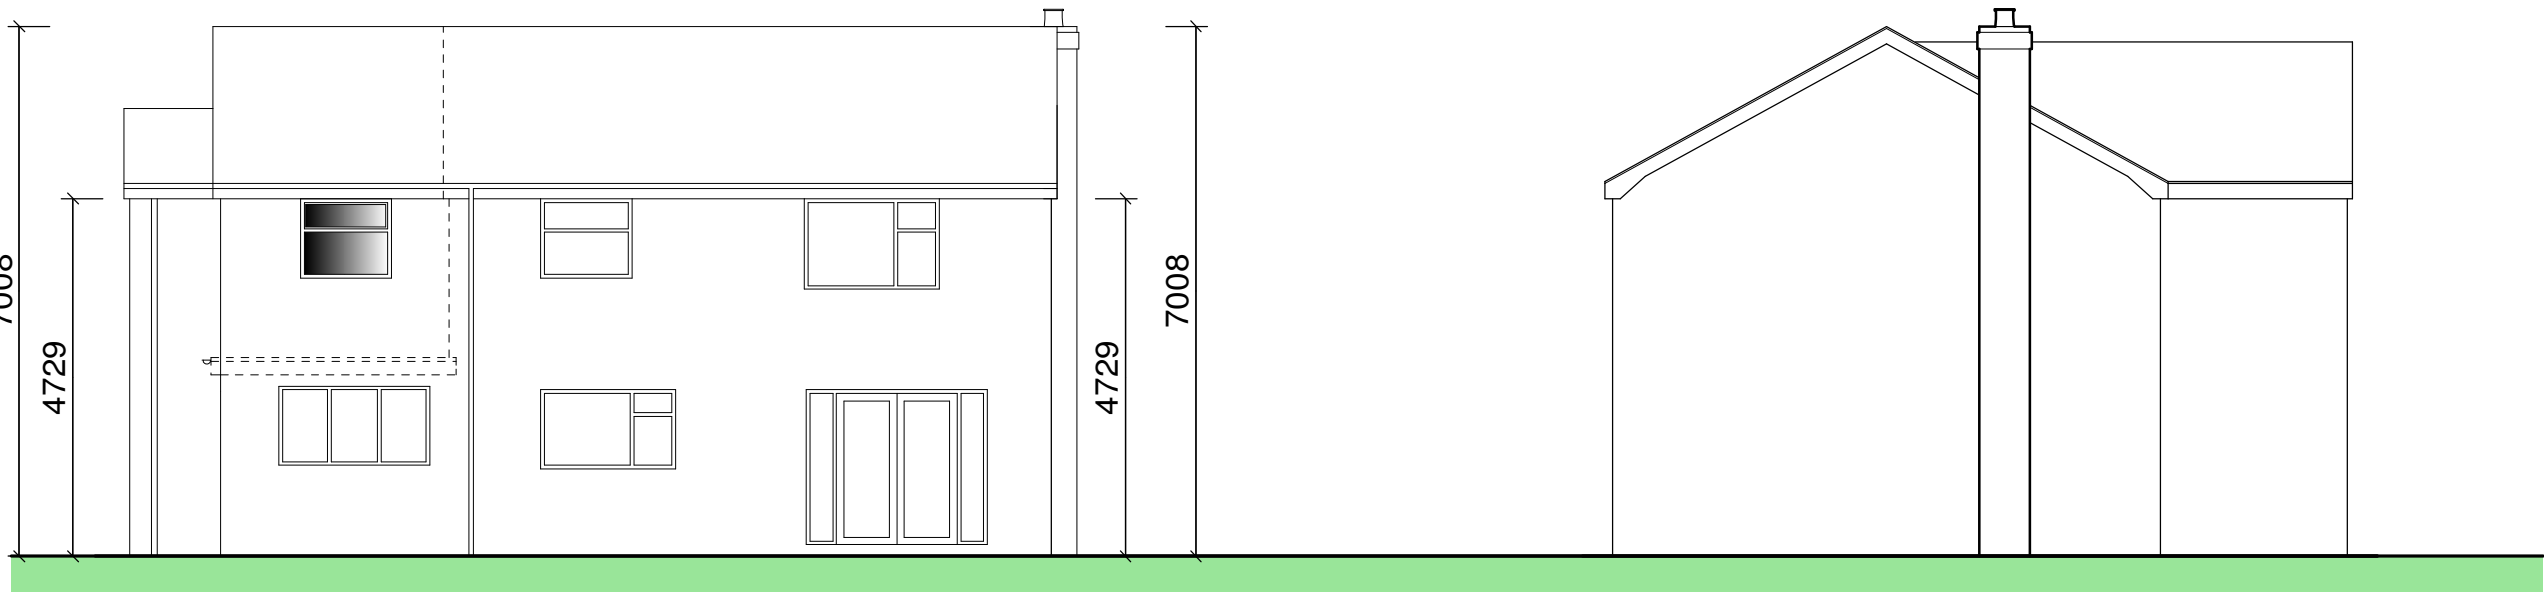

REAR ELEVATION

SIDE ELEVATION

NOTES:
All drawings and specifications contained in this document are copyright to SHENTON OWEN PLANNING & DESIGN. All dimensions must be checked on site and not scaled from the drawings. All discrepancies must be notified to the Agent immediately.

KEY :

C	03/03/21	client's amendments	D50
B	27/01/21	reduction of twin gable to single gable following planning discussions	D50
A	15/11/20	CLIENT AMENDS	-
Rev	Date	Revisions	Name
Drawn by :	Date :		
R SHENTON	OCT 2020		

Shenton Owen
PLANNING & DESIGN
2 St Catherine's
23a Dodington
Whitchurch
Shropshire
SY13 1EE
Tel: (01948) 663004
e-mail
info@shenton-owen.co.uk
© copyright
This drawing must not be reproduced without first obtaining written permission

Client :
Mr and Mrs Jupe

Job Title :
Proposed extension and detached garage
at
Stoneyhurst
Grange Road
Bronington
SY13 3HL

Drawing Title :
PROPOSED ELEVATIONS

Dwg No : W20/2704/03	Scale : 1:100@A3	Rev : C
-------------------------	---------------------	------------