




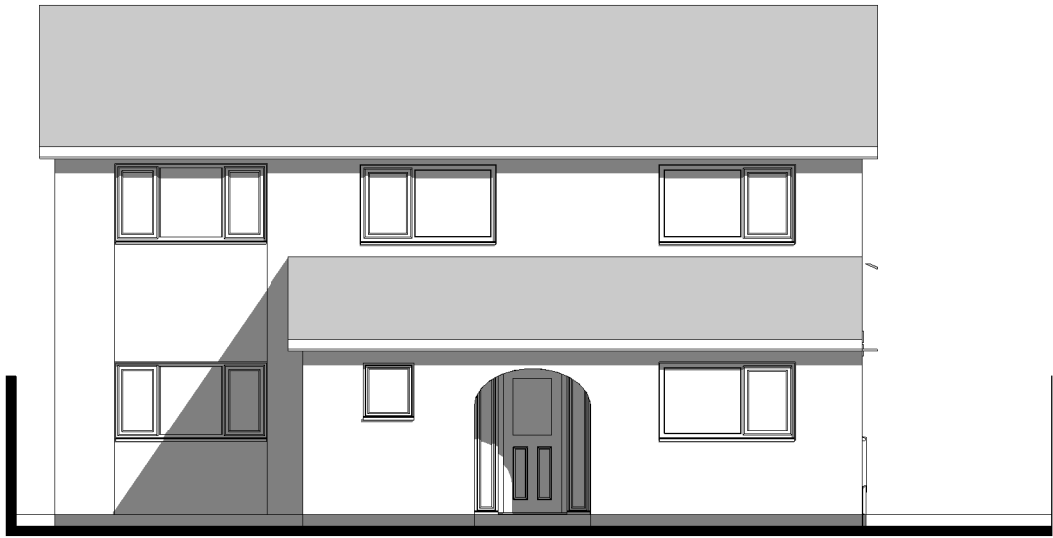


Existing Front Elevation
1 : 100

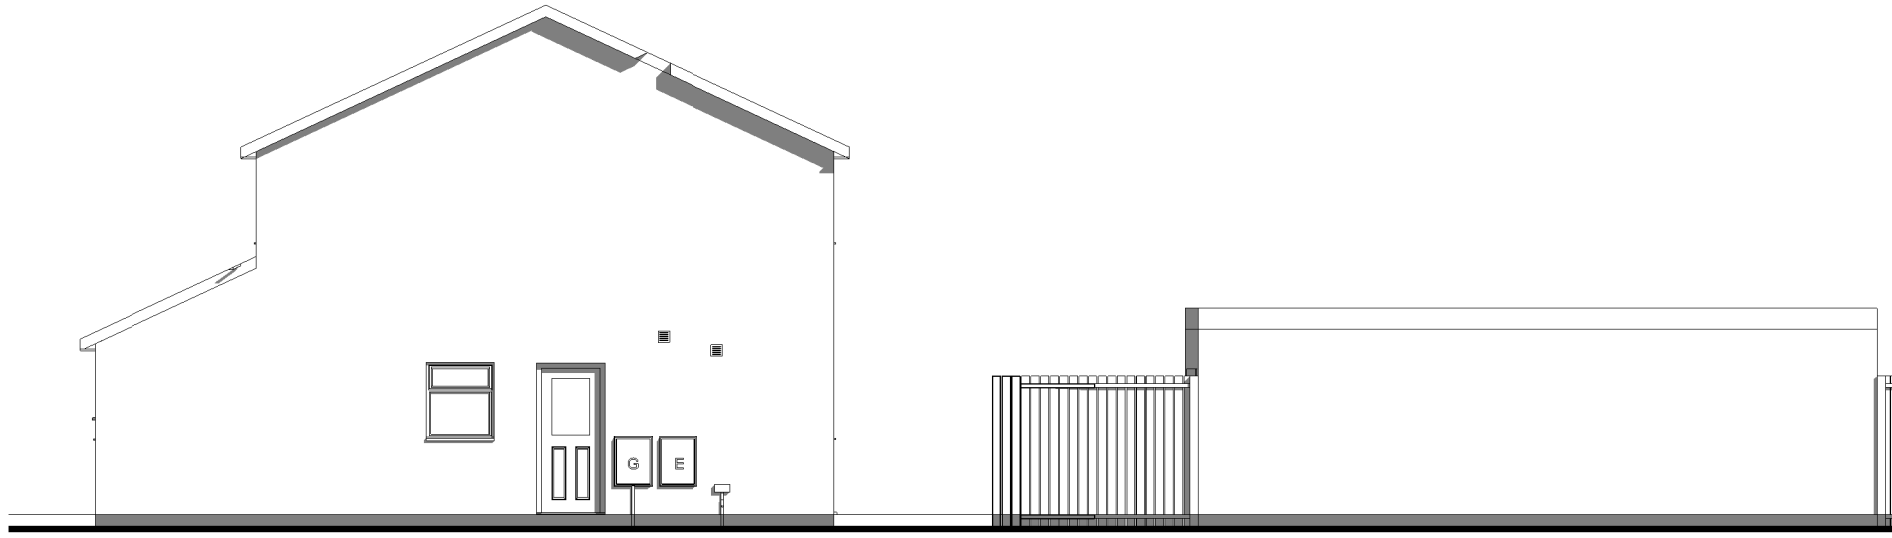


Existing Side Elevation
1 : 100

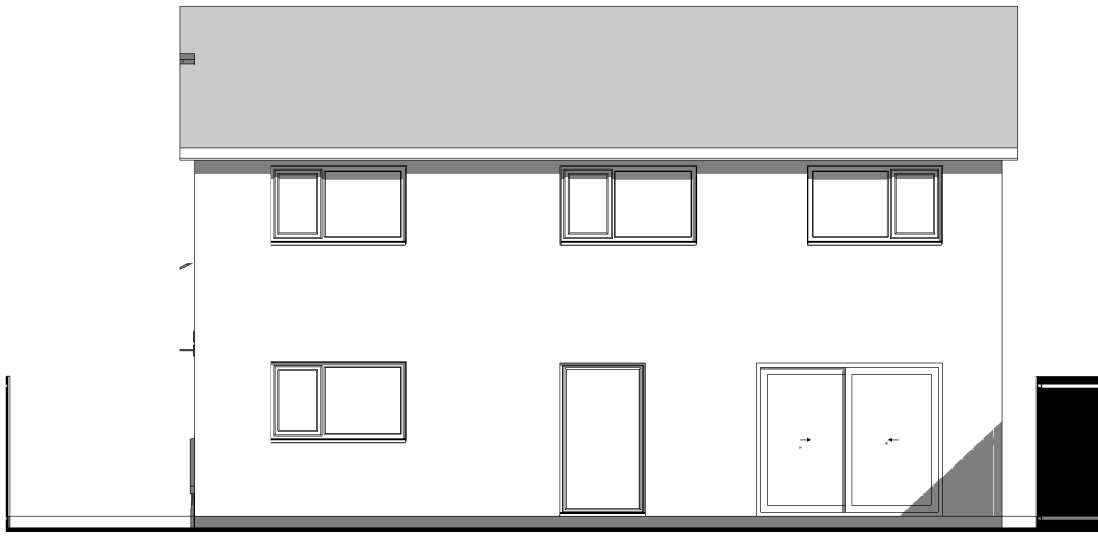


Existing Rear Elevation
1 : 100

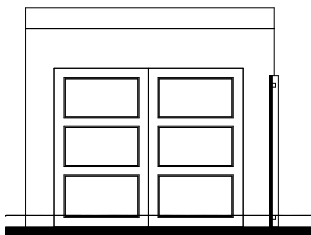


Existing Garage Front Elevation
1 : 100

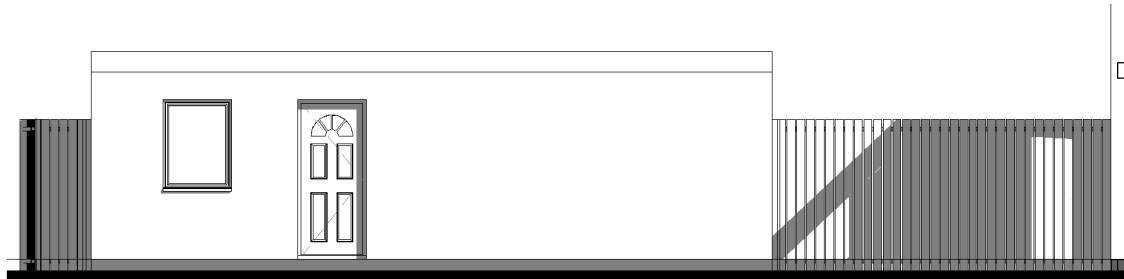


Existing Garage Side Elevation
1 : 100

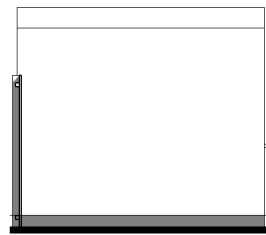


Existing Garage Rear Elevation
1 : 100

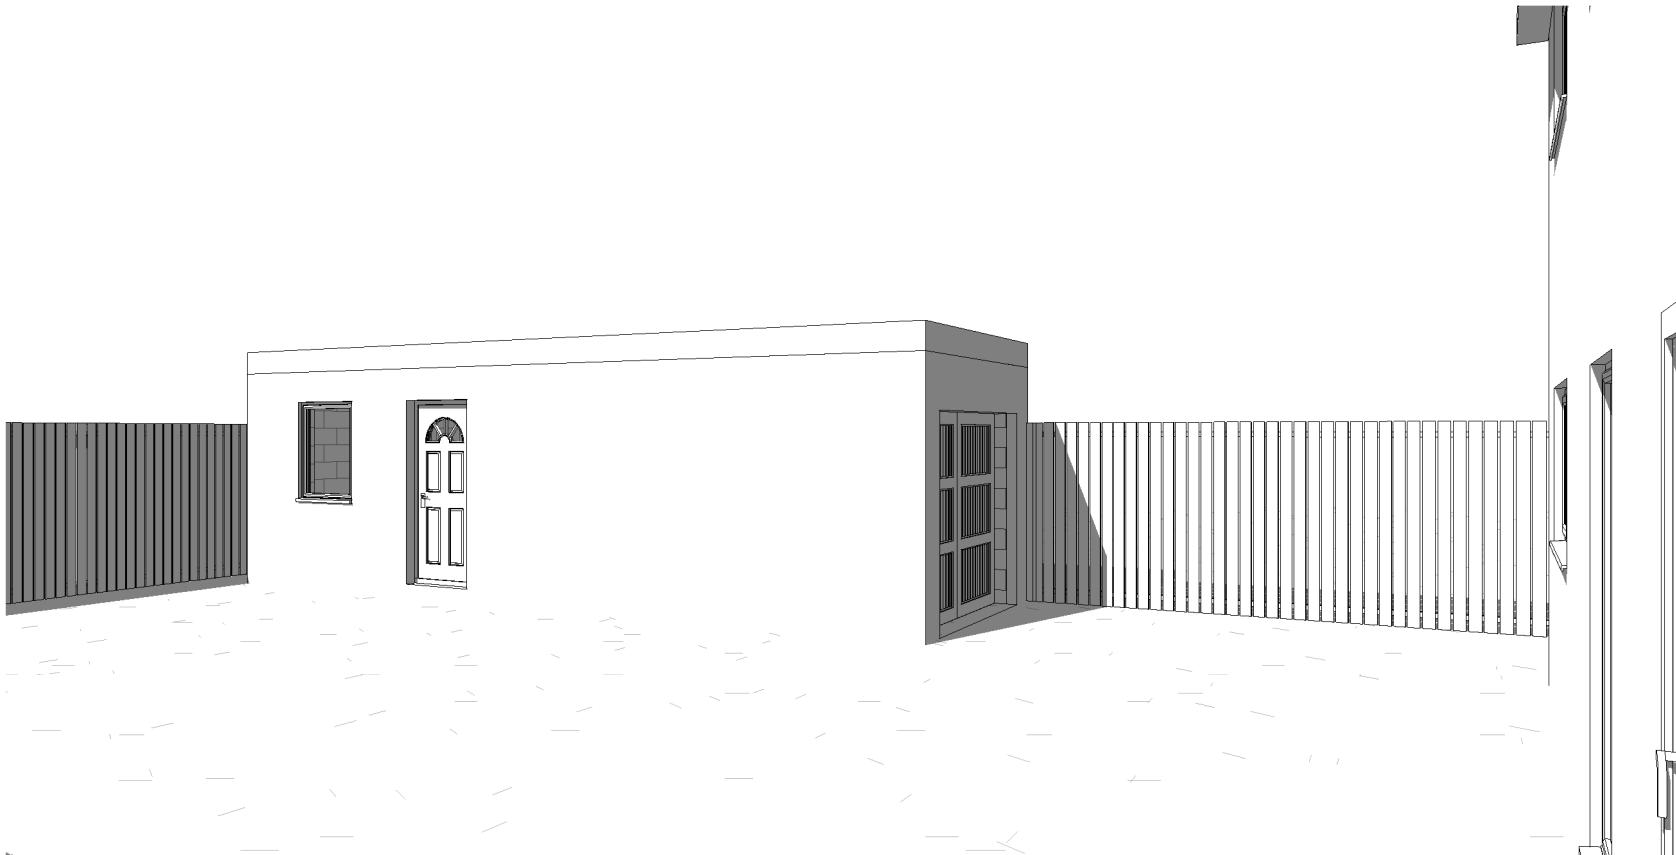

Existing 3D View 1

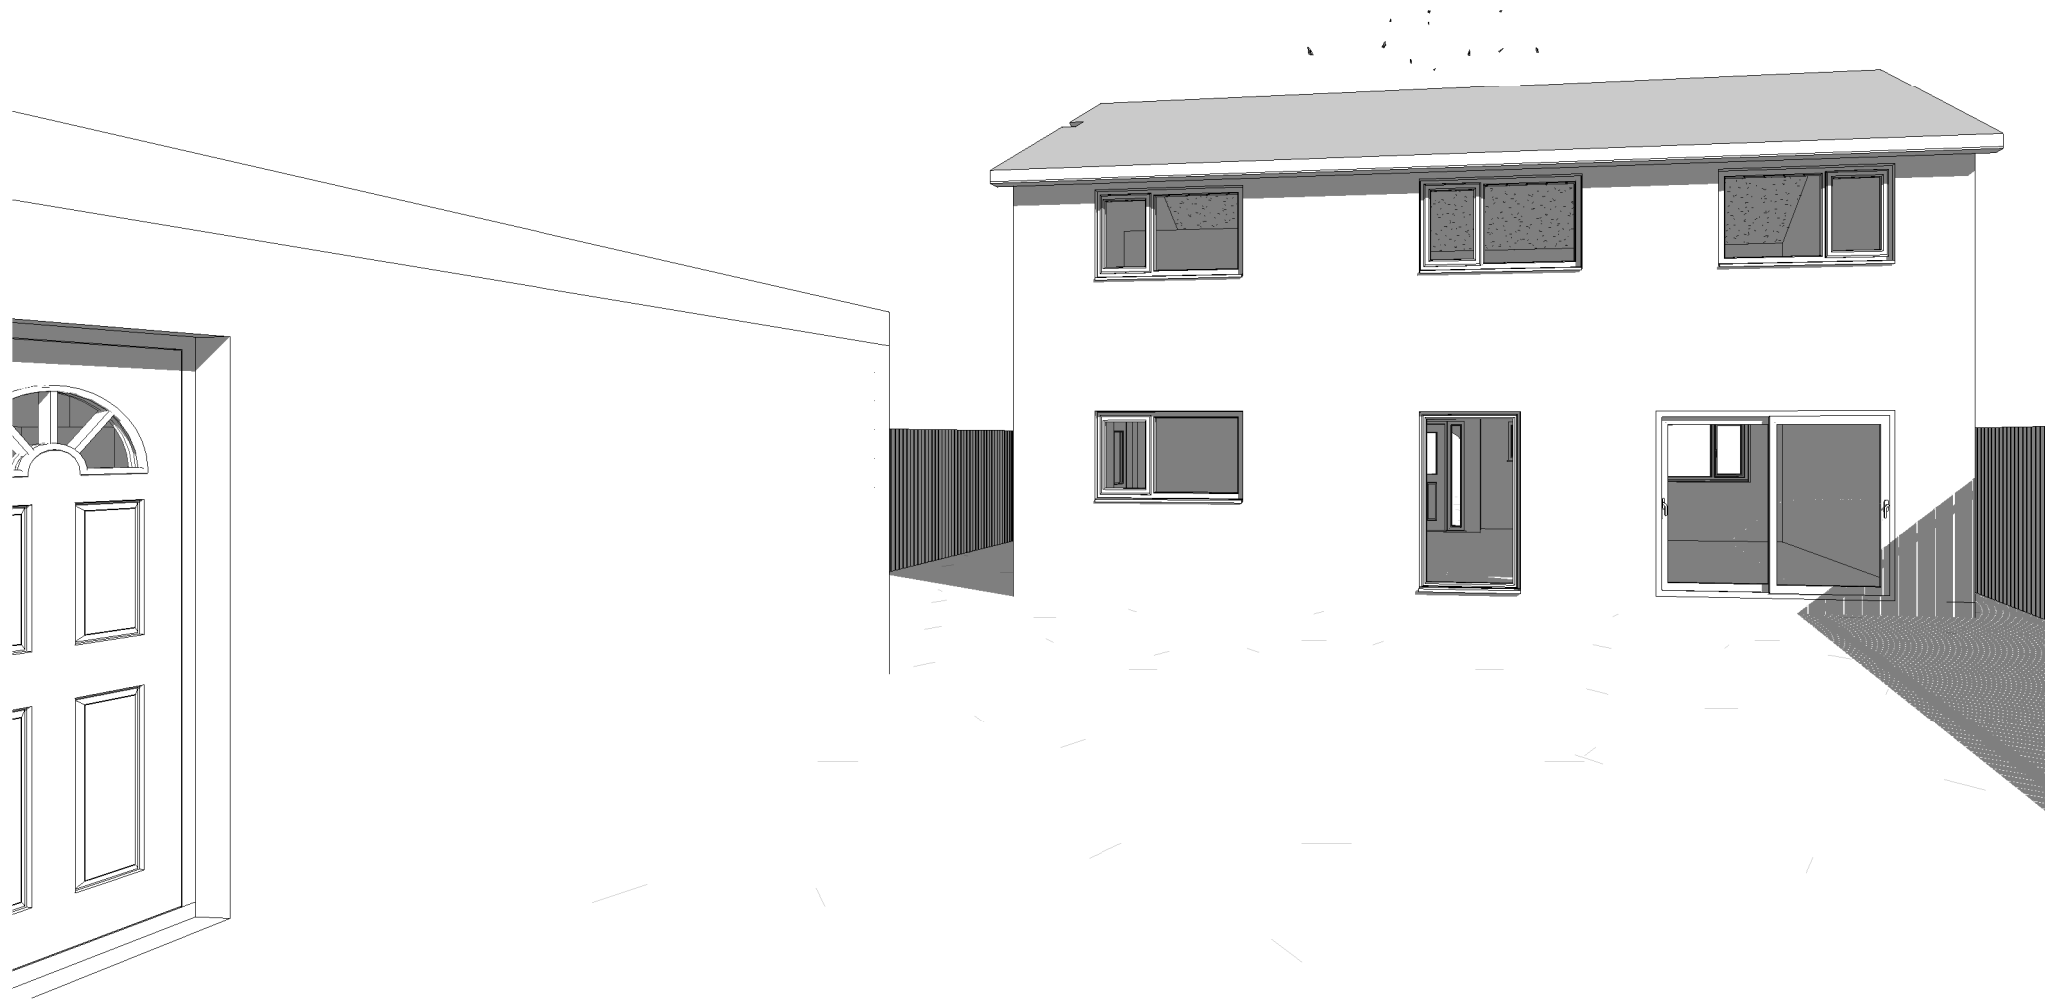

Existing 3D View 2

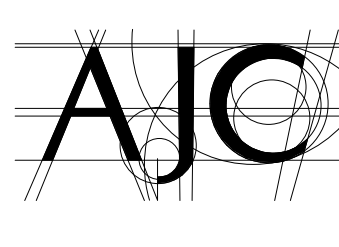	DRAWING No	AR-03	REVISION
	DRAWING TITLE	Existing Elevations	
	SCALE @ A2	1 : 100	
	PROJECT TITLE	43 Ffordd Glyn, Coed y Glyn, Wrexham, LL13 7QW	
	CLIENT	Mr A Read	