

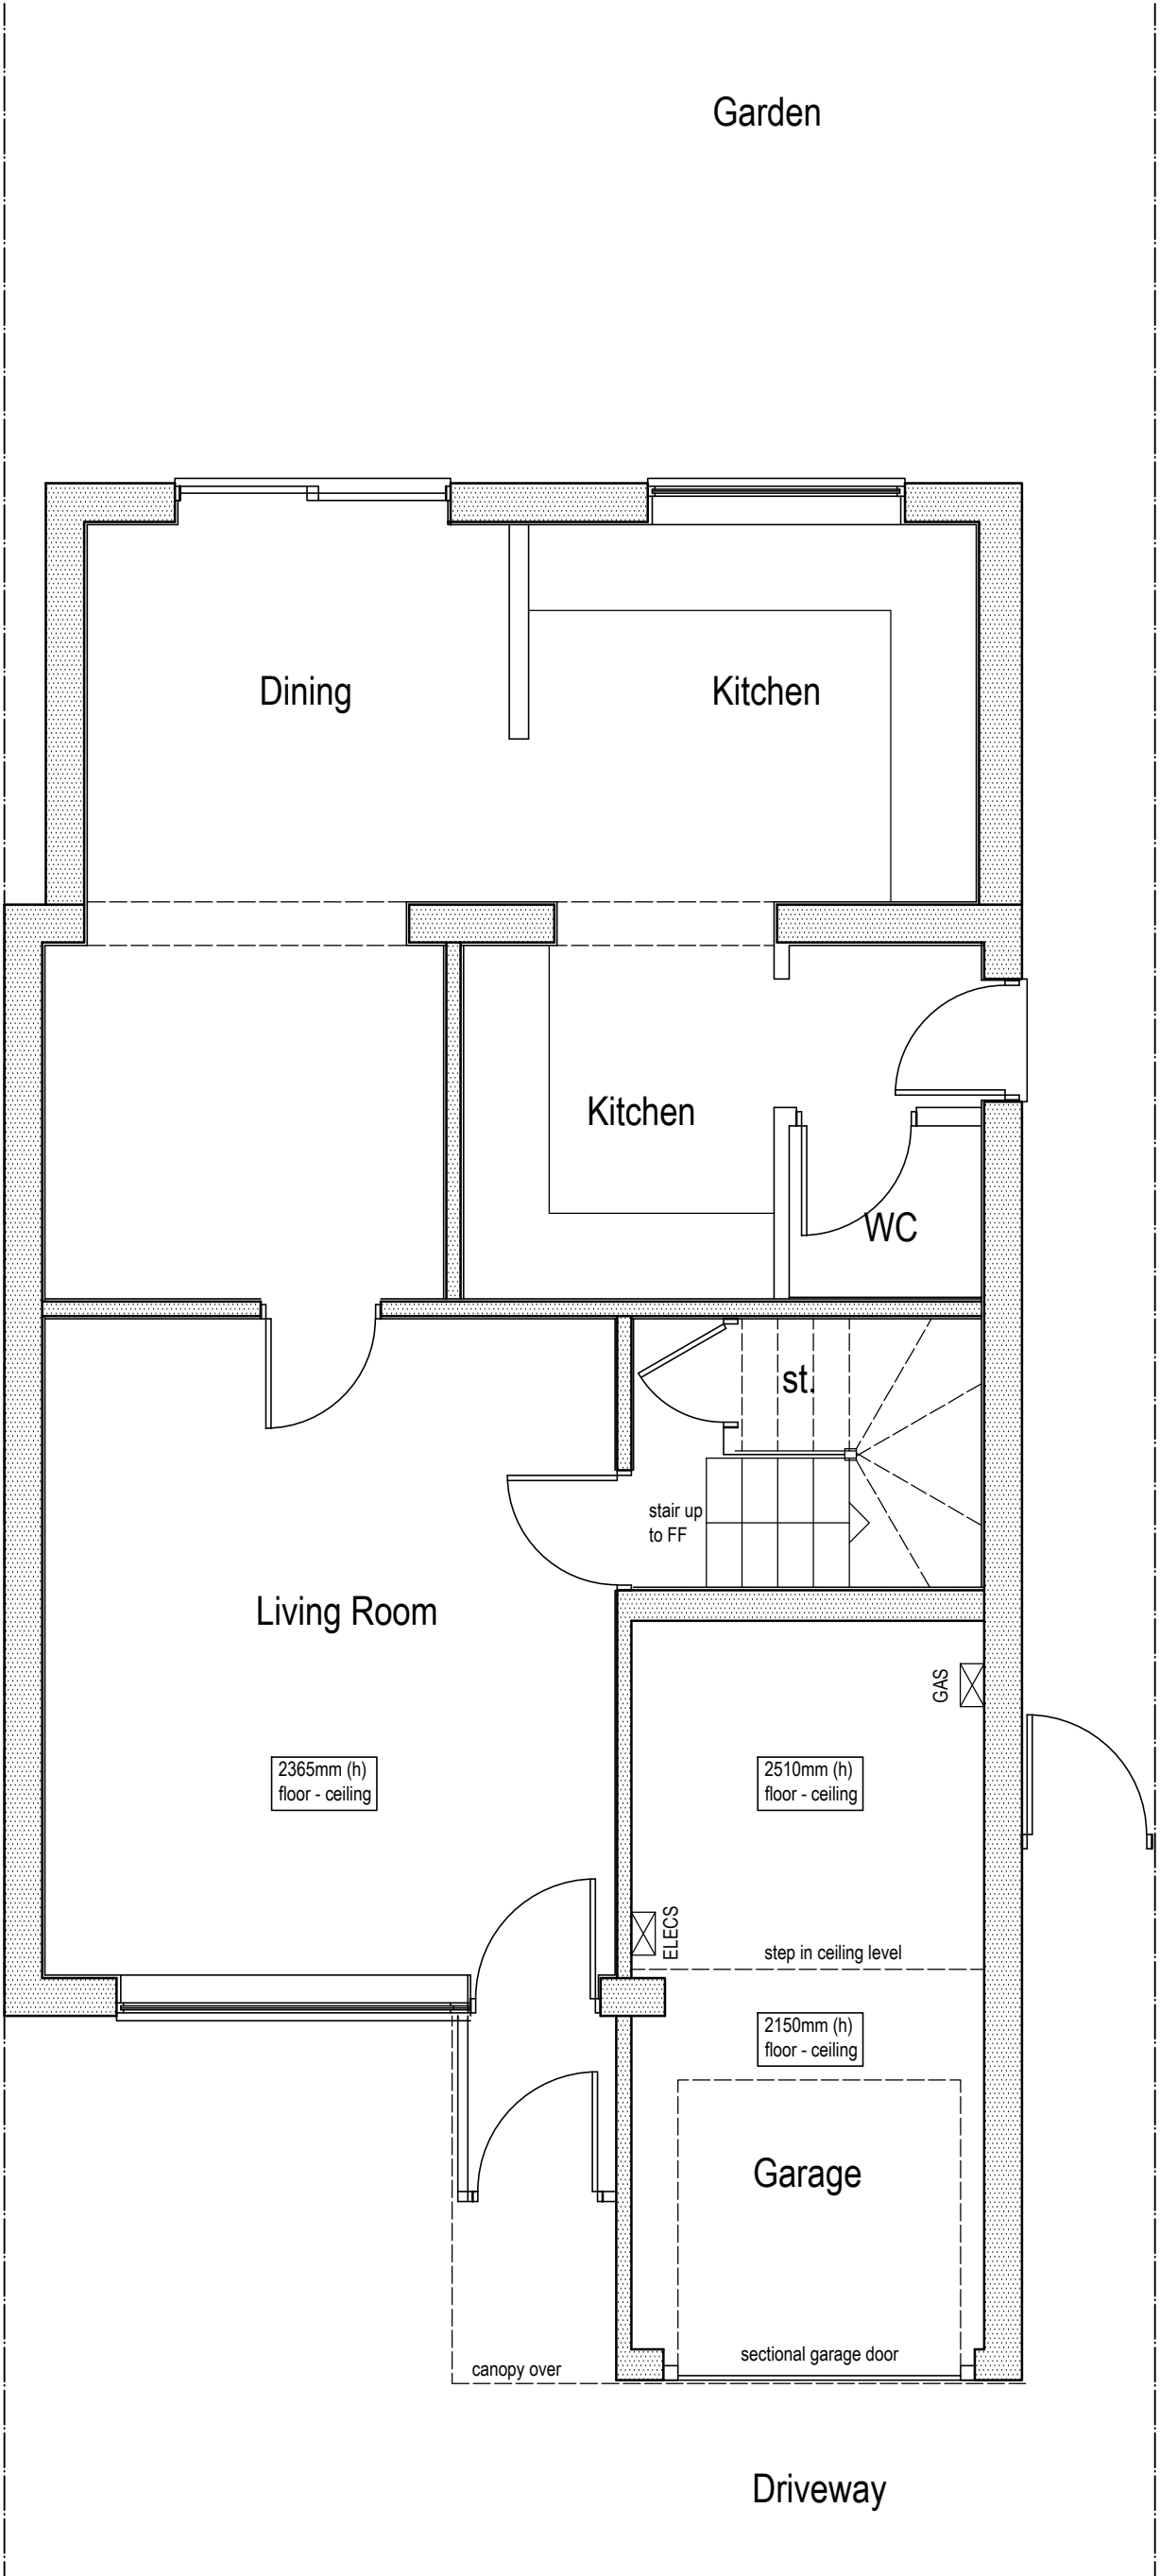



Proposed alterations at 16 Ranscombe Crescent, Wrexham, LL13 9UX

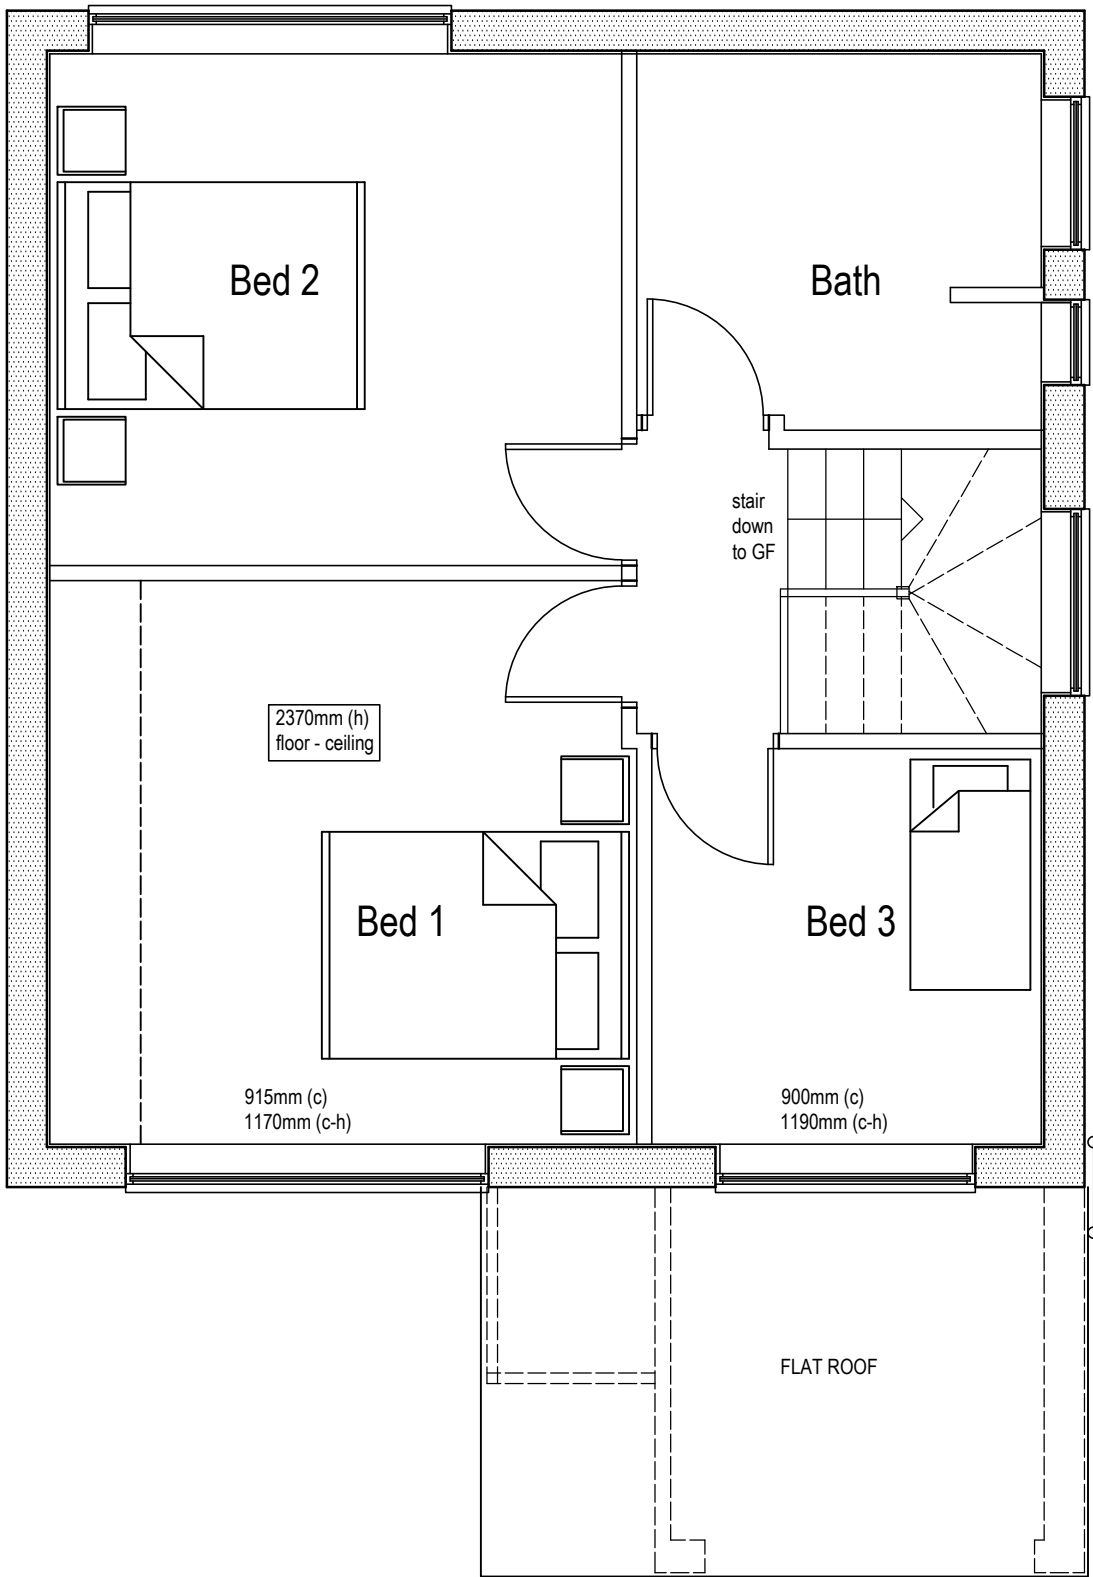

GROUND FLOOR PLAN

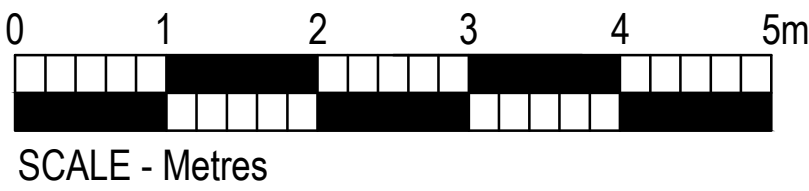

FIRST FLOOR PLAN

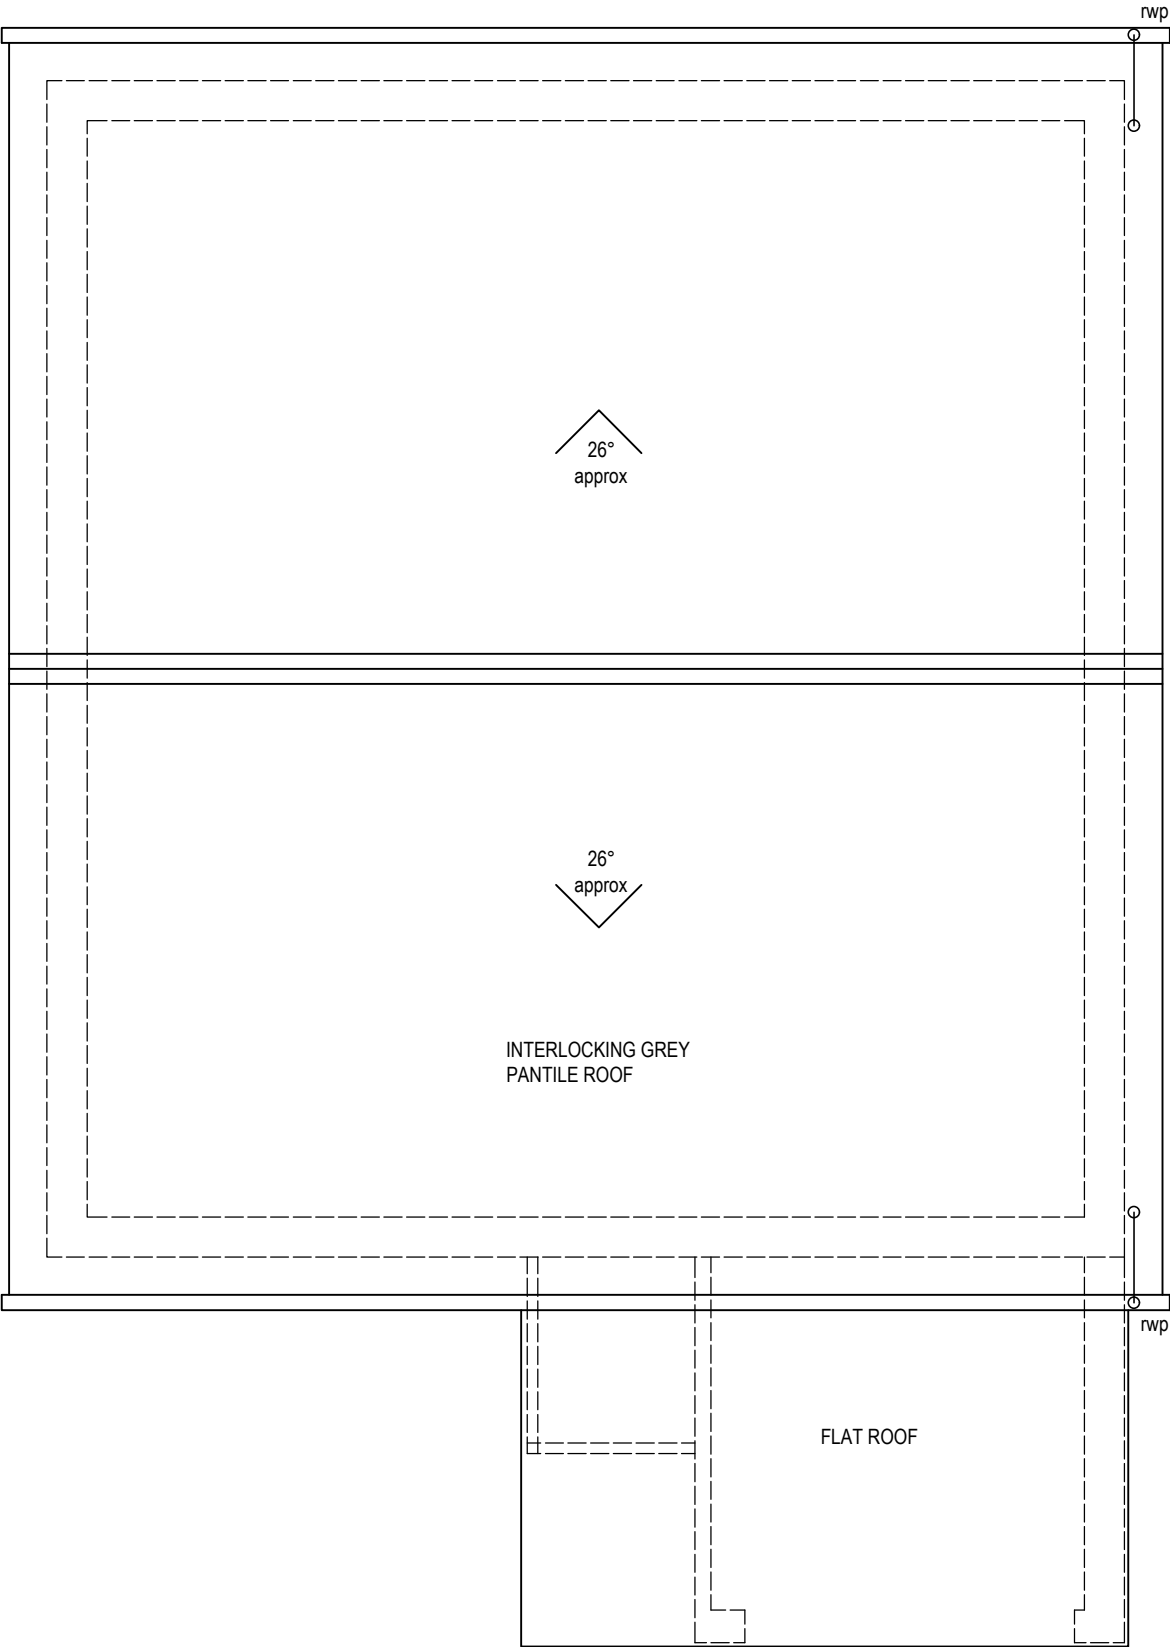

ROOF PLAN

A	21 05 24	Survey first issue
Rev.	Date	Notes

MHA

MARTIN HOLLAND ARCHITECT

5 Hallowsgate Court, Kelsall, Tarporley, Cheshire, CW6 0RE

t. 07966 099148

e. martin holland100@hotmail.com

Project:

Proposed alterations at
16 Ranscombe Crescent, Wrexham, LL13 9UX

Dwg Title:

GROUND FLOOR, FIRST FLOOR & ROOF PLANS
AS EXISTING

Project:

204

Dwg No:

01

Rev:

A

Date:

MAY 2021

Scale:

1:50@A1
1:100@A3

Stage:

SURVEY

Disclaimer

This drawing and the building works depicted are the copyright of the Architect and may not be reproduced without permission. All measurements are to be checked on site and any discrepancies reported to the Architect. This drawing was prepared for the Client, Project & Site listed above. No responsibility is accepted whatsoever should the drawing be used by any other person, on any other site or for any other purpose than those stated. This drawing is to be read in conjunction with all relevant drawings and specifications.