



© COPYRIGHT
The copyright in this drawing is vested in Sheppard Robson and no license or assignment of any kind has been, or is, granted to any third party whether by provision of copies or originals or otherwise unless agreed in writing.

DO NOT SCALE FROM THIS DRAWING
The contractor shall check and verify all dimensions on site and report any discrepancies in writing to Sheppard Robson before proceeding work


FOR ELECTRONIC DATA ISSUE
Electronic Data / drawings are issued as "read only" and should not be interrogated for measurement. All dimensions and levels should read, only from those values stated in text, on the drawing.

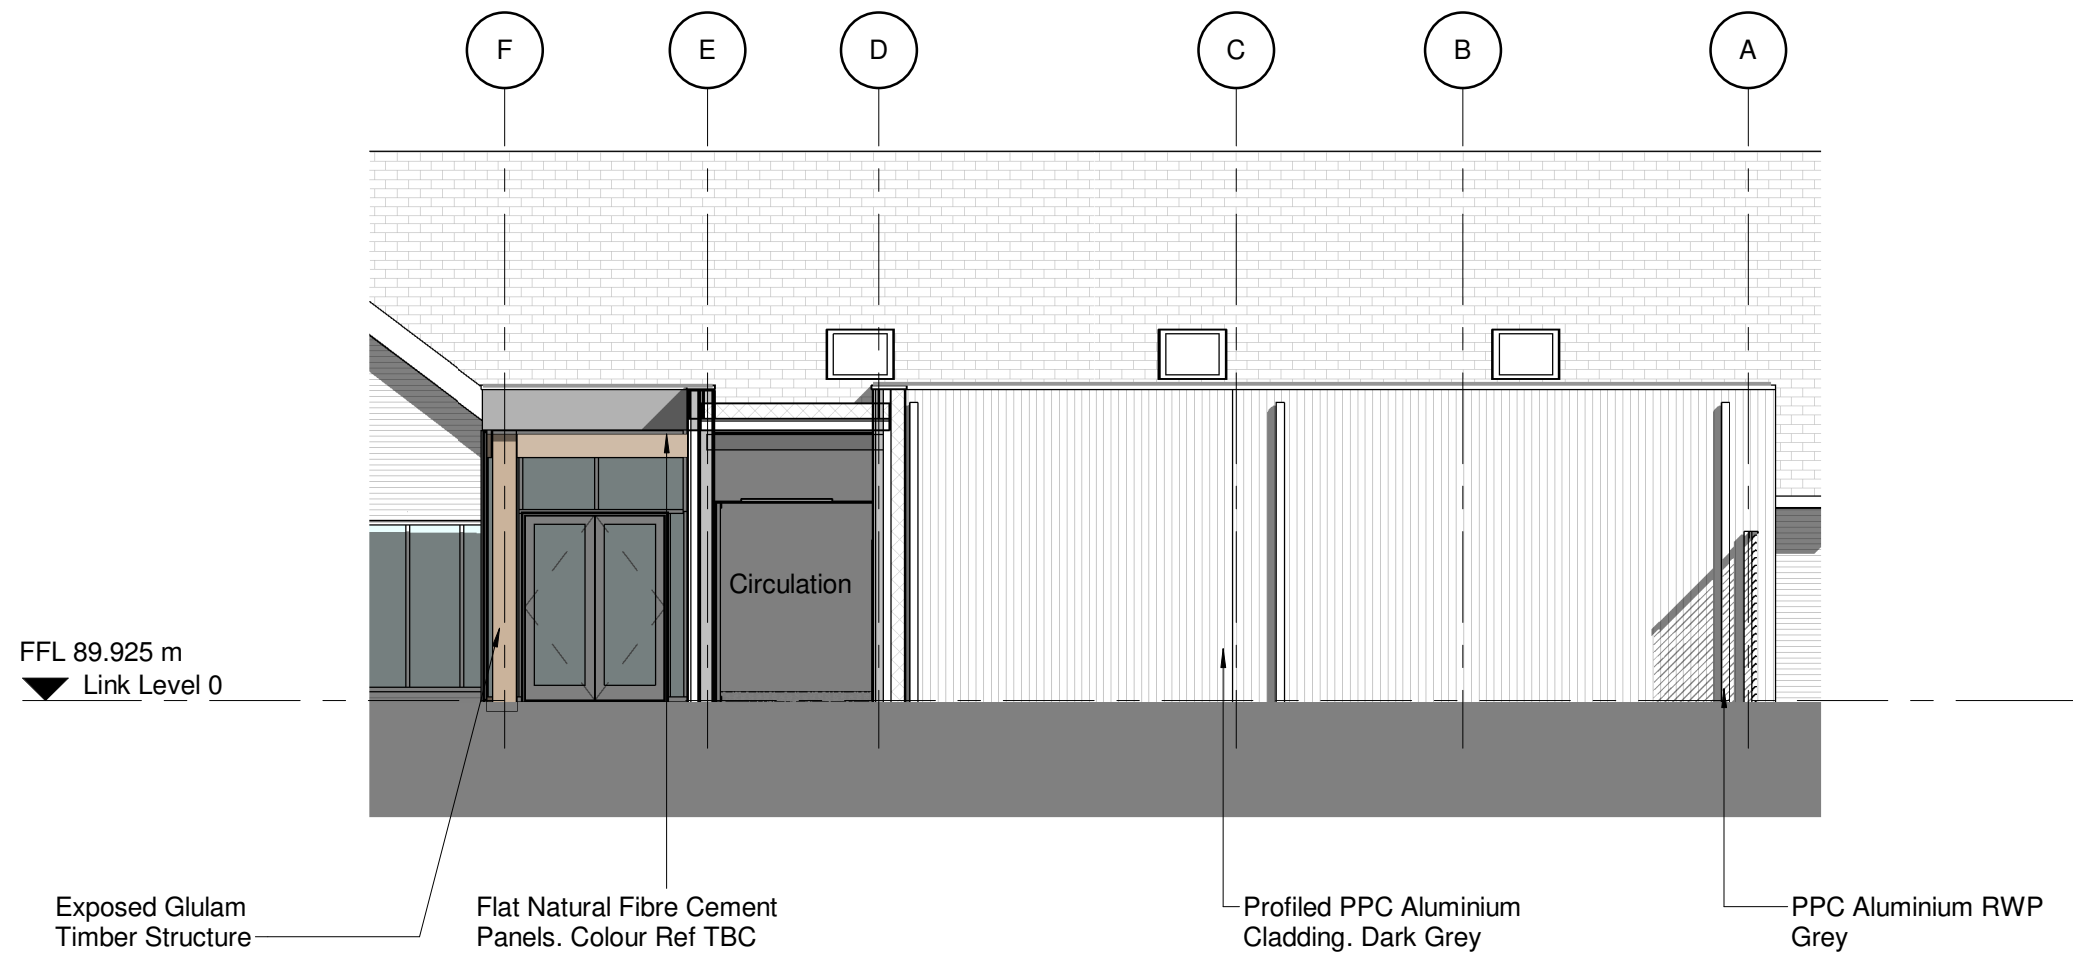


Link Building - Proposed North Elevation
1 : 100

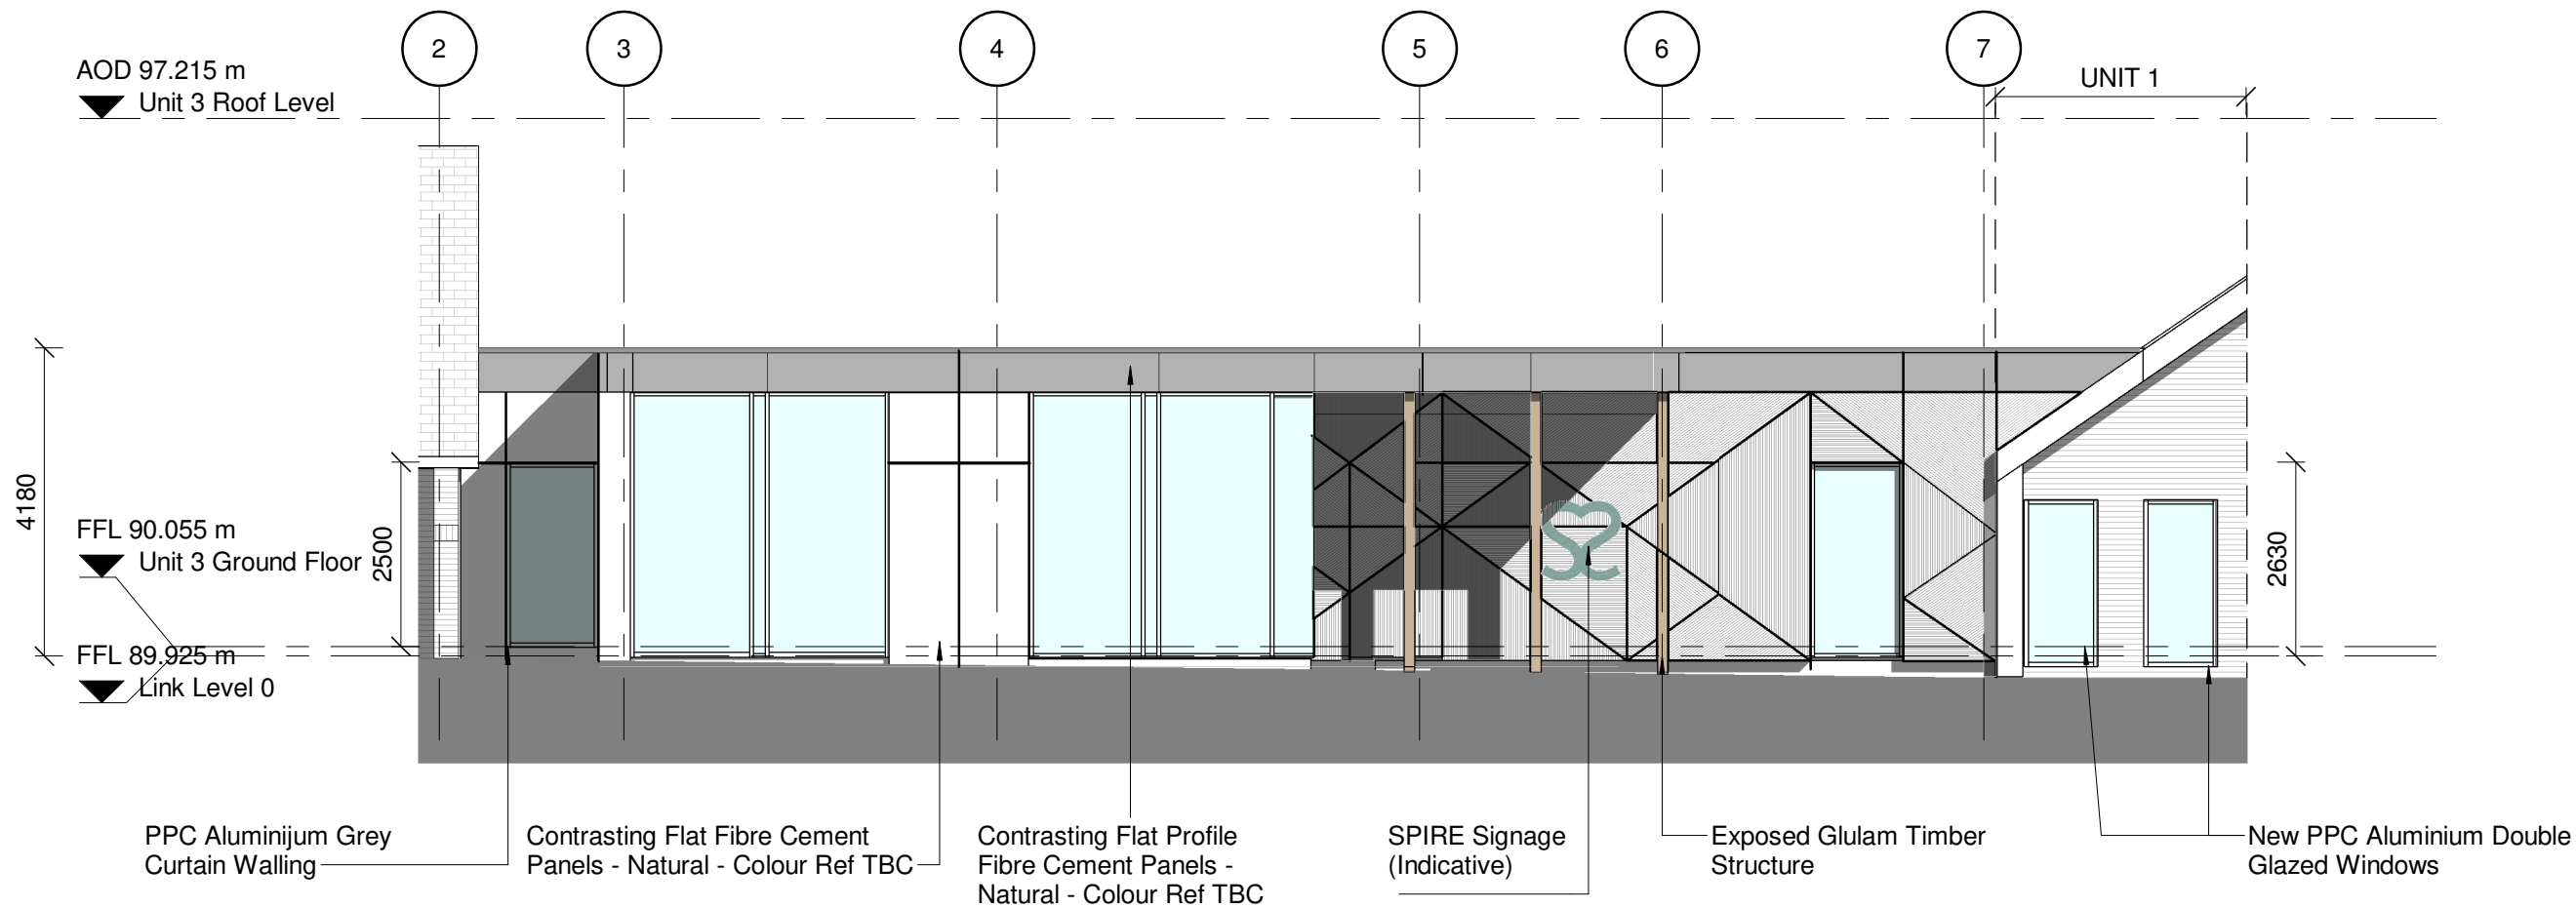

Link Building - Proposed East Elevation
1 : 100

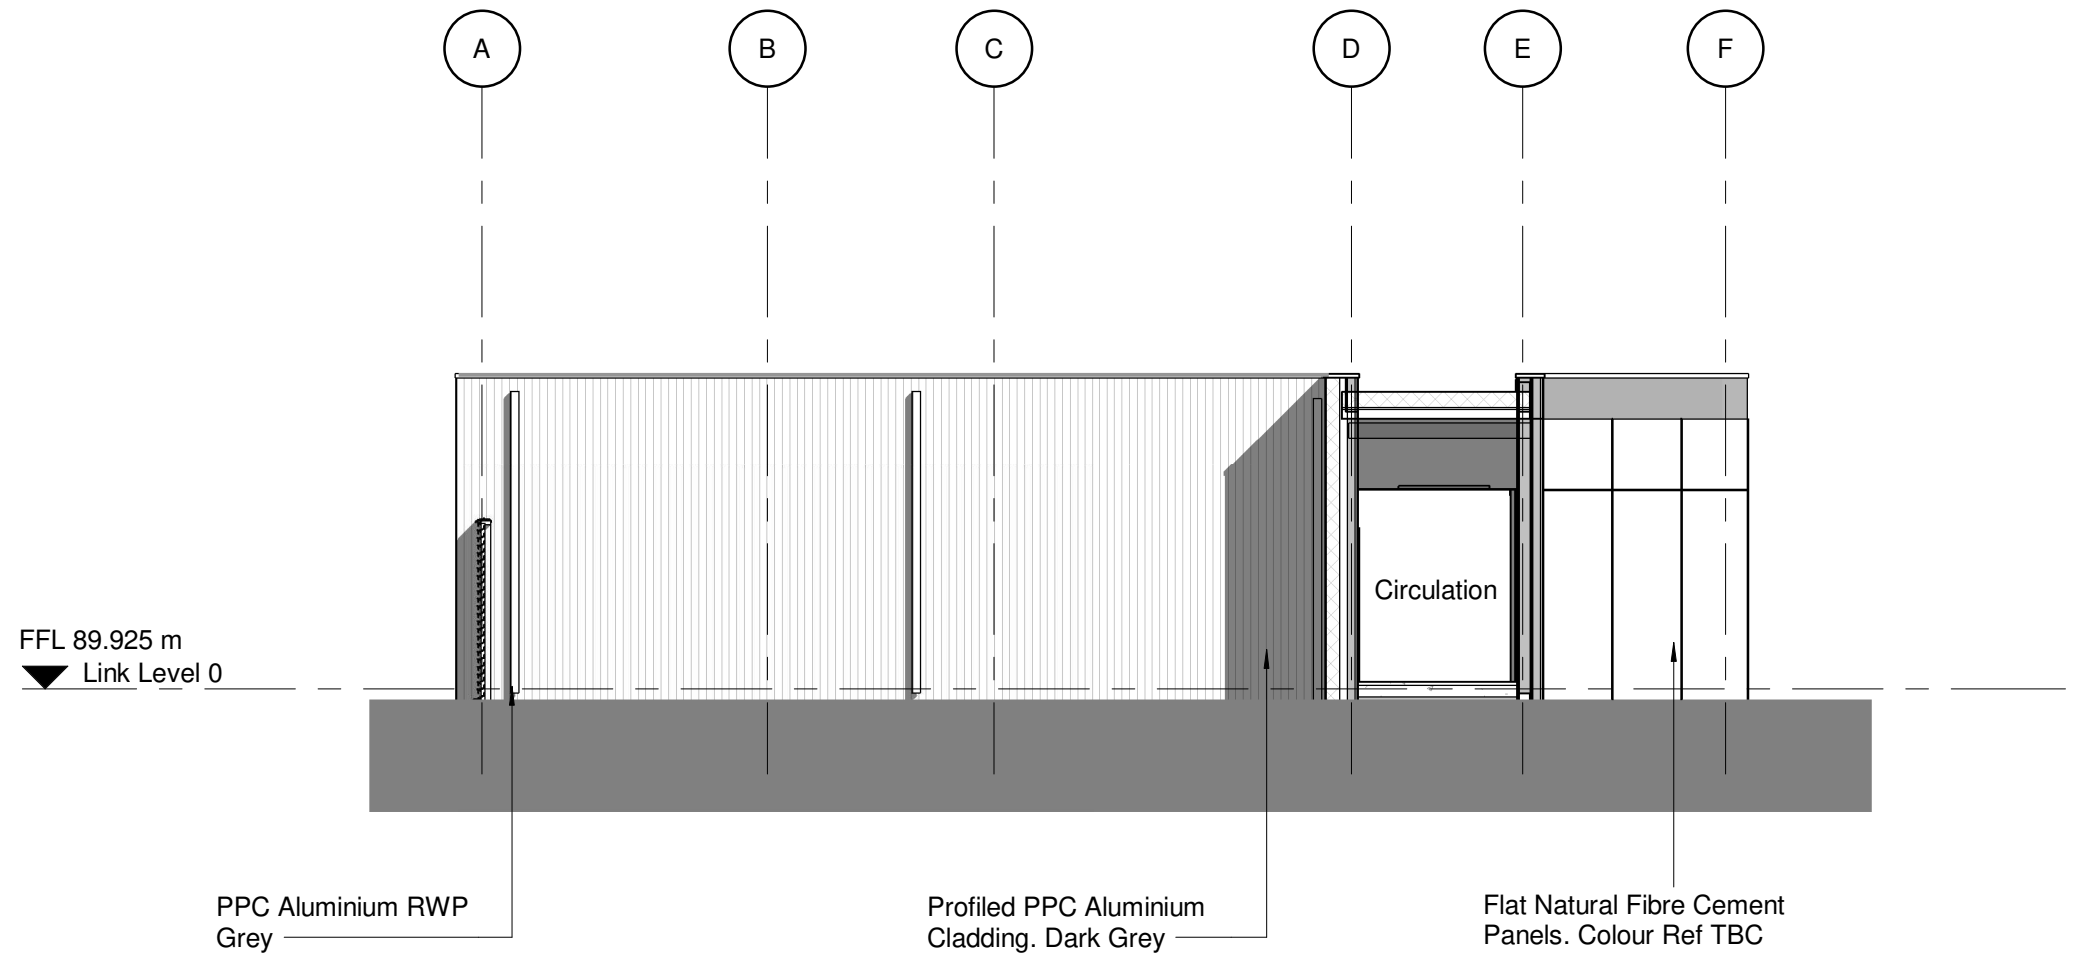


Link Building - Proposed South Elevation
1 : 100

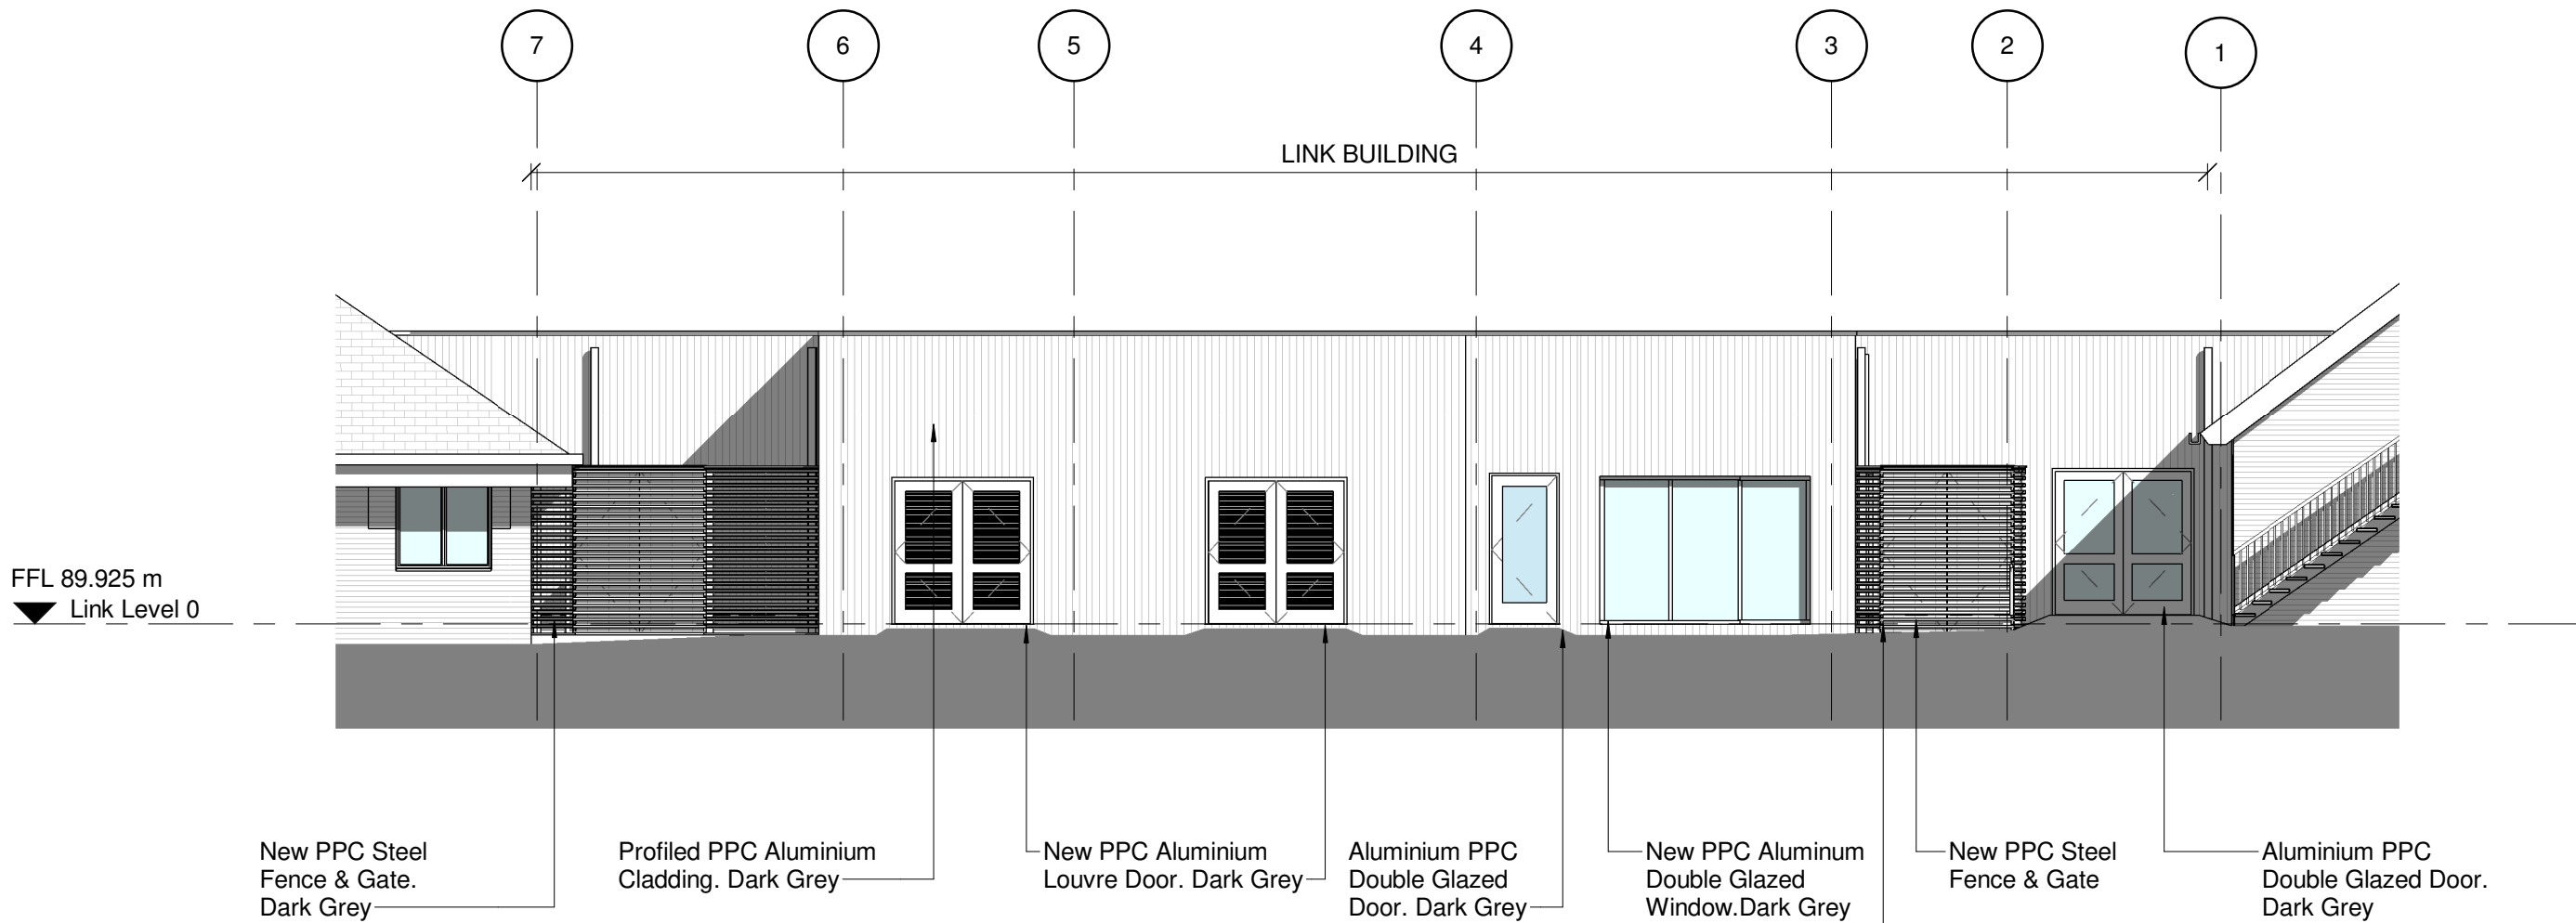

Link Building - Proposed West Elevation
1 : 100

REV.	DATE	AMENDMENT
P01	08/03/2021	First Issue
P02	09/04/2021	Stage 4 Issue - External Envelope
P03	14/05/2021	PLANNING APPLICATION : Site plan updated. Draught lobby shifted across 1 bay. Notes added.

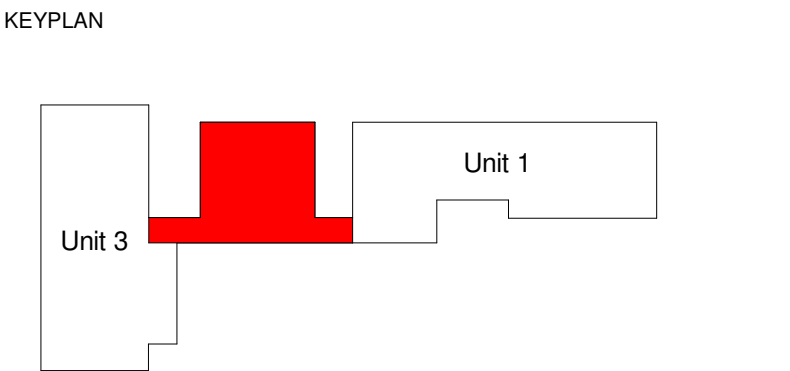

CLIENT

Spire Wrexham

 Spire Healthcare

SHEPPARD ROBSON

77 Parkway Camden Town London NW1 7PU
T: +44 (0)20 7504 1700 E: london@sheppardrobson.com

PROJECT
Spire Wrexham

SCALE@A1	DATE	ORIGINATOR	CHECKED	AUTHORISED
1 : 100	12/10/20	PH	NW	NW

**Chesney Court - Link Building
Proposed Elevations**

Stage 4

STATUS	PURPOSE FOR ISSUE	SR NO.
S4	STAGE APPROVAL	6529
DRAWING NO.	REV.	
6529 - SRA-XX-XX-DR-A-20212	P03	