

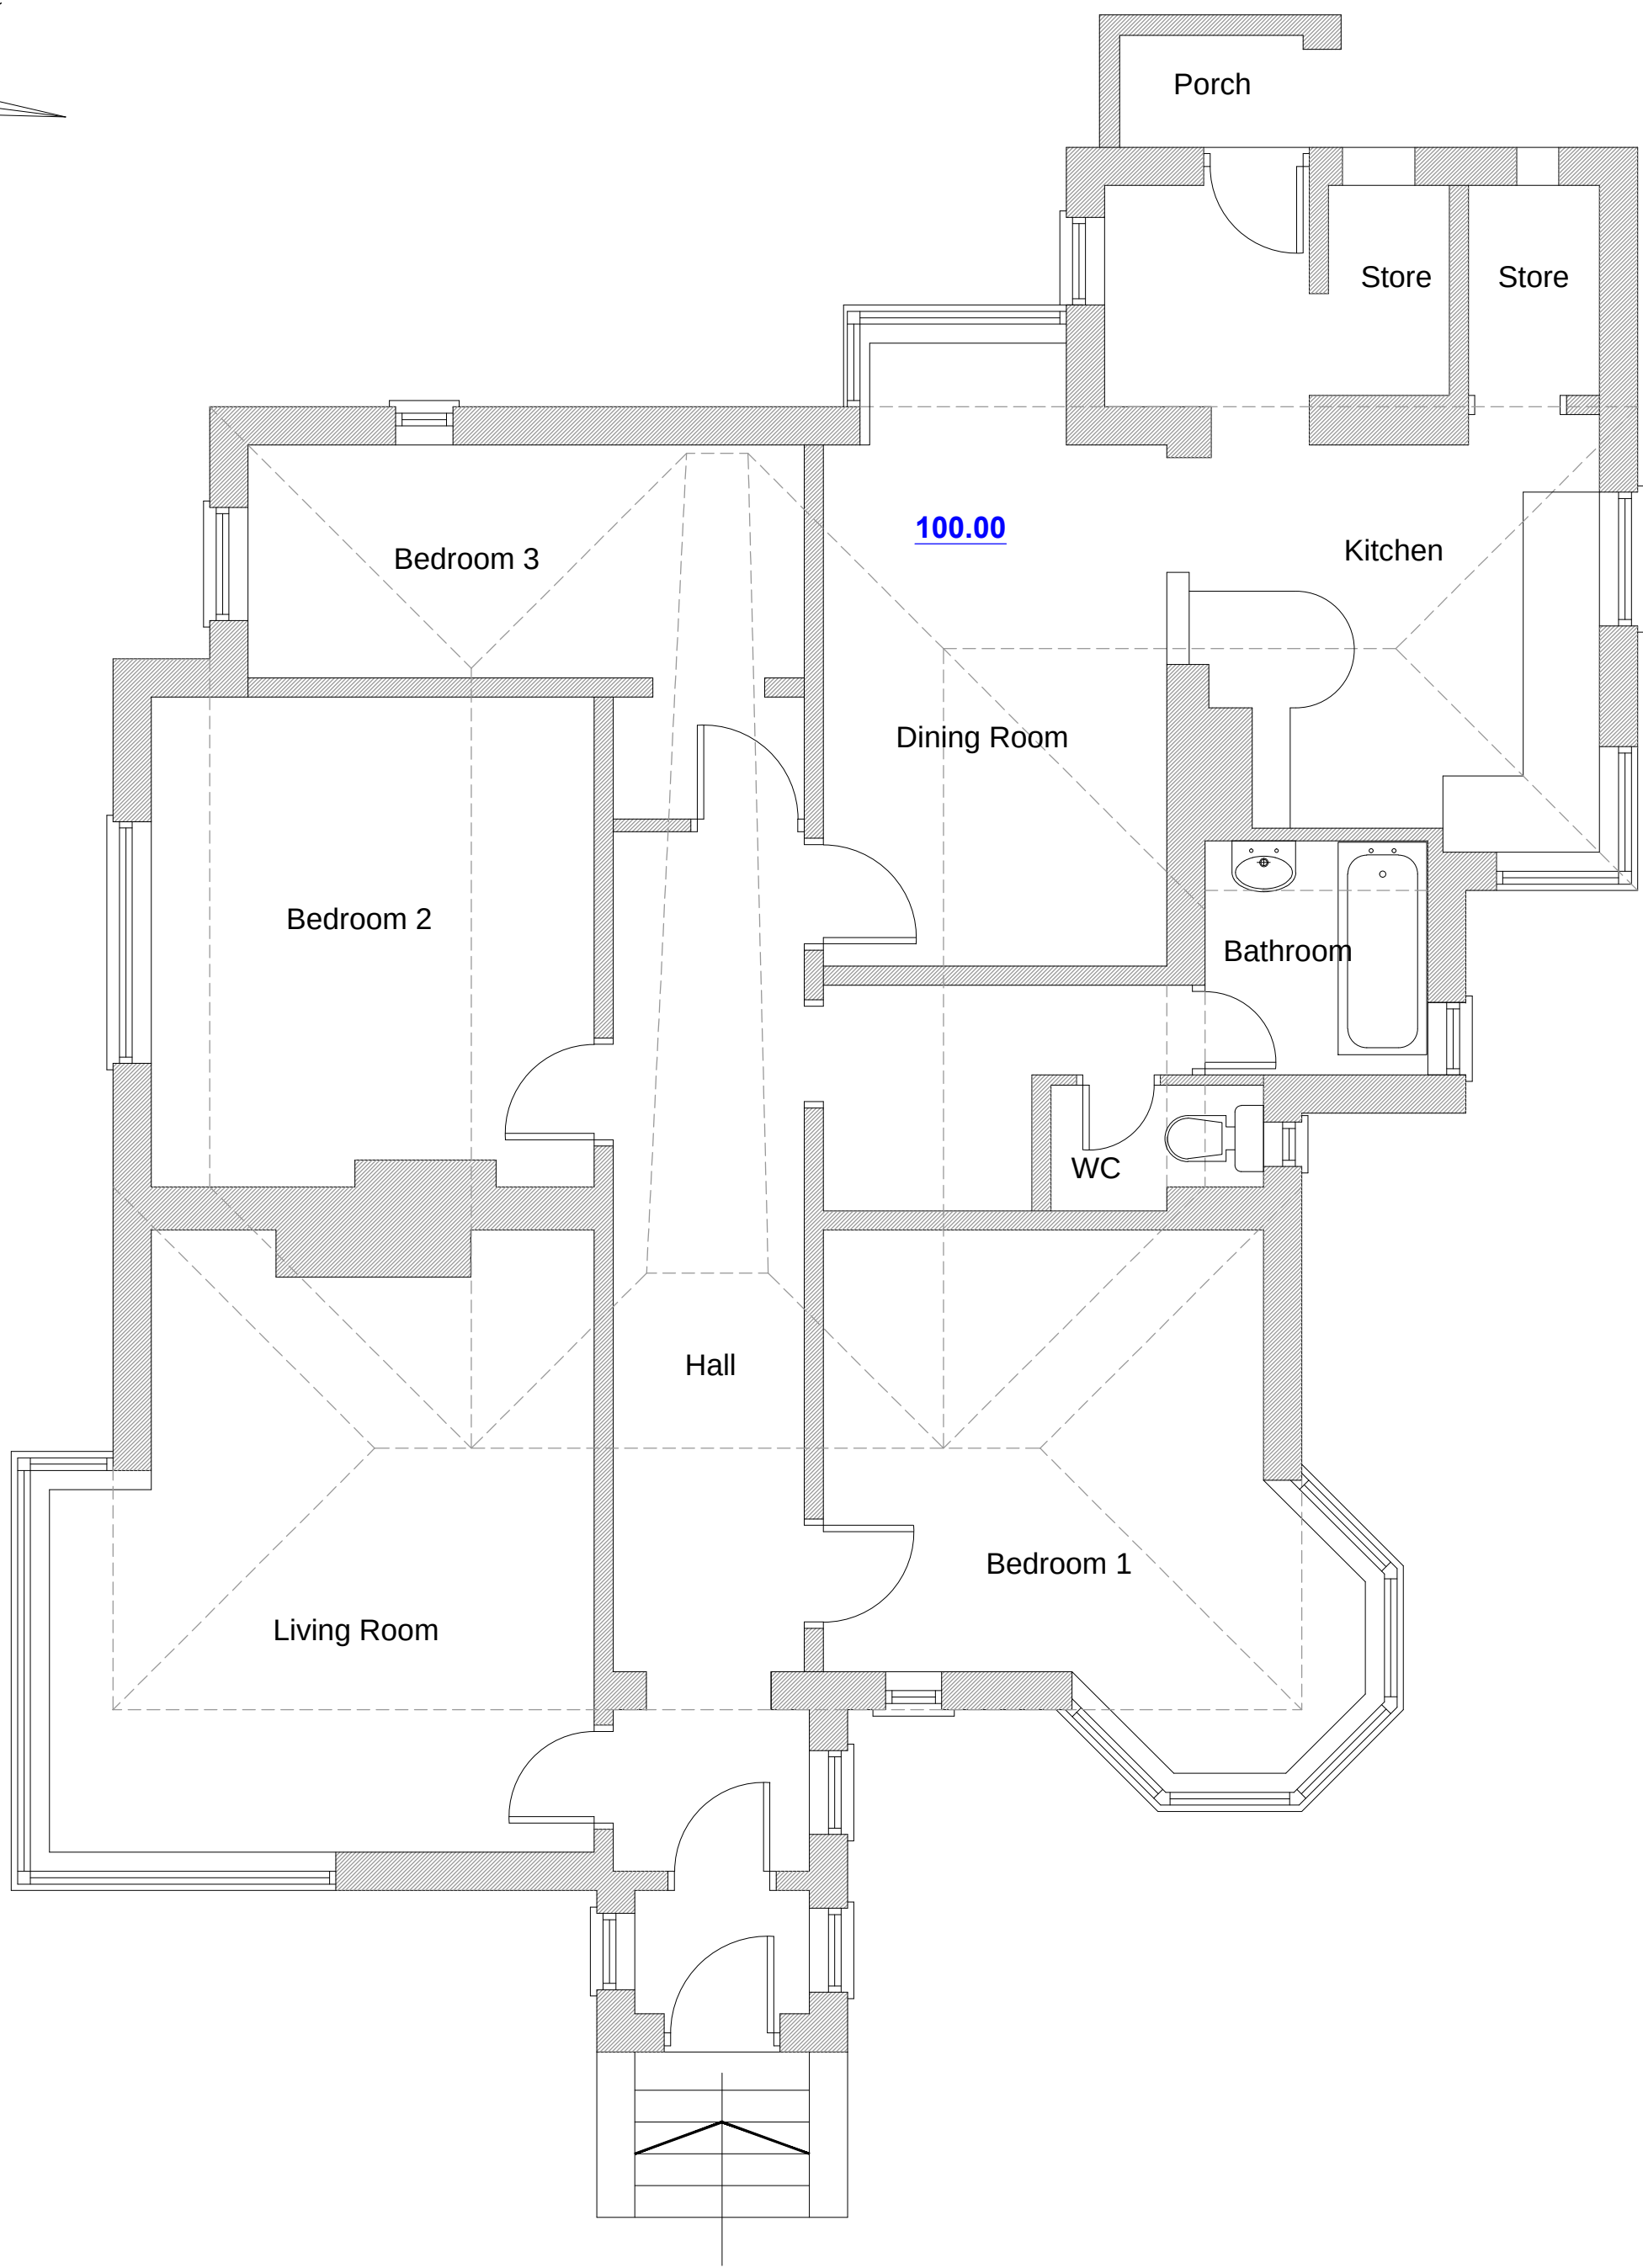



Bryn Hedd, Bwlchgwyn.

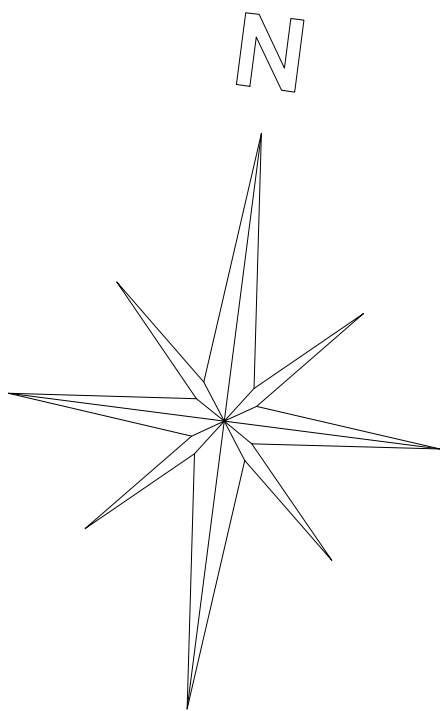

Existing Floor Plan
1:50

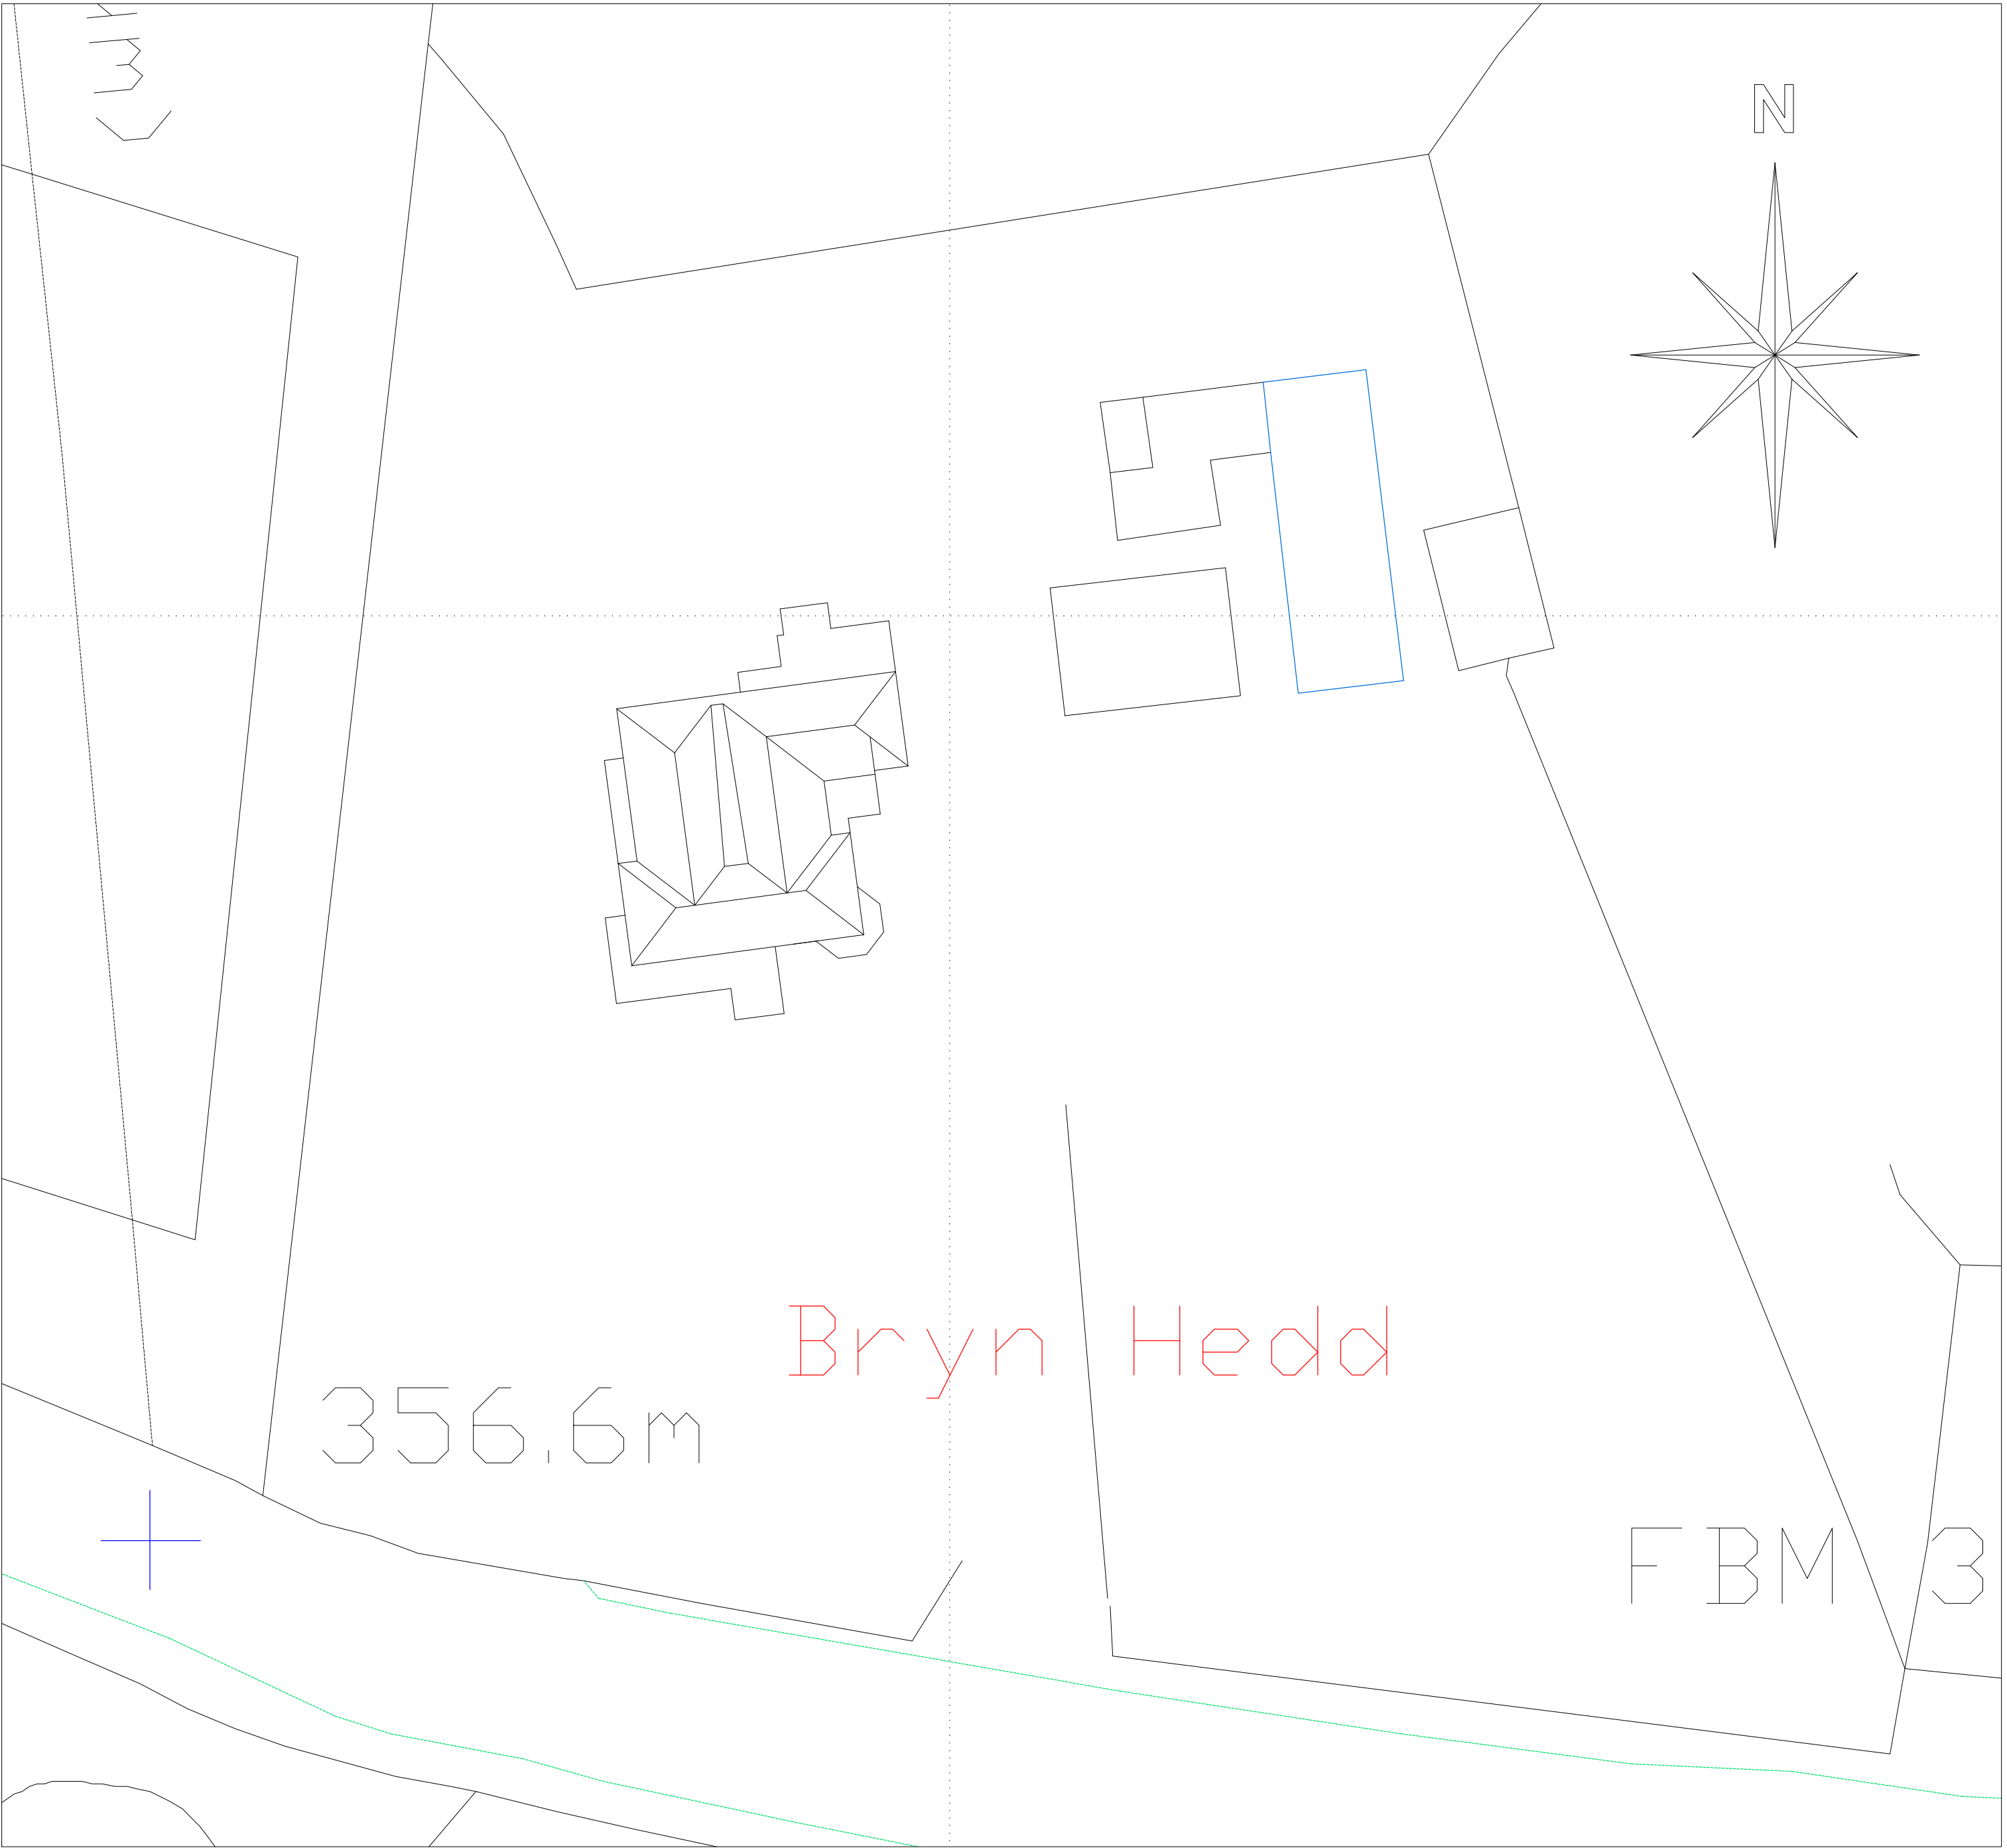

Existing Site Plan
Scale 1:200

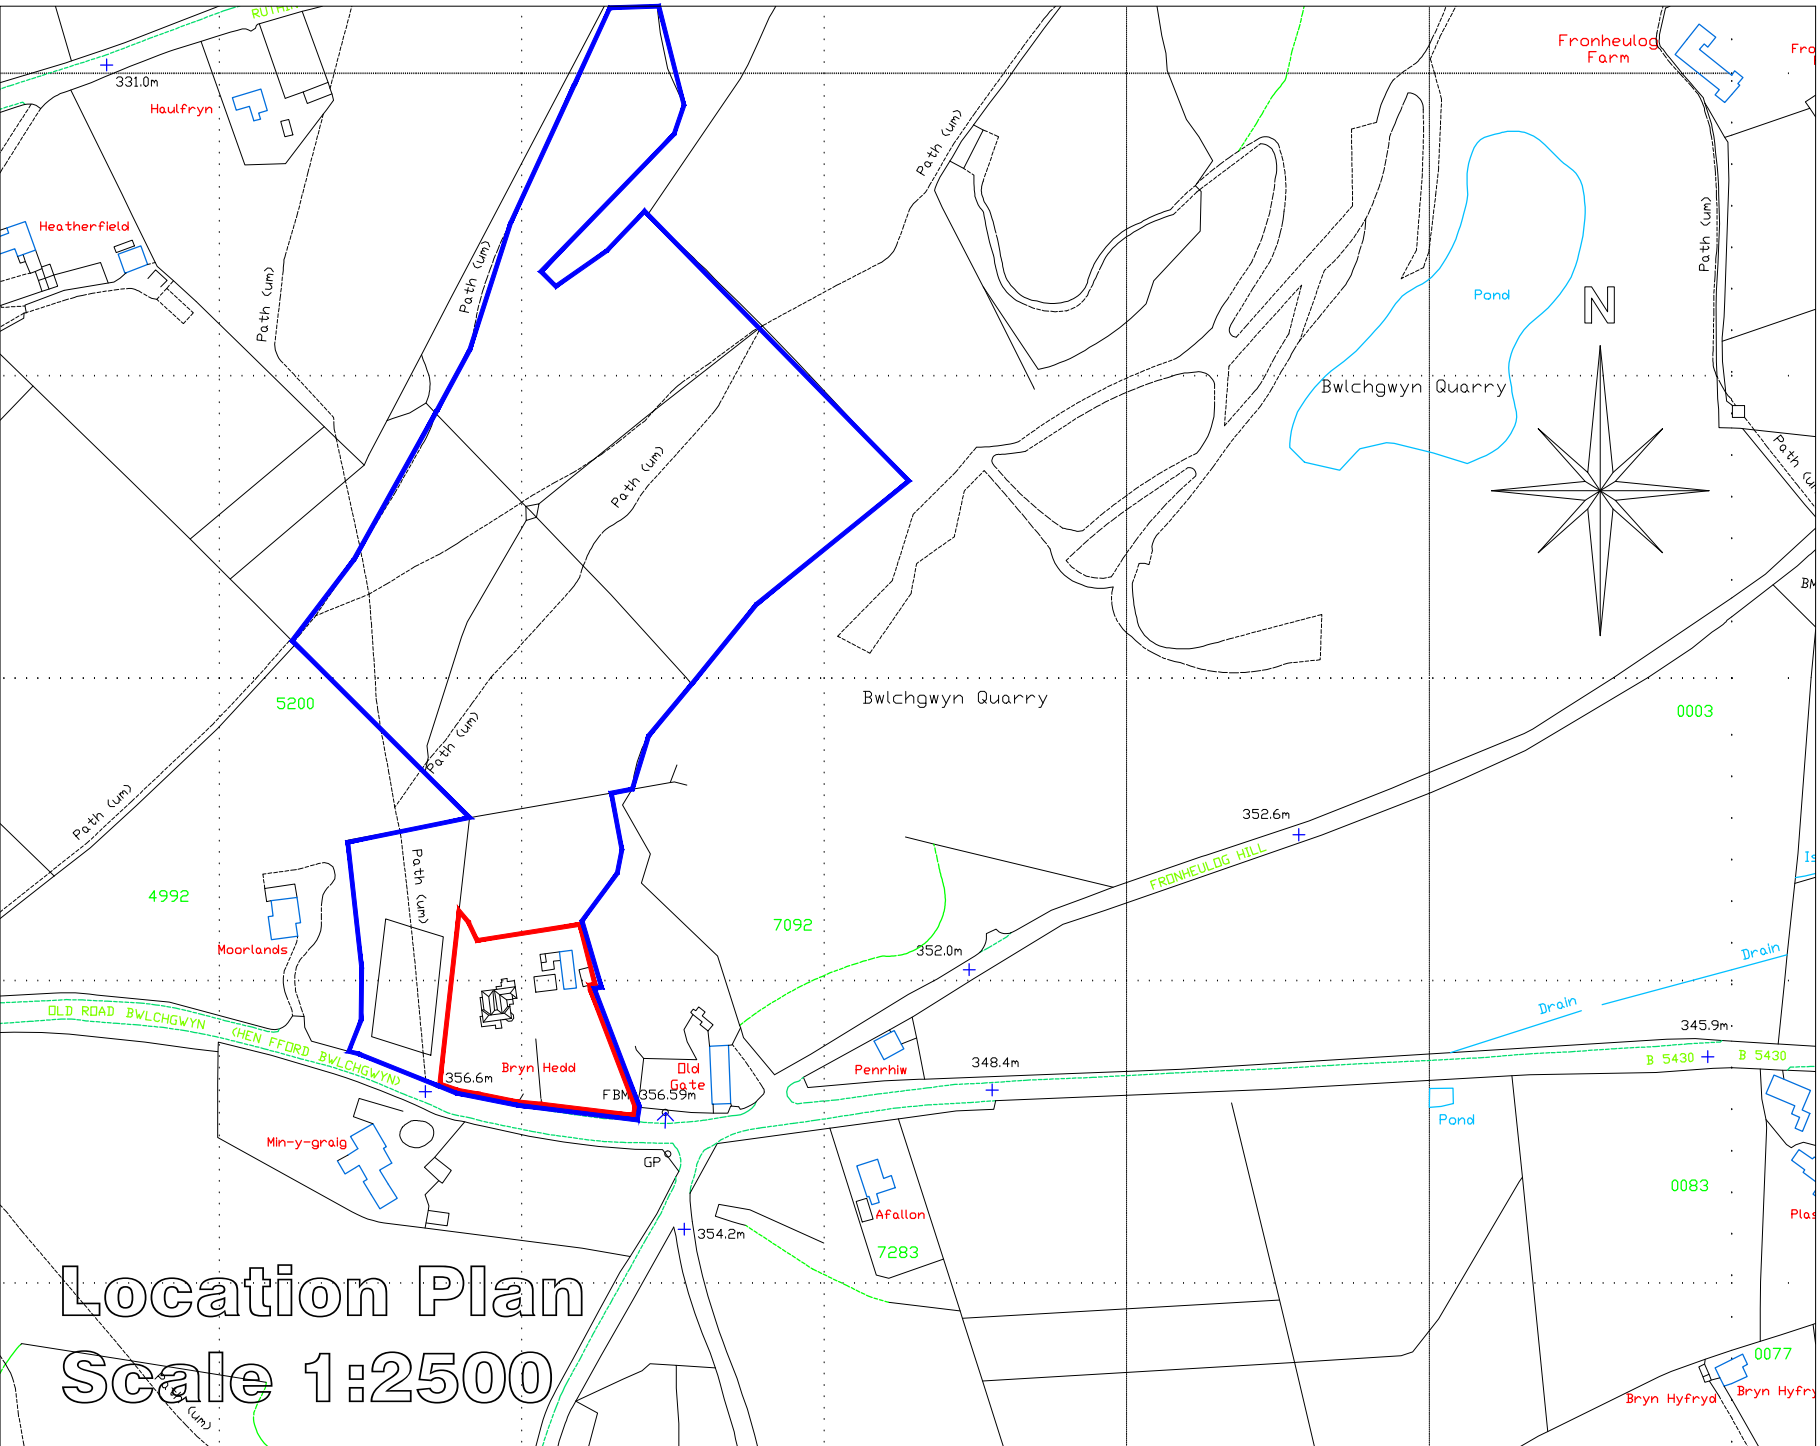

Location Plan
Scale 1:2500



25 Sunningdale Close
Wrexham
North Wales
LL13 9QU

T 01978 264376
M 07791 480768
E ajones540@btinternet.com

Client			
Mr & Mrs. Owens.			
Drawing Title			
Existing Floor Plan & Location Plan.			
Job Title			
Proposed Alterations to Bryn Hedd, Bwlchgwyn, Wxm.			
Date	Scale	Rev	Draw No.
Nov 2020	1:50, 1:200 & 1:2500 at A1		PD/01