




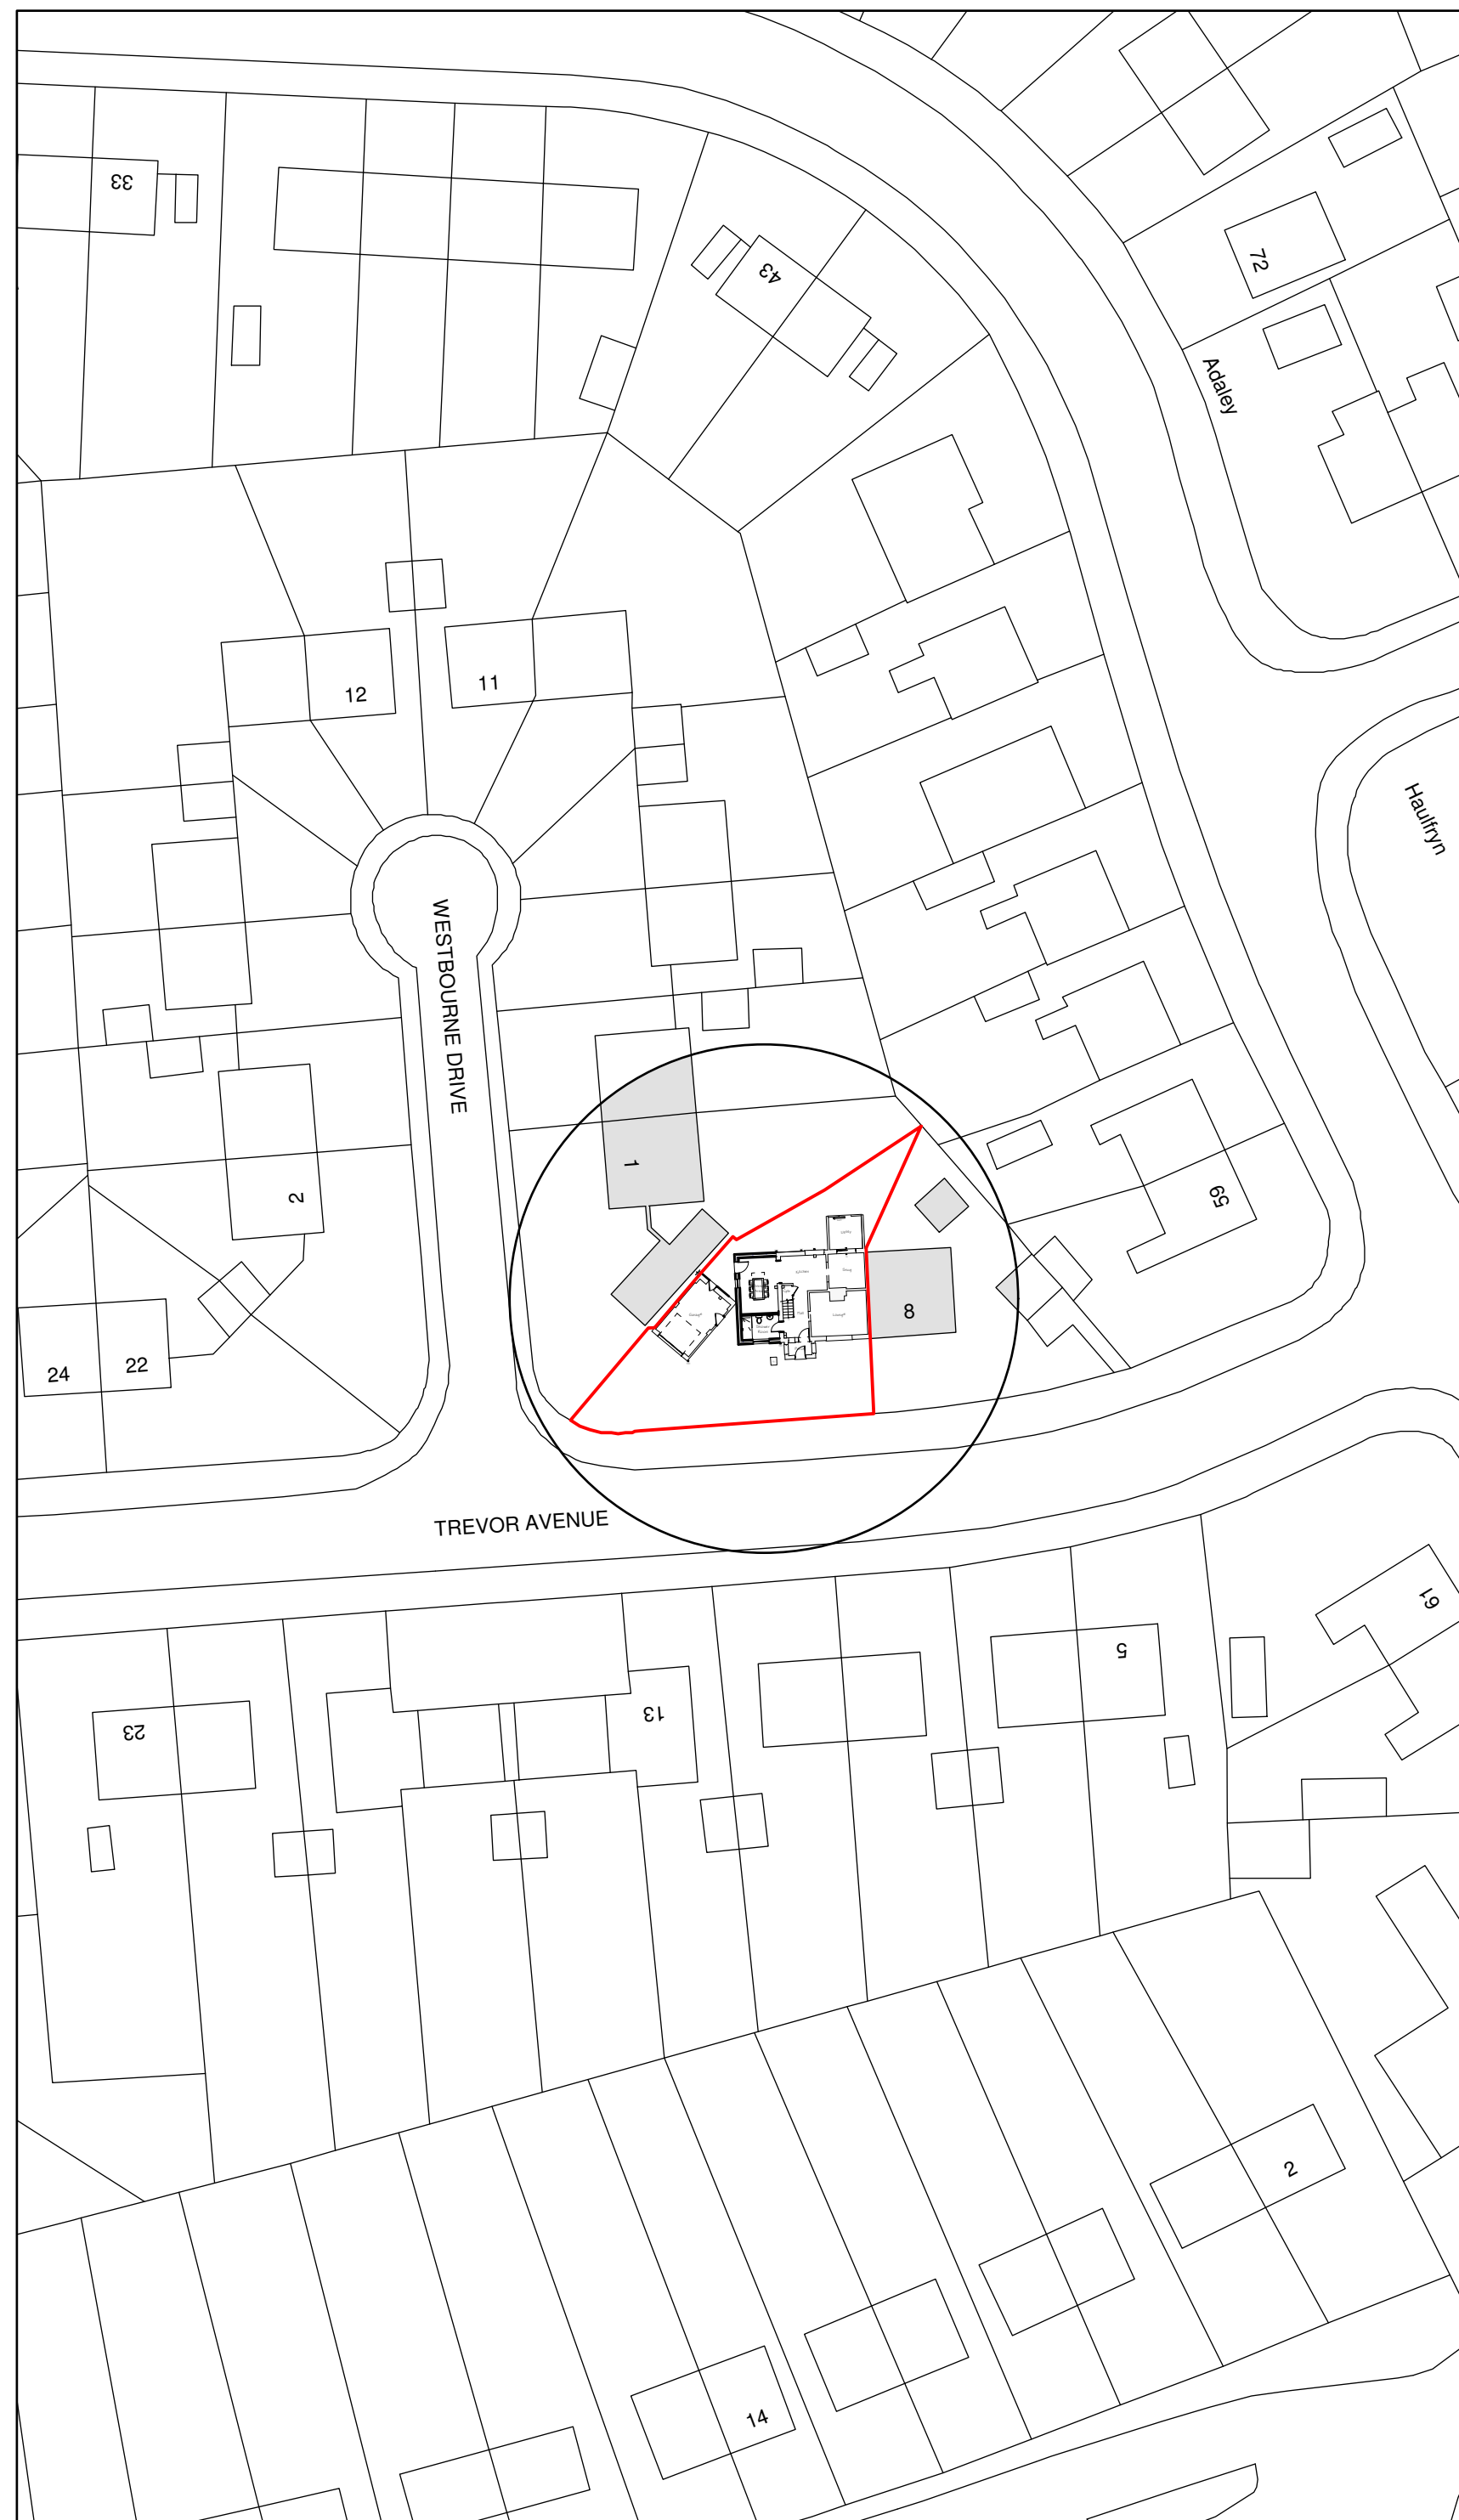

Site Plan 1:500

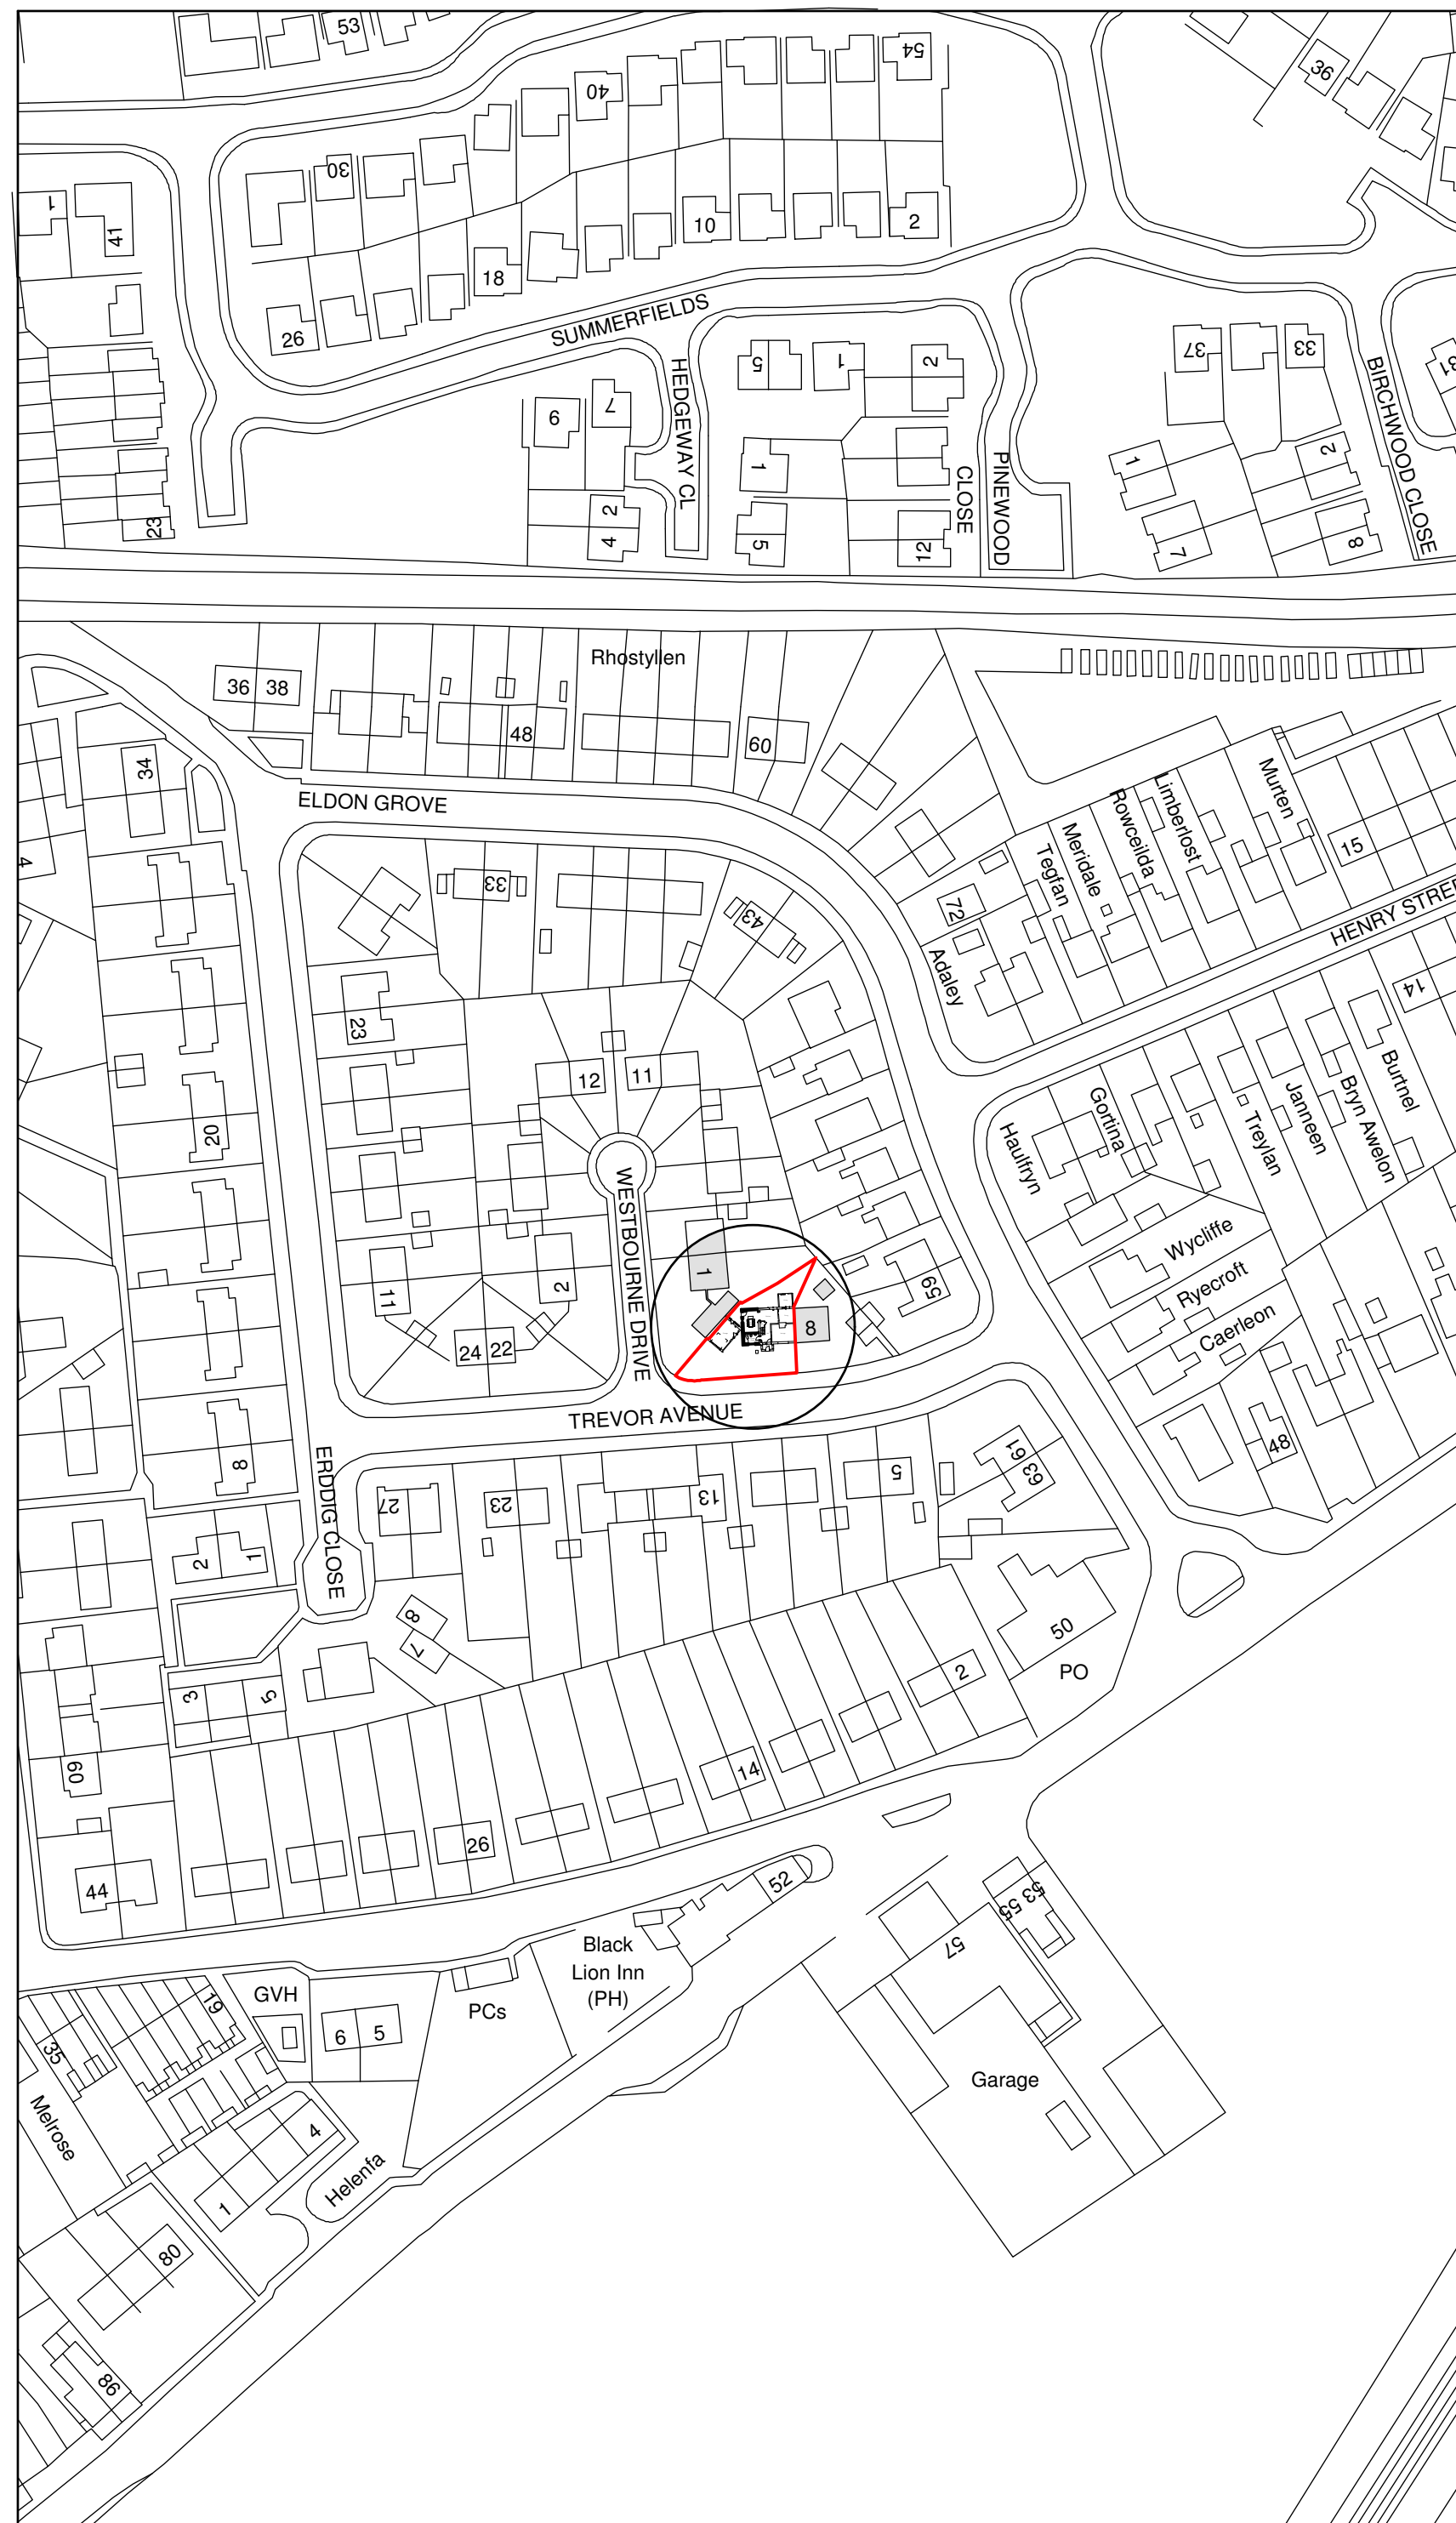

Location Plan 1:1250

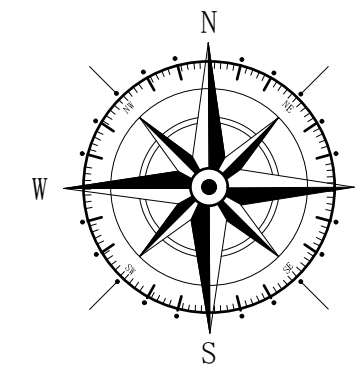

Key

 Surrounding Buildings

 Application Site

Rev	Date	Detail	Initial

Project:
Proposed Alterations to,
10 Trevor Avenue,
Rhostyllen, Wrexham,
LL14 4BT.

Title:	Scale: (A2)
Planning: Site &	1 : 500 &
Location Plan	1 : 1 250

Drawn By: J Felgate	Date: Feb 2021
------------------------	-------------------

Drawing No: R105/004	Sheet: 1 of 1
-------------------------	------------------

blueprint
architectural services



Office 3K4,
Redwither Business Tower,
Wrexham. LL13 9XT
Tel: 01978 356500
www.blueprintarchitectural.com
© copyright all rights reserved