


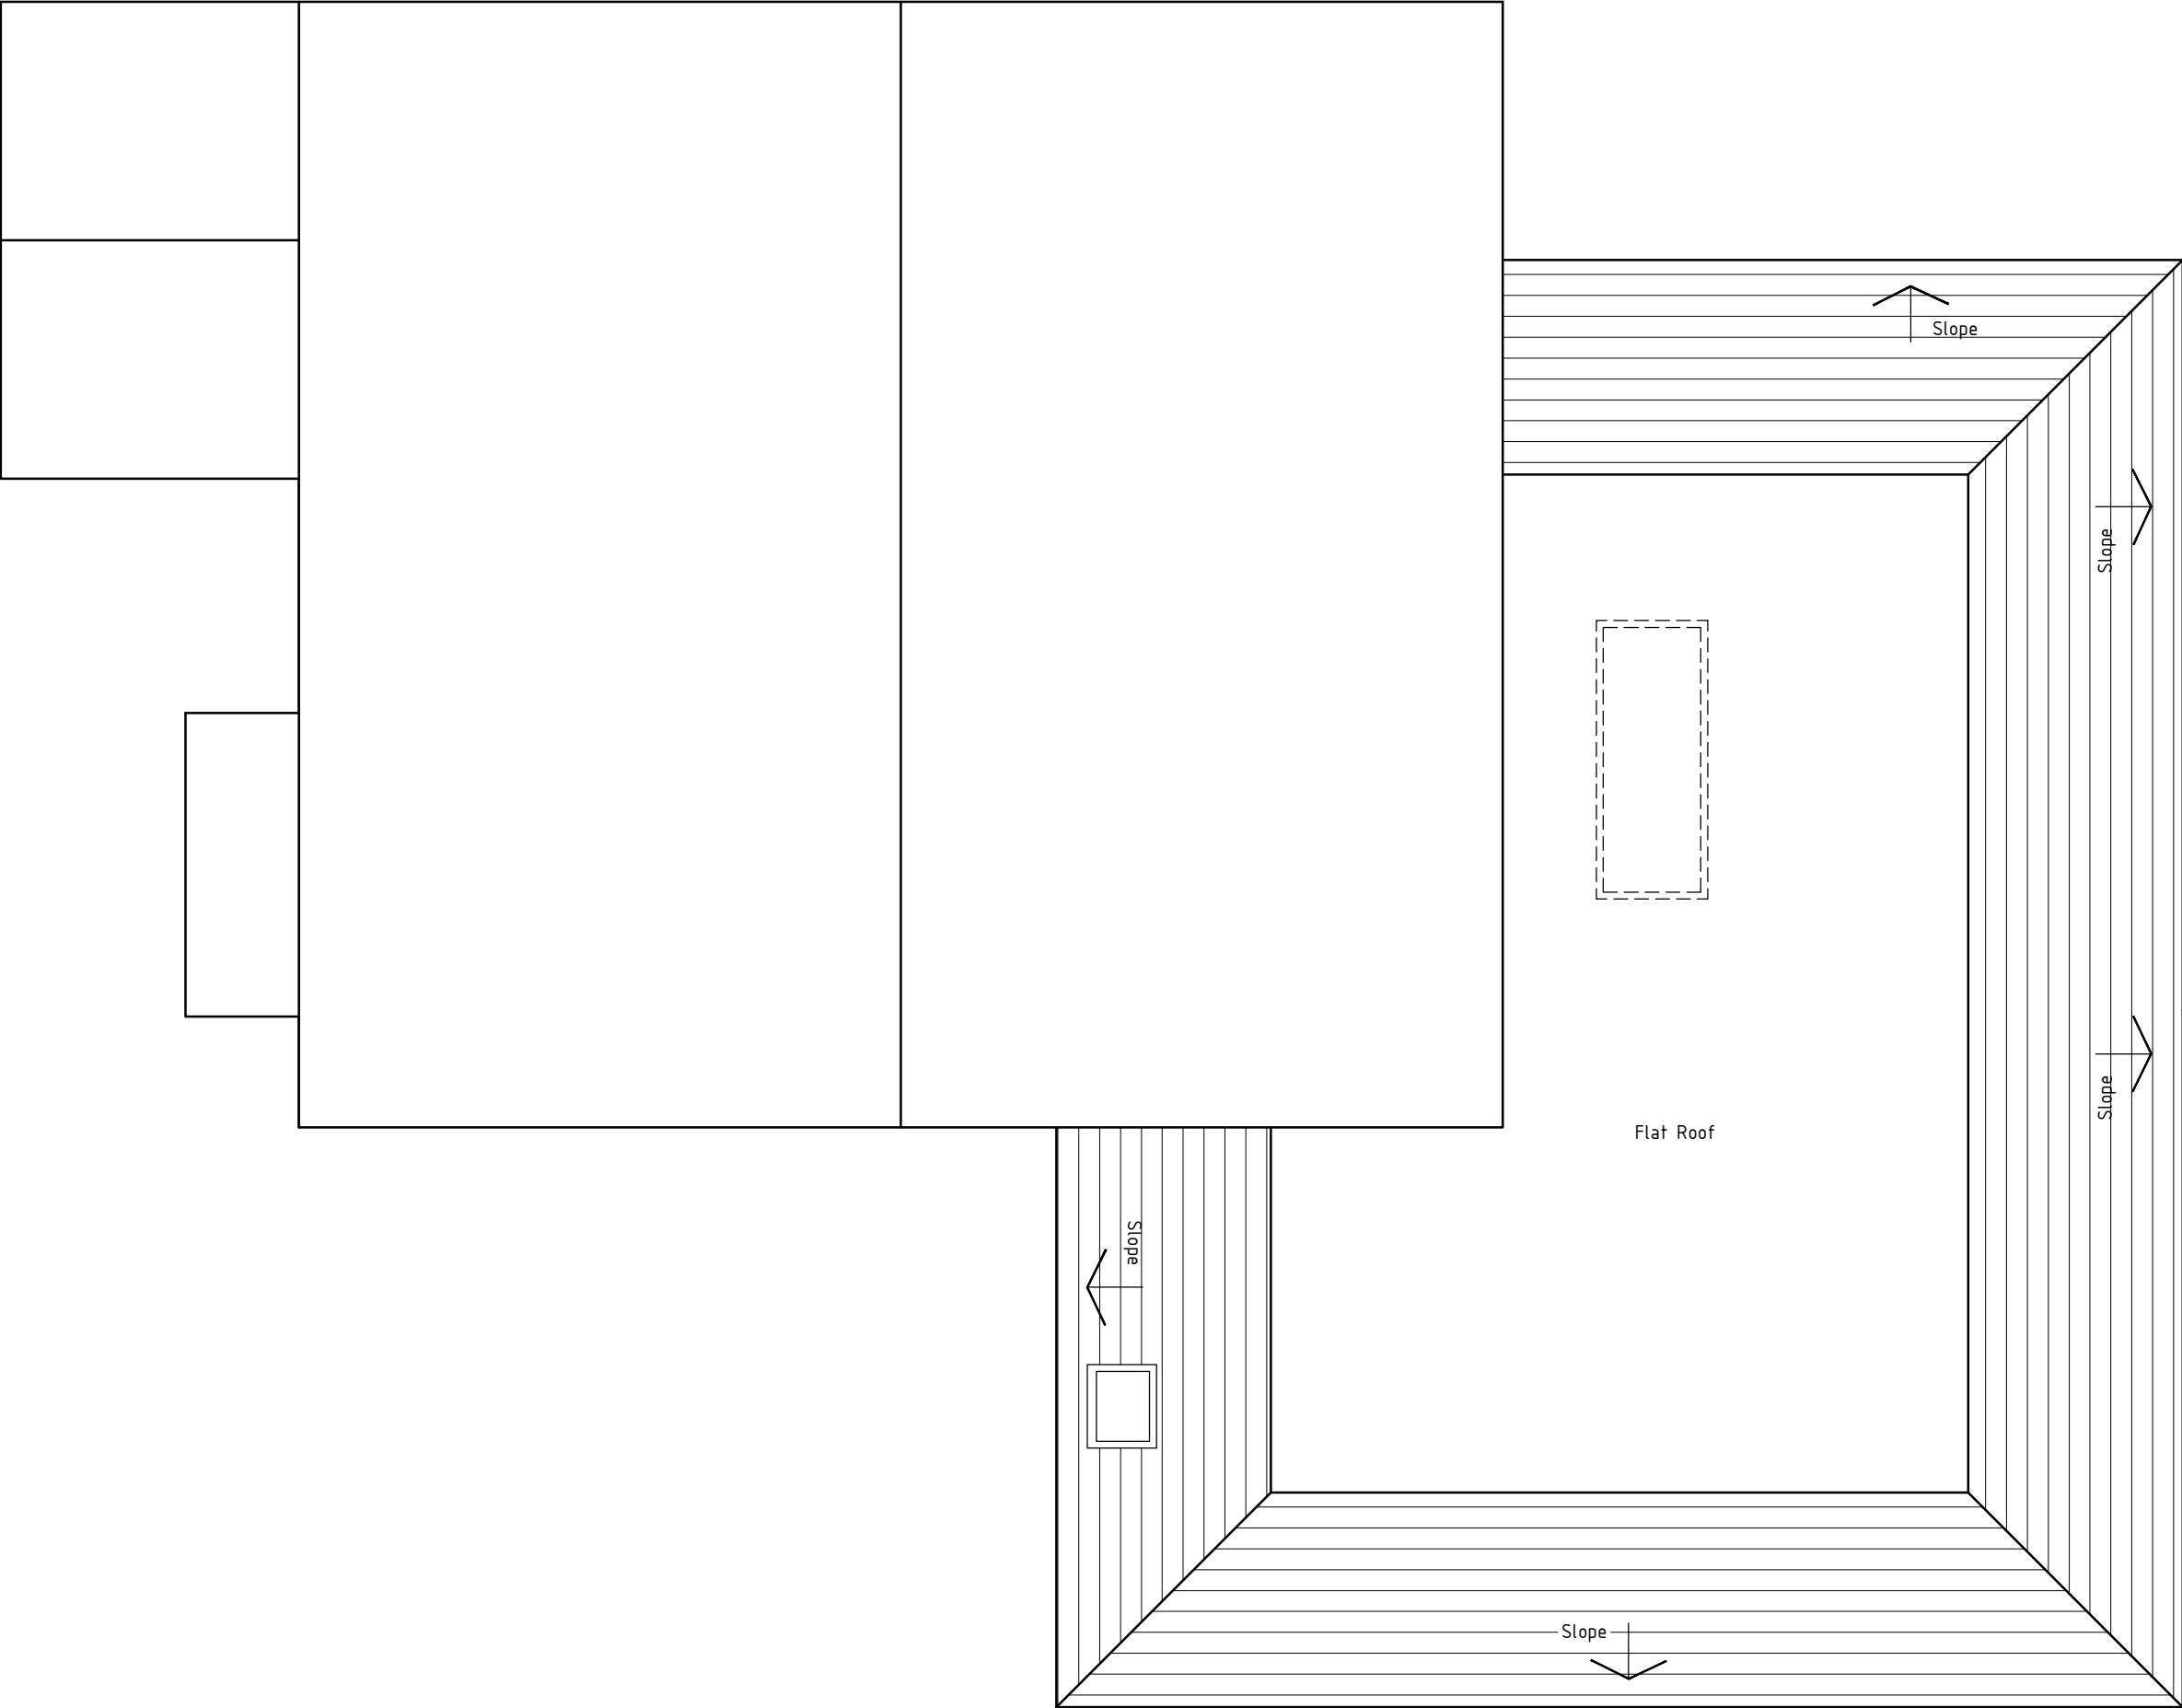



HDS Architectural Services, The Foundry,
15 Yorke Street, Wrexham
LL13 8LW
Tel (01978) 345250
www.hdsarchitectural.co.uk

Project; 6 Berse Gardens, Caego, Wrexham, LL11 6TQ	
Title; Roof Plan as Proposed	Scale (A3); 1:50
Dwg No; BG/PD/05	Date; October 2020
Revision; Rev A - drawing updated as per clients comments (24-11-20). Rev B - drawing updated as per clients comments (08-01-21). Rev C - drawings updated as per clients comments (26-01-21). REV E - drawings updated as per clients comments (26-04-21). REV F - drawings amended as per clients comments (28-04-21).	