




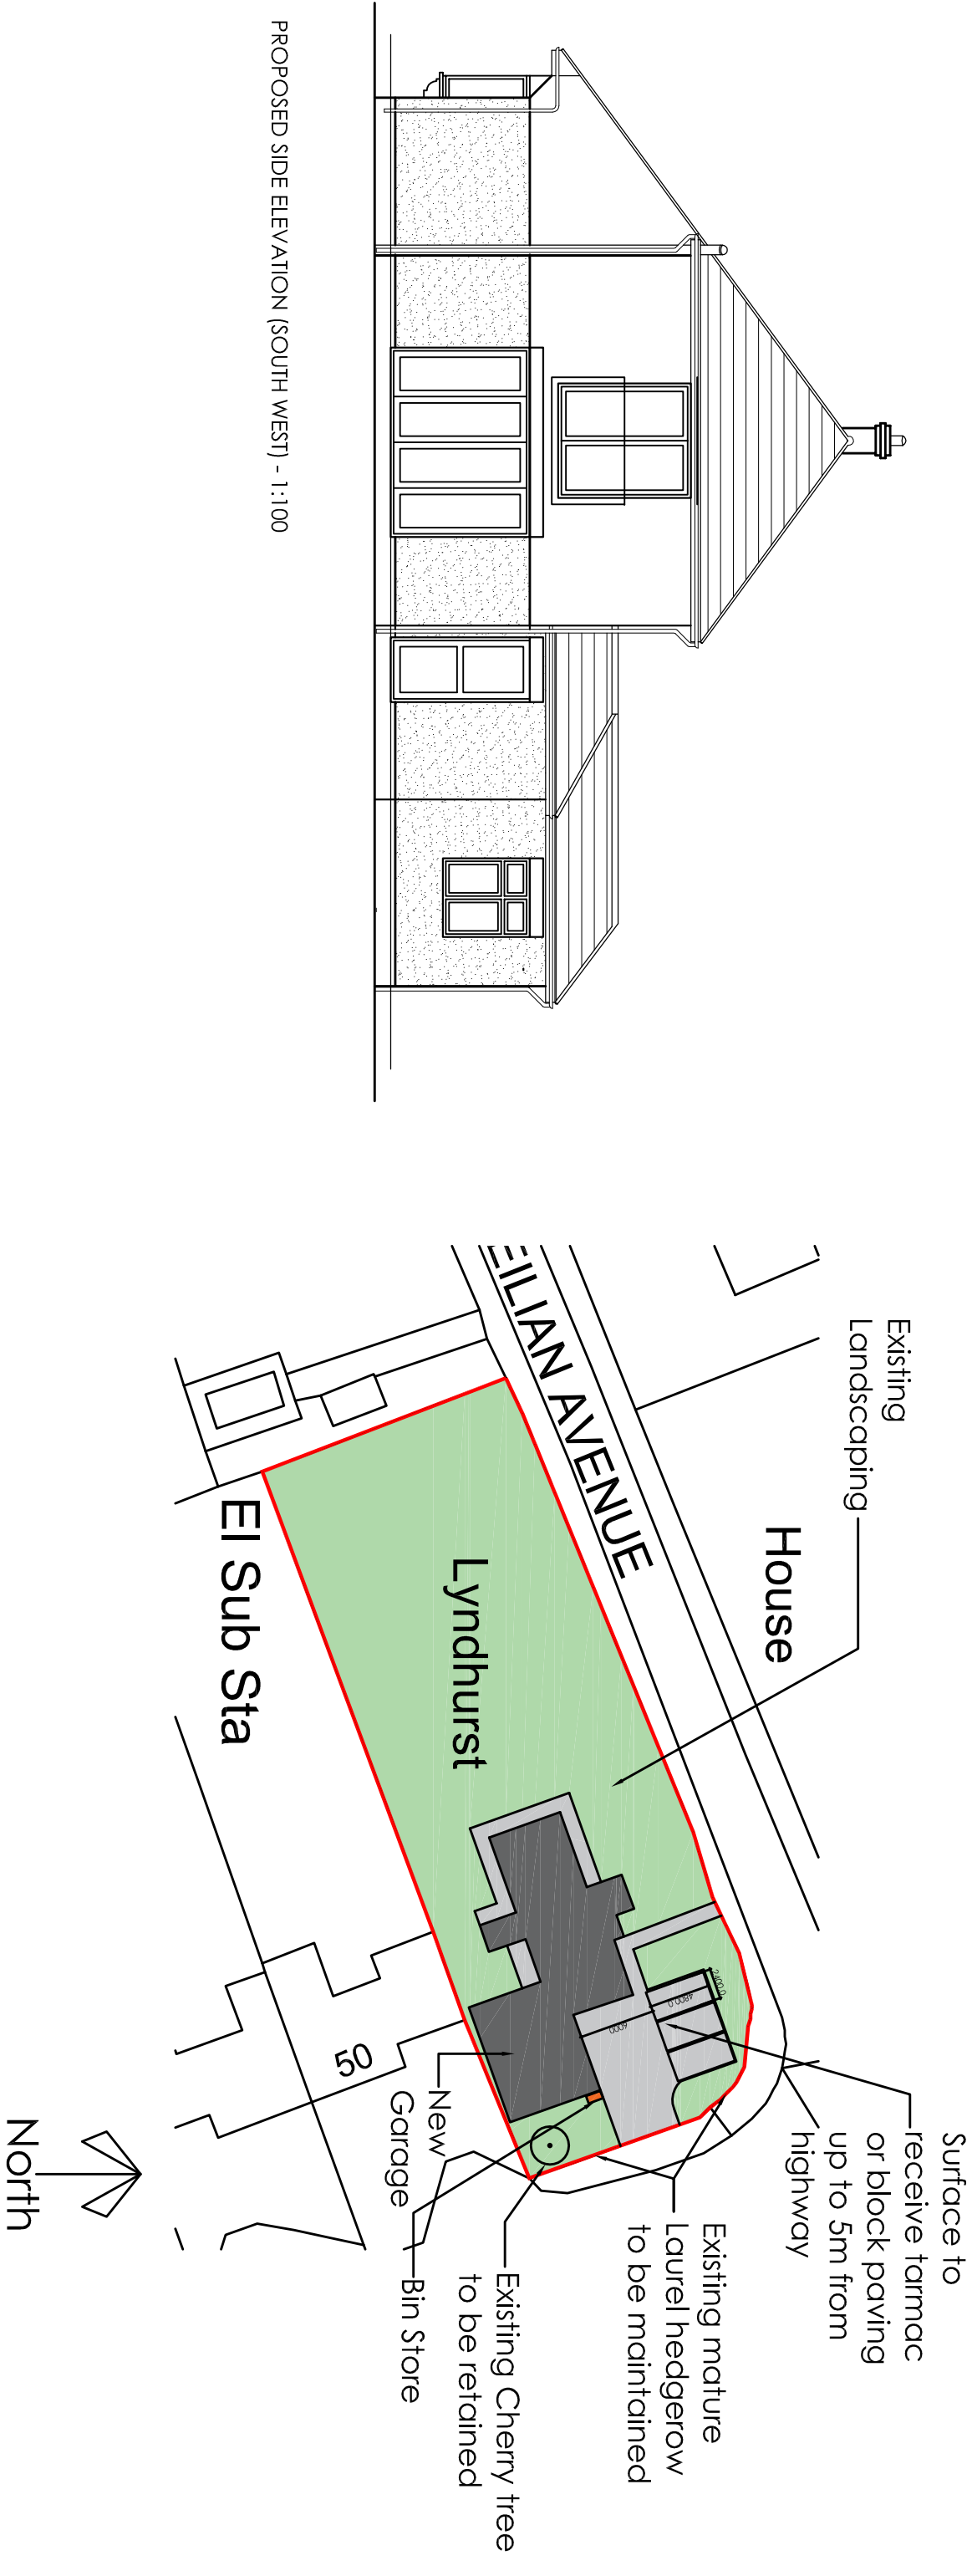

PROPOSED SIDE ELEVATION (SOUTH WEST) - 1:100

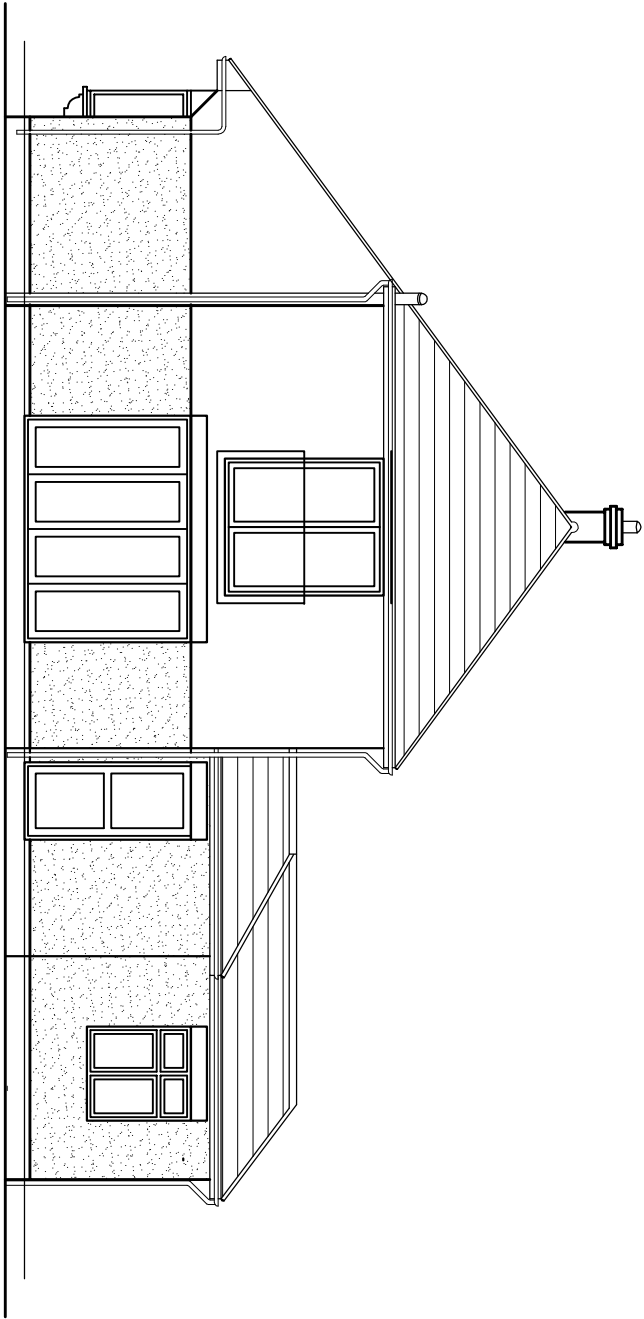

PROPOSED FRONT ELEVATION (NORTH WEST) - 1:100

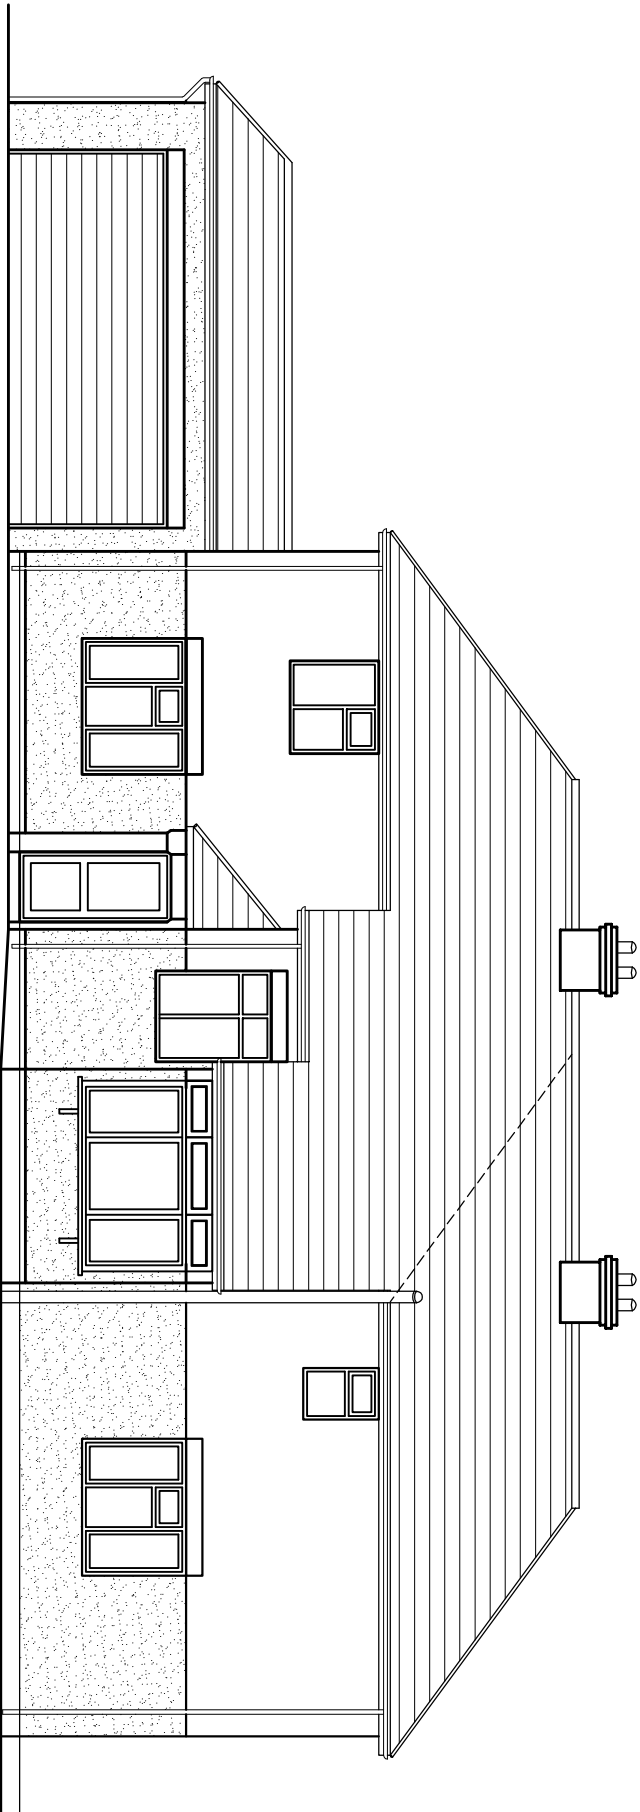

REV	DESCRIPTION	BY	DATE

CLIENT:		Mr & Mrs Woolrich	
ADDRESS:		Lyndhurst, Wynstay Lane, Morford	

STAGE:		Planning Application	
--------	--	----------------------	--

TITLE:			
Proposed Front & Side Elevations & Proposed Site Plan			

SCALE AT AS:	DATE:	DRAWN:	CHECKED:
1:100	13.12.2020	CO	CO
PROJECT NO:	DRAWING NO:	REVISION:	
1017	PL03	C	

OFF THE WALL - Architectural Services		OFF THE WALL - Architectural	
1 Tins Woodlands, Chatter Road, Grendford, Wrexham LL12 8NU		C 07722 113 971	
E: edny@offthewallarchitectural.com		M: 07722 113 971	
OFF THE WALL ARCHITECTURAL SERVICES		OFF THE WALL ARCHITECTURAL	
OFF THE WALL ARCHITECTURAL		OFF THE WALL ARCHITECTURAL	