




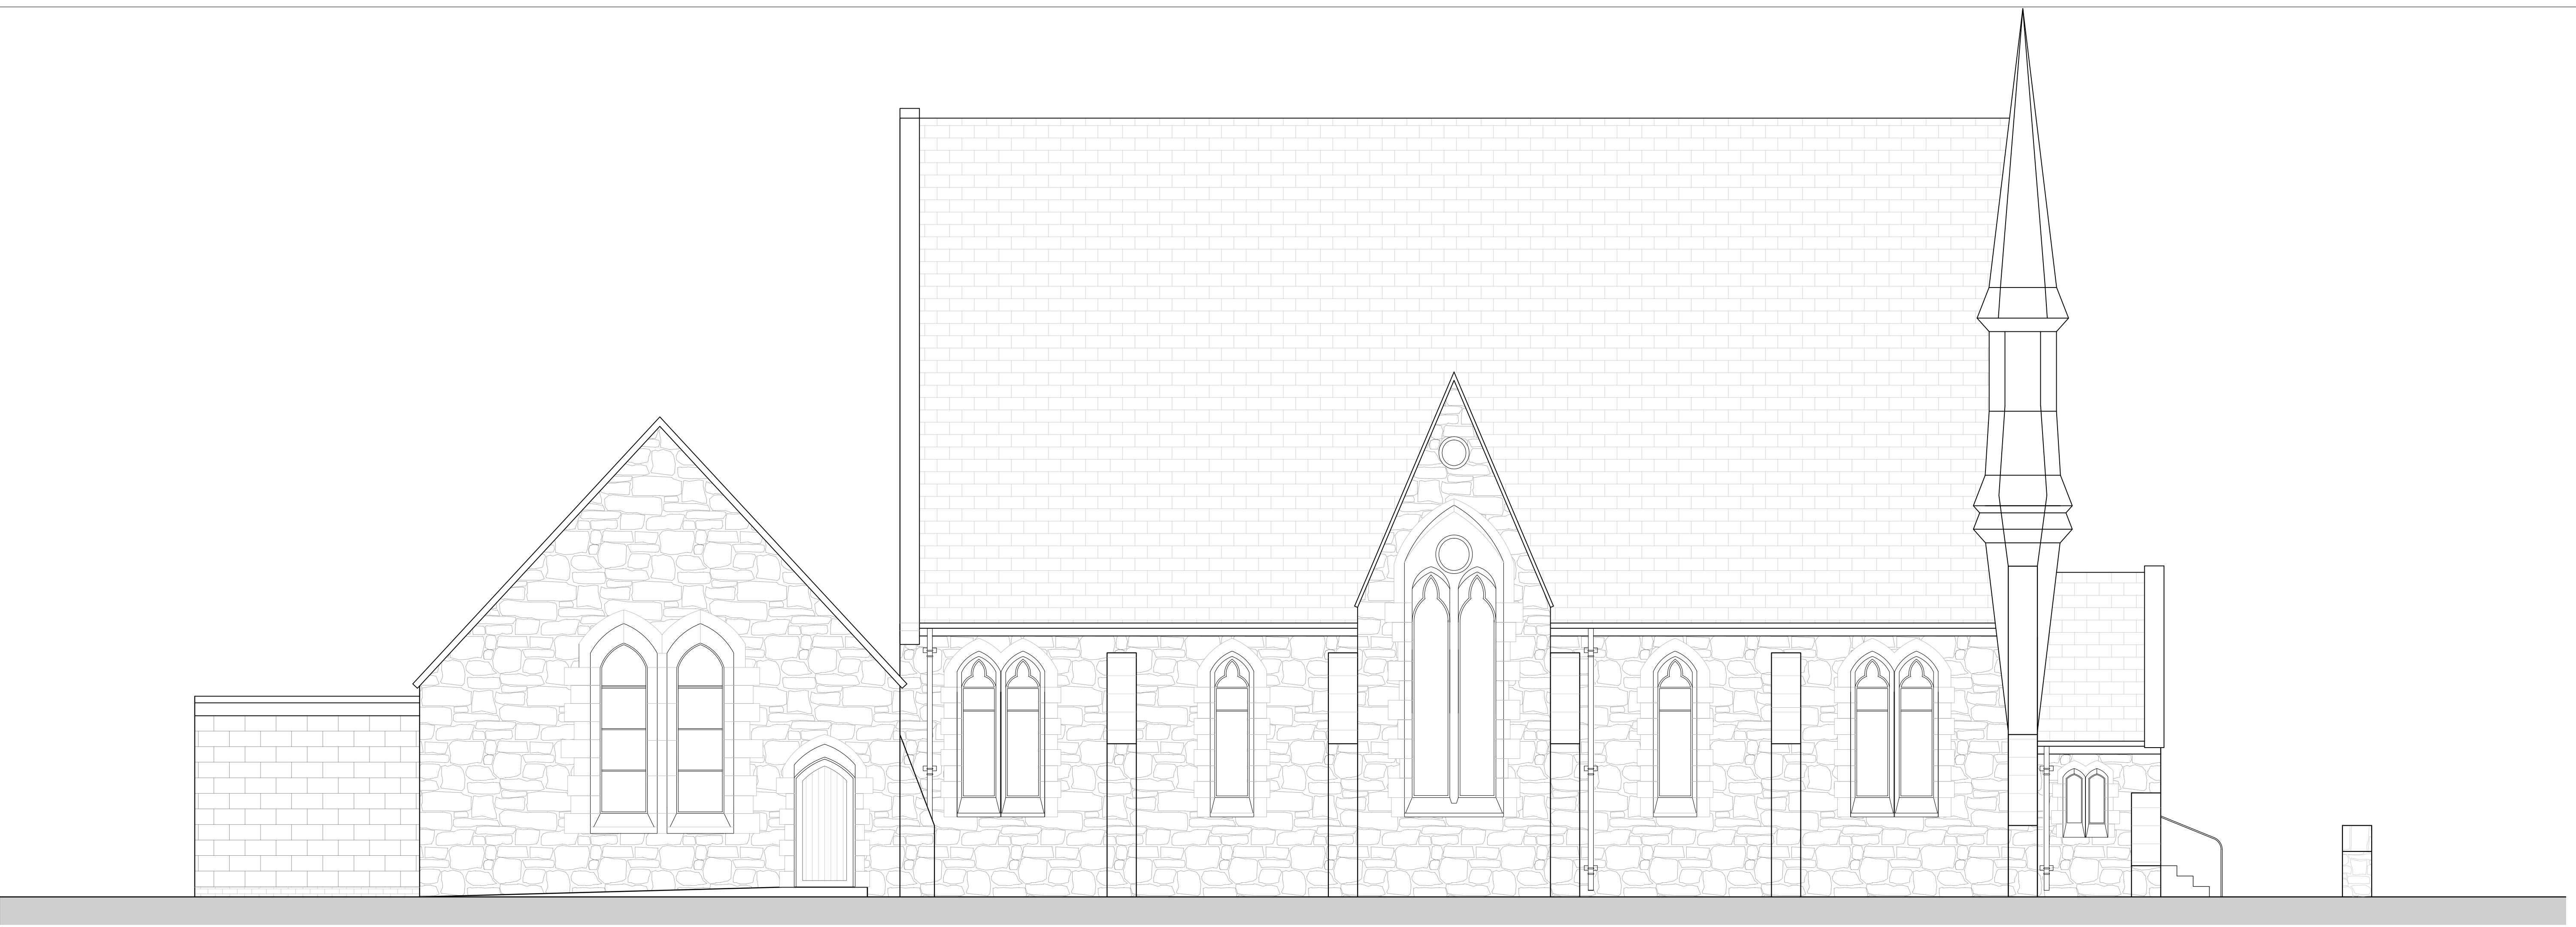

SOUTH ELEVATION - 1:50

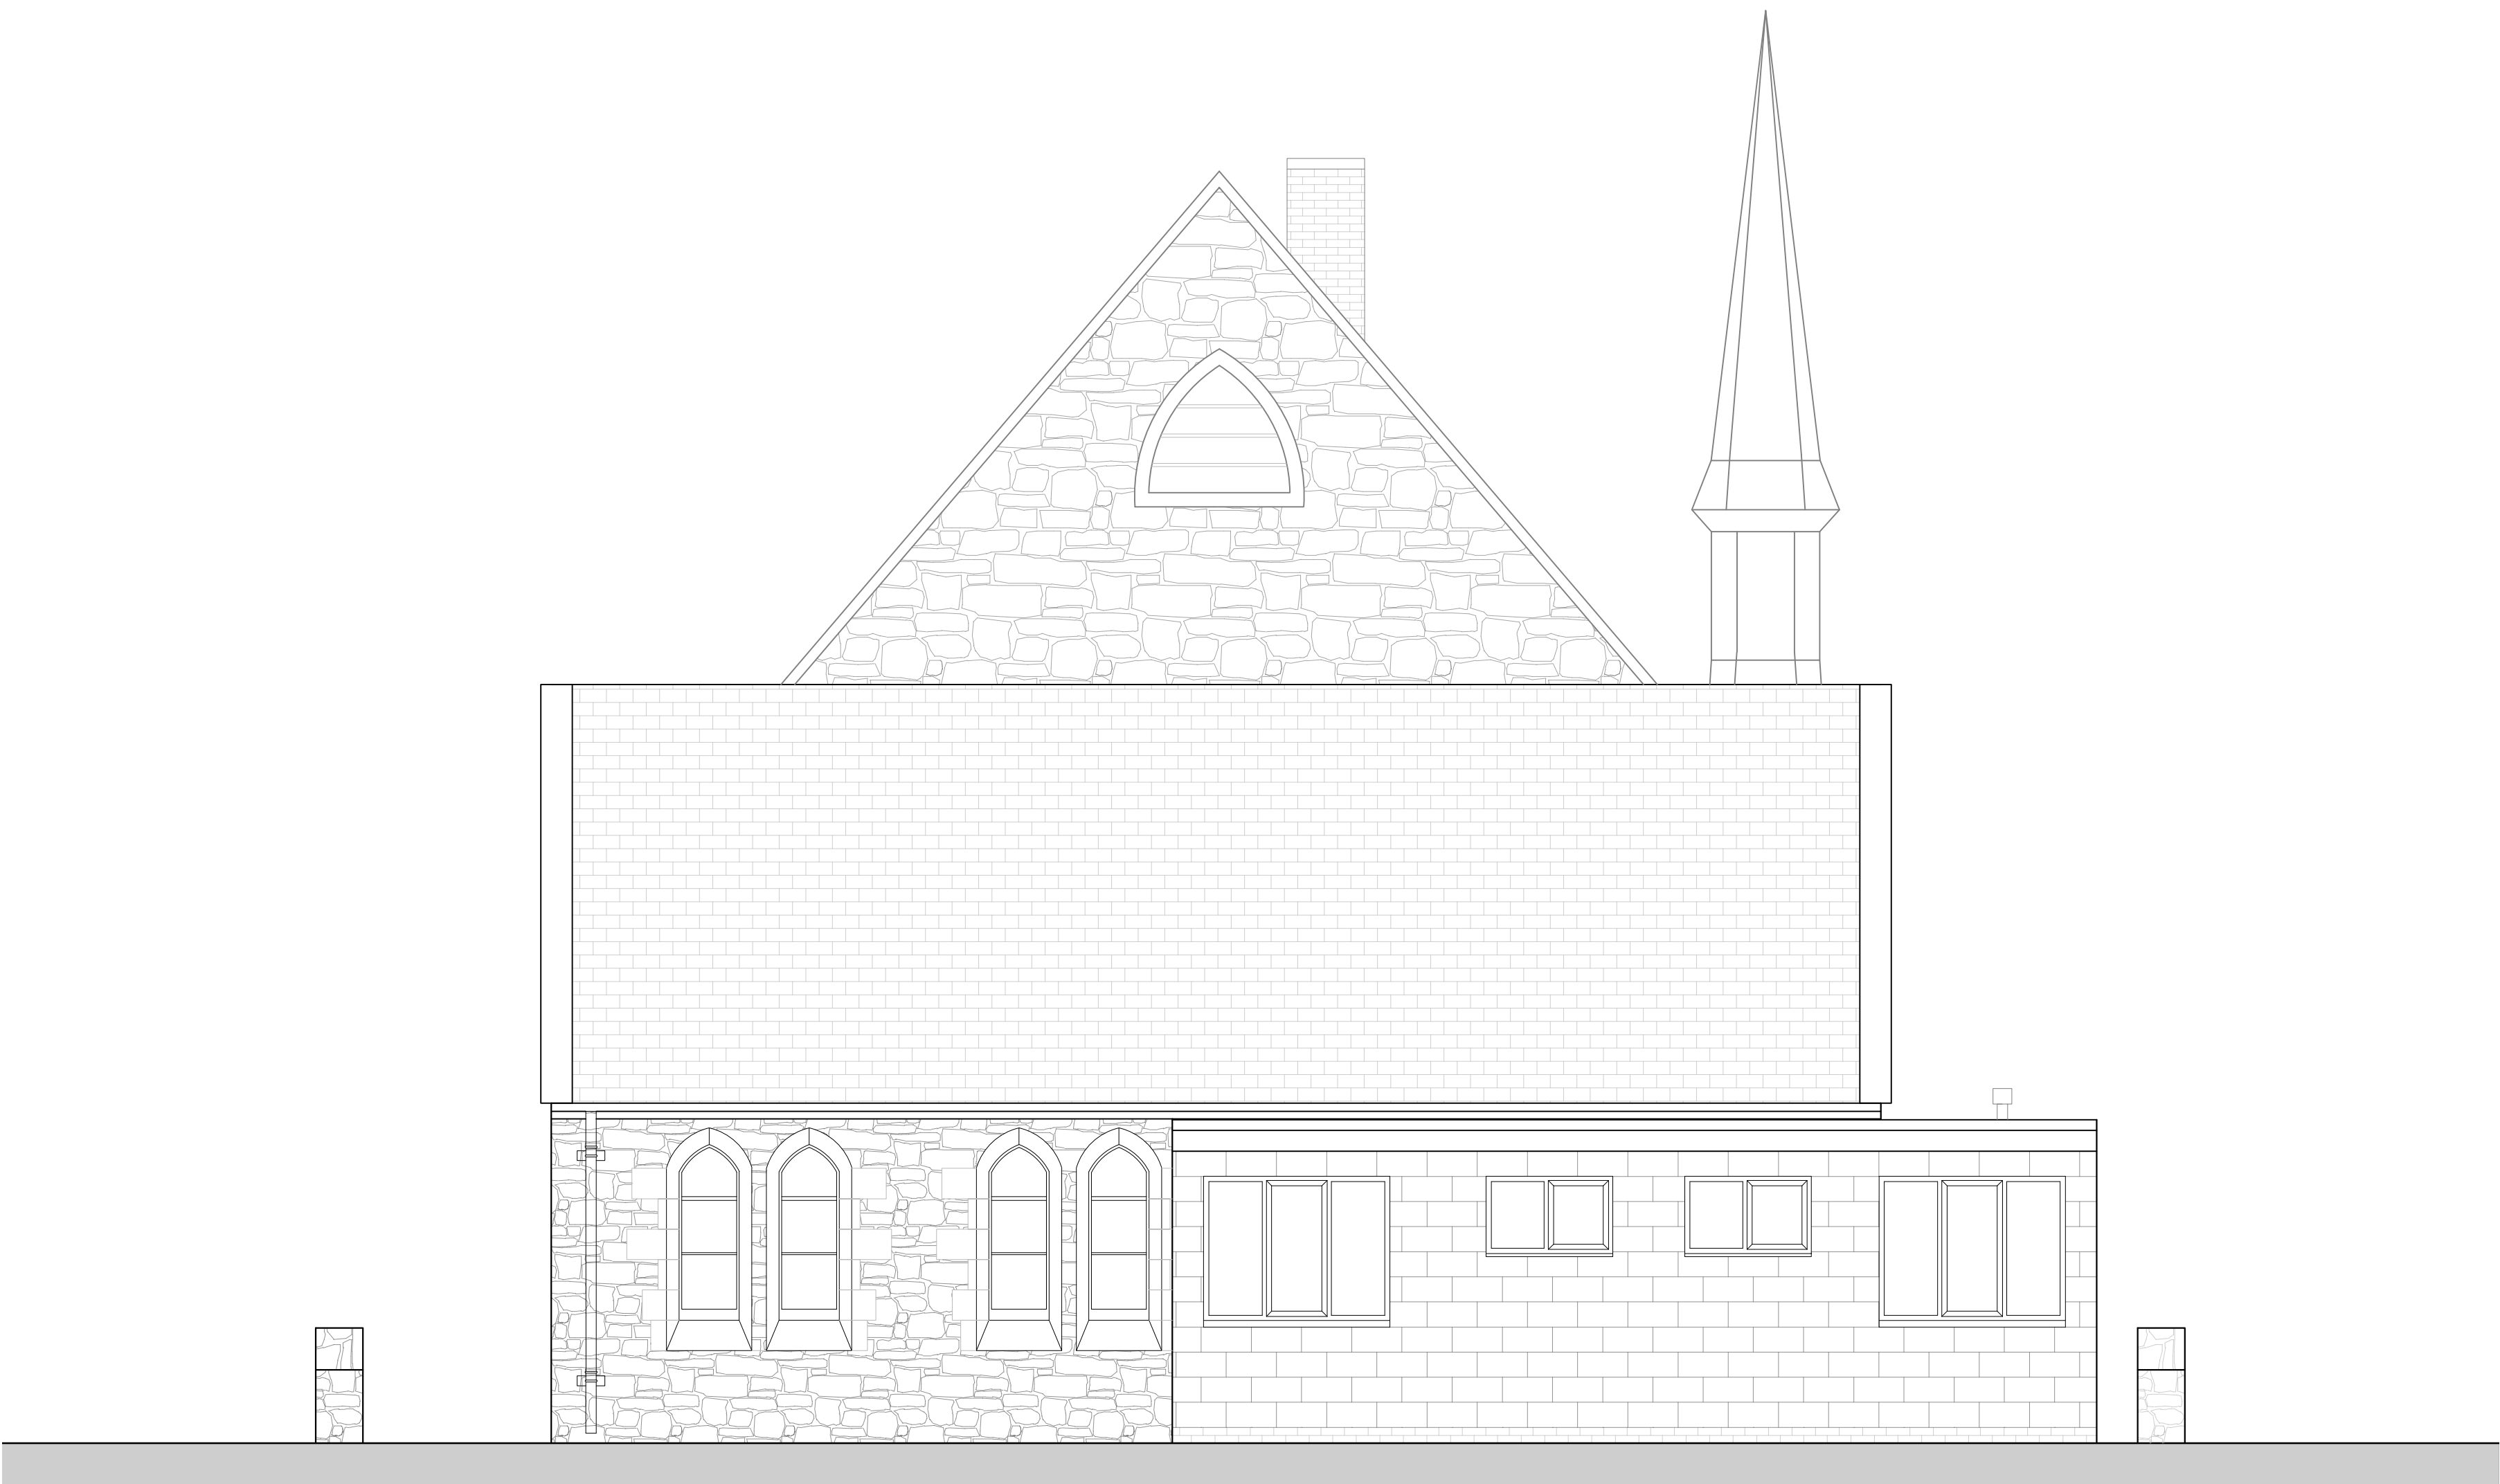

WEST ELEVATION - 1:50

 

CLIENT
HEART OF THE HOME LTD

PROJECT TITLE
CASTLE STREET CHURCH, HOLT,
WALES

DRAWING TITLE
EXISTING ELEVATIONS 01

PROJECT No 210304	SCALE @ A1 1:50
DRAWING No 001/002/003	PROJECT - ORIGINATOR - VOLUME - LEVEL - TYPE - ROLE - NUMBER
04/2018/1	REVISION
01/21/001/002	
DO NOT SCALE	