




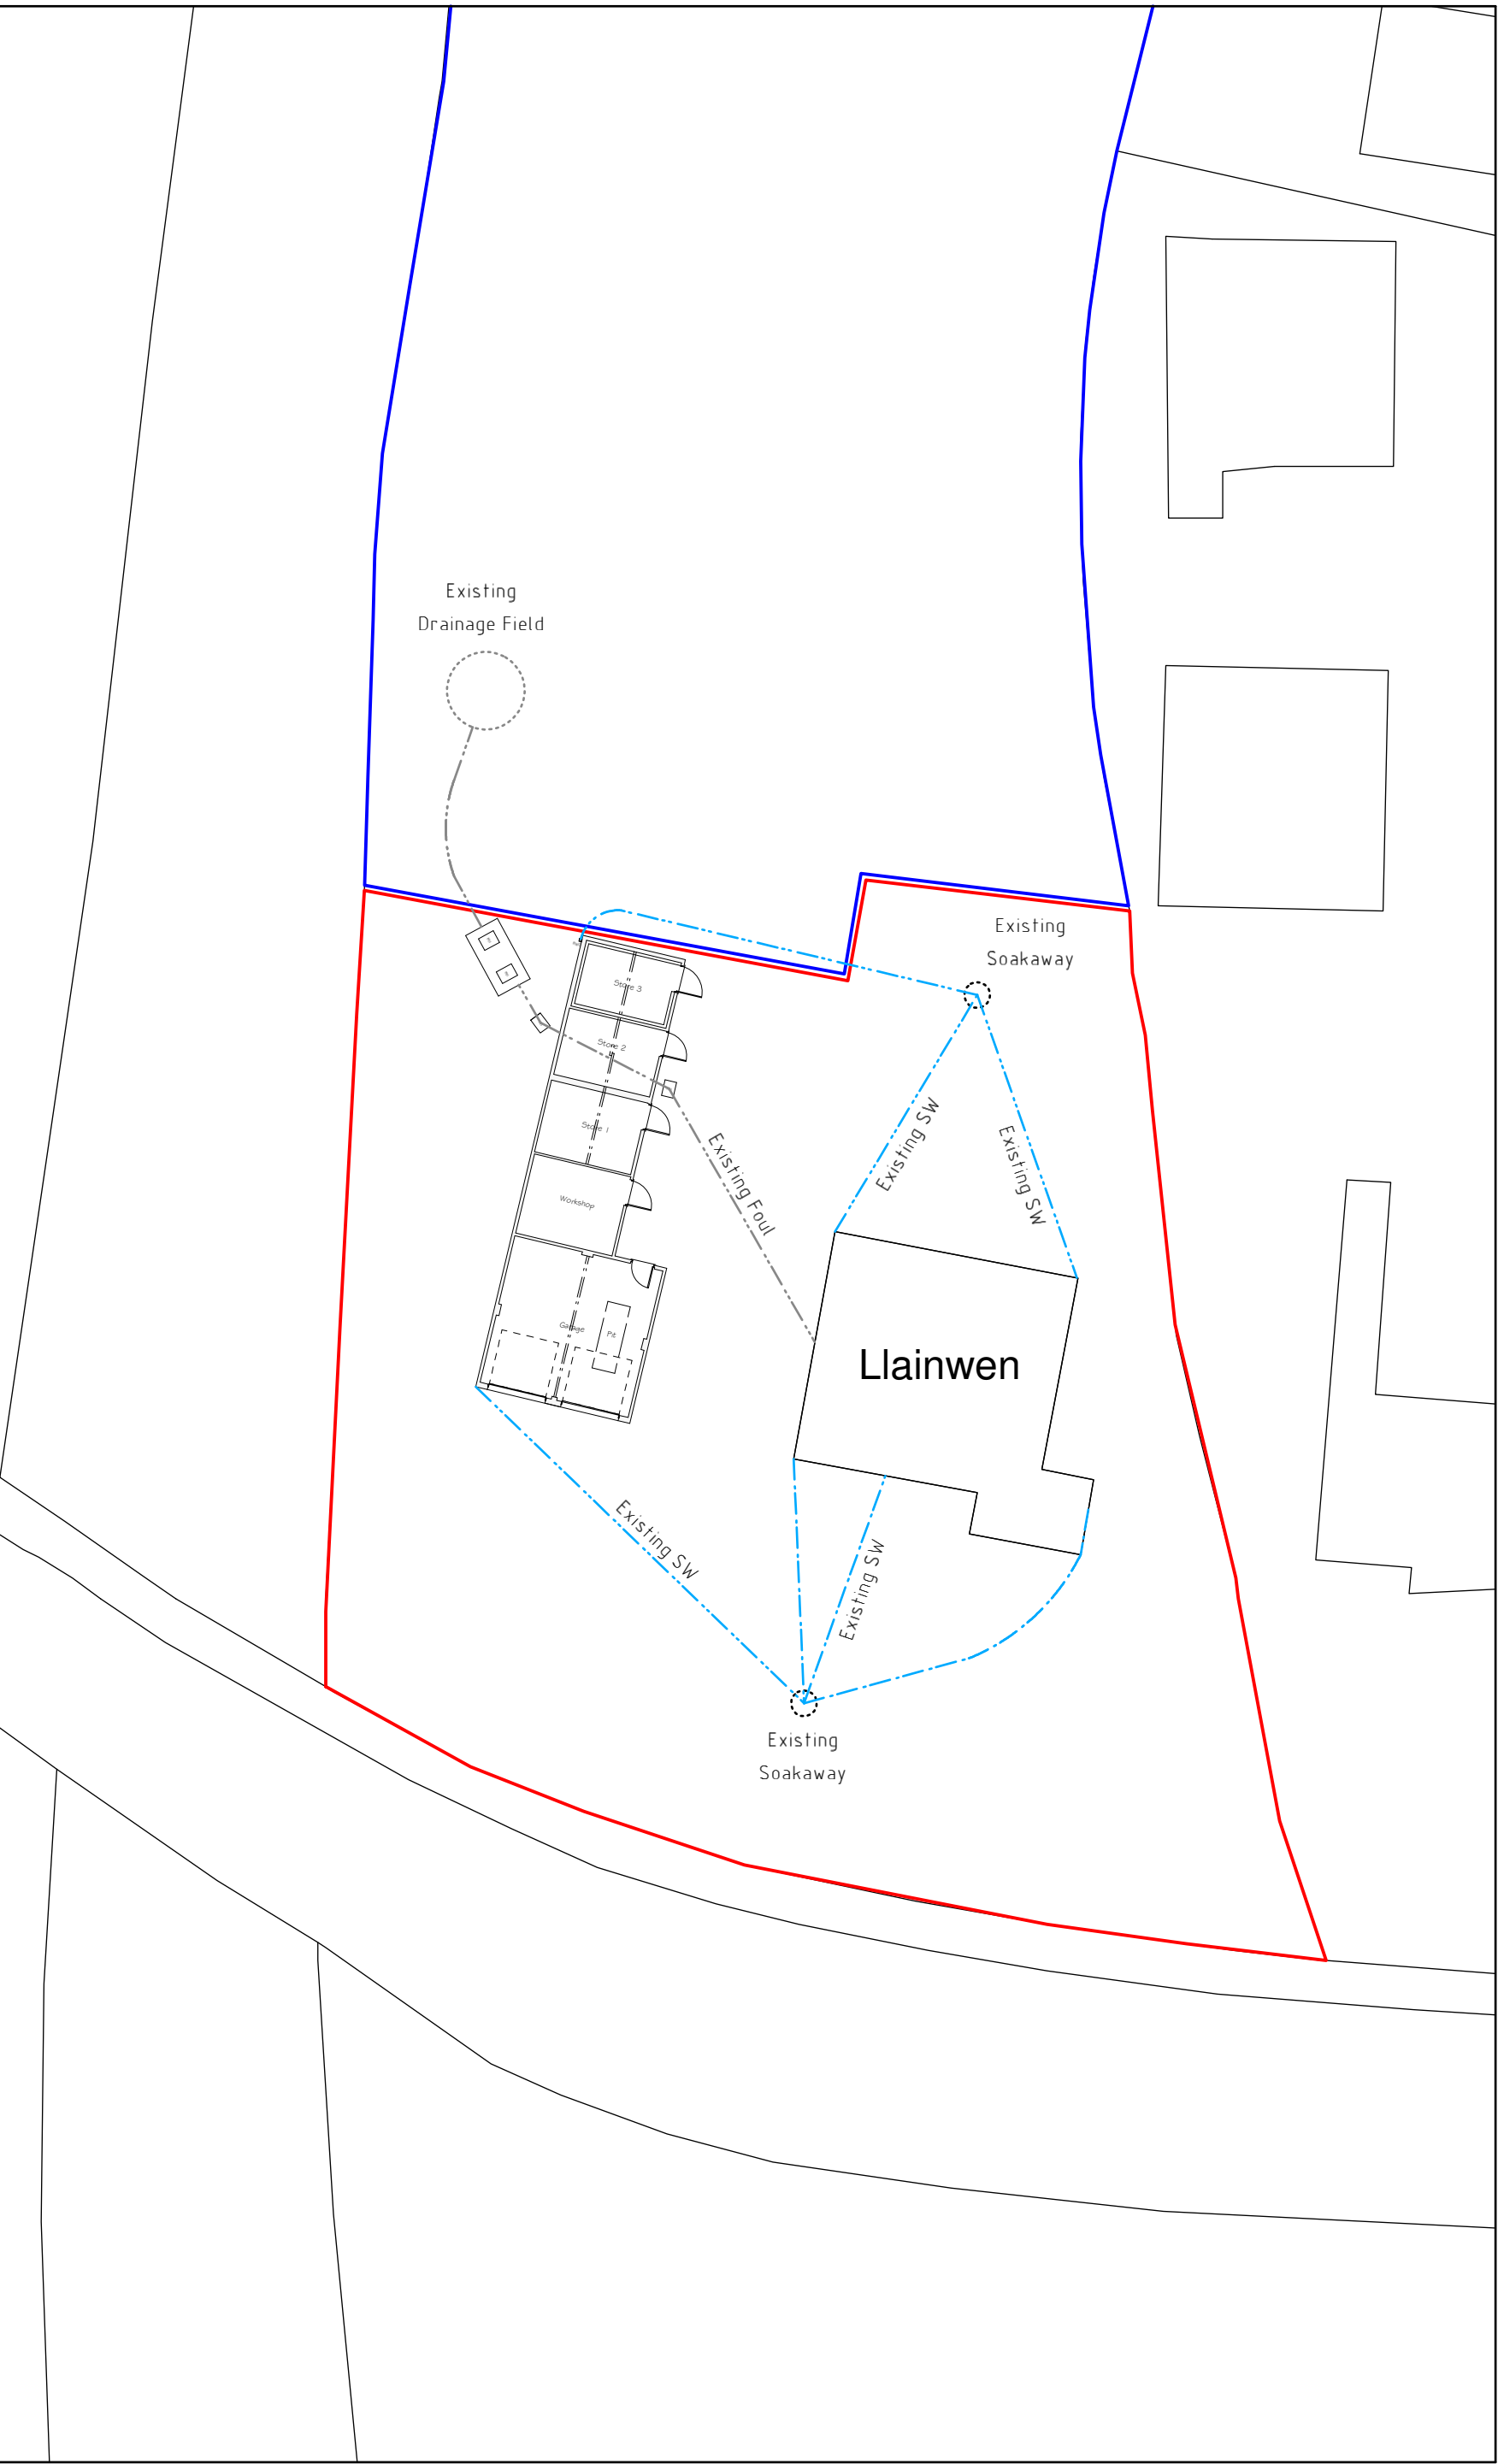

Existing Drainage

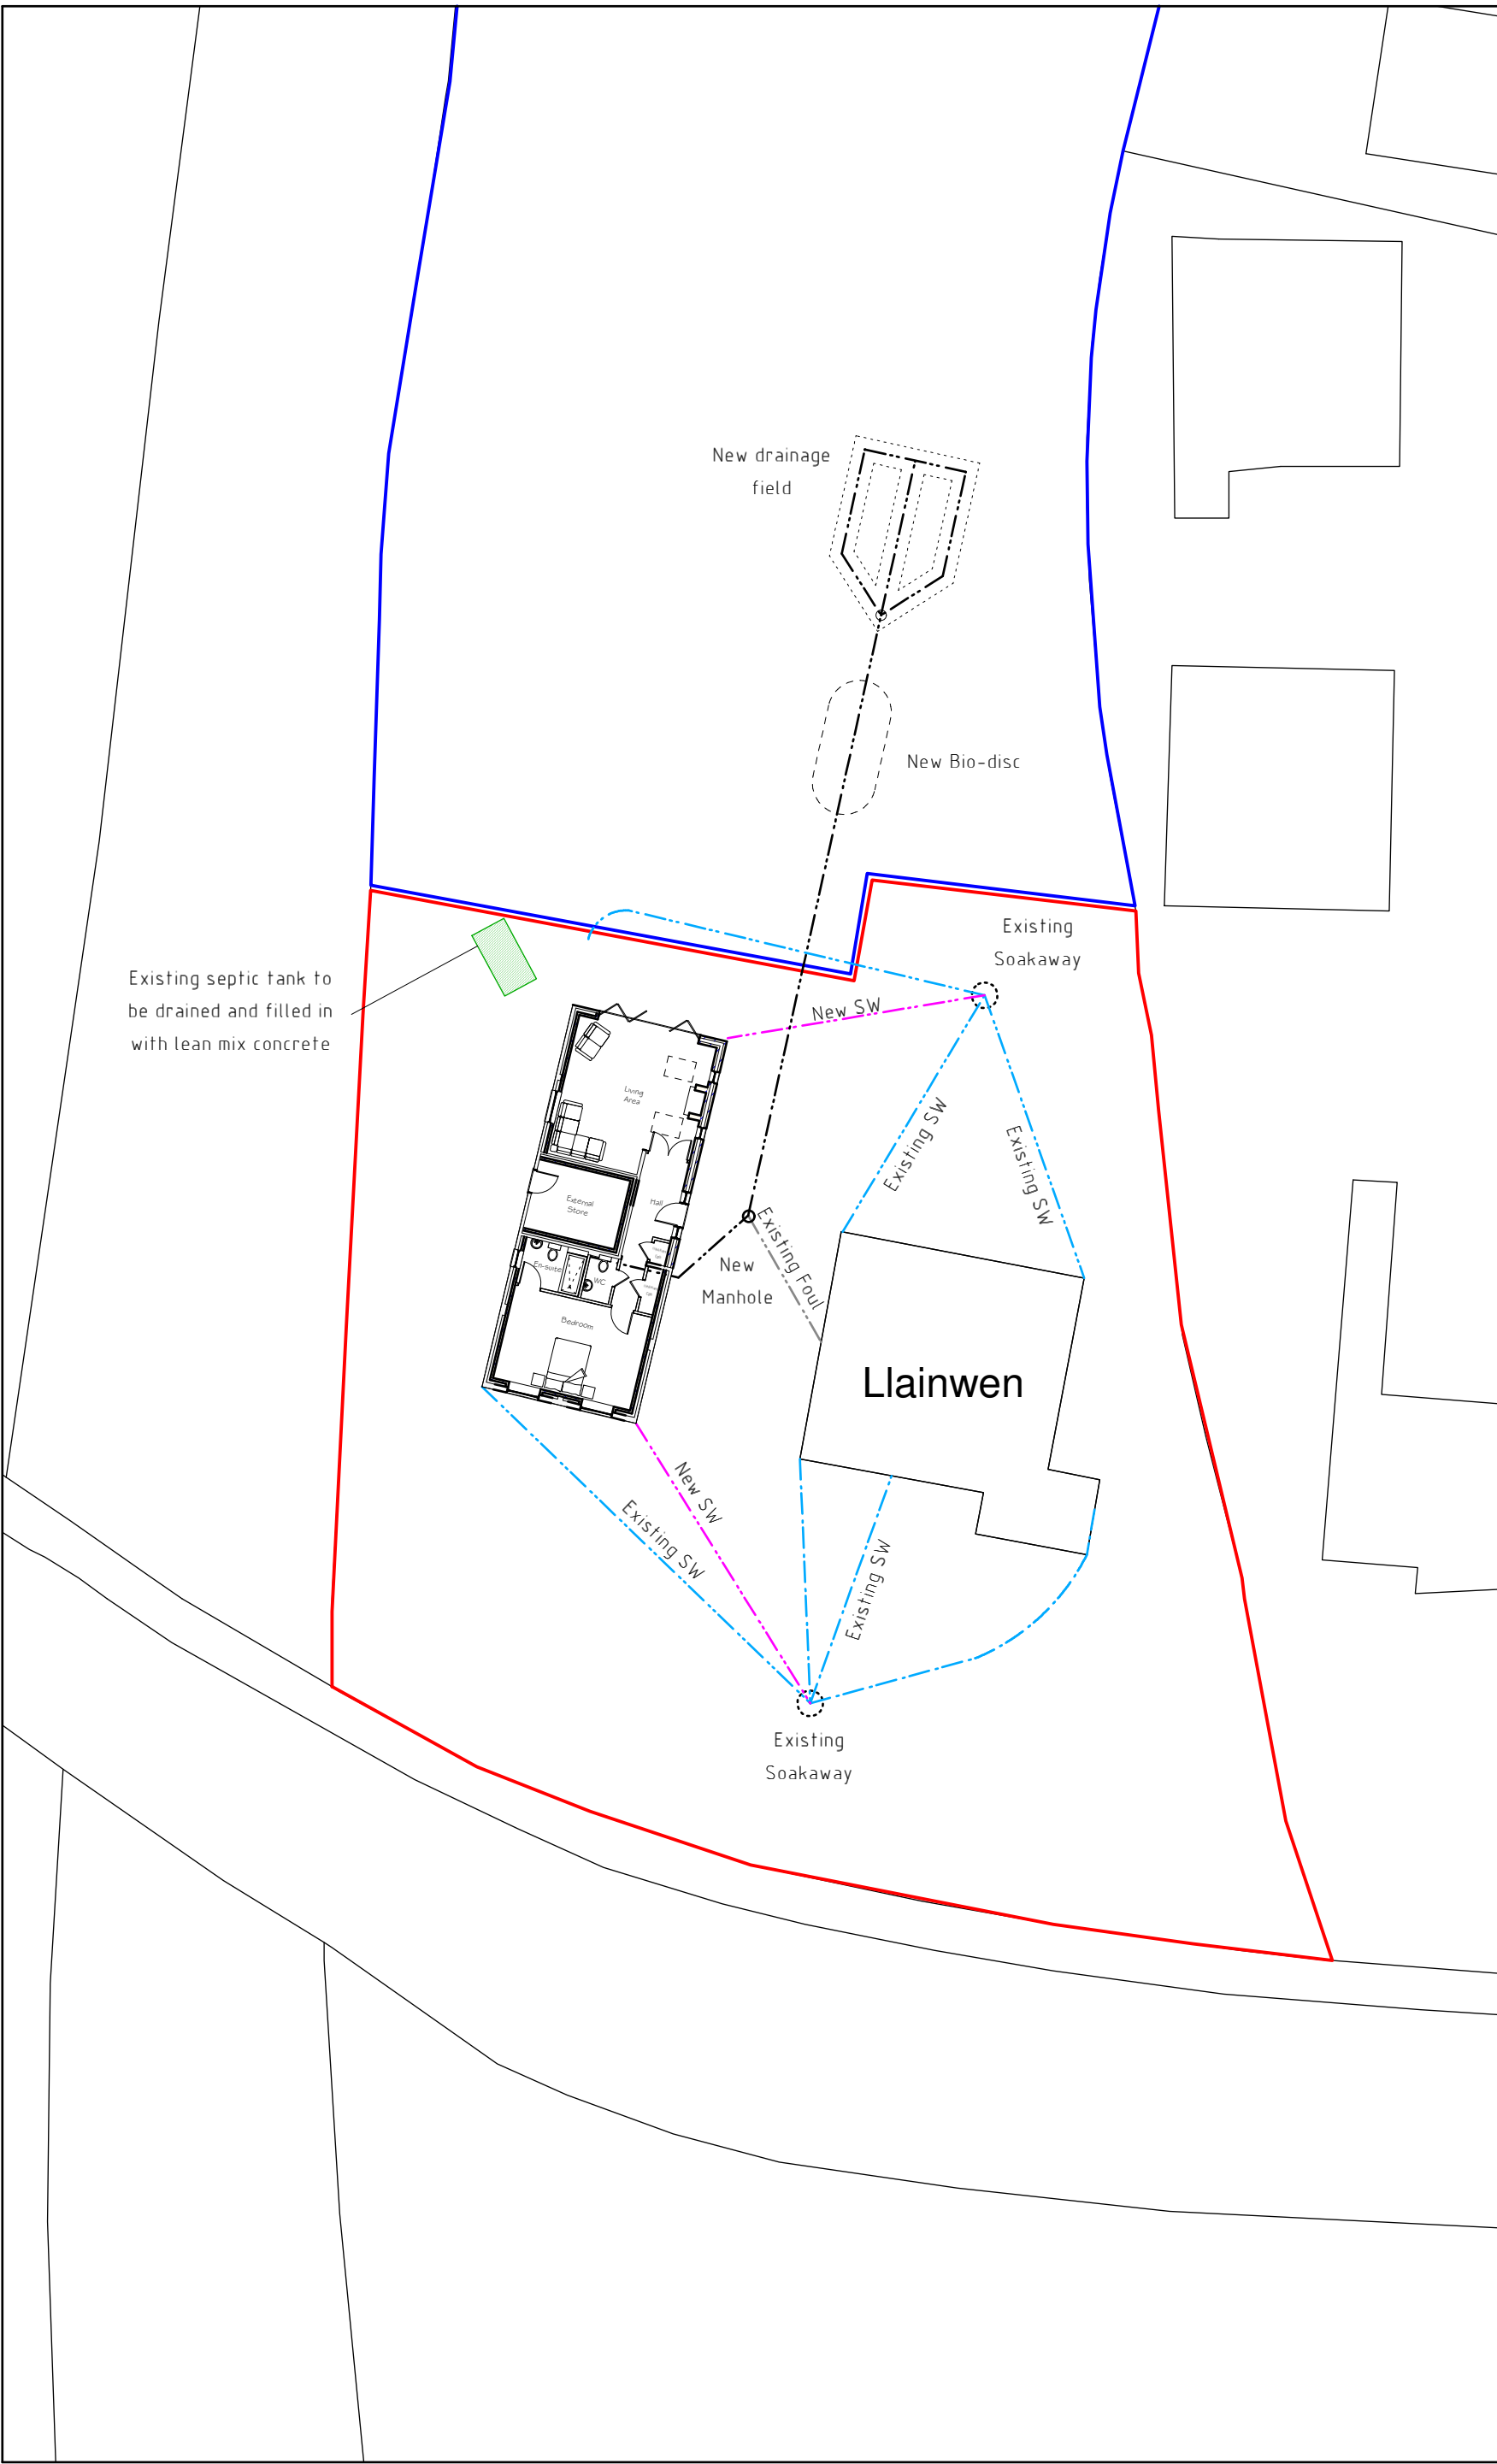

Proposed Drainage

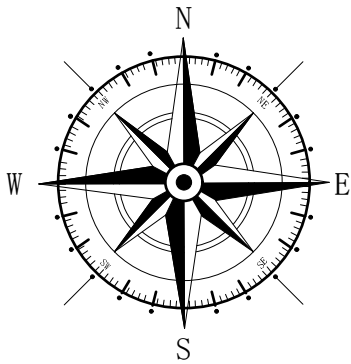

Key

- Surrounding Buildings
- Application Site
- Land Owned
- Existing Surface Water
- Proposed Surface Water
- Proposed Foul Drain
- Existing Foul Drain

A	04/21	Updated design indicated	D.J.E.
Rev	Date	Detail	Initial

Project:
 Proposed alterations at
 Llainwen, Berse Road,
 Caego, Wrexham,
 LL11 6TS

Title:	Scale: (A2)
Drainage Plan	1:250

Drawn By:	Date:
J Felgate	Feb 2021

Drawing No:	Sheet:
M114/005	1 of 1

blueprint
 architectural services

LABC partner

Office 3K4,
 Redwither Business Tower,
 Wrexham. LL13 9XT
 Tel: 01978 356500
 www.blueprintarchitectural.com
 © copyright all rights reserved