




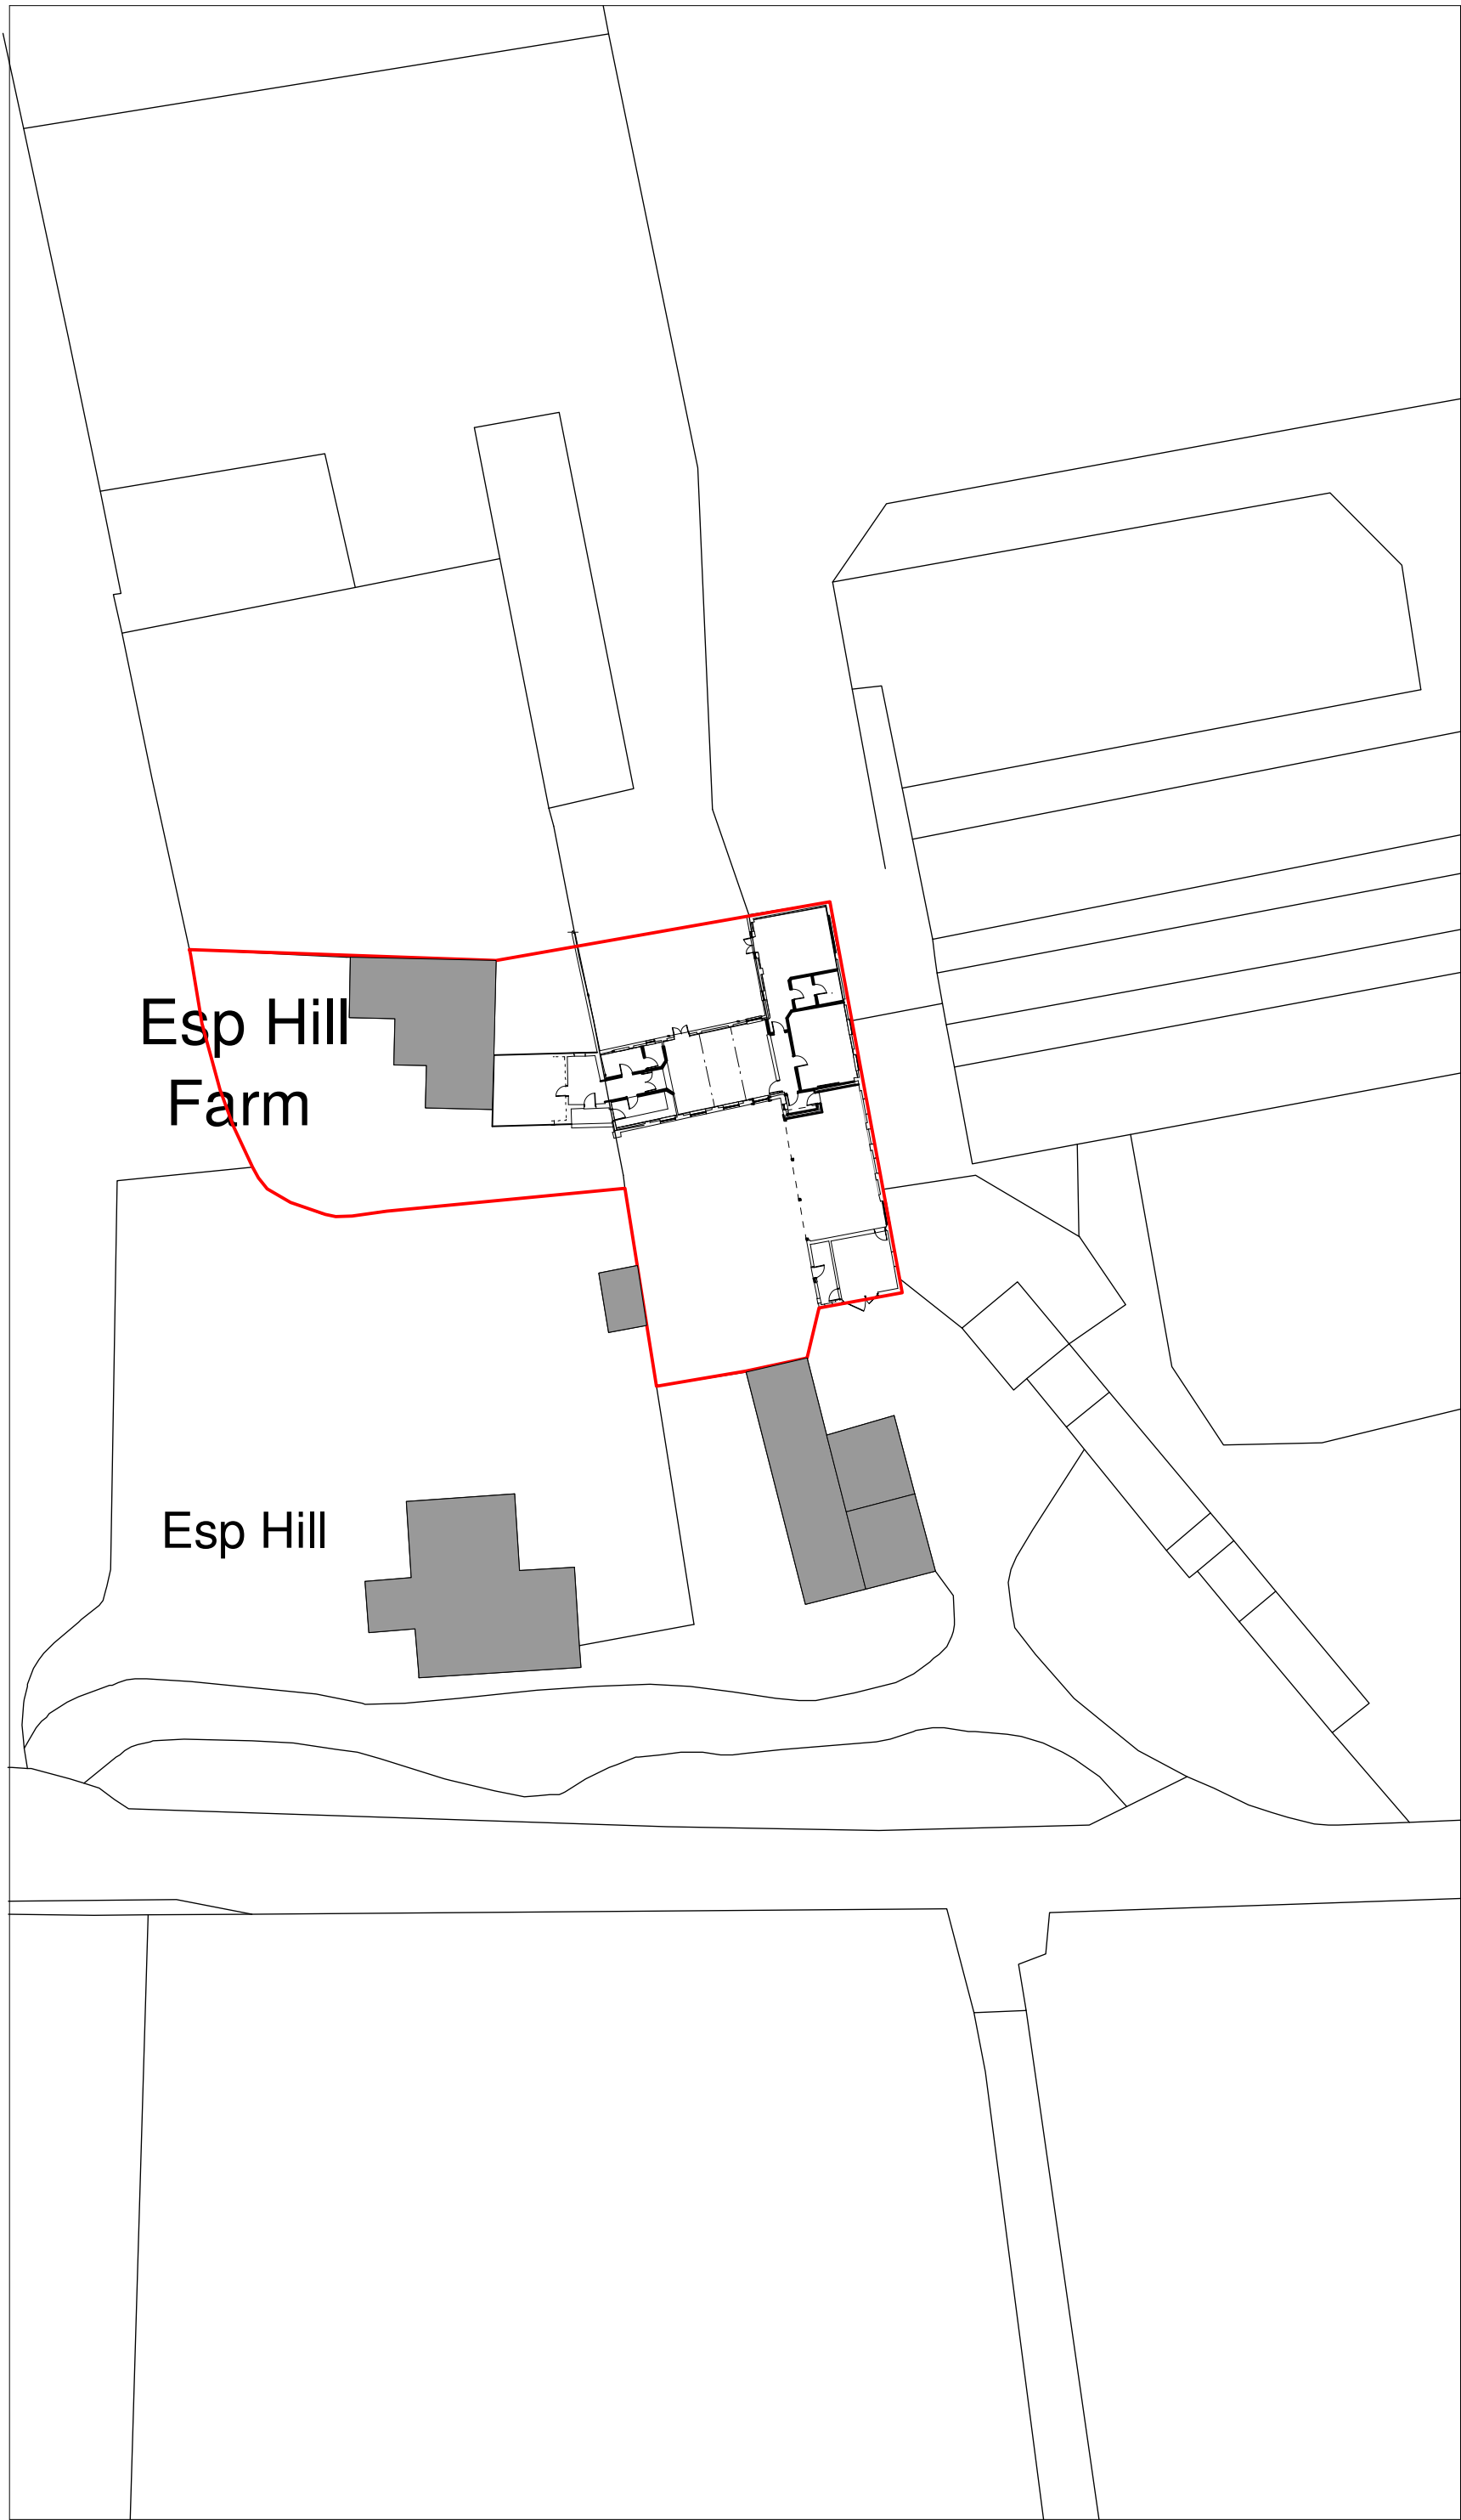

Site Plan 1:500

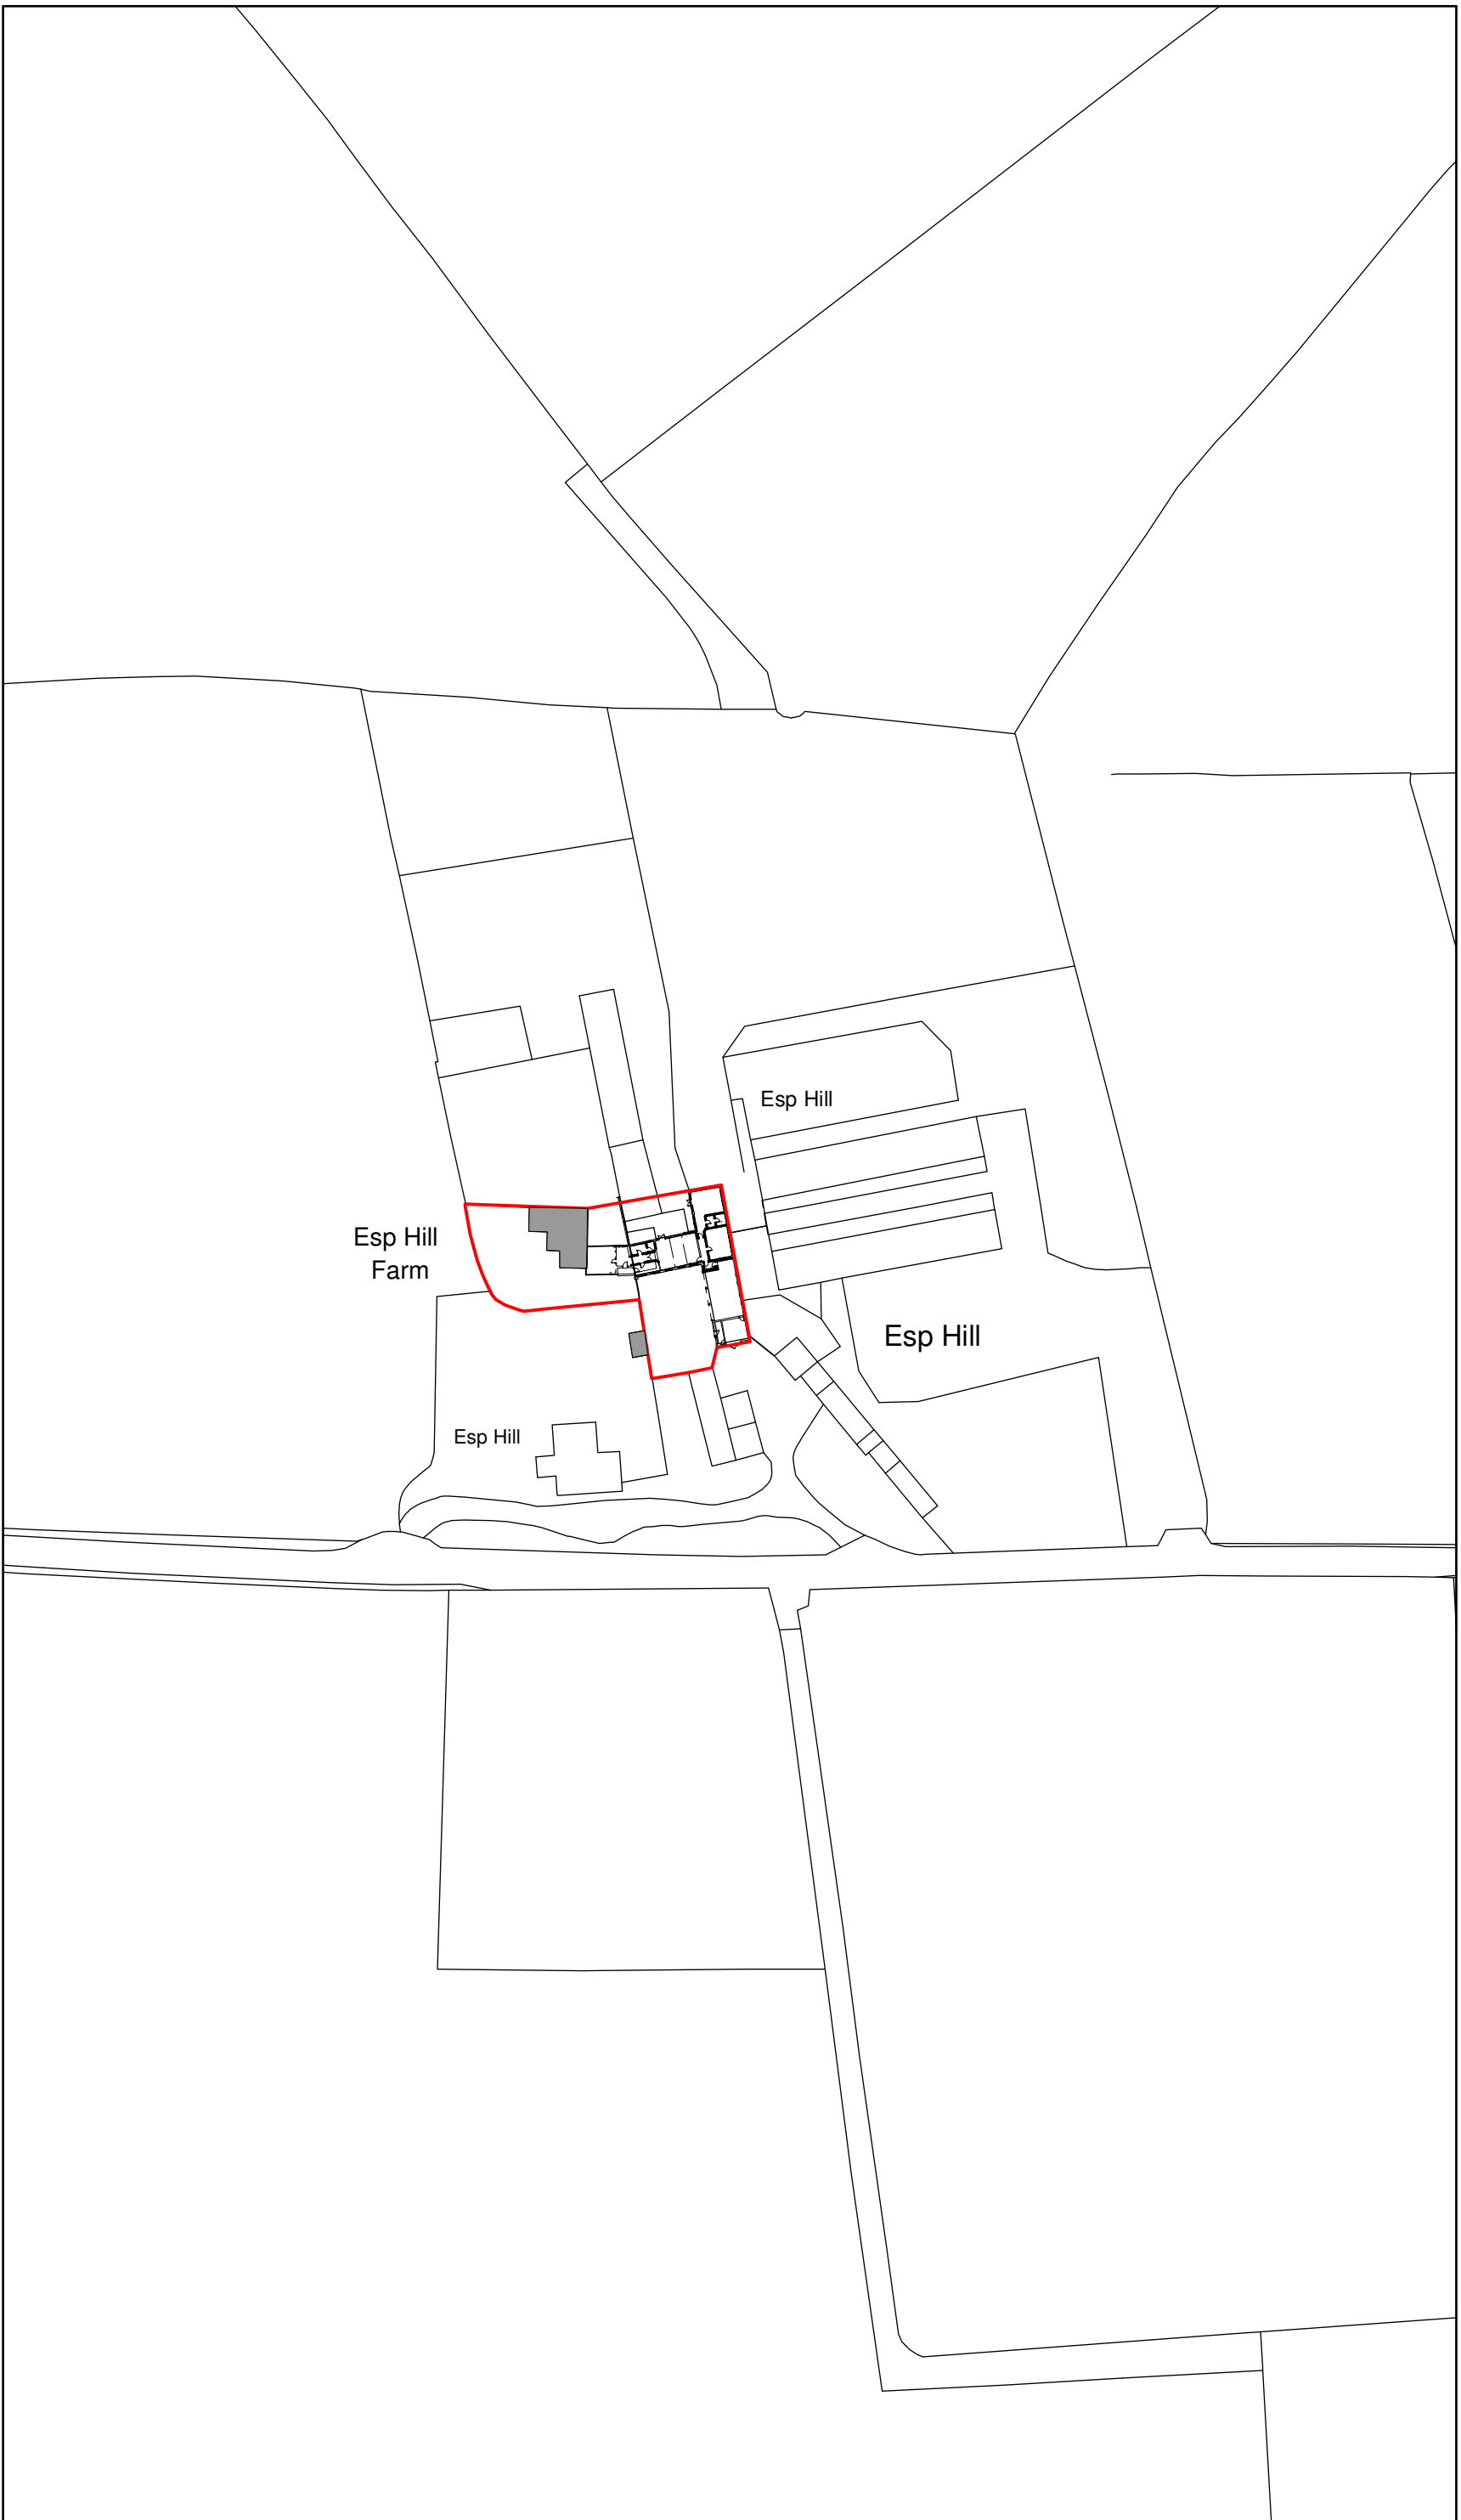

Location Plan 1:1250

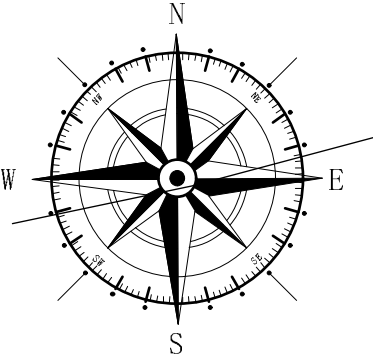

Key

 Surrounding Buildings

 Application Site

Rev	Date	Detail	Initial

Project:

Proposed Alterations to,
ESP Hill Farm,
Frog Lane, Holt,
LL13 8SL.

Title:	Site and Location Plan	Scale: (A2) 1:500 & 1:1250
--------	---------------------------	----------------------------------

Drawn By:	S Hatherall	Date:	June 2021
Drawing No:	B148/004	Sheet:	1 of 1





Office 3K4,
Redwither Business Tower,
Wrexham. LL13 9XT
Tel: 01978 356500
www.blueprintarchitectural.com
© copyright all rights reserved