




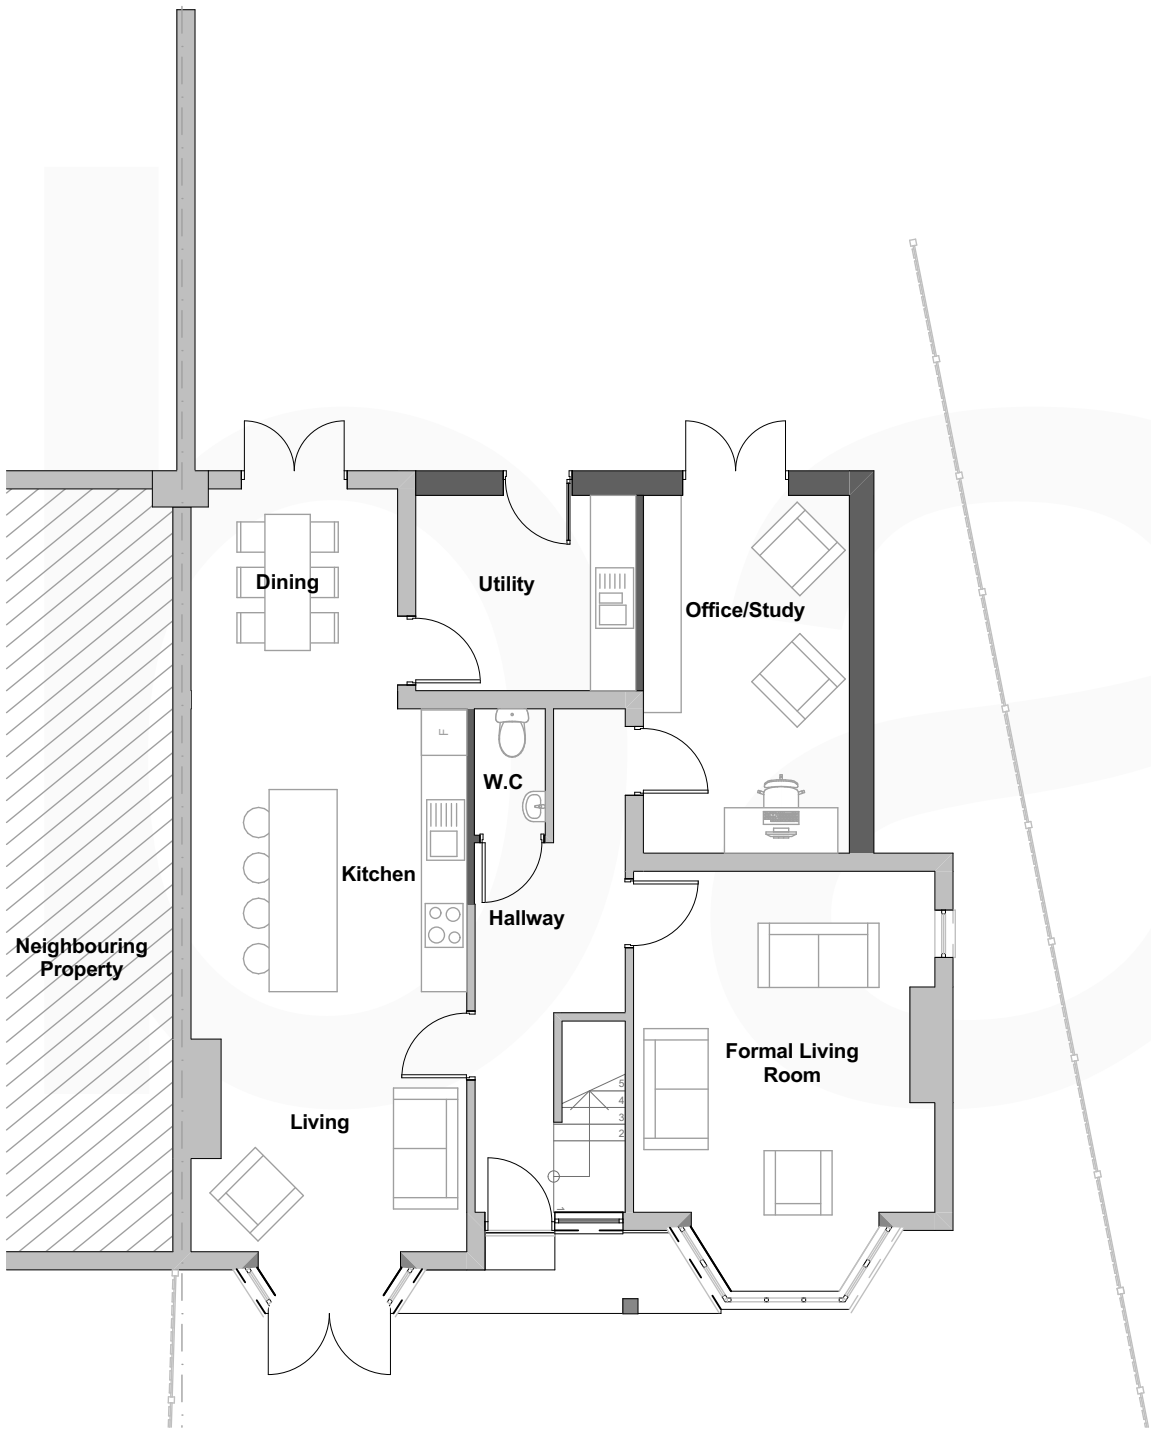

Proposed Ground Floor Plan
1:100

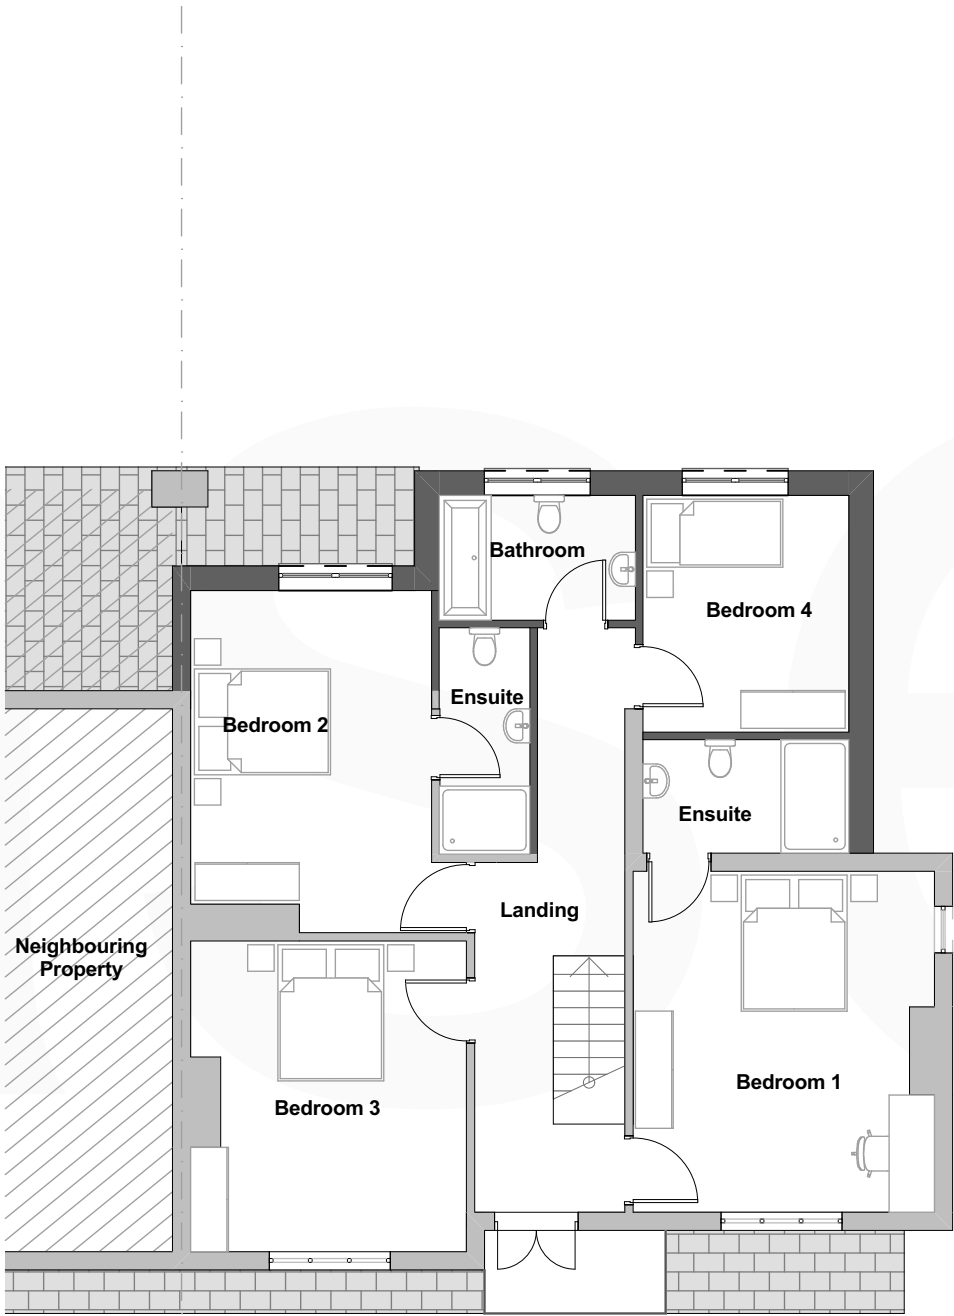

Proposed First Floor Plan
1:100

 

Rev No.	Date.	Rev.	By.	Chk.

PLANNING

Scale.	1:100 @ A3	Date.	12.04.2021	Drawn by.	JW	Chk.	BE
base. ARCHITECTS							
Project Title. Craigside							
Client. Oli Keeble							
Drawing Title. Proposed Floor Plans							
Project No. BA2932		Drawing No. PL-003		Revision.			