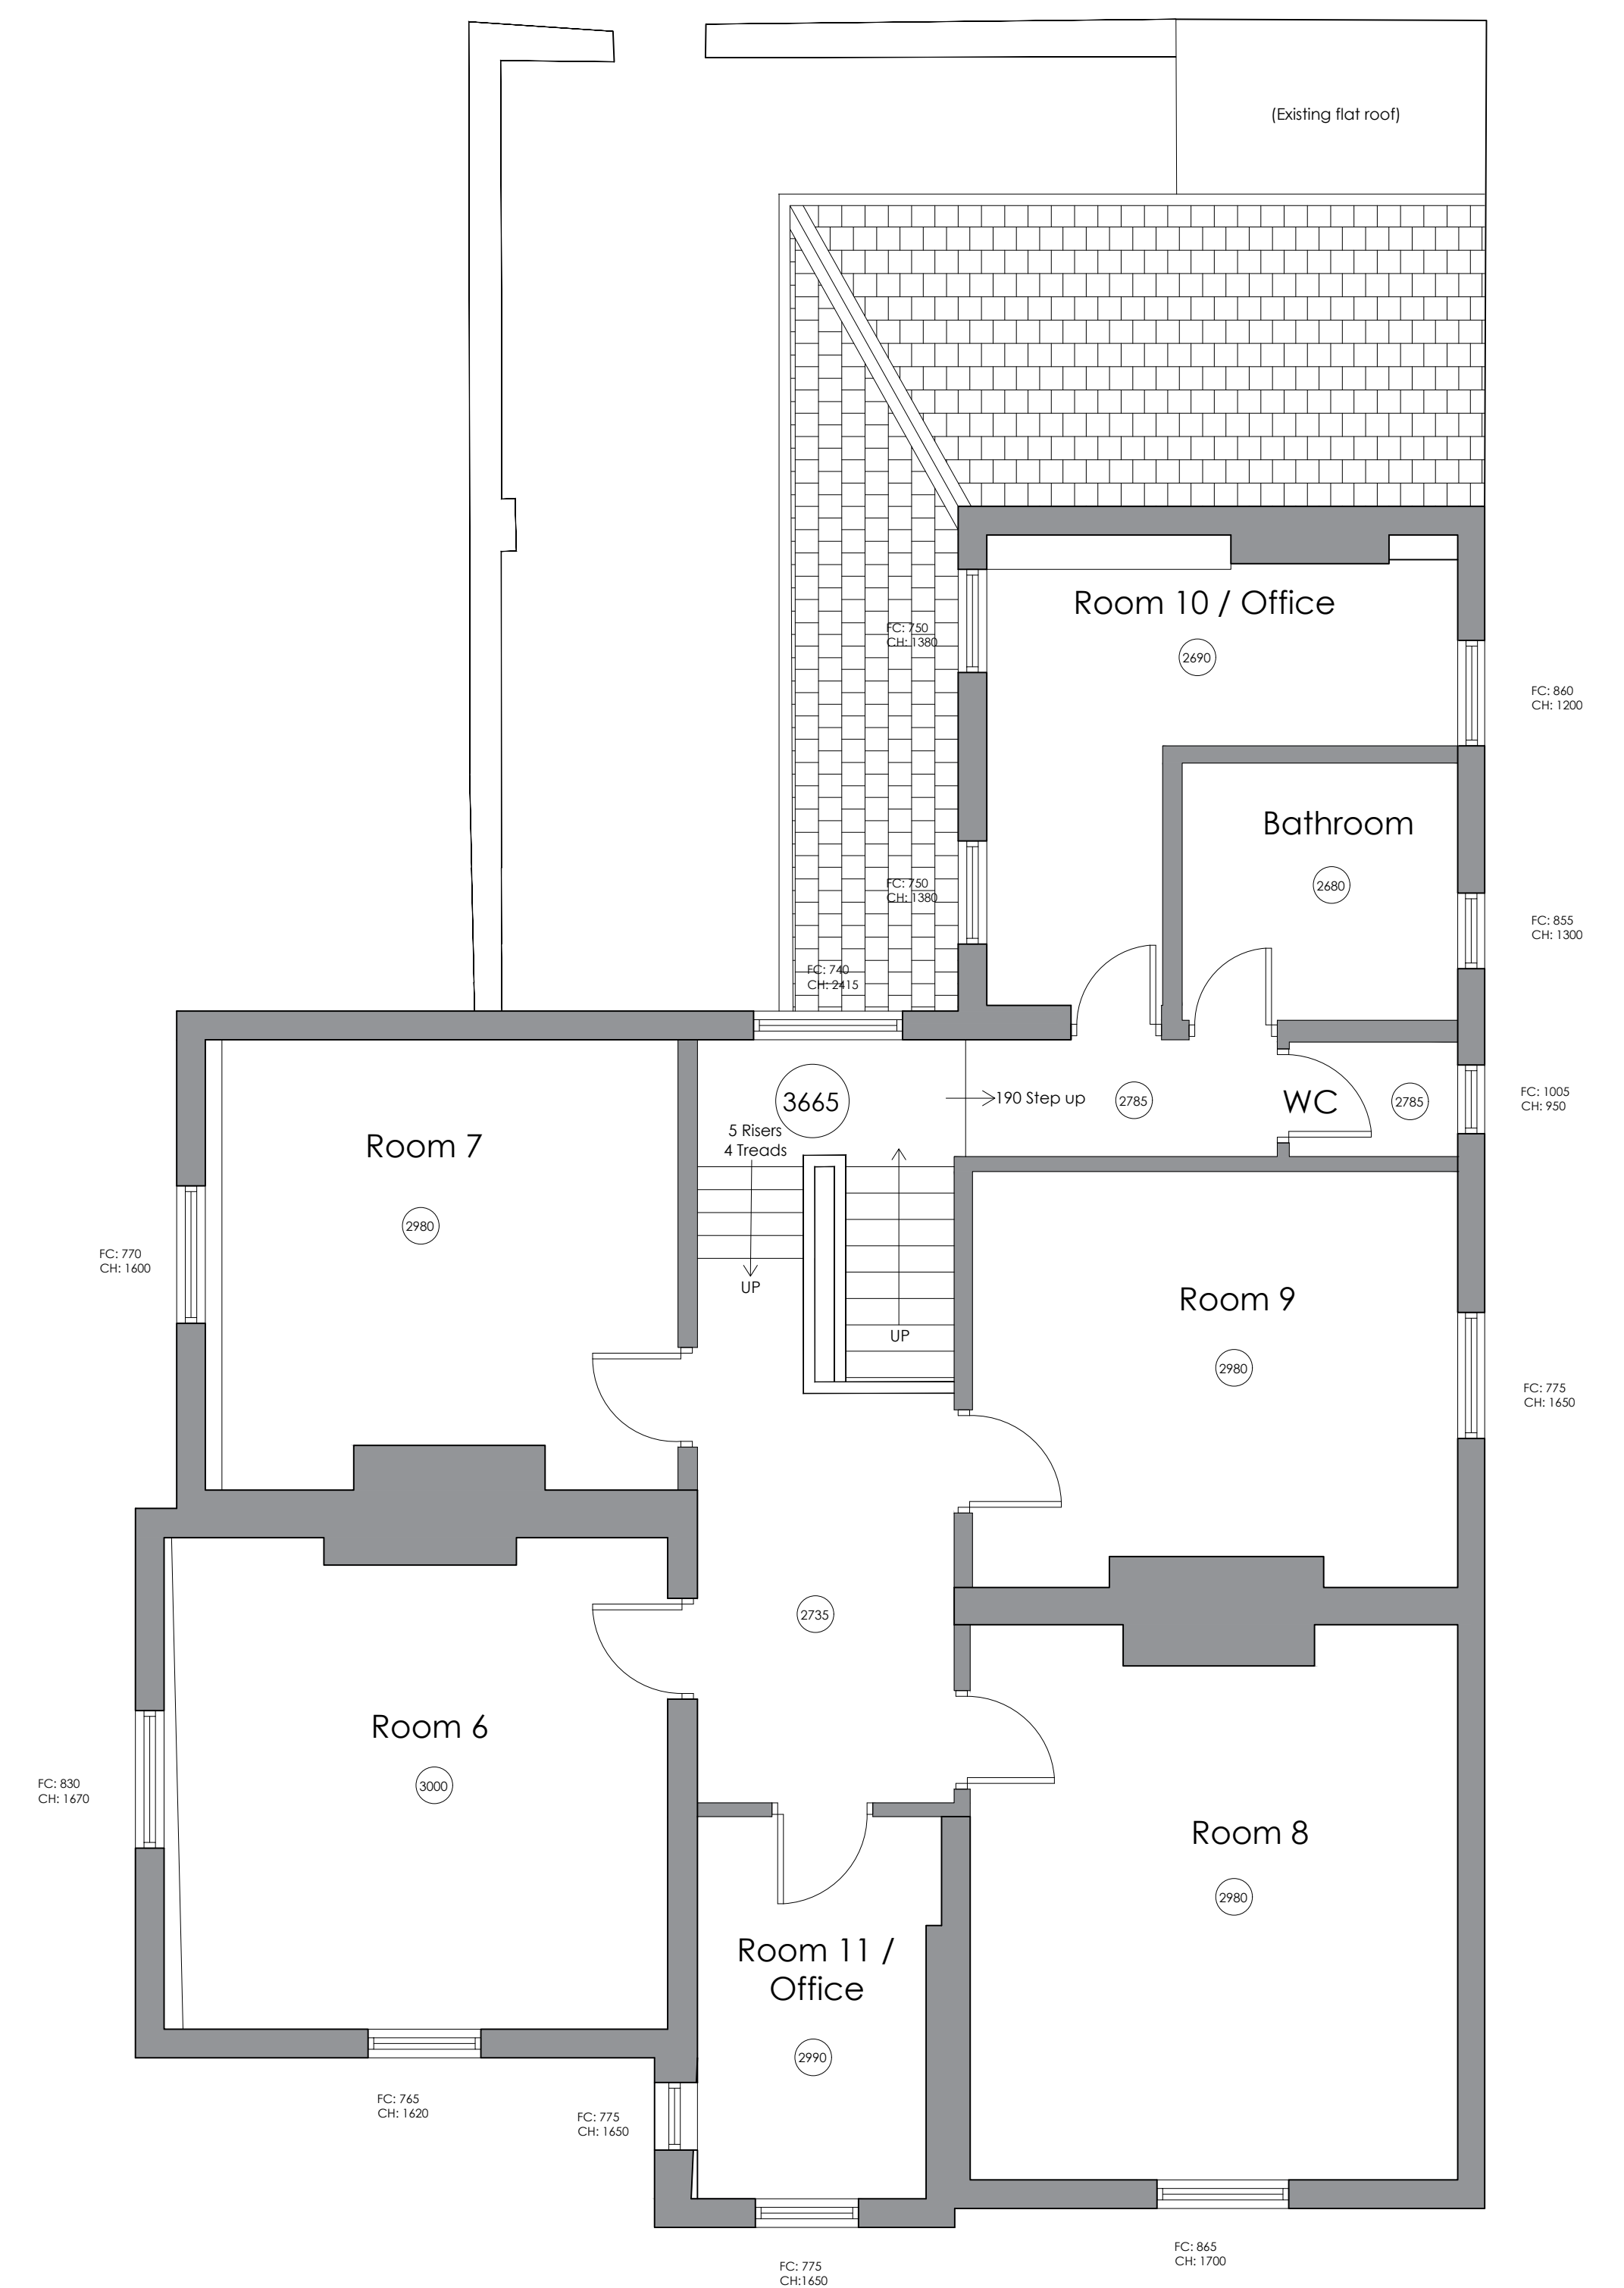
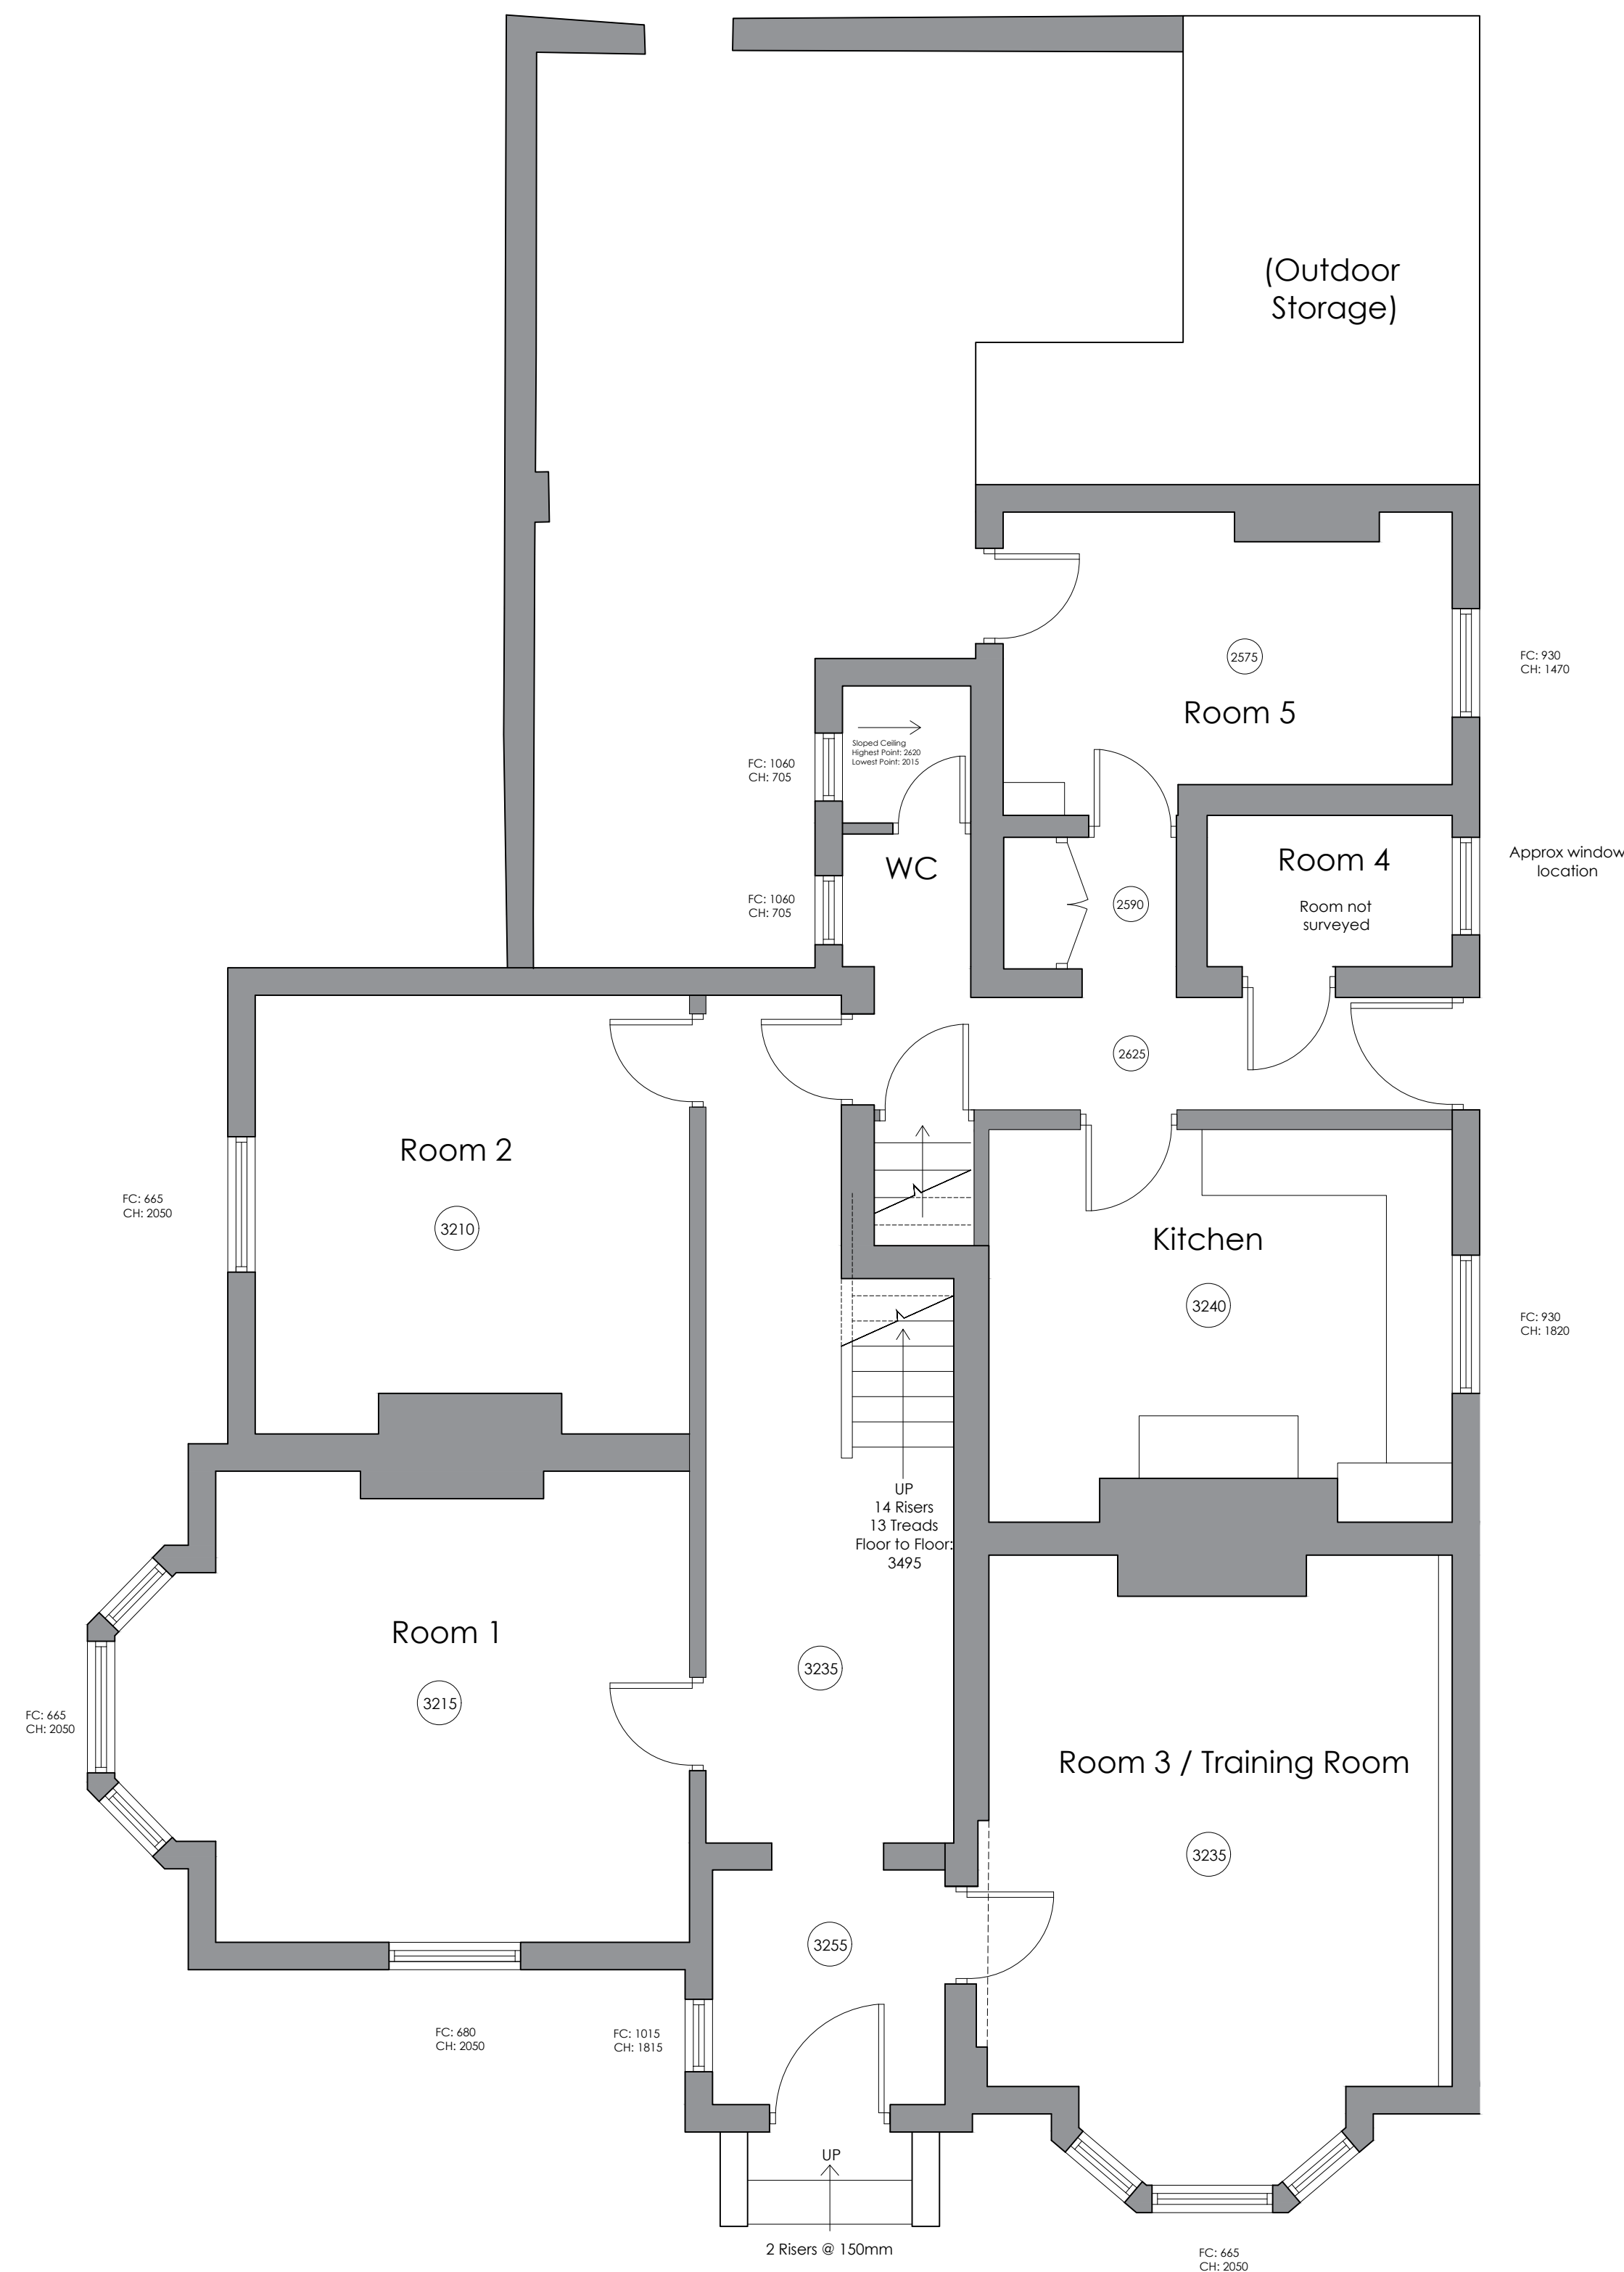
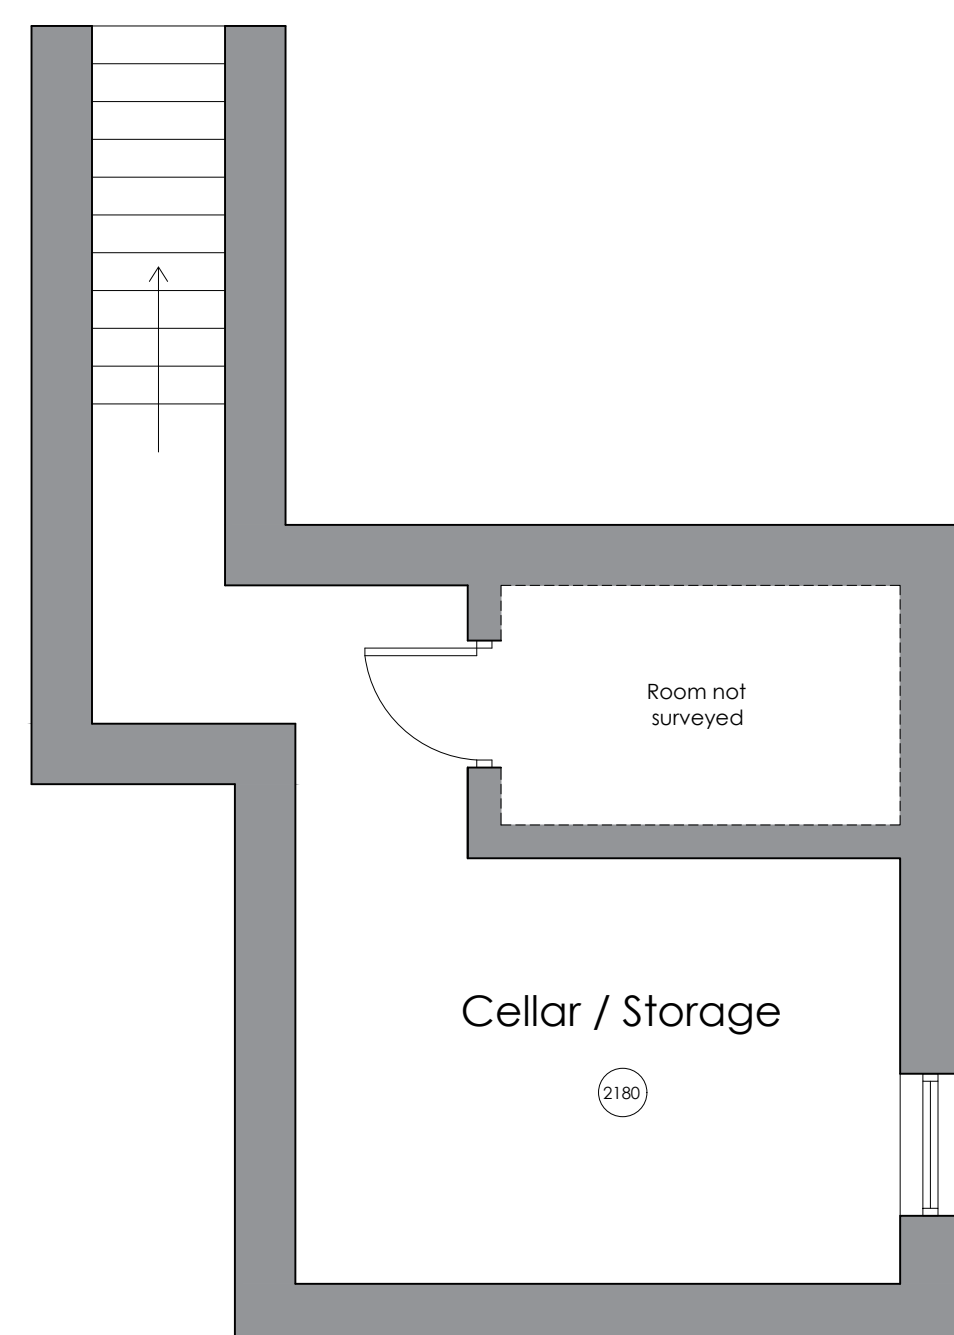


NOTES

Do not scale from drawing, figured dimensions to be used only

All dimensions to be verified on site. Any discrepancies are to be reported to the relevant parties

The content of the drawing remain the copyright of
Architecture (North) Limited, no reproduction without written
consent

revision	description	drawn	check	date	client	drawn	scale	size
A	Plans updated in line with survey information	RW	AK	26/01/21	Chestnut Healthcare	AP	1:50	A1
					address	checked	title	
					9 Grove Road, Wrexham	AK	Floor Plans as Existing	
						date		
						17/09/20		
					proj no.	status	dwg no.	revision
					19-205	PLANNING	19-205 PL01	A