



3 PROPOSED FRONT ELEVATION 1 : 100




4 PROPOSED SIDE ELEVATION 1 : 100

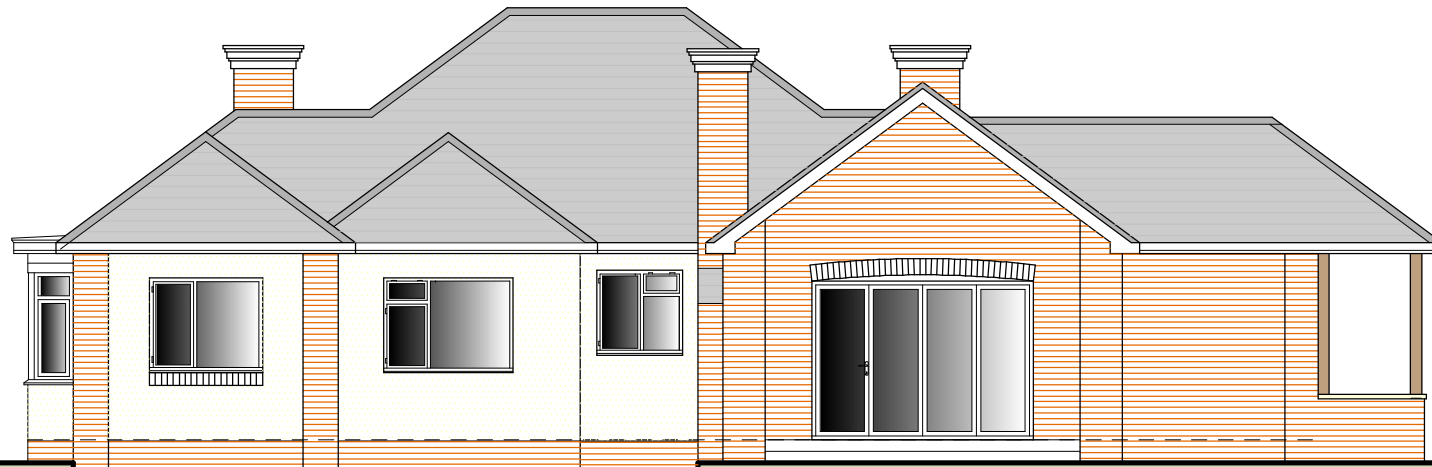

5 PROPOSED REAR ELEVATION 1 : 100

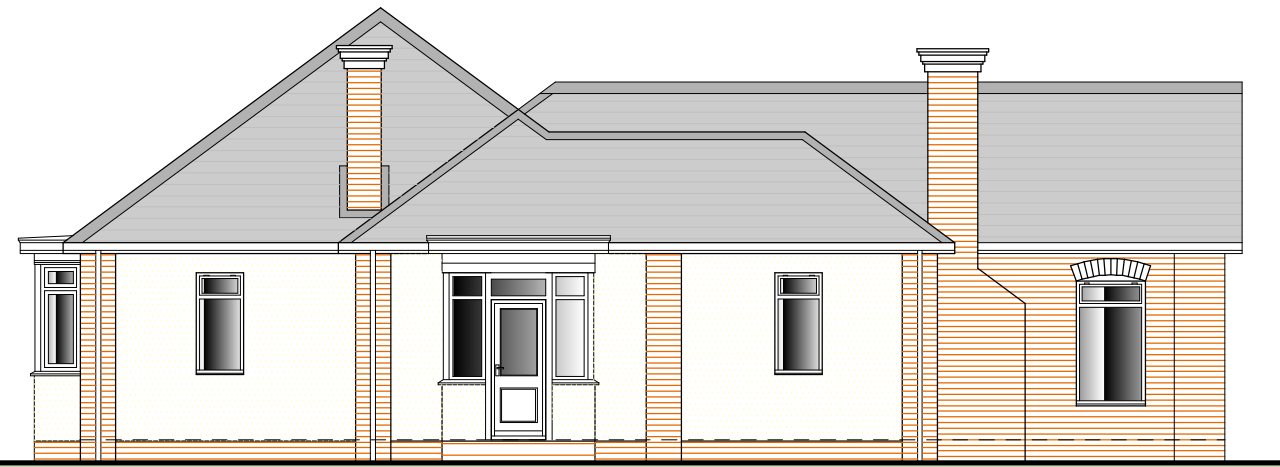

6 PROPOSED SIDE ELEVATION 1 : 100

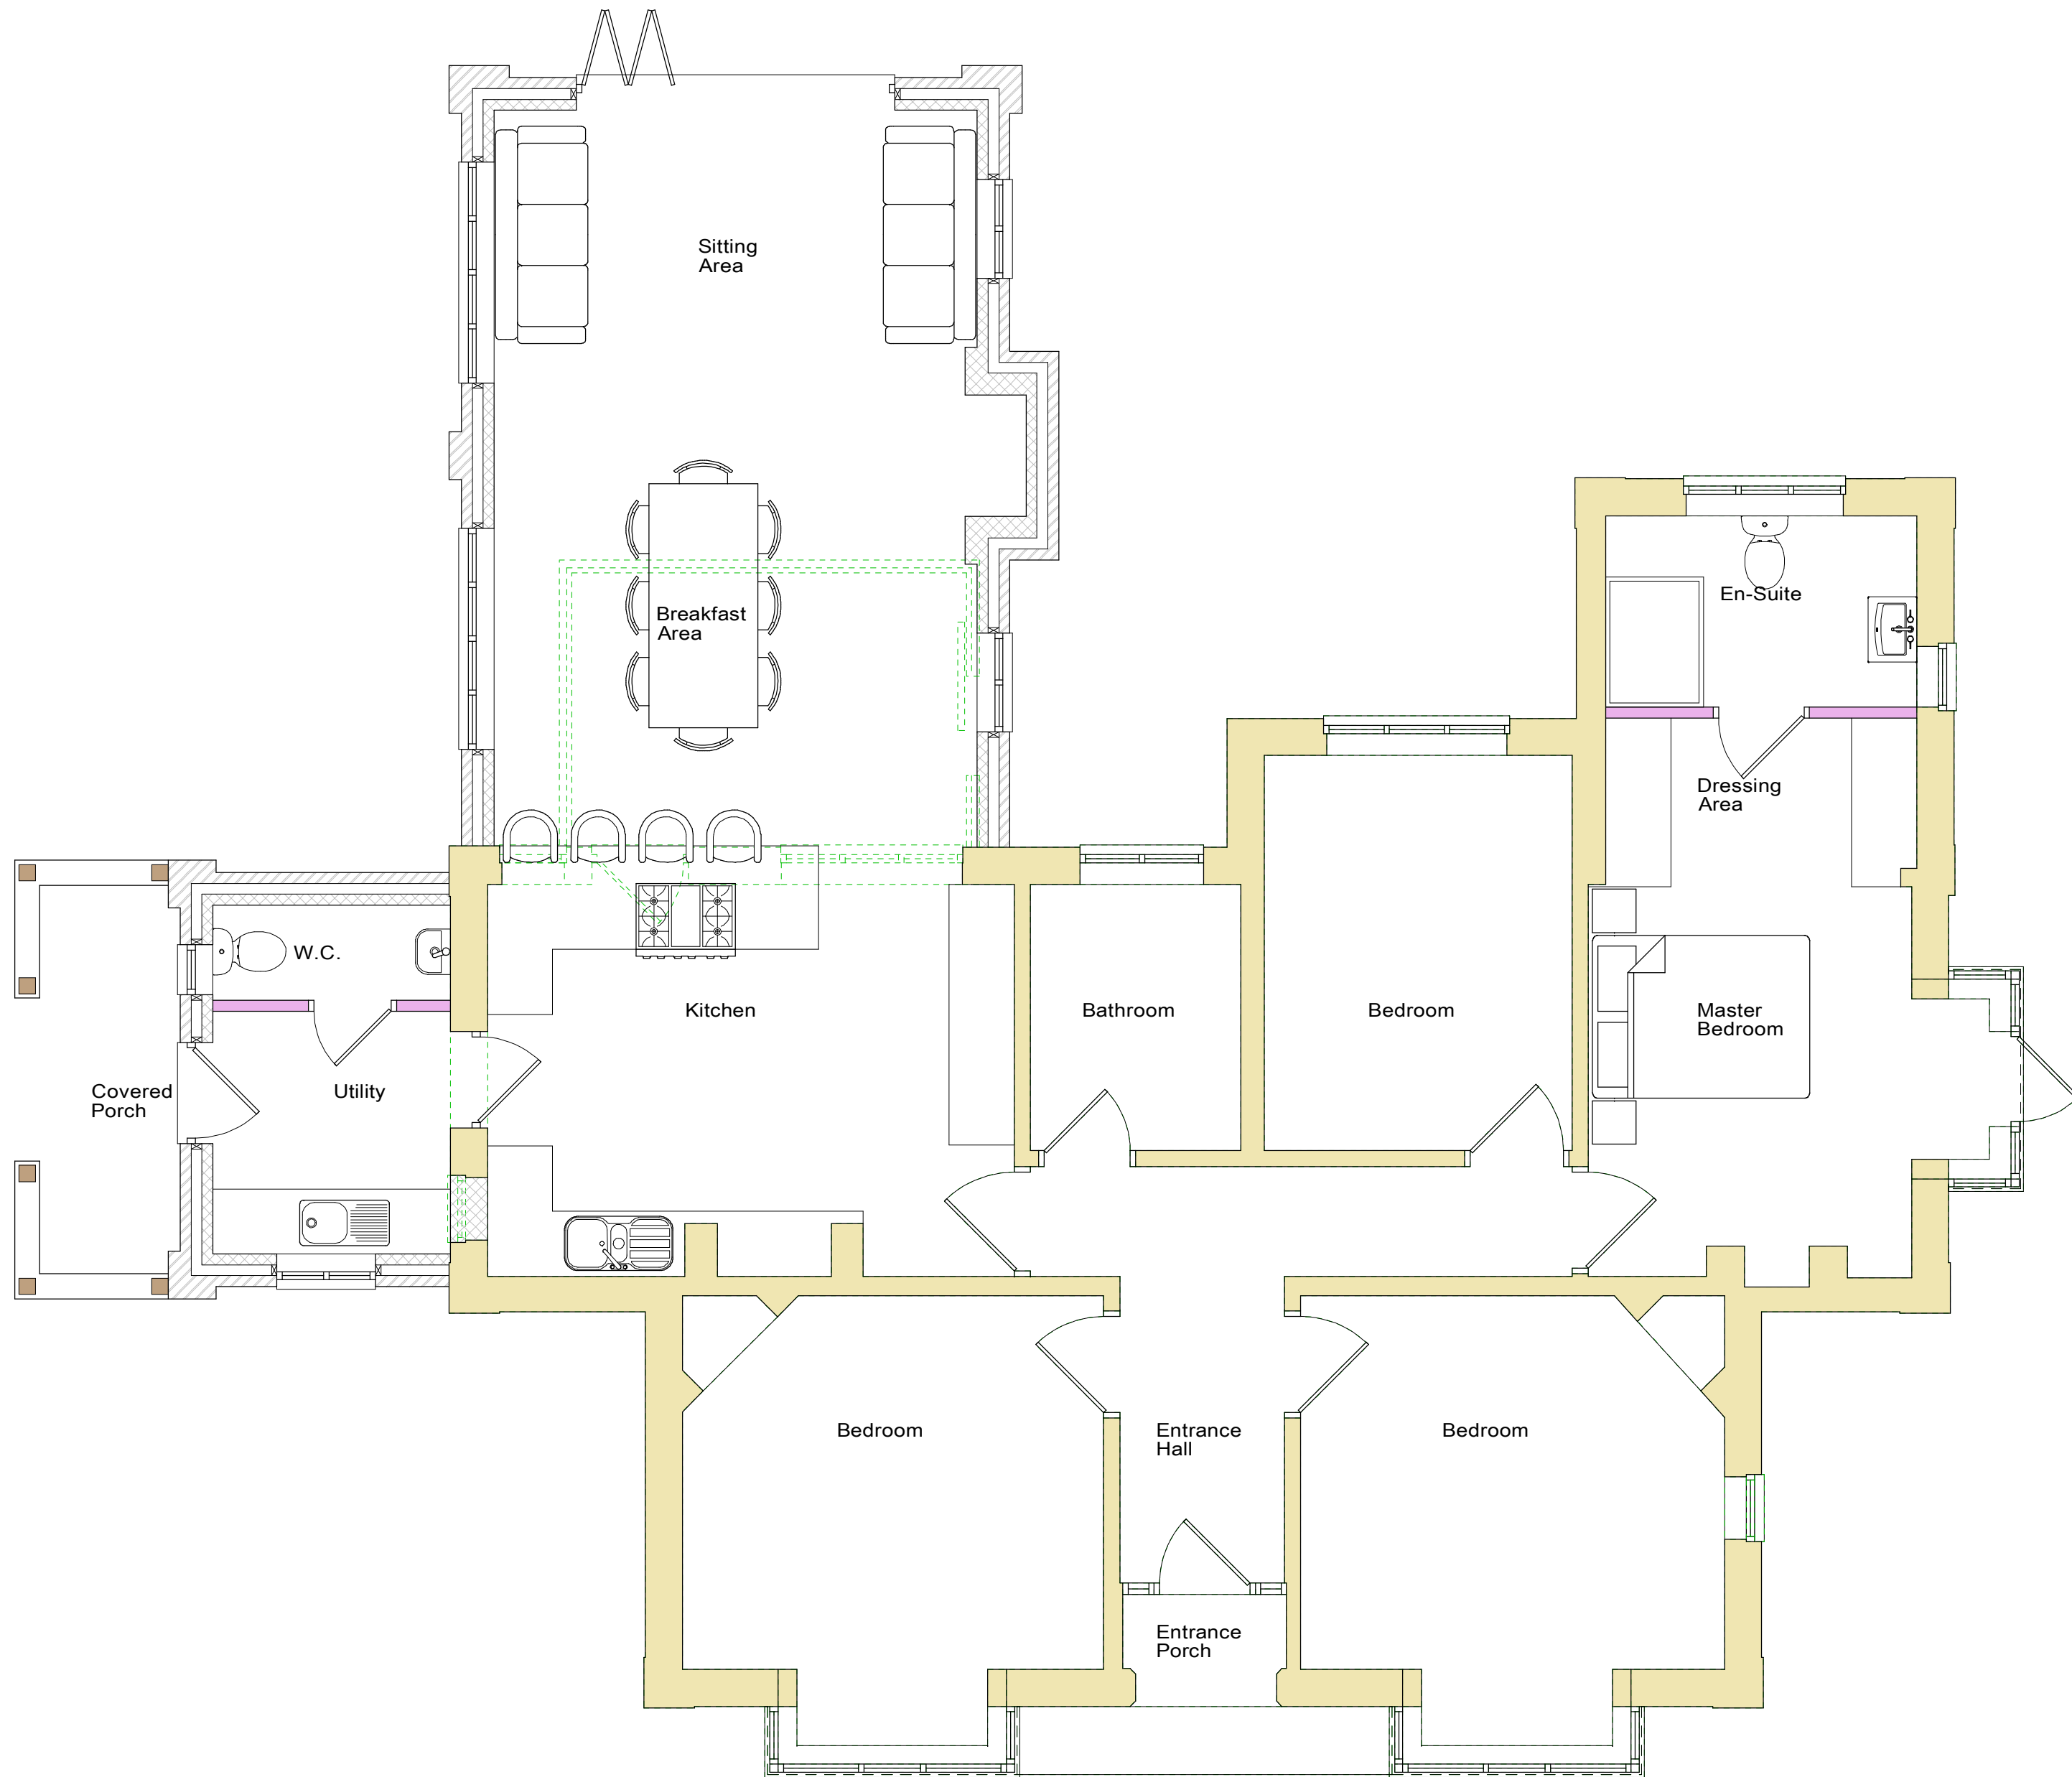

1 PROPOSED GROUND FLOOR PLAN 1 : 50



NOTES
All drawings and specifications contained in this document are the copyright of ARH Architectural Design.
All dimensions must be checked on site and not scaled from the drawings.
All discrepancies must be notified to the Agent immediately.

KEY :
----- Indicates the existing walls

A	24.06.2021	TITLE UPDATED TO CLIENT COMMENTS
Rev	Date	Revisions
Drawn by :	Date :	
A.R. HEWITT	MAY 2021	

ARH Architectural Design
206 Liverpool Road,
Whitchurch,
Shropshire,
SY13 1UT

Tel: 07891 147512
e-mail
arharchitecturaldesign@gmail.com

© copyright This drawing must not be reproduced without first obtaining written permission

Client :
Mr M. C. Webster

Job Title :
PROPOSED EXTENSIONS AND INTERNAL ALTERATIONS
TO ALLOW FOR A UTILITY, W.C. AND BEDROOM AT
LINCLUDEN
LANE FROM HILLSIDE FARM TO LINCLUDEN
WILLINGTON
MALPAS
CHESHIRE
SY14 7NA

Drawing Title :
PROPOSED PLANS AND ELEVATIONS

Dwg No : SHA92/03	Scale : As Shown @ A1	Rev : A
----------------------	--------------------------	------------