



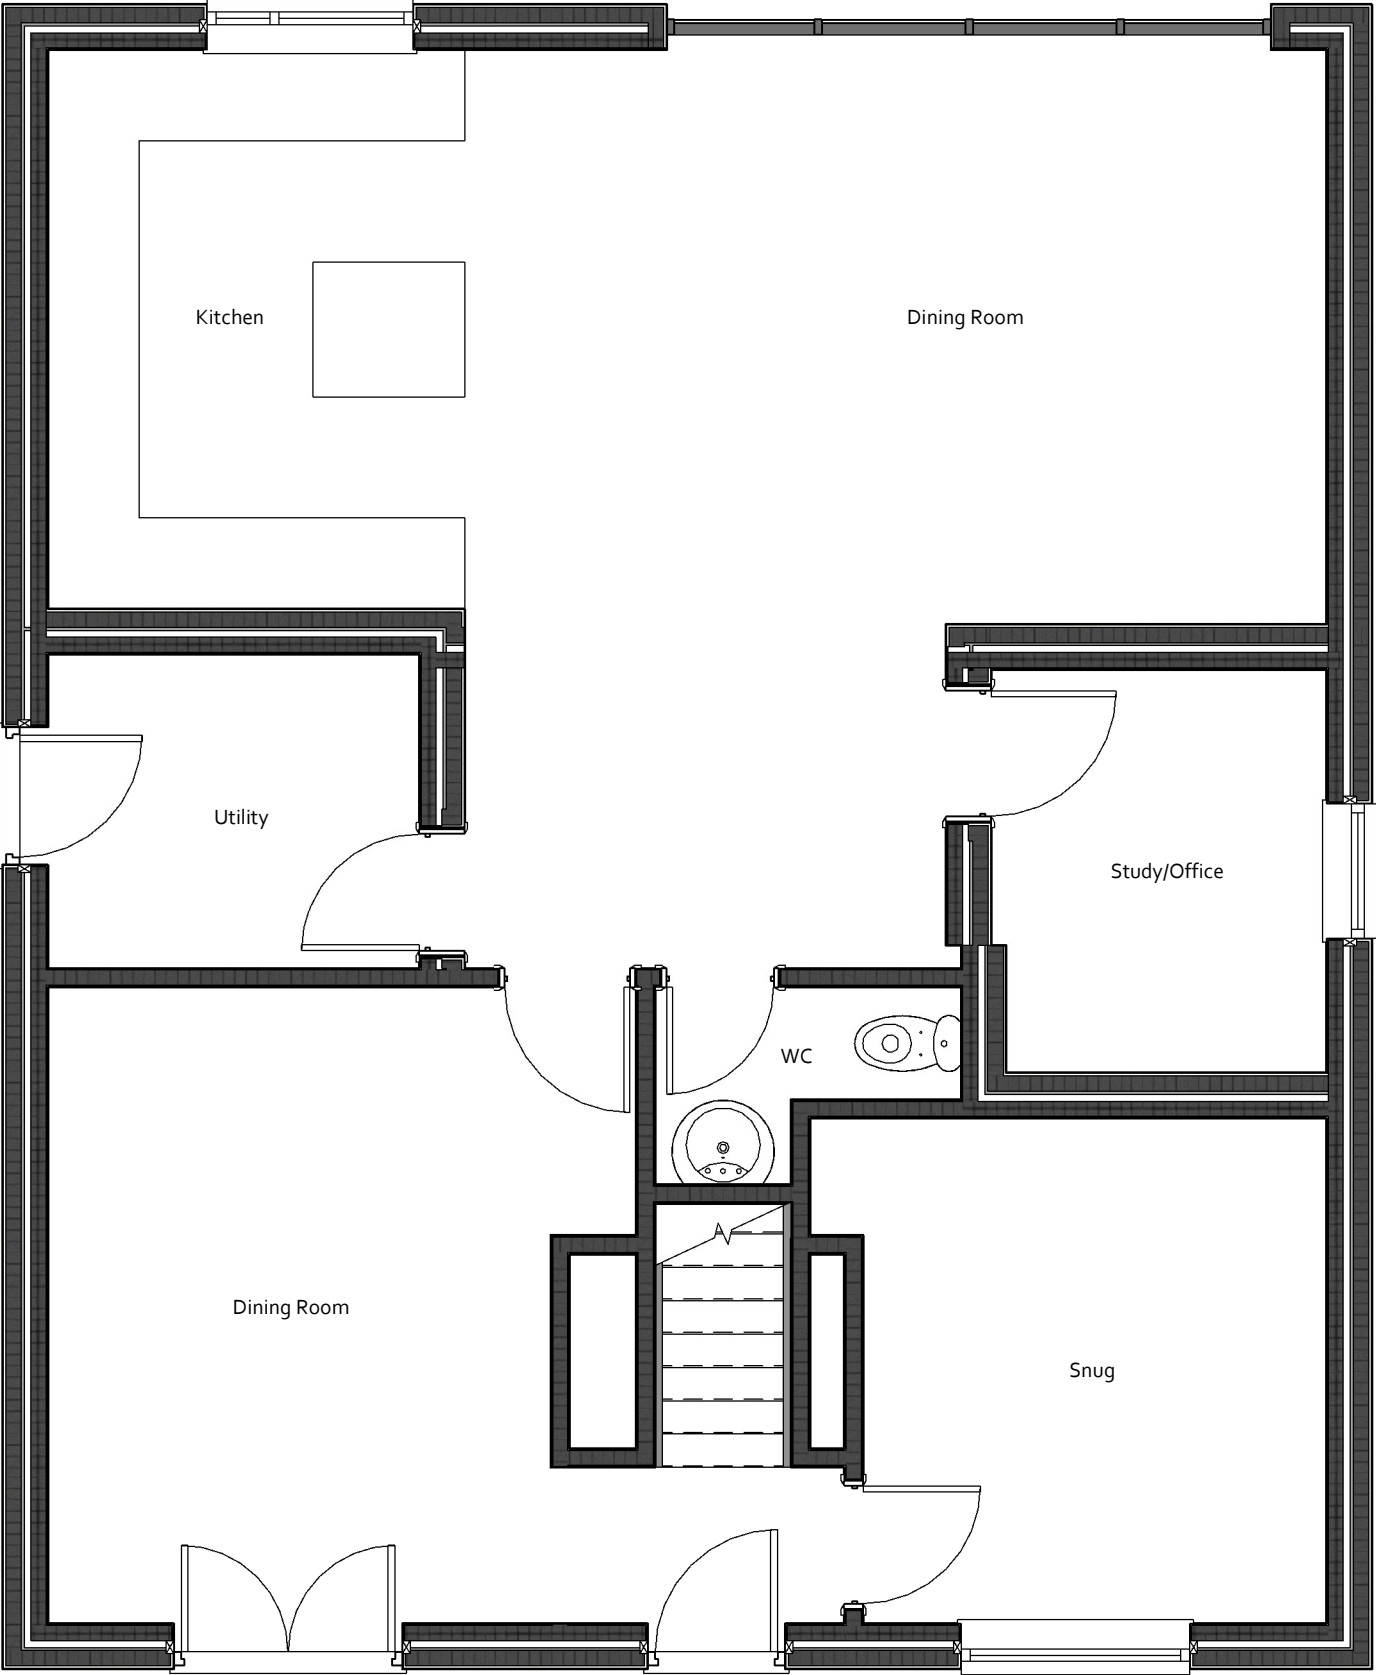

Ground Floor Plan  
1 : 50

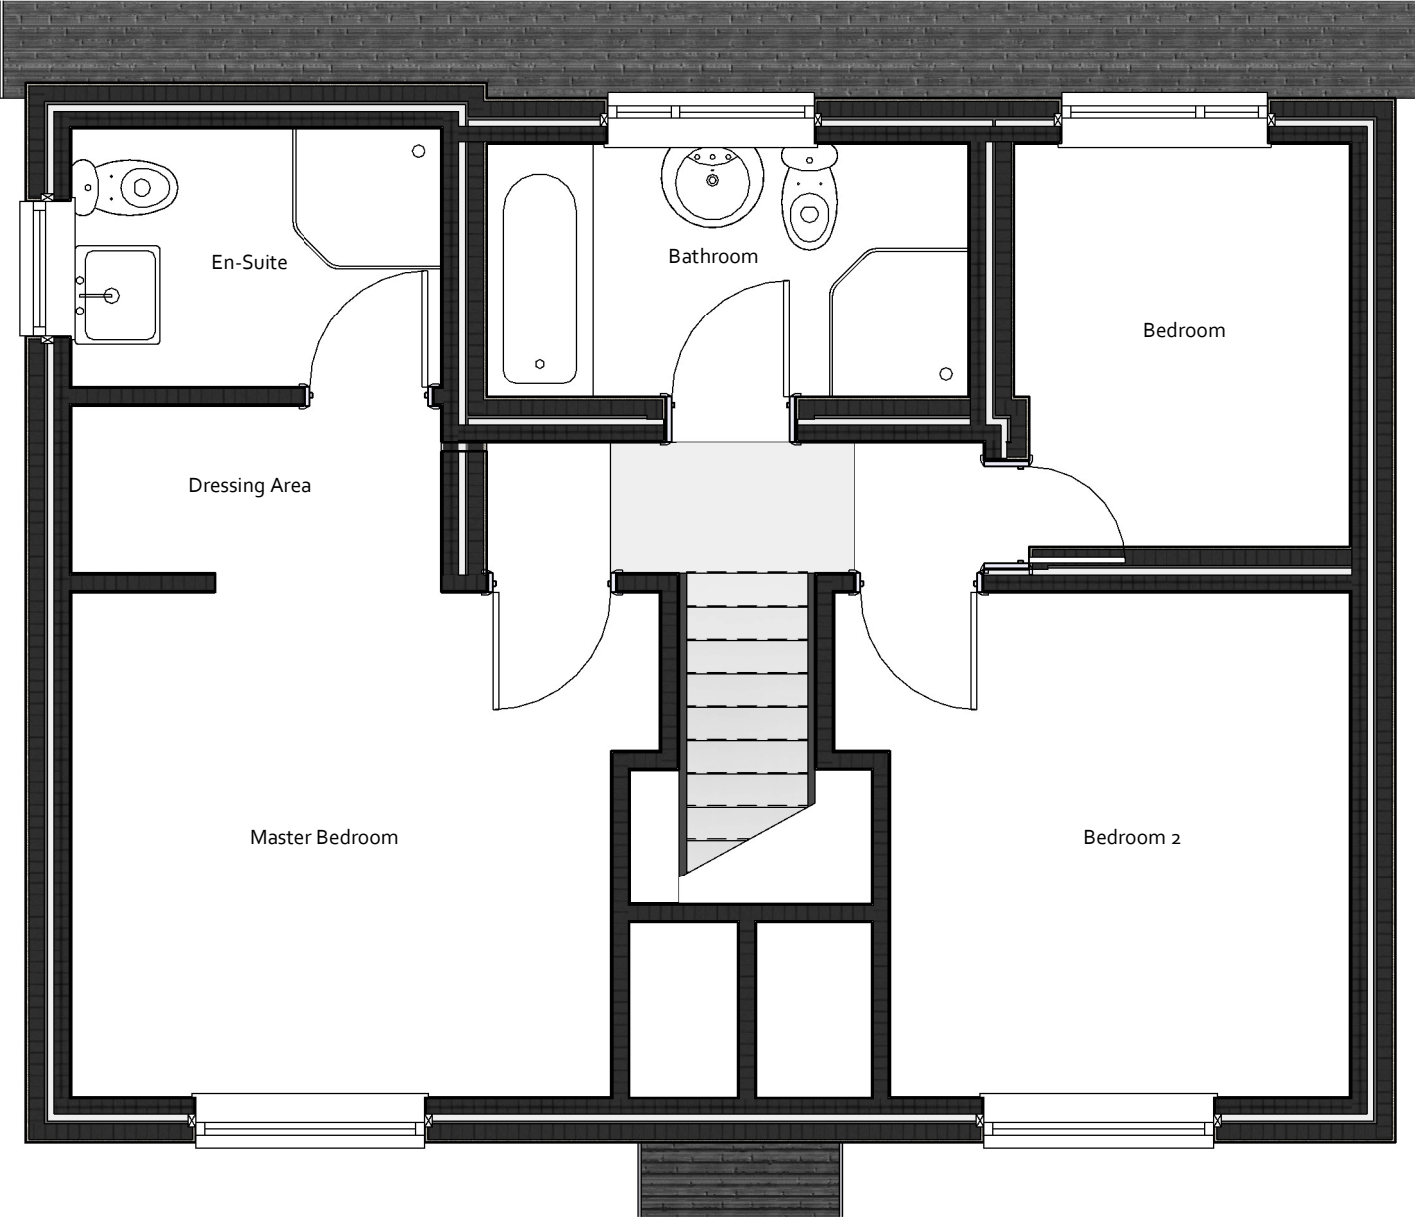

First Floor Plan  
1 : 50



**DESIGN IN SAFETY**  
BRYMBO, WREXHAM, LL11 5FL  
www.designinsafety.net  
admin@designinsafety.net  
07734037453






|                                                                           |                               |           |
|---------------------------------------------------------------------------|-------------------------------|-----------|
| CLIENT:<br>MR JOSH HOLMES & MISS BETHAN KNIGHT                            |                               |           |
| ADDRESS:<br>TAN Y BERTH, TYN Y CASTELL,<br>GLYN CERIOG, WREXHAM, LL20 7NL |                               |           |
| DRAWING TITLE:<br>PROPOSED FLOOR PLANS - OPTION 1                         |                               |           |
| PROJECT NO:<br>DIS_AD_0105                                                | DRAWING NO:<br>DIS_AD_0105_03 |           |
| SCALE AT A3:<br>As indicated                                              | DATE:<br>06/04/2021           | REVISION: |

All designs are the sole property of Design In Safety and may not be used without written agreement.  
Any discrepancies must be reported to Design In Safety for clarification.  
Do not scale off drawings. Site check dimensions are to be taken prior to works commencing.