



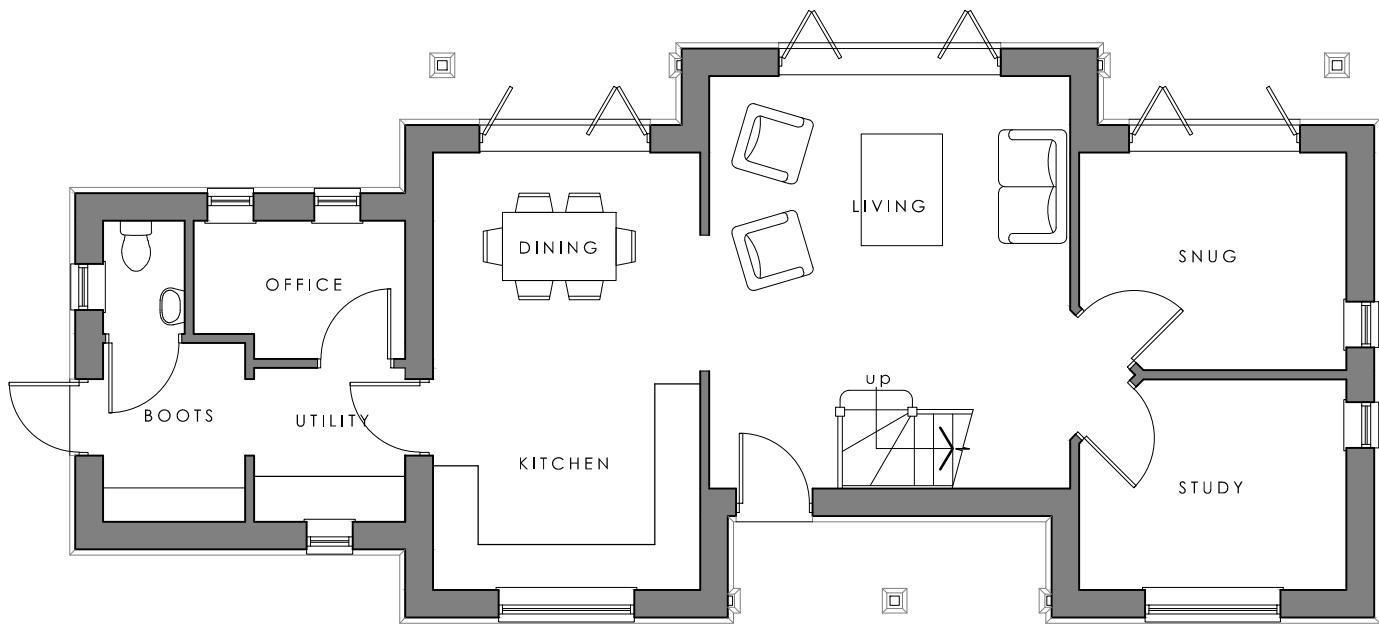


GROUND FLOOR PLAN
Floor Area 85 Sq.m.

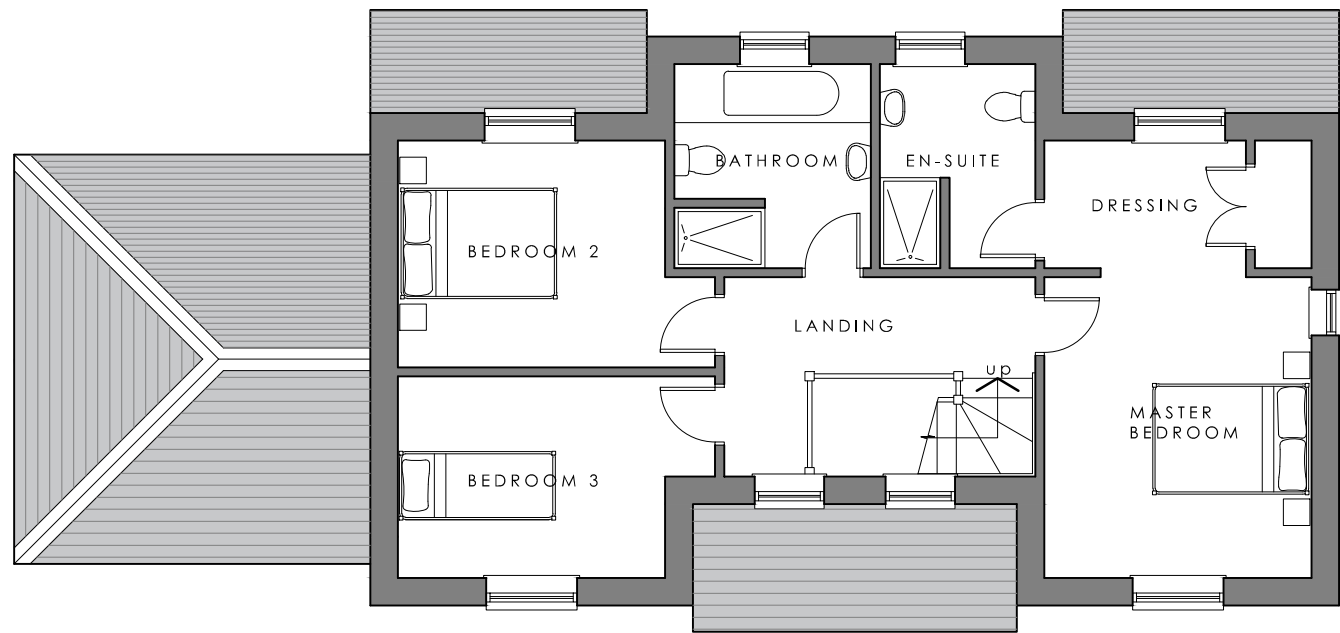

FIRST FLOOR PLAN
Floor Area 64 Sq.m.

THIS DRAWING IS TO BE READ IN CONJUNCTION WITH ALL RELATED DRAWINGS. ALL DIMENSIONS MUST BE CHECKED AND VERIFIED ON SITE BEFORE COMMENCING ANY WORK OR PRODUCING SHOP DRAWINGS. THE ORIGINATOR SHOULD BE NOTIFIED IMMEDIATELY OF ANY DISCREPANCY. THIS DRAWING IS COPYRIGHT AND REMAINS THE PROPERTY ROGER PARRY & PARTNERS.

Rev	Description	Date	By
-	-	year/mm/dd	-.-

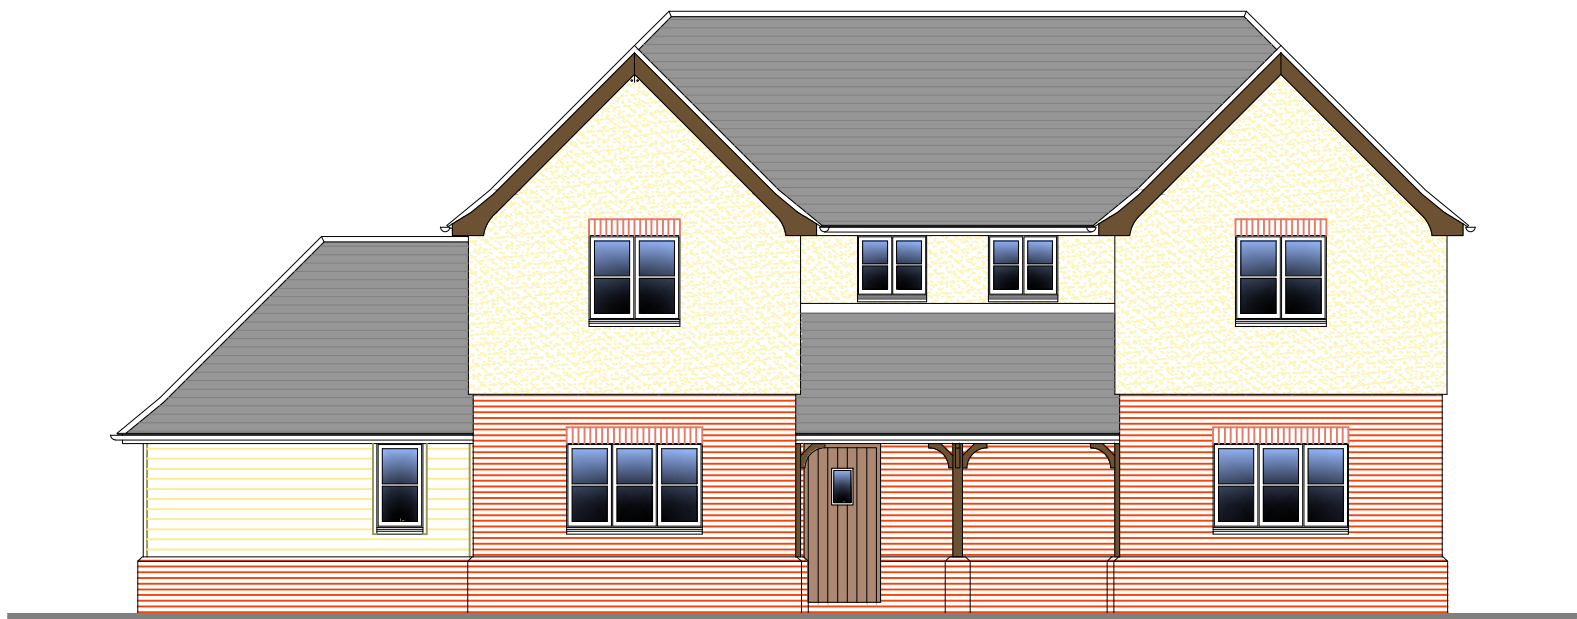

FRONT ELEVATION



SIDE ELEVATION



REAR ELEVATION



SIDE ELEVATION



Residential - Agricultural - Commerical

Project;	Proposed Agricultural Dwelling		
Drawing Title;	Full Planning : Plans and Elevations		
Location;	Hoseley Farms, Torriad Farm Lane, from Plas Mehefin to Torriad Farm, Wrexham. LL13 9RT.		
Client;	Hoseley Farms		
Scale	1:100 @ A2		
Drawing No;	4682 PL / 01	Rev;	-
Drawn By;	Ar.D.	Date;	2021/06/18

HOGSTOW HALL, MINSTERLEY
SHREWSBURY, SHROPSHIRE. SY5 0HZ
Tel: 01743 791336 Fax: 01743 792770
E-mail: mail@rogerparry.net
Web address: www.rogerparry.net
Roger Parry & Partners LLP partnership no.OC312203
Registered Office Hogstow Hall, Minsterley, Shrewsbury, SY5 0HZ
Registered in England and Wales.
A list of members of the LLP is available at the above address.