




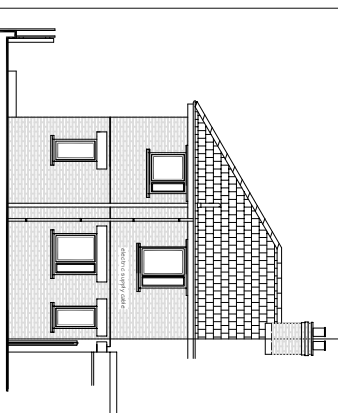


EXISTING REAR ELEVATION

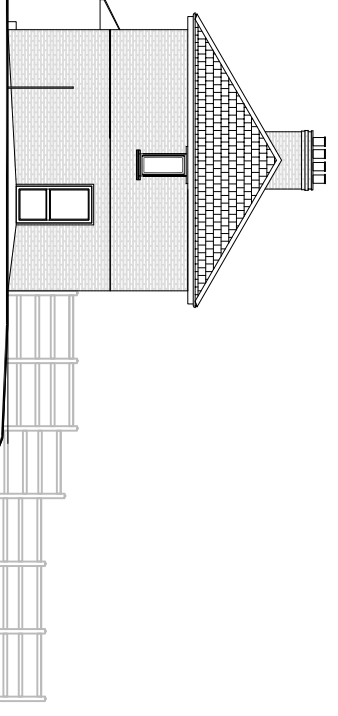


EXISTING SIDE ELEVATION

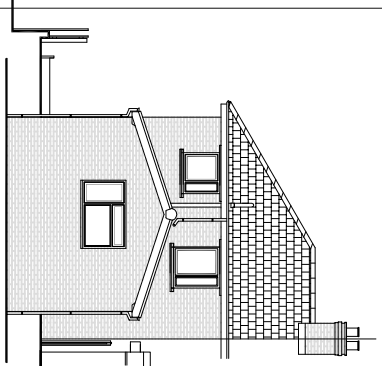




PROPOSED REAR ELEVATION

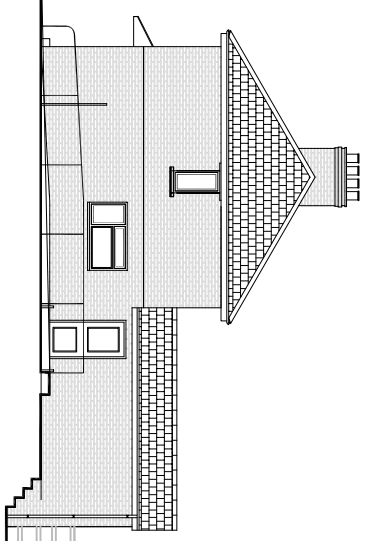


PROPOSED SIDE ELEVATION

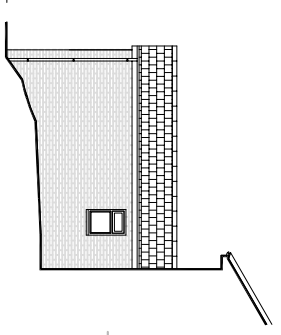

PROPOSED SIDE ELEVATION

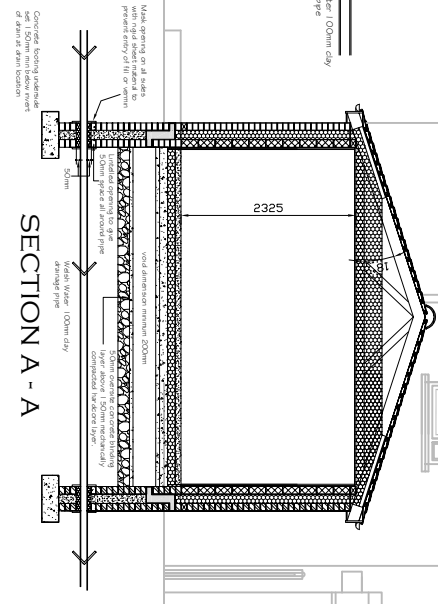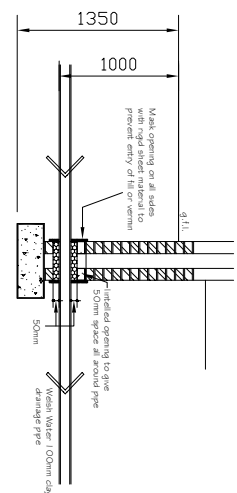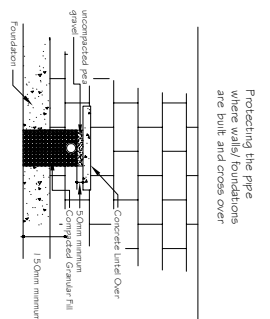


SECTION A - A

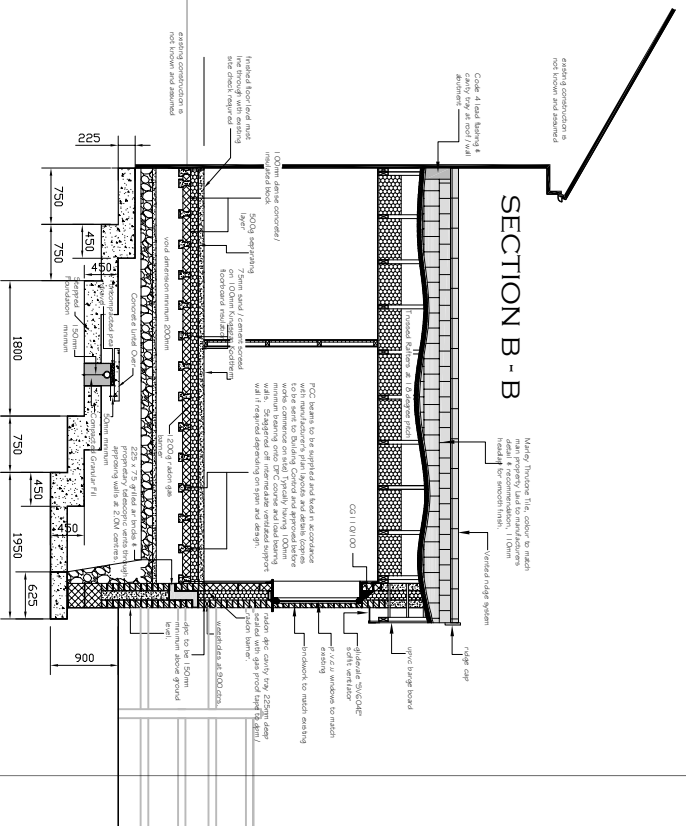


SECTION B - B


EXISTING GROUND FLOOR PLAN

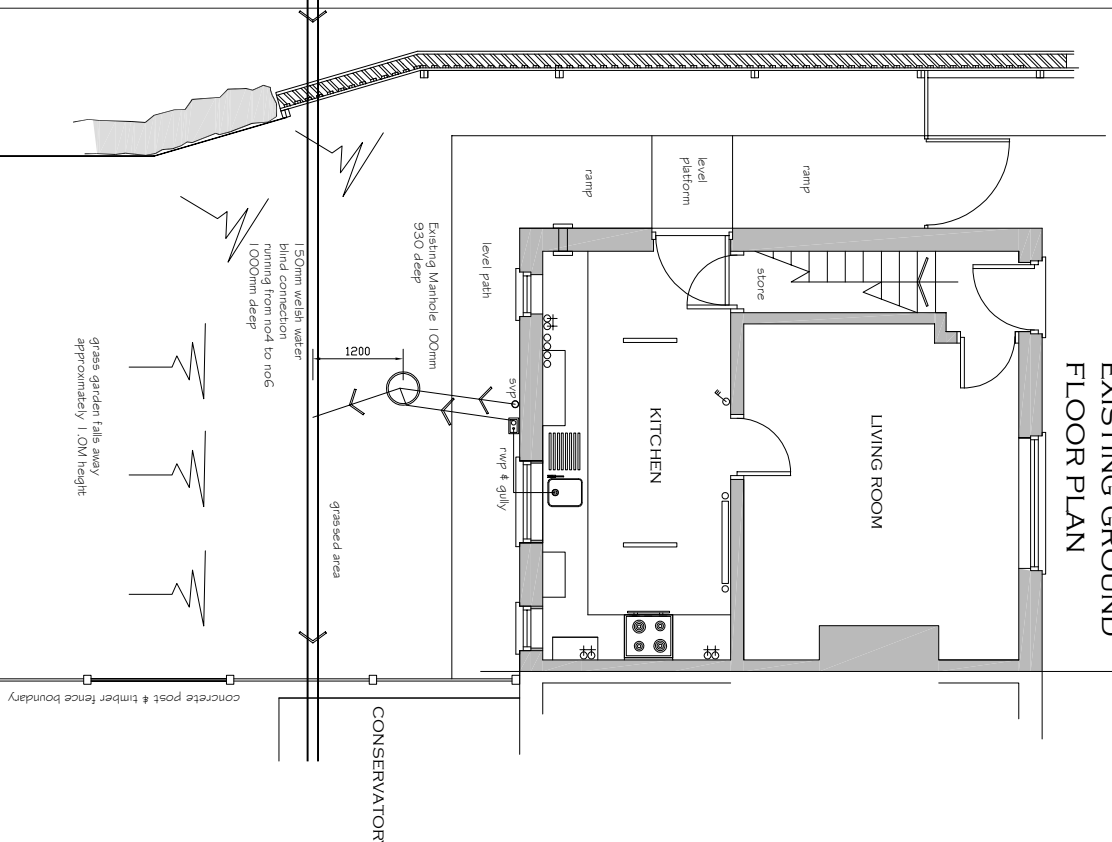

PROPOSED GROUND FLOOR PLAN

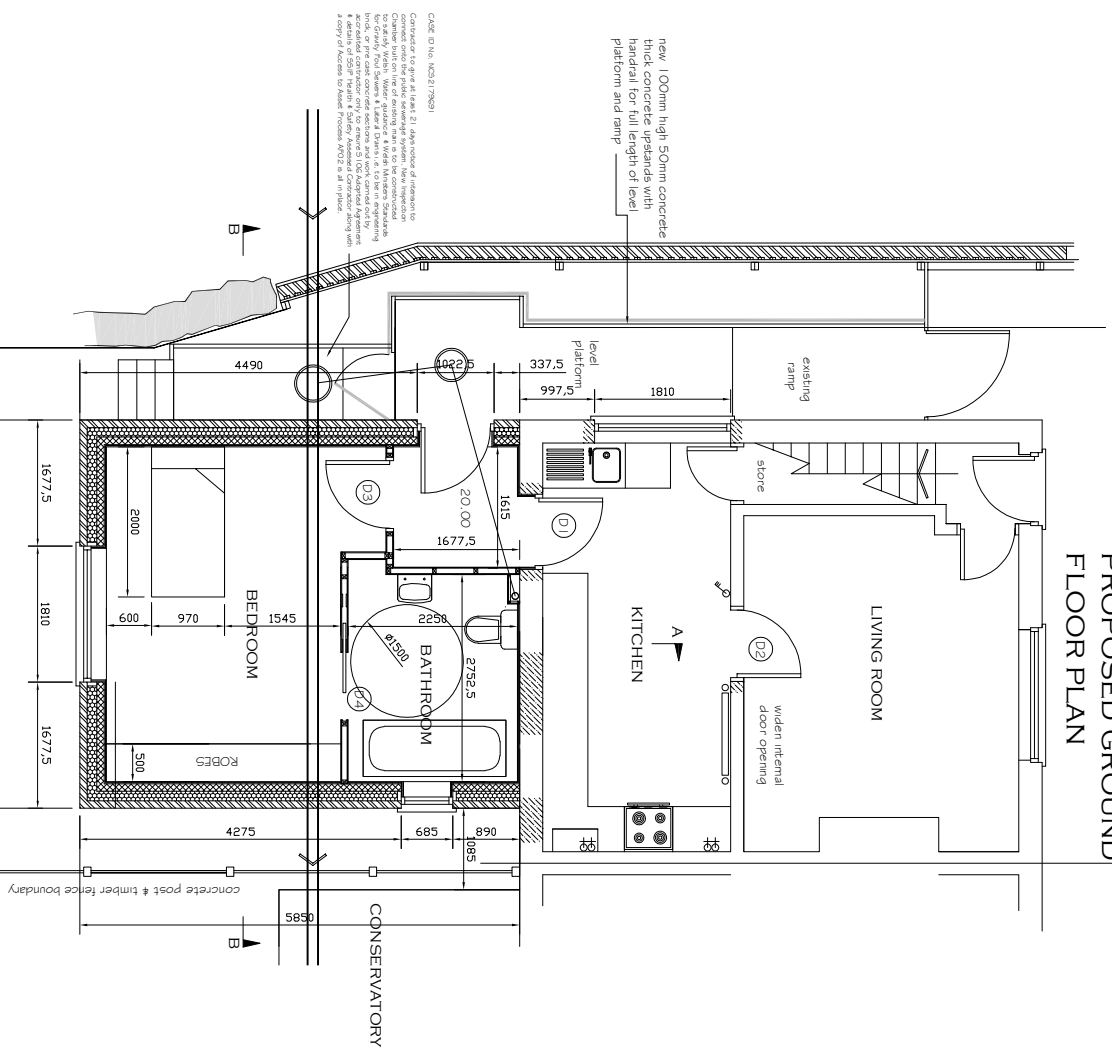

LOCATION PLAN 1:2500

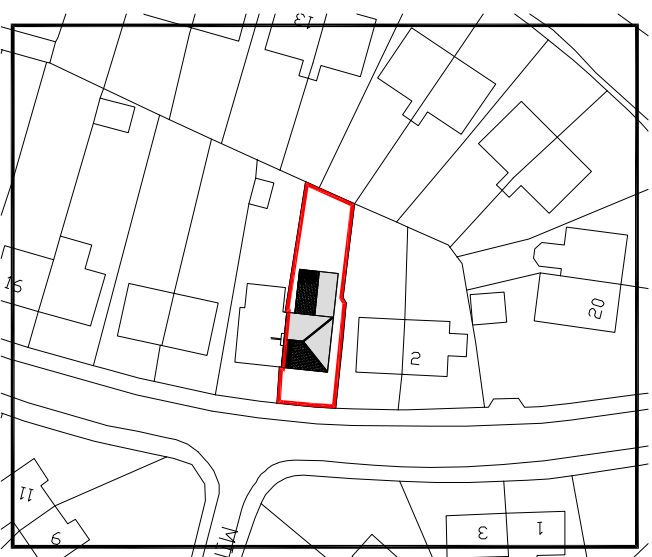

BLOCK PLAN 1:500

WREXHAM COUNTY BOROUGH COUNCIL			
HEAD OF HOUSING AND ECONOMY DEPARTMENT			
WREXHAM LL13 7TU			
Project: 6 Ffordd Owa'n Brynbo, Wrexham, LL13 5AT			
Detail: PROPOSED REAR EXTENSION			
Drawn / Checked	Date: JUNE 2021	AutoCAD File Ref:	
P.M.W.			
Scale: 1:50	1:100 AT AI	Proj No: PD 2020/16	Dwg No: Rev: