


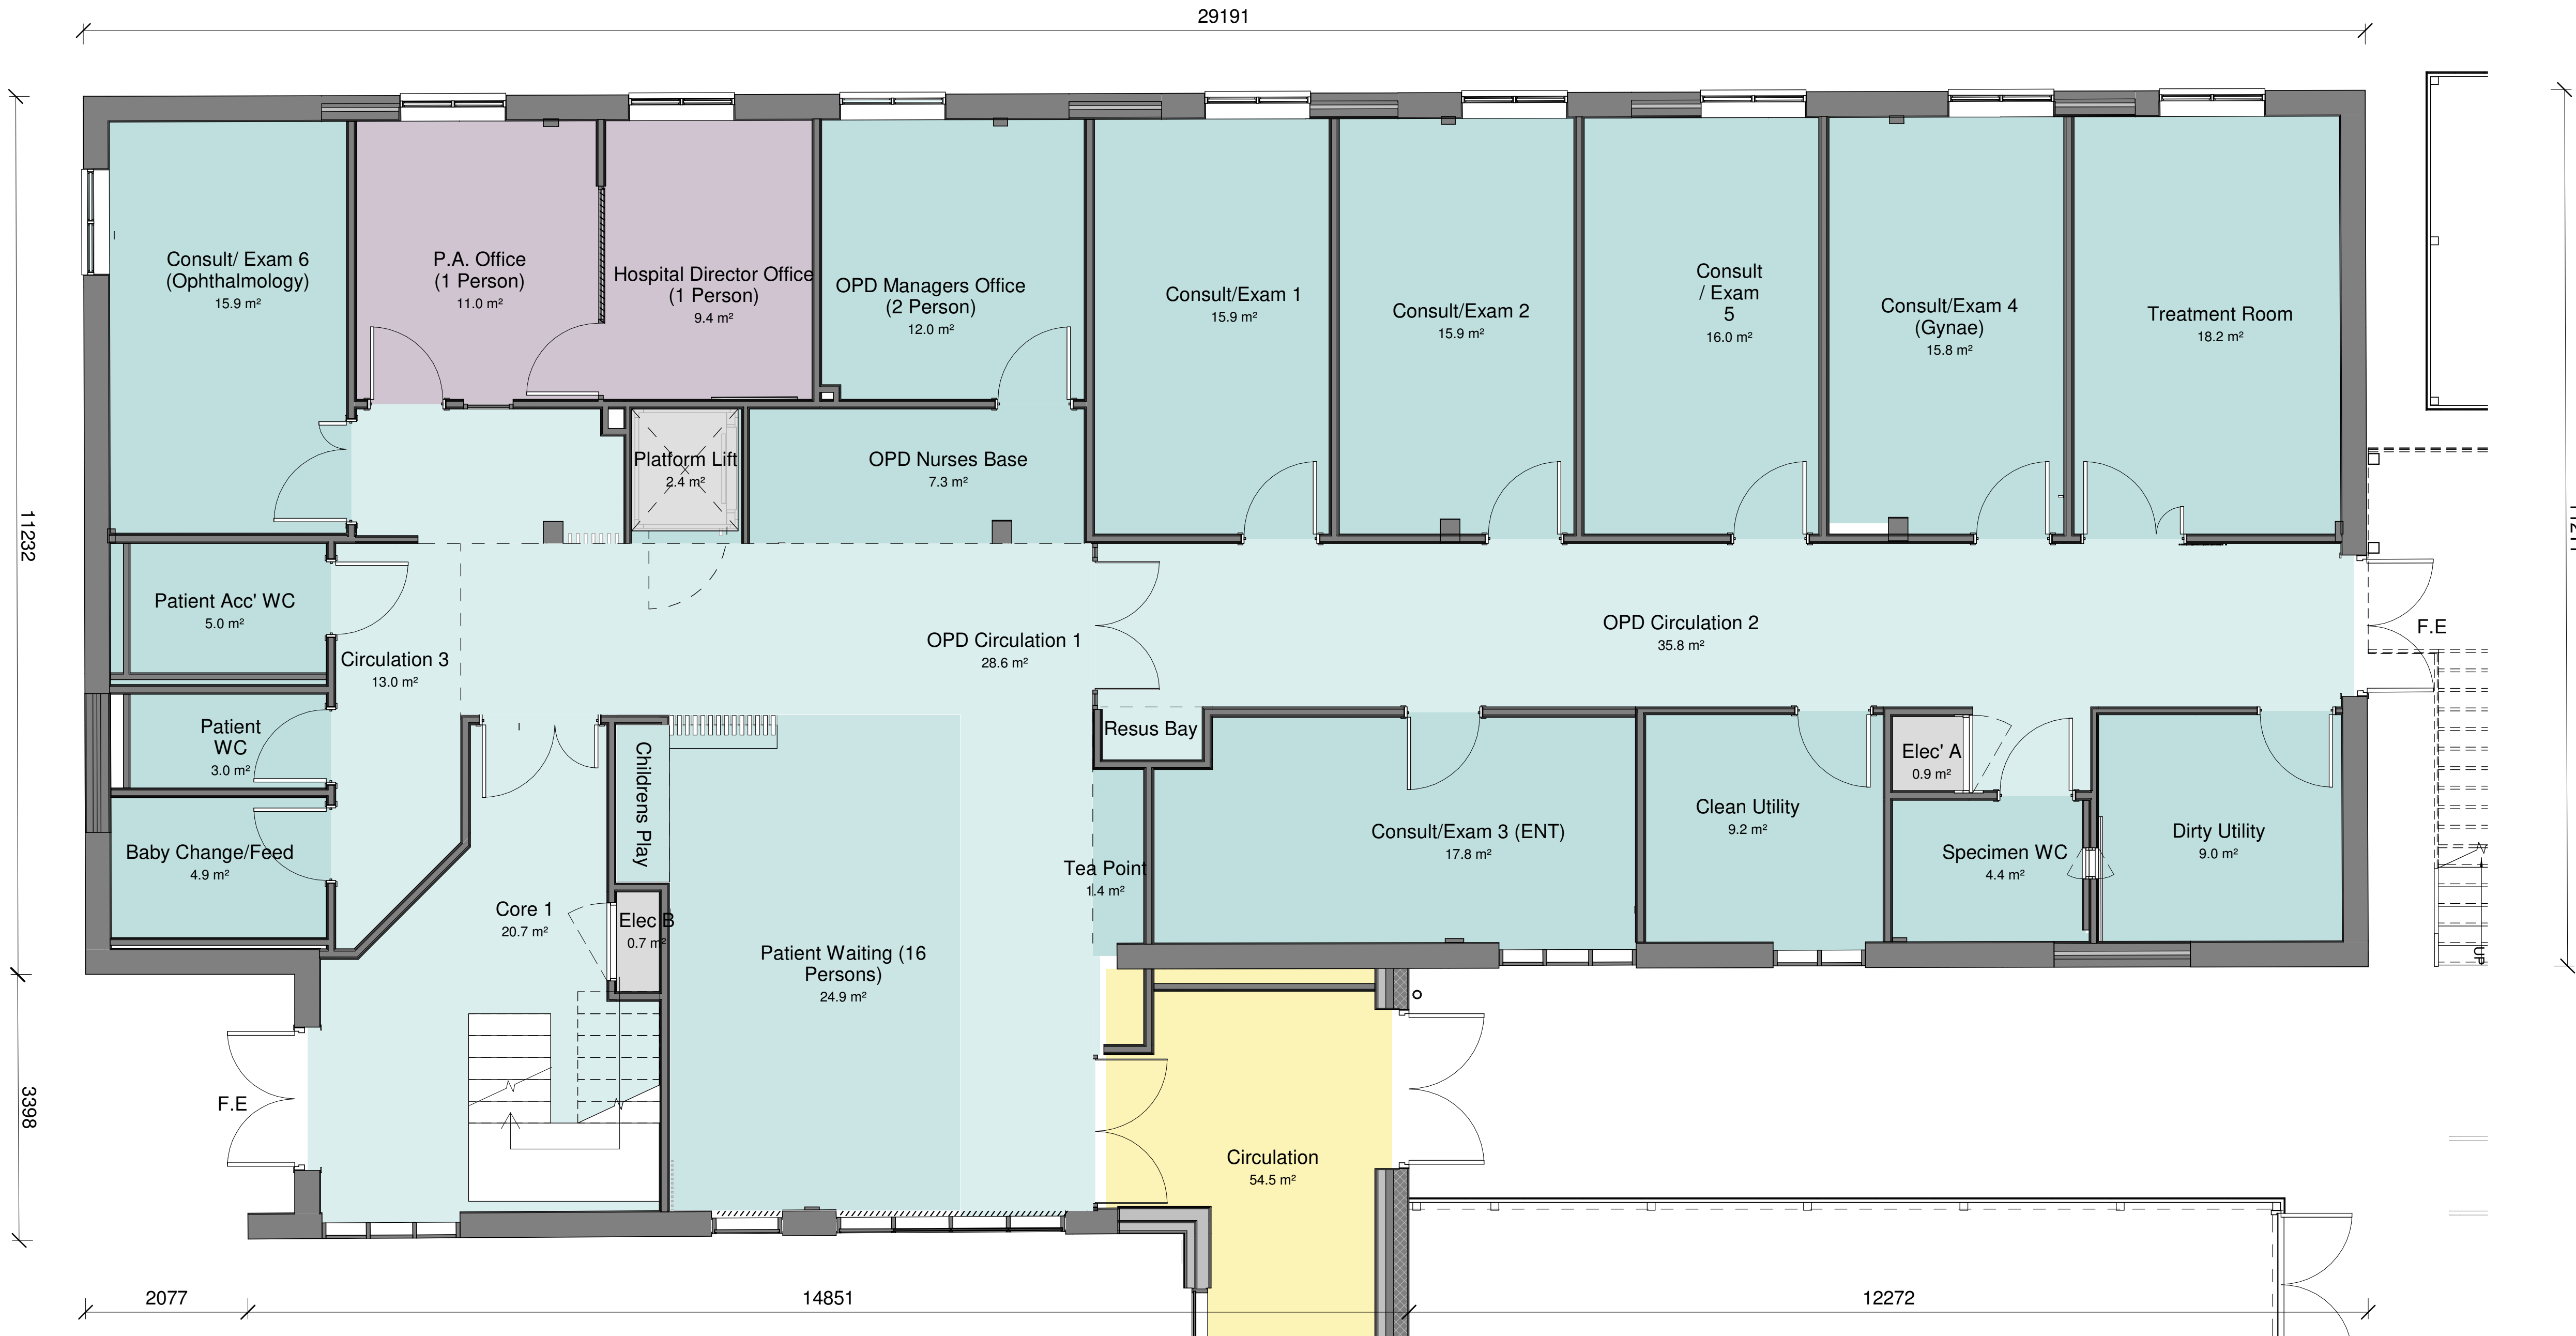


© COPYRIGHT
The copyright in this drawing is vested in Sheppard Robson and no license or assignment of any kind has been, or is, granted to any third party whether by provision of copies or originals or otherwise unless agreed in writing.
DO NOT SCALE FROM THIS DRAWING
The contractor shall check and verify all dimensions on site and report any discrepancies in writing to Sheppard Robson before proceeding work
FOR ELECTRONIC DATA ISSUE
Electronic Data / drawings are issued as "read only" and should not be interrogated for measurement. All dimensions and levels should read, only from those values stated in text, on the drawing.

SIGNED	DATED

REV.	DATE	AMENDMENT
P01	21/02/2020	Approved Stage 2 Issue
P02	11/11/2020	Stage 2 Sign Off Issue
P03	21/01/2021	Stage 3 Approval Issue :
P04	09/04/2021	Stage 4 Issue - Issued for stage approval
P05	14/05/2021	PLANNING APPLICATION : Site plan updated. Draught lobby shifted across 1 bay. Notes added.

KEYPLAN

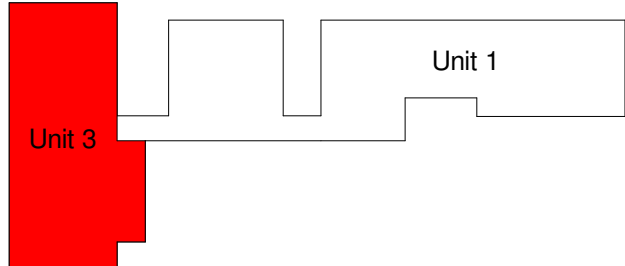

CLIENT

Spire Wrexham



STATUS PURPOSE FOR ISSUE
S4 STAGE APPROVAL

SHEPPARD ROBSON

27th Floor City Tower Piccadilly Plaza Manchester M1 4BT
T: +44 (0)161 233 8900 E: manchester@sheppardrobson.com

SCALE@A1	DATE	ORIGINATOR	CHECKED	AUTHORISED
1 : 50	02/13/20	CP	NW	NW

PROJECT
Spire Wrexham
General Arrangement
Ground Floor - Unit 3

Stage 4

DRAWING NO.	REV.
6529 · SRA · XX · 00 · DR · A · 20300	P05

SR NO.
6529