
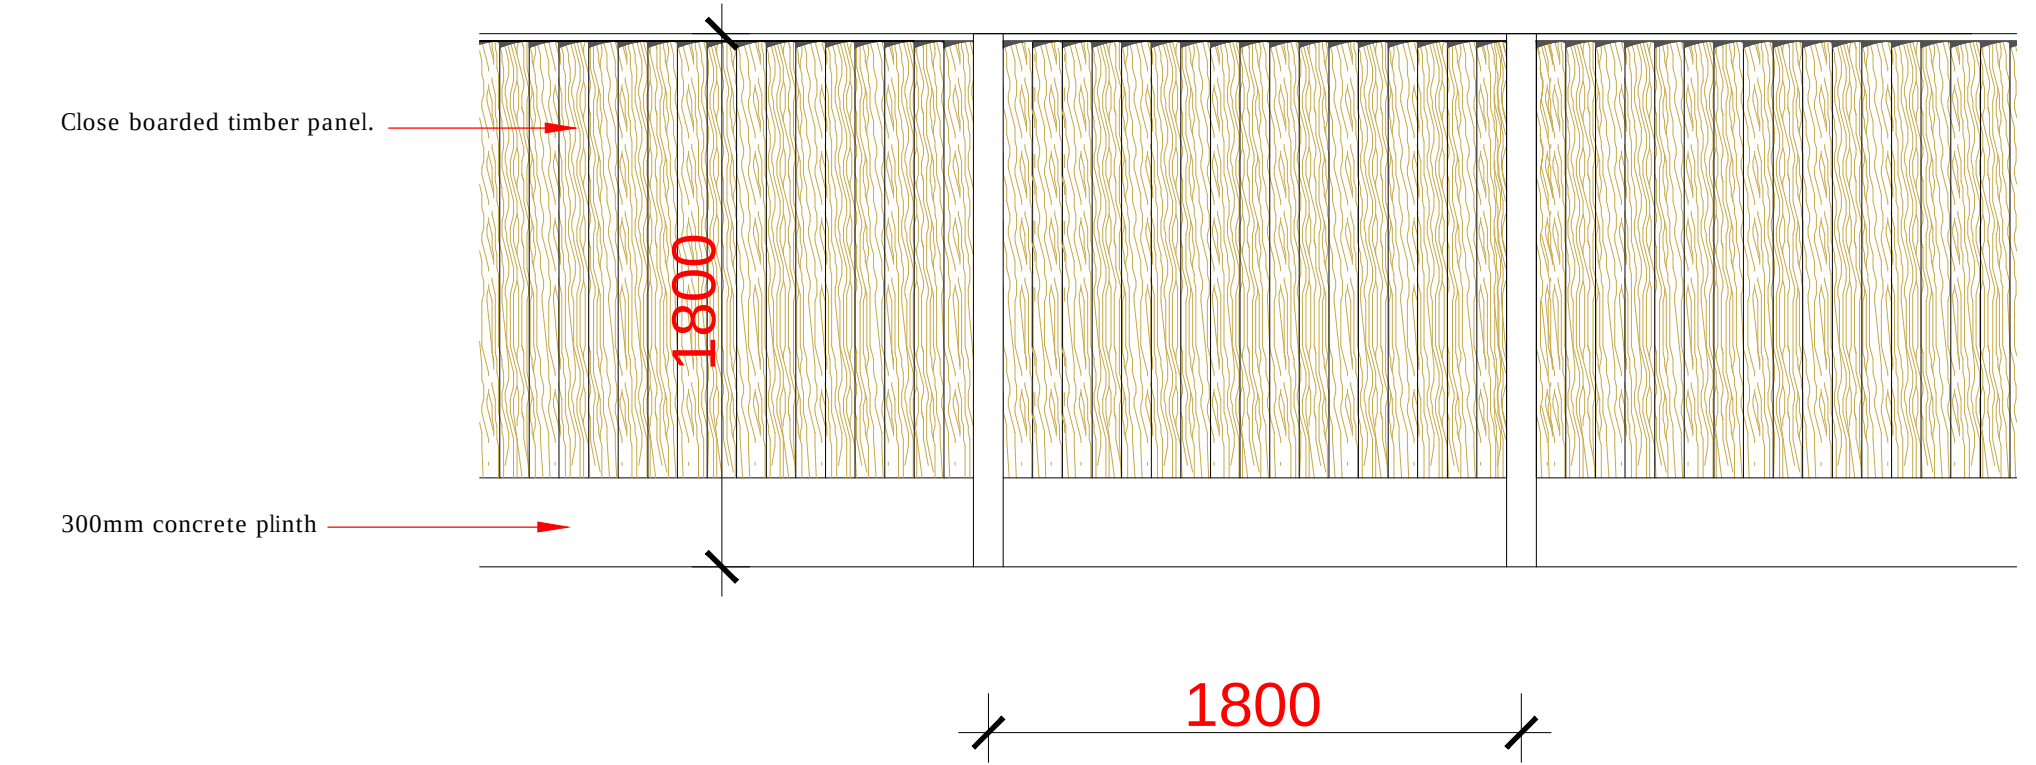


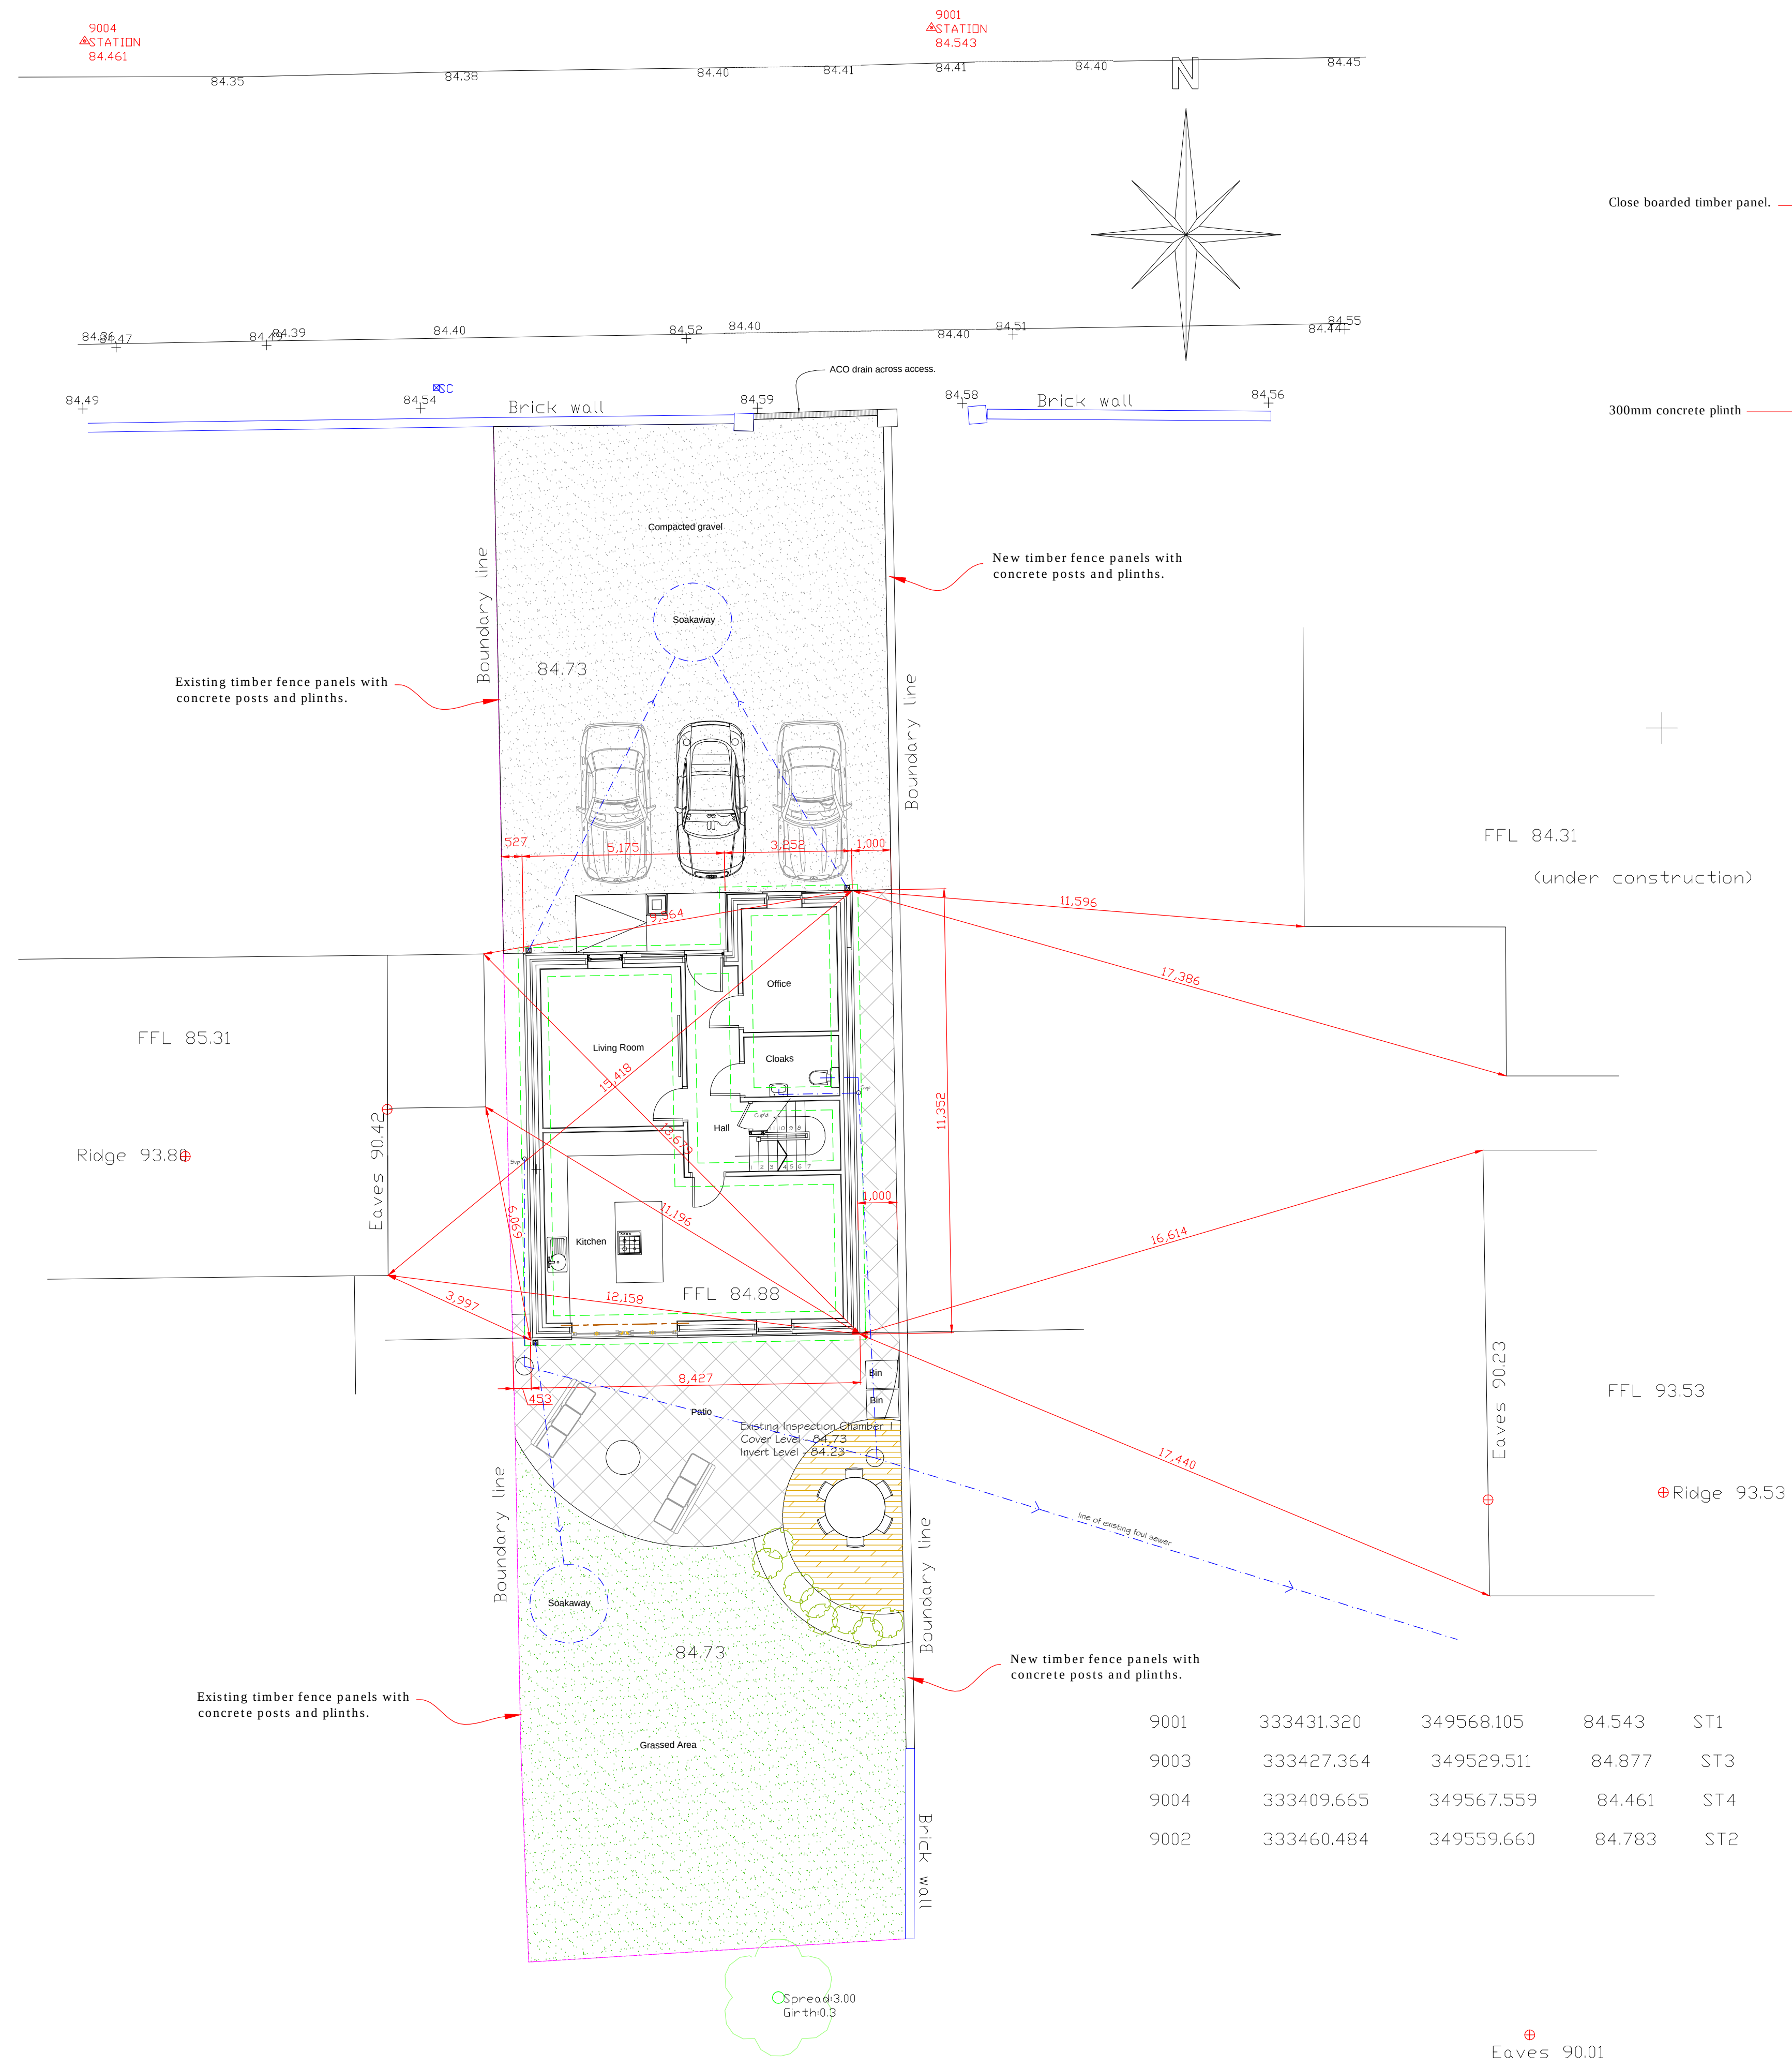

Fence Detail
NTS

Proposed Site Plan
1:100

25 Sunningdale Close
Wrexham
North Wales
LL13 9QU
T 01978 264376
M 07791 480768
E ajones540@btinternet.com

Client:
Mr. J. Ellis.

Drawing Title:
PROPOSED SITE PLAN

Job Title:
Proposed New Dwelling at Land Adjacent to 10 Belgrave Road, Wrexham.

Date: May 2021 Scale: 1:100 at A1 Rev: Draw No: PD210/02