


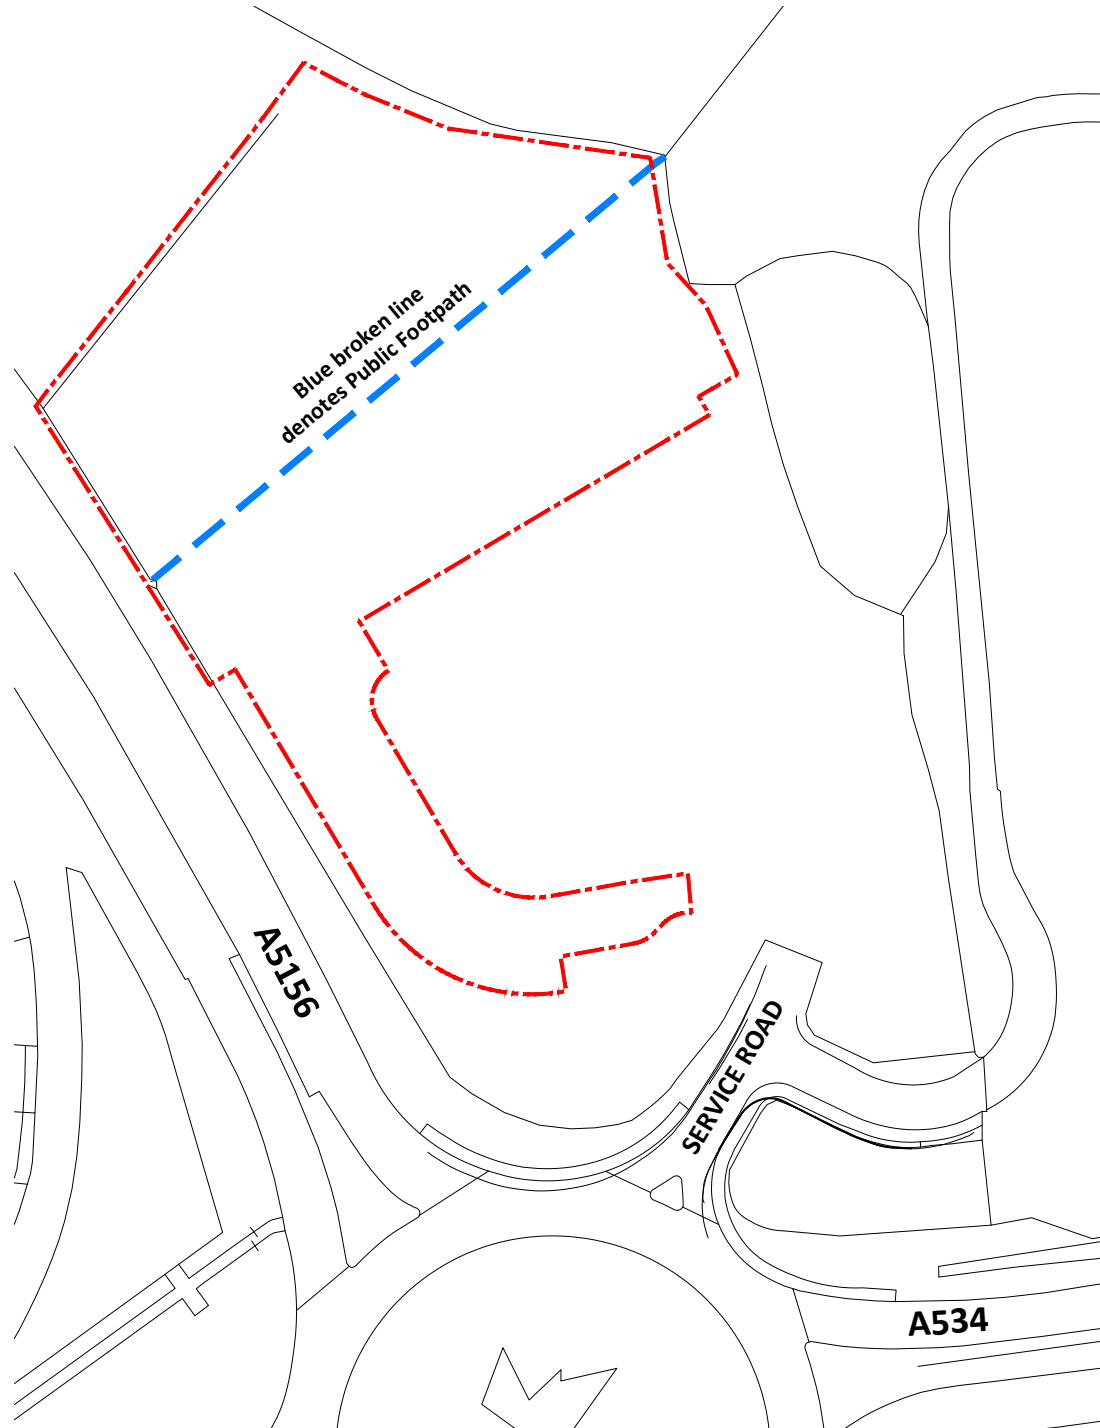

- GENERAL NOTES**
1. This plan has been prepared for the submission and approval under Town and Country Planning only.
 2. Fuel installation to be fully compliant with all relevant current Licensing and Environmental Standard and Regulations.
 3. All advertisements outlined are subject to a separate Advertisement Application.



Rev	Date	Comments
STATUS		PLANNING
PROPOSAL		Proposed New Drive Thru' Units
SITE LOCATION		Site off A5156 (Holt Road) A5156/A534 Roundabout Wrexham LL13 5B
TITLE		EXISTING SITE PLAN




JENNINGS DESIGN LIMITED

York House, Valley Court, Canal Road,
Bradford, West Yorkshire, BD1 4SP.

TEL. No. 01274 395422
FAX. No. 01274 395427
E-mail office@jennings-design.com

Drawn by: KJA	Checked by: HJ
Date: APRIL '21	Scales: 1:1250 @A4

PLAN NO. 181161-PLG-100

 

A4
ORIGINAL
PLOT SIZE