




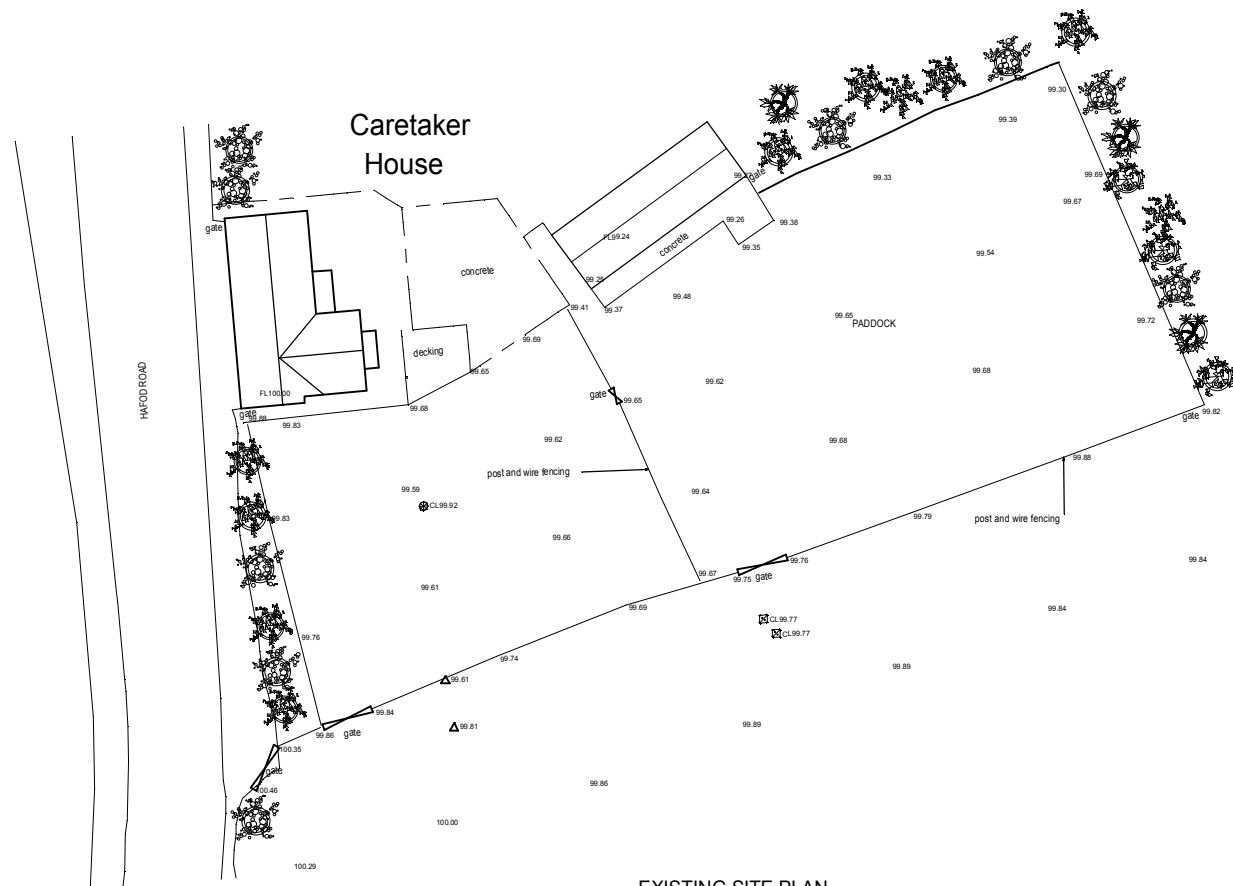


EXISTING SITE PLAN

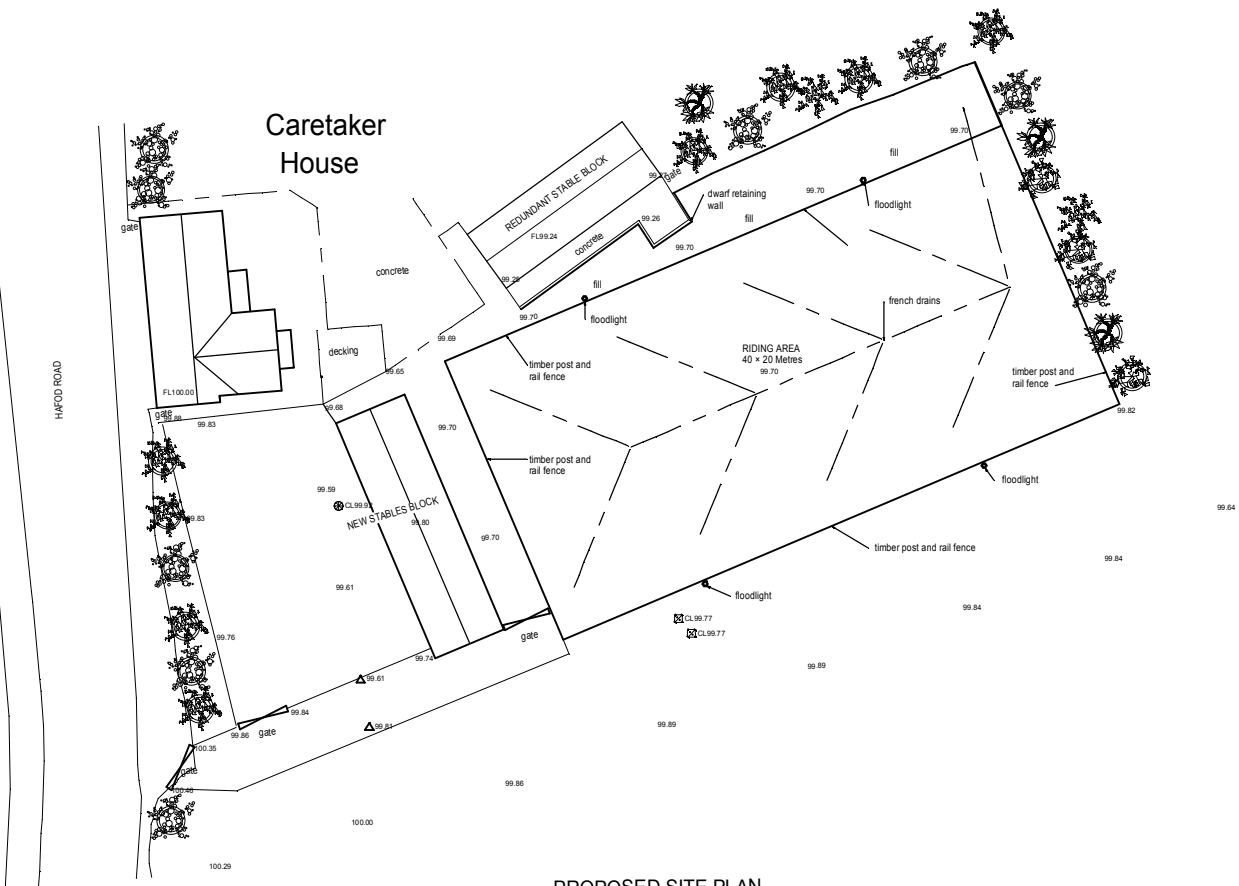

PROPOSED SITE PLAN

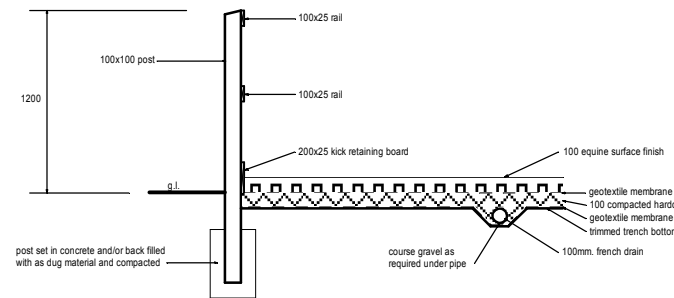

FENCE / MANAGE DETAIL

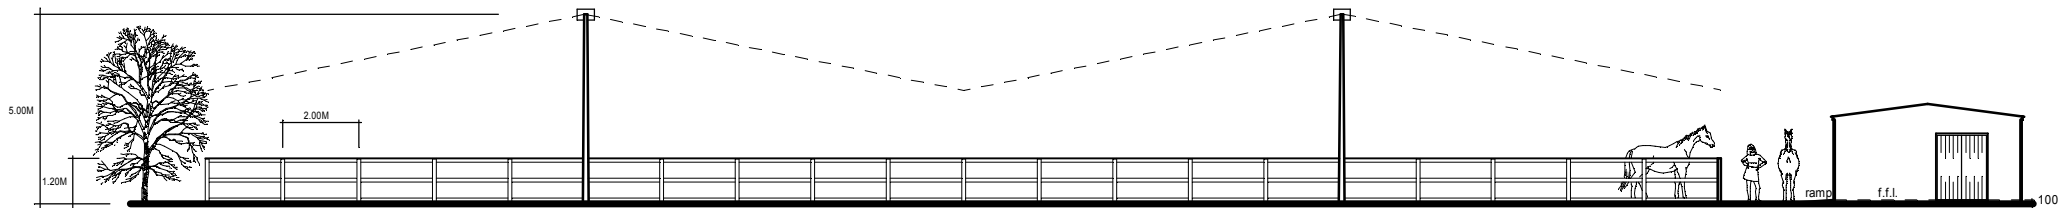

NORTH ELEVATION OF ARENA 1:200



PROJECT:	STABLE BLOCK and ILLUMINATED RIDING AREA		
SITE:	CARETAKER HOUSE, HAFOD ROAD, LL14 6HF.		
CLIENT:	Ms. NICOLA SELVEY		
TITLE:	SITE PLAN		
DATE:	OCTOBER 2019		
SCALE:	1:500, 1:200, 1:5 @ A3	DWG. No. FV7 / R1019 / 2a	