


GENERAL NOTES


1. This plan has been prepared for the submission and approval under Town and Country Planning only.

2. Fuel installation to be fully compliant with all relevant current Licensing and Environmental Standard and Regulations.


3. All advertisements outlined are subject to a separate Advertisement Application.

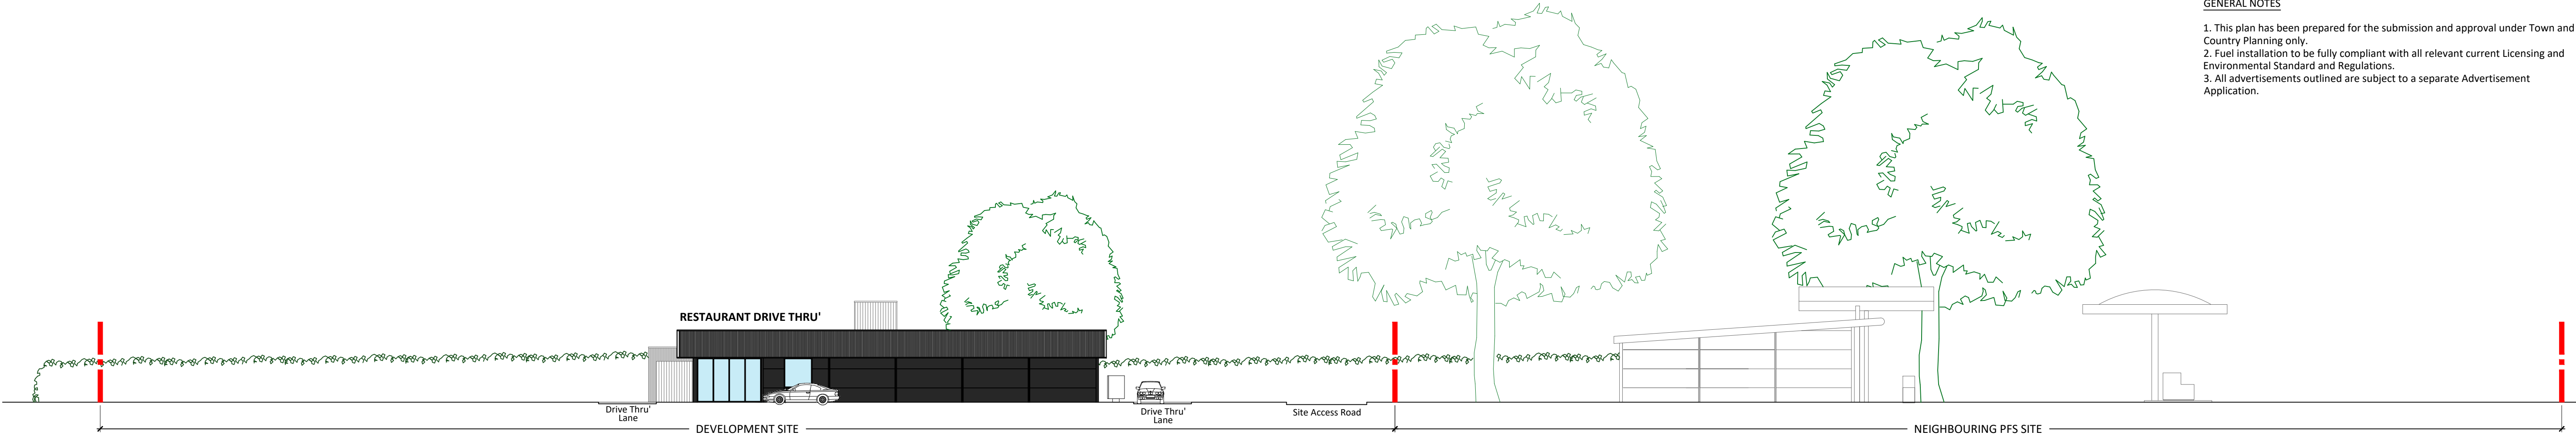

SOUTH WEST ELEVATION - ELEVATION A

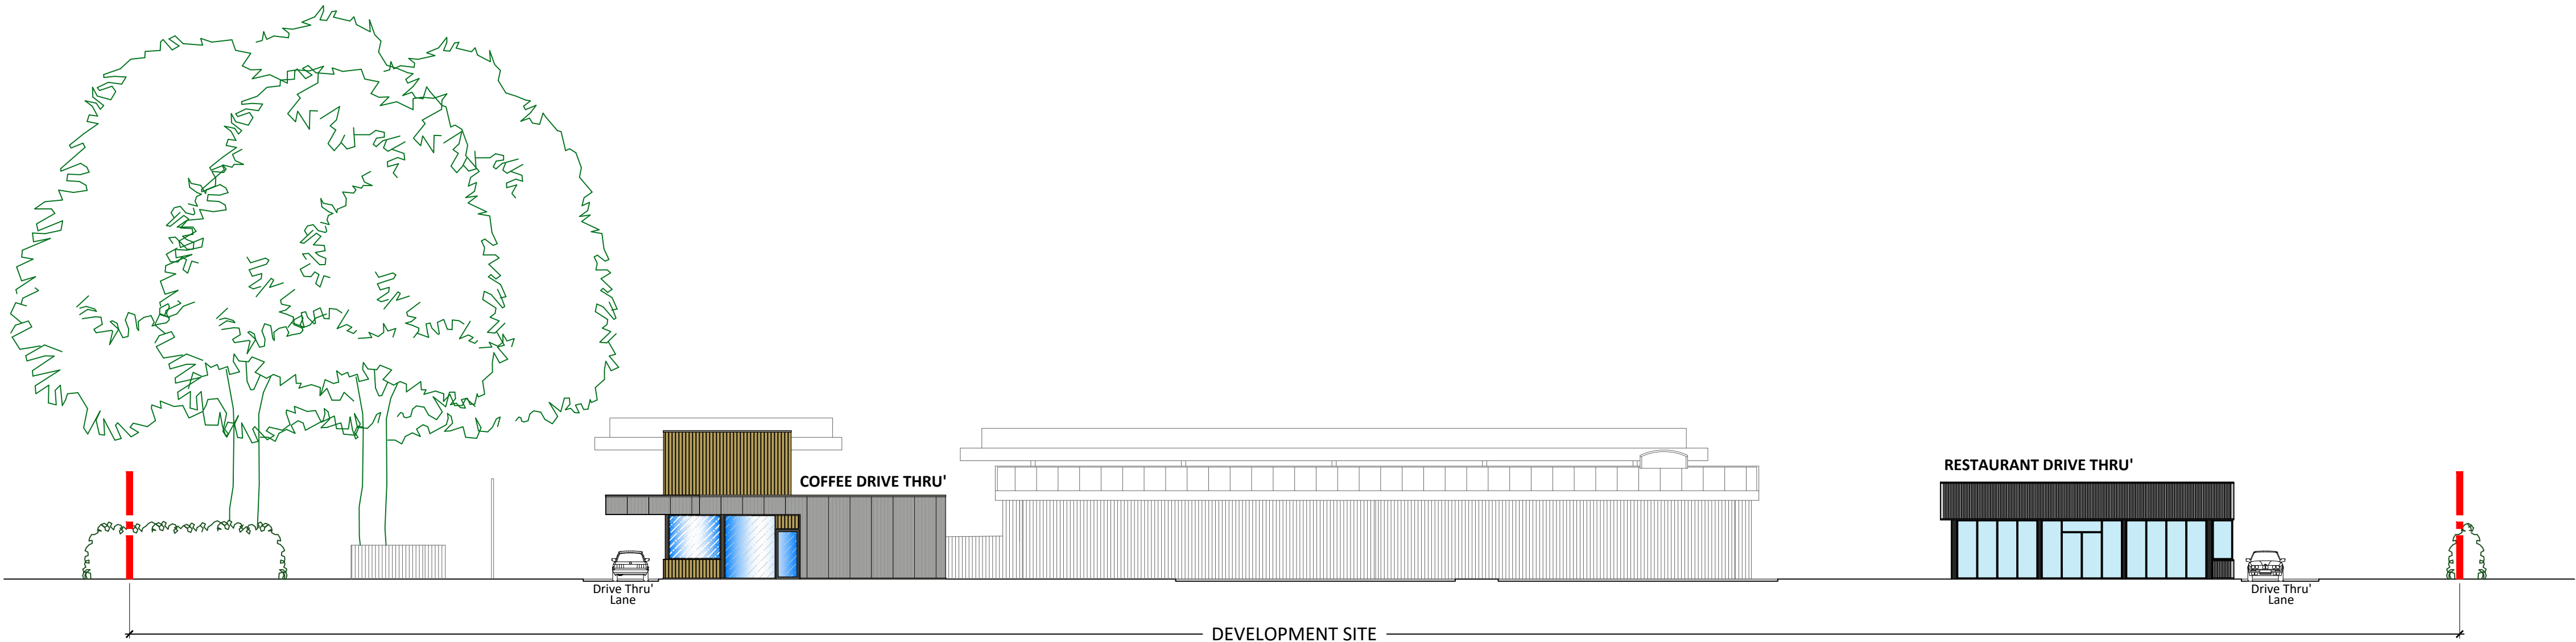

NORTH WEST ELEVATION - ELEVATION B

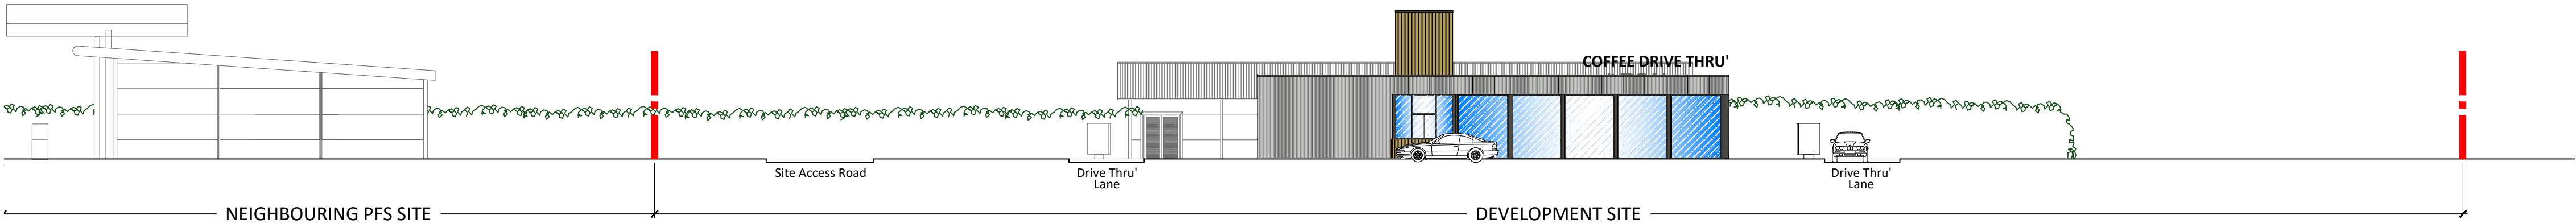

NORTH EAST ELEVATION - ELEVATION C



SOUTH EAST ELEVATION - ELEVATION D

A	09.01.19	Petrol filling station development removed from the application	MDB
Rev	Date	Comments	By:
STATUS		Planning	
PROPOSAL		Proposed New Dive Thru' units	
SITE LOCATION		Site off A5156 (Holt Road) A5156/A534 Roundabout Wrexham LL13 9SB	
TITLE		PROPOSED SITE ELEVATIONS	
CLIENT		Euro Garages Limited	
EG Euro Garages			
JENNINGS DESIGN LIMITED York House, Valley Court, Canal Road, Bradford, West Yorkshire, BD1 4SP. TEL. No. 01274 395422 FAX. No. 01274 395427 E-mail office@jen305.com			
Drawn by: SF		Checked by: NIJ	
Date: December 2018		Scales: 1:200 @ A1	
PLAN NO.		181161-PLG-104	
0 10 20 SCALE - METRES - 1:200			