




FORGE

PROPERTY CONSULTANTS

Lane End  
Tadmore Road  
West Felton  
Owesity  
Shropshire  
SY11 4ER

Tel: 06161 610317  
Email: info@forgeproperty.co.uk

Notes;

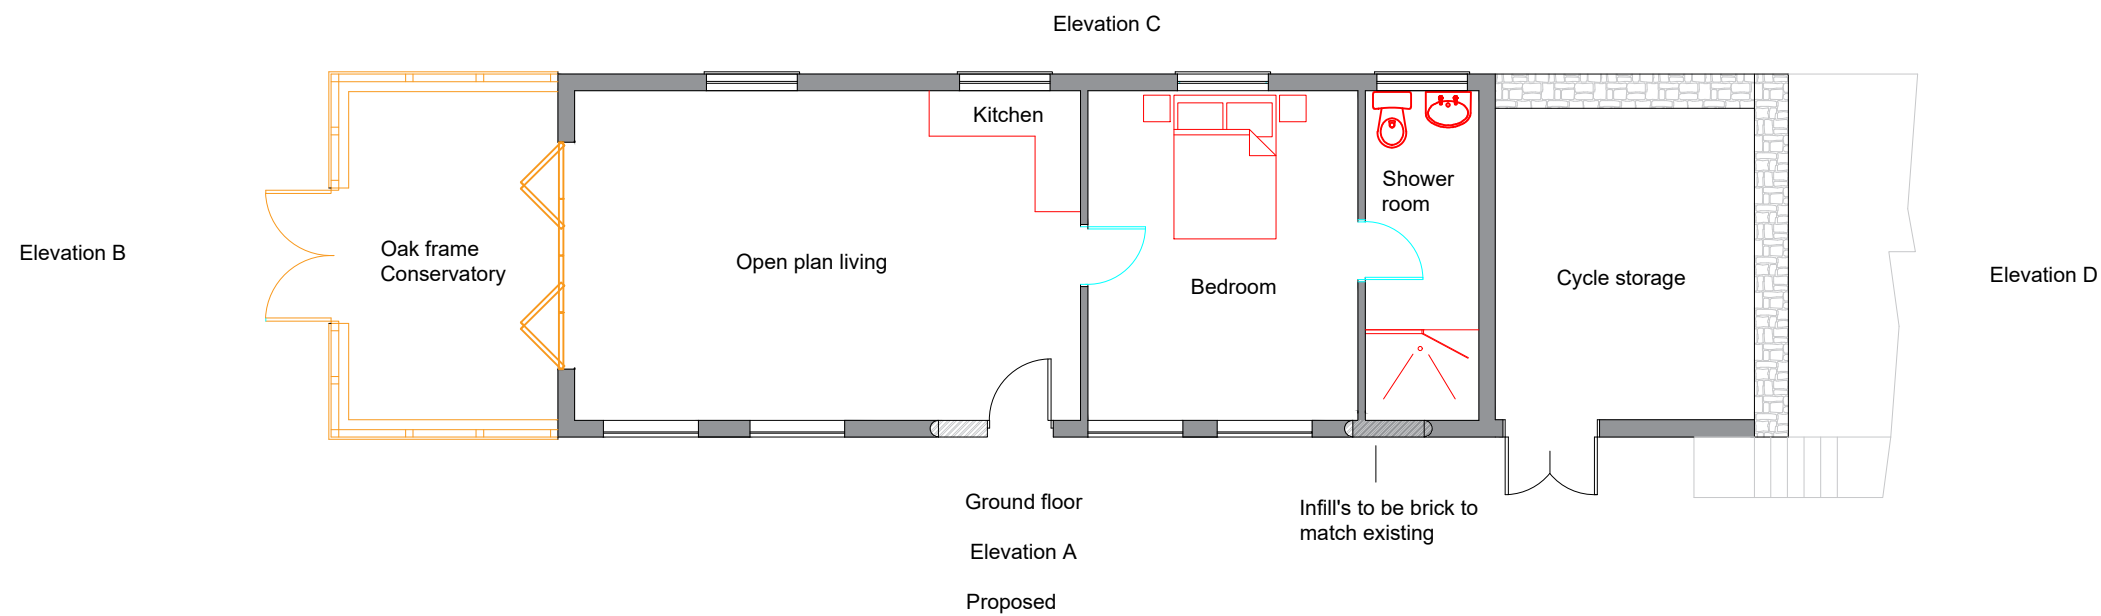

|                                         |                             |
|-----------------------------------------|-----------------------------|
| <b>Project;</b><br>Cae Madog Dairy Shed |                             |
| <b>Title;</b><br>Propsed Floor Plans    | <b>Scale (A3);</b><br>1:100 |
| <b>Dwg No;</b><br>Thom-EE-007           | <b>Date;</b><br>17/03/21    |
| <b>Revision;</b>                        |                             |