





EXISTING FRONT ELEVATION.

EXISTING SIDE ELEVATION.

EXISTING REAR ELEVATION.

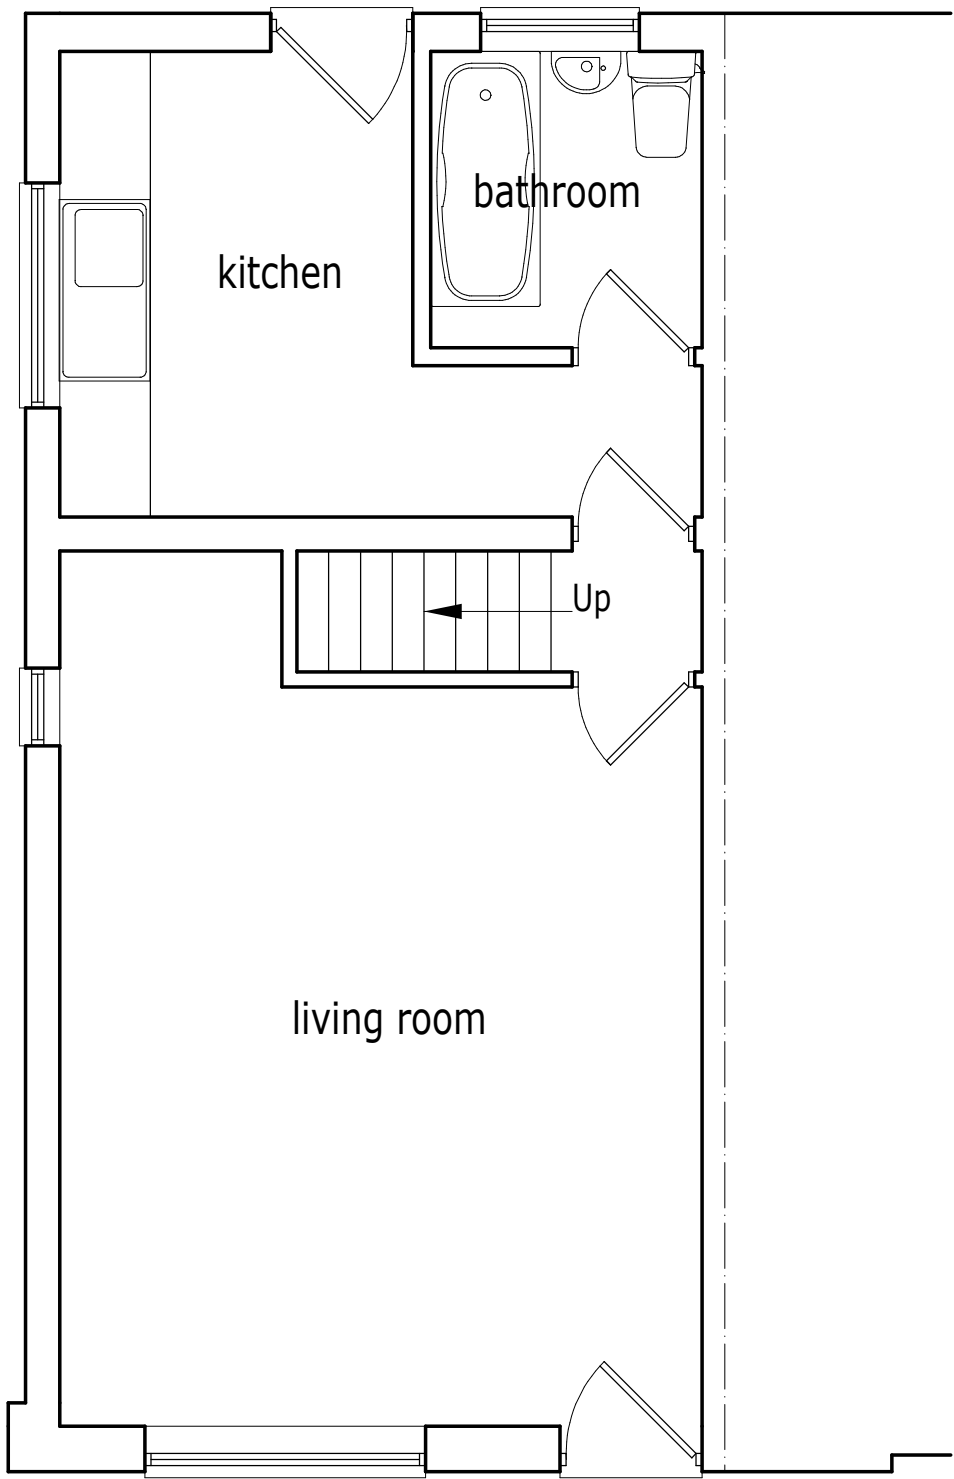

EXISTING GROUND FLOOR PLAN.

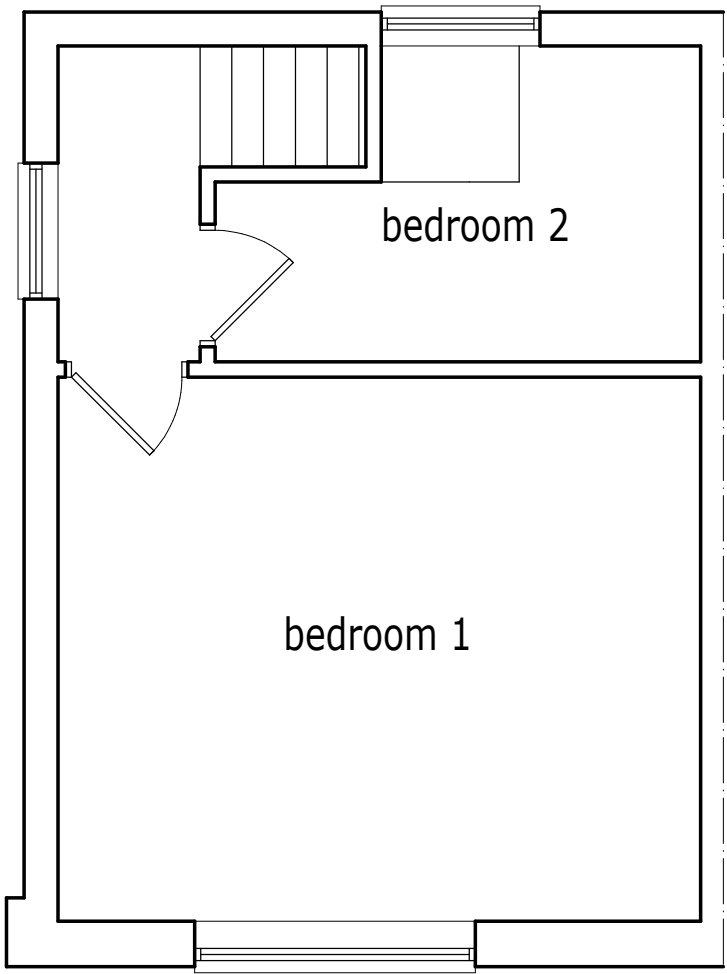

EXISTING FIRST FLOOR PLAN.

Project.		PROPOSED EXTENSION & ALTERATIONS to 5, SMITHY COTTAGES, SANDY LANE, LLAN Y PWLL, WREXHAM, LL13 9SF.	
Client.		Mr J.E. PRICE.	
Title.		PLANS & ELEVATIONS - AS EXISTING.	
Drawing No.		10486.03.dsj	
Date.	Oct 2020.	Scale.	1:50@A1.
D.S. Jones & Co.			
Architectural & Planning Consultants. The Studio, 26, Prospect Drive, Coedpoeth, Wrexham, LL11 3PE. Tel : 01978 750195 / 07880 874522. E : dsjonesandco@live.co.uk			