



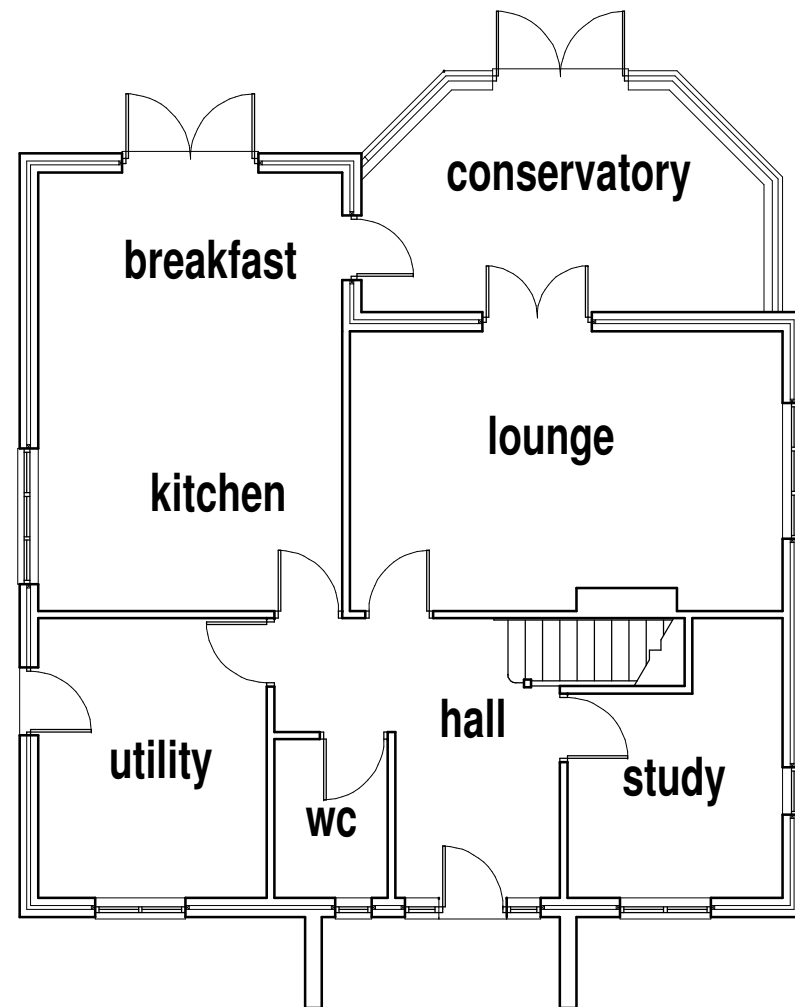

EXISTING GROUND FLOOR PLAN

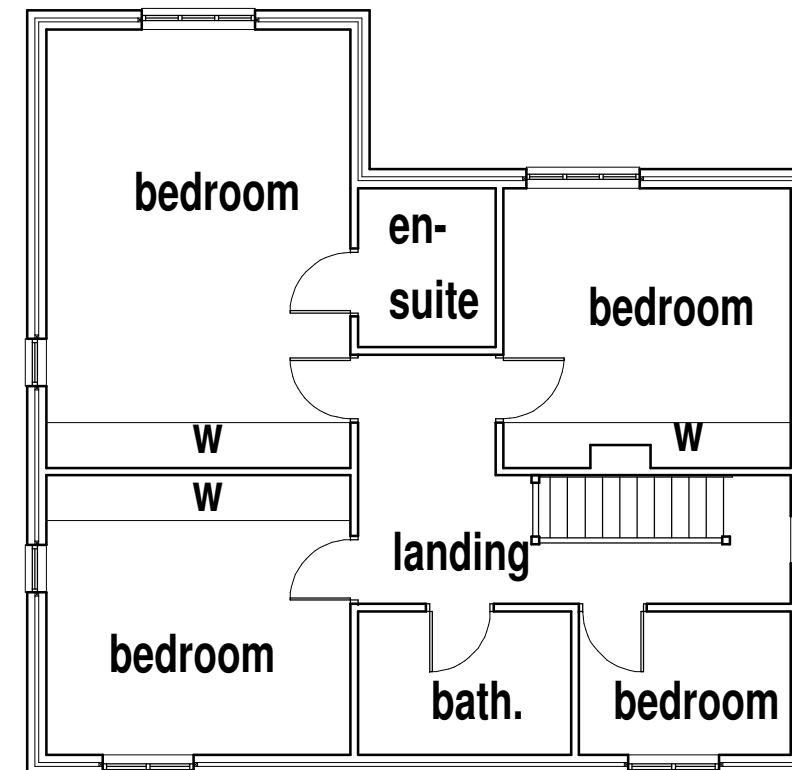

EXISTING FIRST FLOOR PLAN



Shropshire Architectural
 Architectural Design • Planning • Building Regulations
 22 SANDIWAY, RADBROOK, SHREWSBURY, SHROPSHIRE, SY3 9BN
 Telephone: 01743 363519 Mobile: 07532 345100
 E-Mail: shropshirearchitectural@yahoo.com

Client
MR & MRS. ALCOCK

Project
**PROPOSED EXTENSION AND
 FENESTRATION WORKS AT
 THE GROVES, ERBISTOCK, LL13 0DN**

Drawing Title
EXISTING FLOOR PLANS

Scale 1:100 @A3	Drawn by GMN	Date 21.06.21	Revision -
Project No. -	Drawing No. 02		