




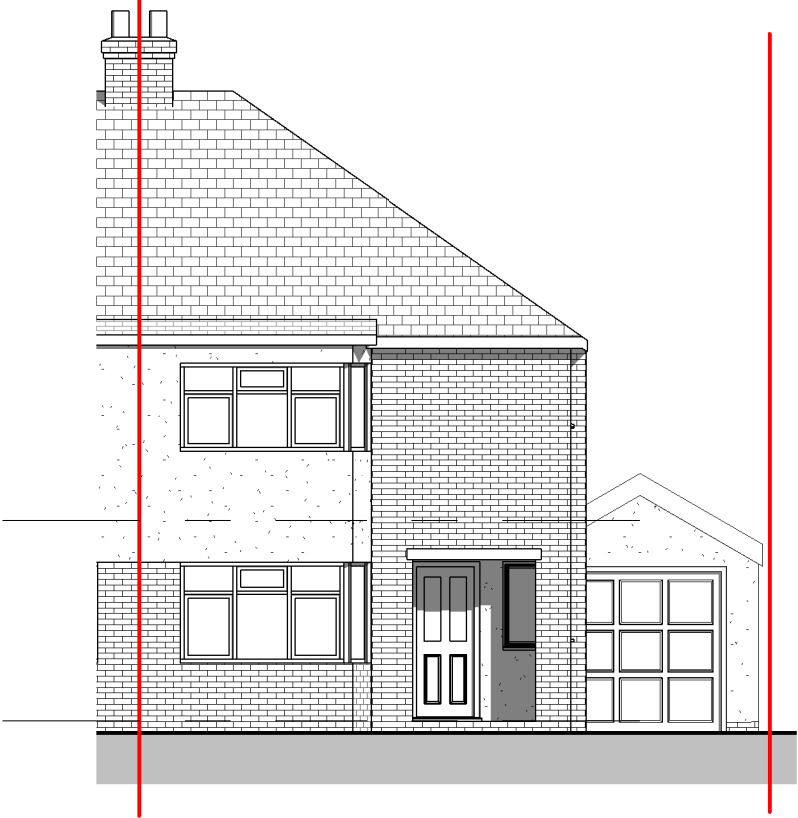


Front Elevation
1 : 100

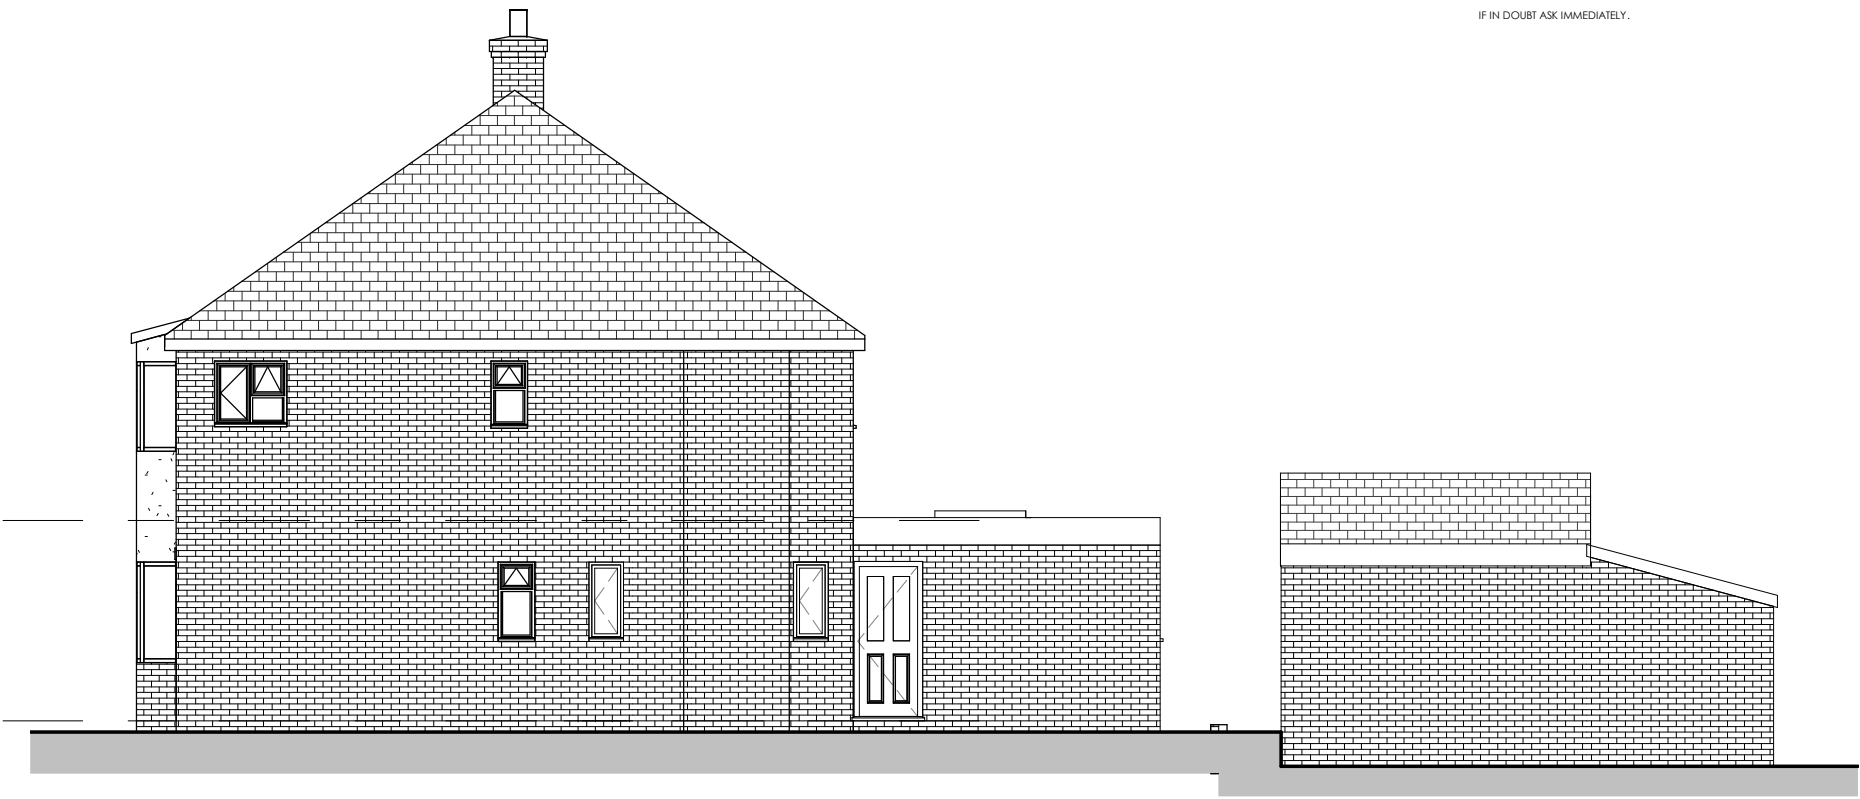

Side Elevation
1 : 100

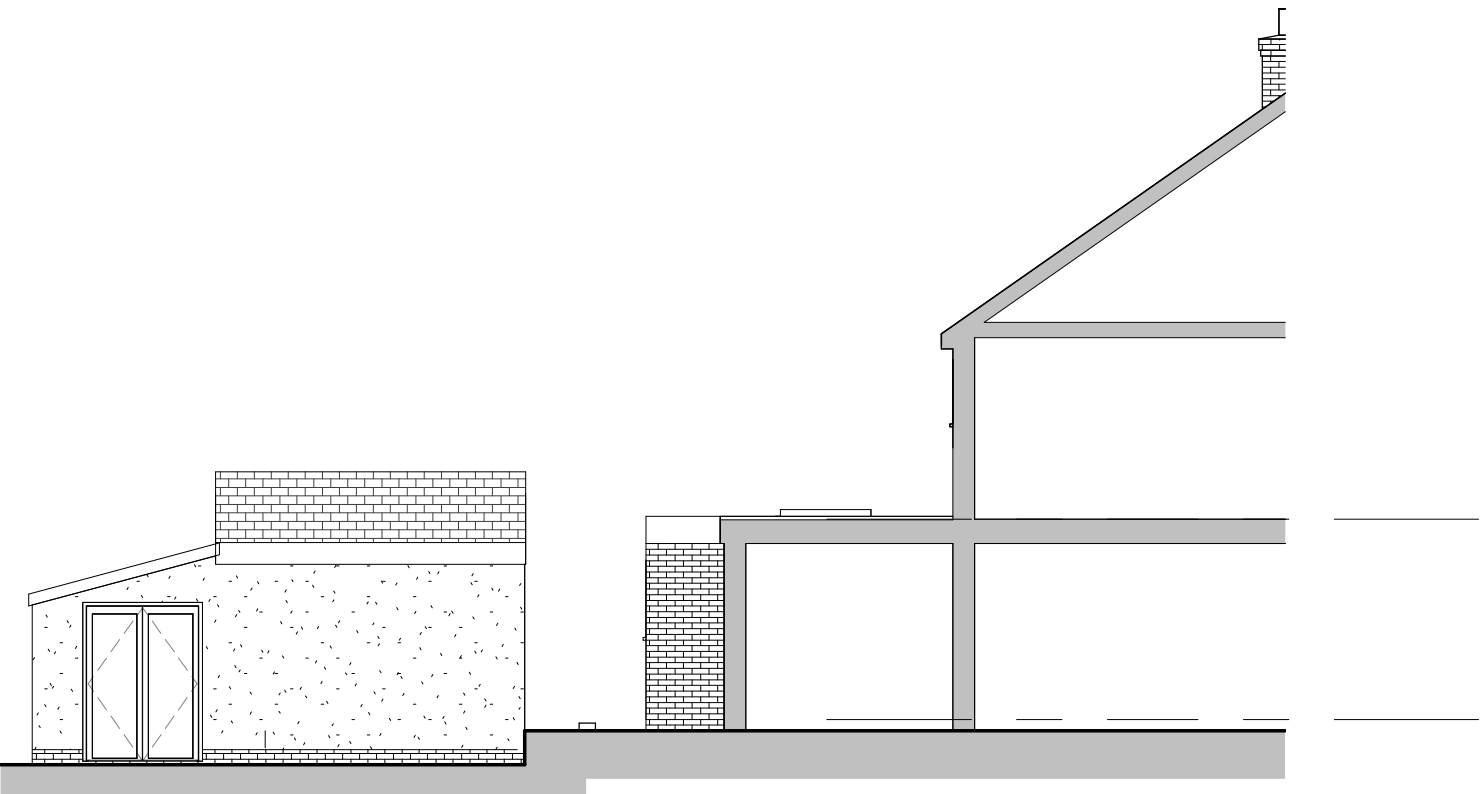

Side Elevation
1 : 100

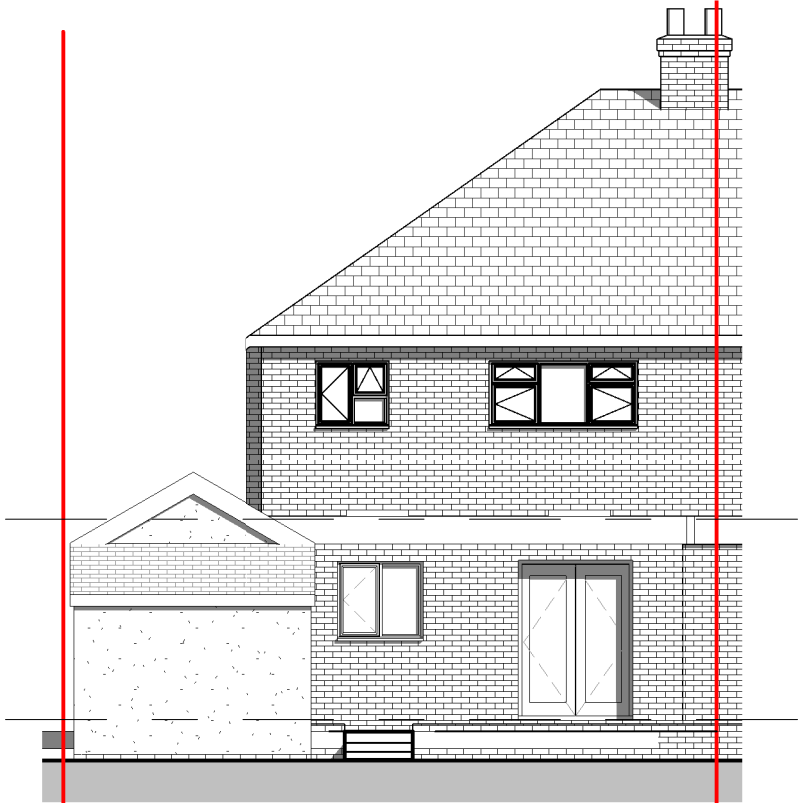

Rear Elevation
1 : 100

A	Alterations to accomodate Welsh Water requirements		10.07
REV	DESCRIPTION	BY	DATE



OFF THE WALL
ARCHITECTURAL SERVICES

OFF THE WALL - Architectural Services
1 The Woodlands, Chester Road,
Gresford, Wrexham LL12 8NU

@ offthewall_architectural
07772 113 971
cathy@offthewallarchitectural.com

Partnered with



LABC
Registered
Professional

CLIENT:	Mr & Mrs Walters
ADDRESS:	23 Sandringham Road

STAGE:				Planning Application							
TITLE:								Proposed Elevations			
SCALE AT A3:				DATE:		DRAWN:		CHECKED:			
1 : 100				05.09.2020		CO		CO			
PROJECT NO:				DRAWING NO:				REVISION:			
OTW1134				PL02				A			