




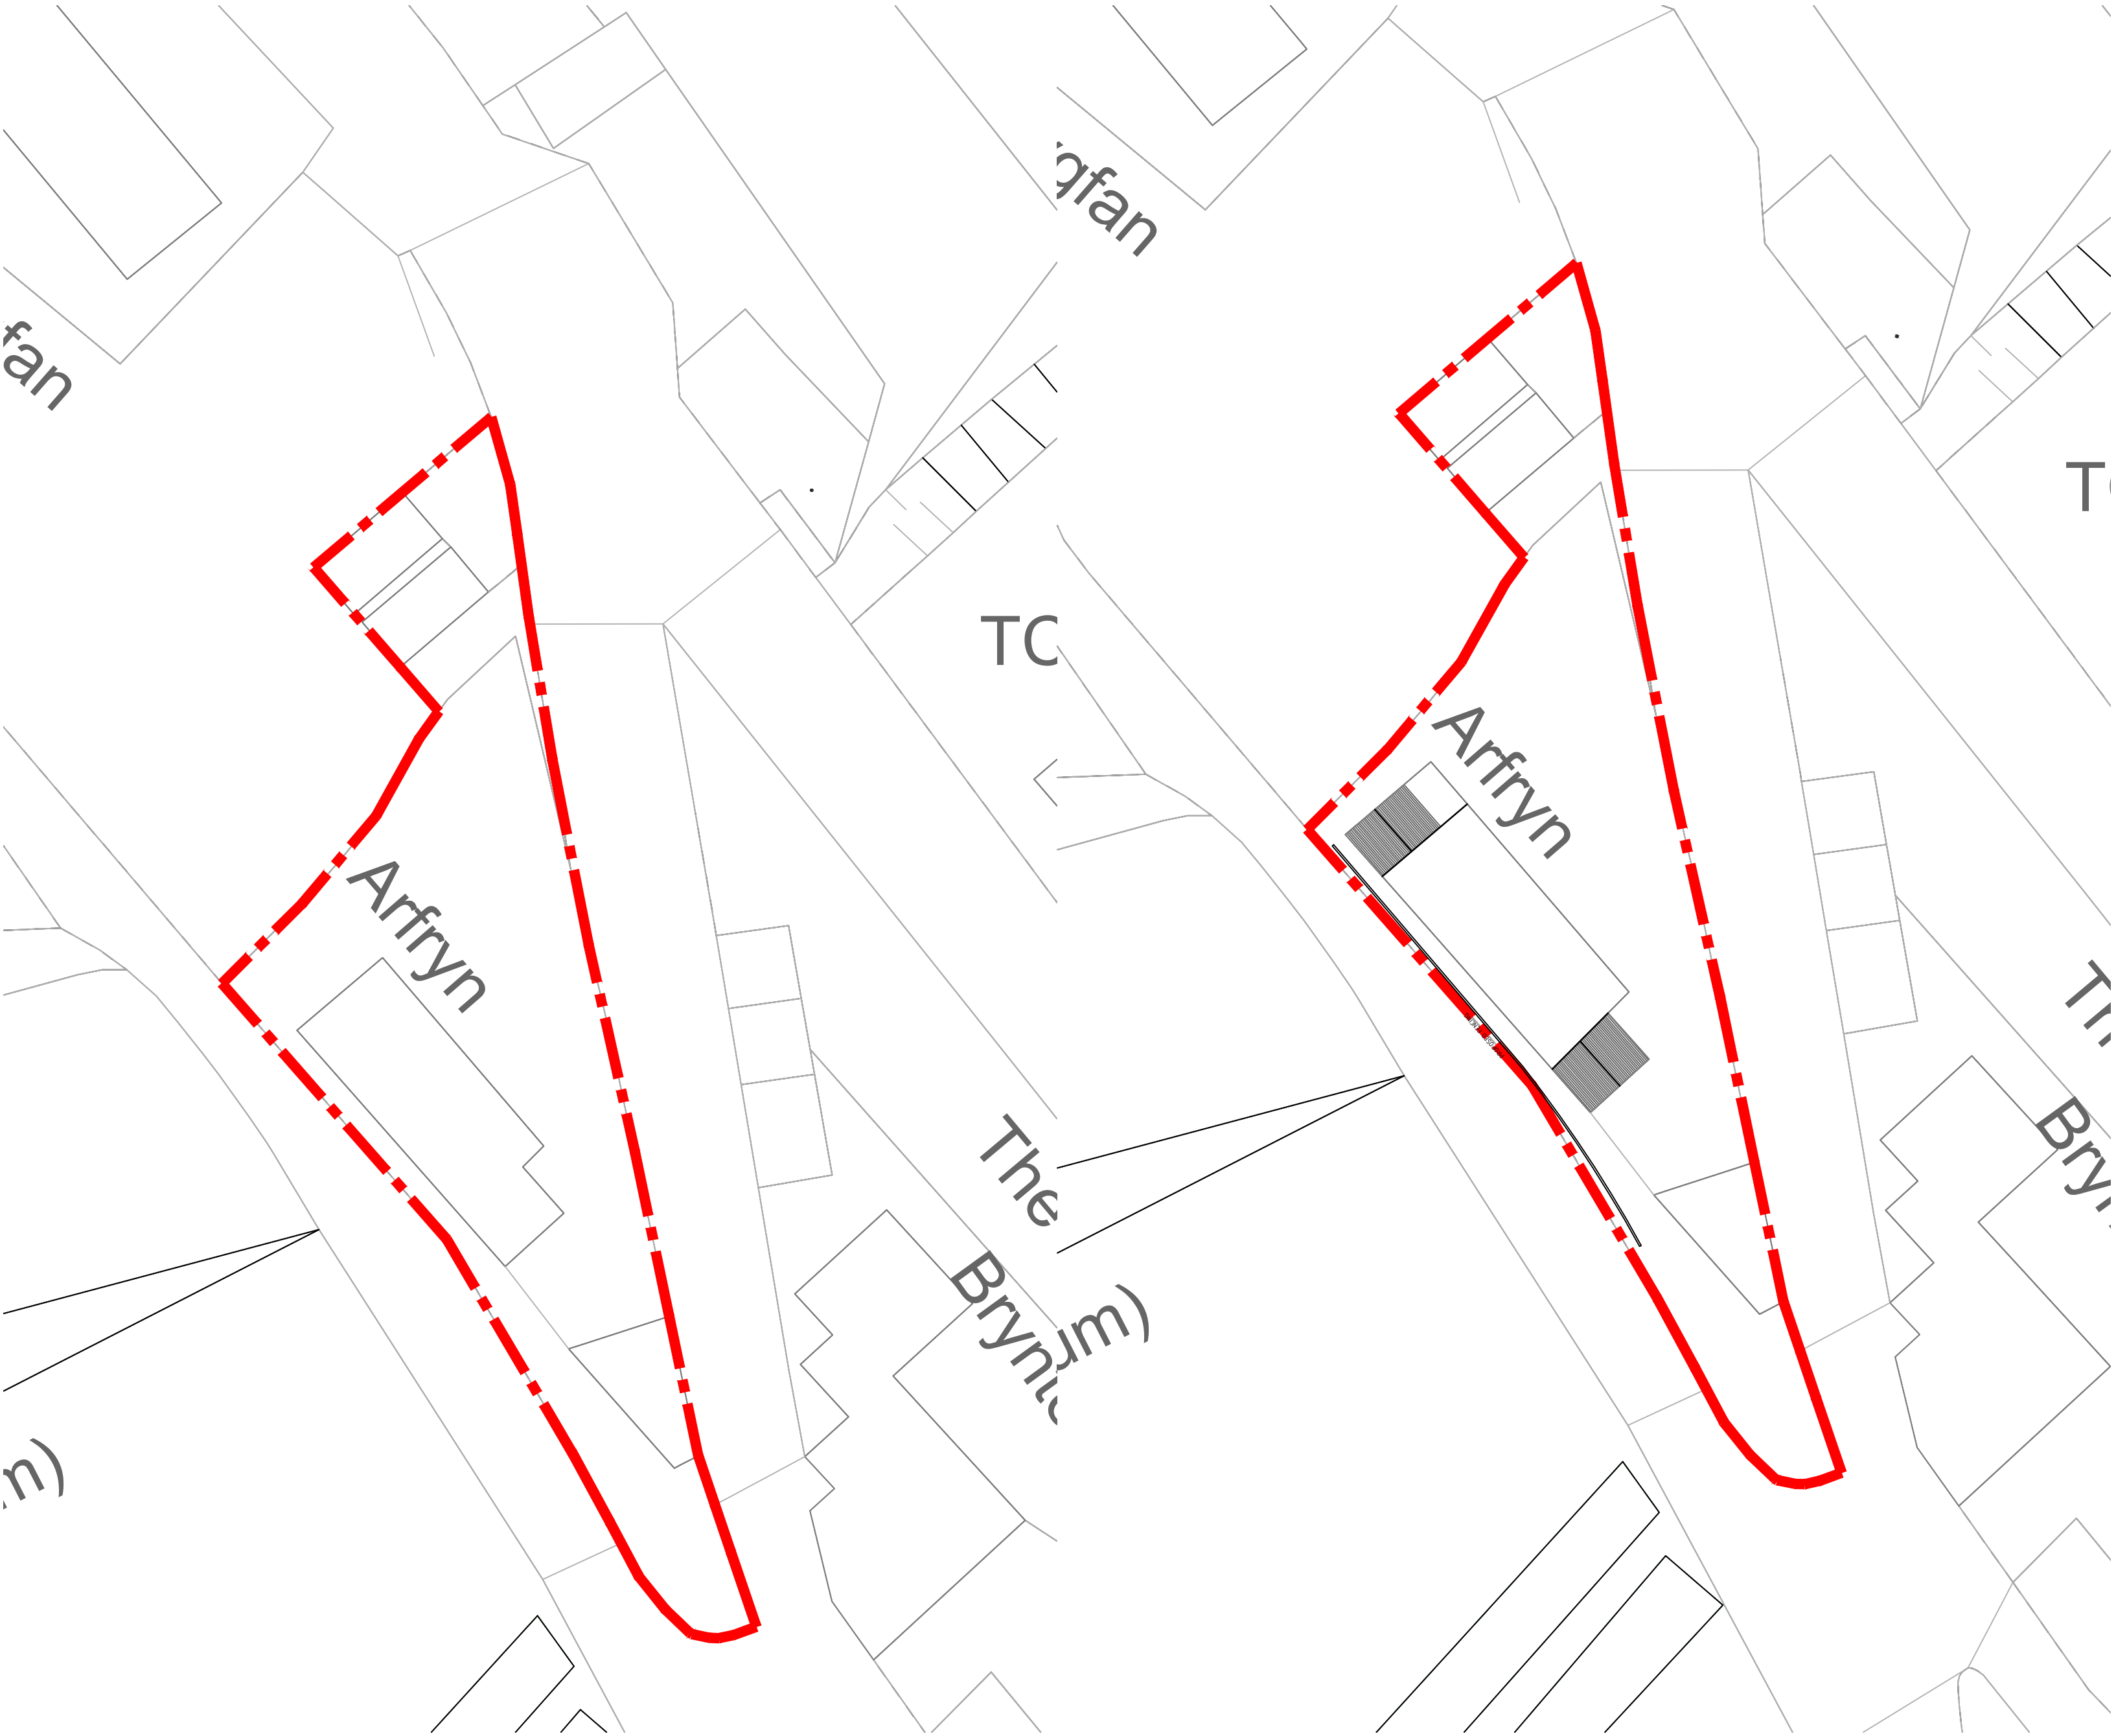

As Existing Site plan 1:200

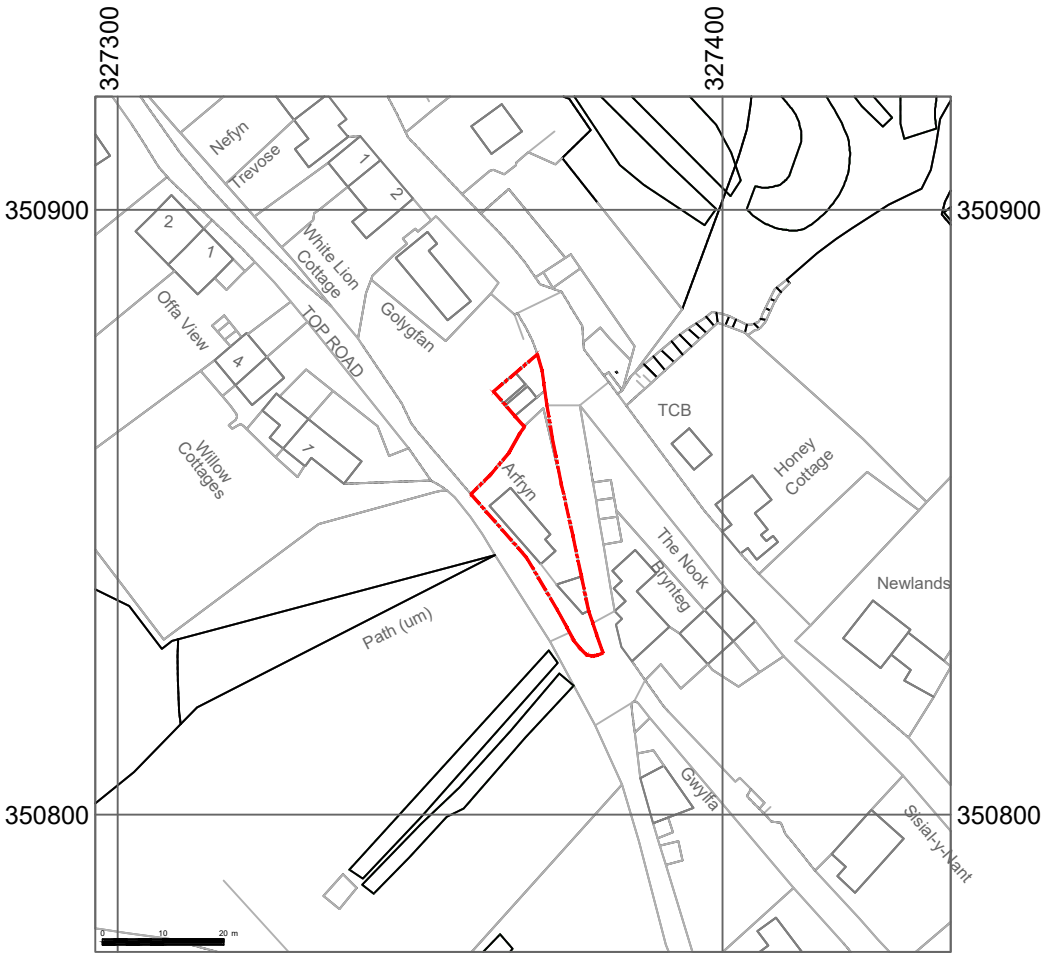


As Proposed Site plan 1:200

 

Site location plan 1:1250



©Crown Copyright and database rights
2019 OS 100047474

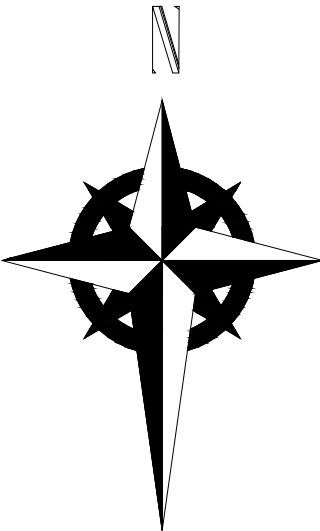

HDS ARCHITECTURAL SERVICES HDS Architectural Services, The Foundry, 15 Yorke Street, Wrexham LL13 8LW Tel (01978) 345250 www.hdsarchitectural.co.uk	
Project; Arfryn, Minera, New Brighton, Wrexham, LL11 3DT	
Title; Site Location & Site plans	Scale (A2); 1:200 & 1:1250
Dwg No; AM/PO/05	Date; April 2021
Revision; REV D - redesign to suit planning comments (14-07-21).	