




GARAGE CONVERSION – CHERRY RISE FOR MR & MRS J O'BRIEN

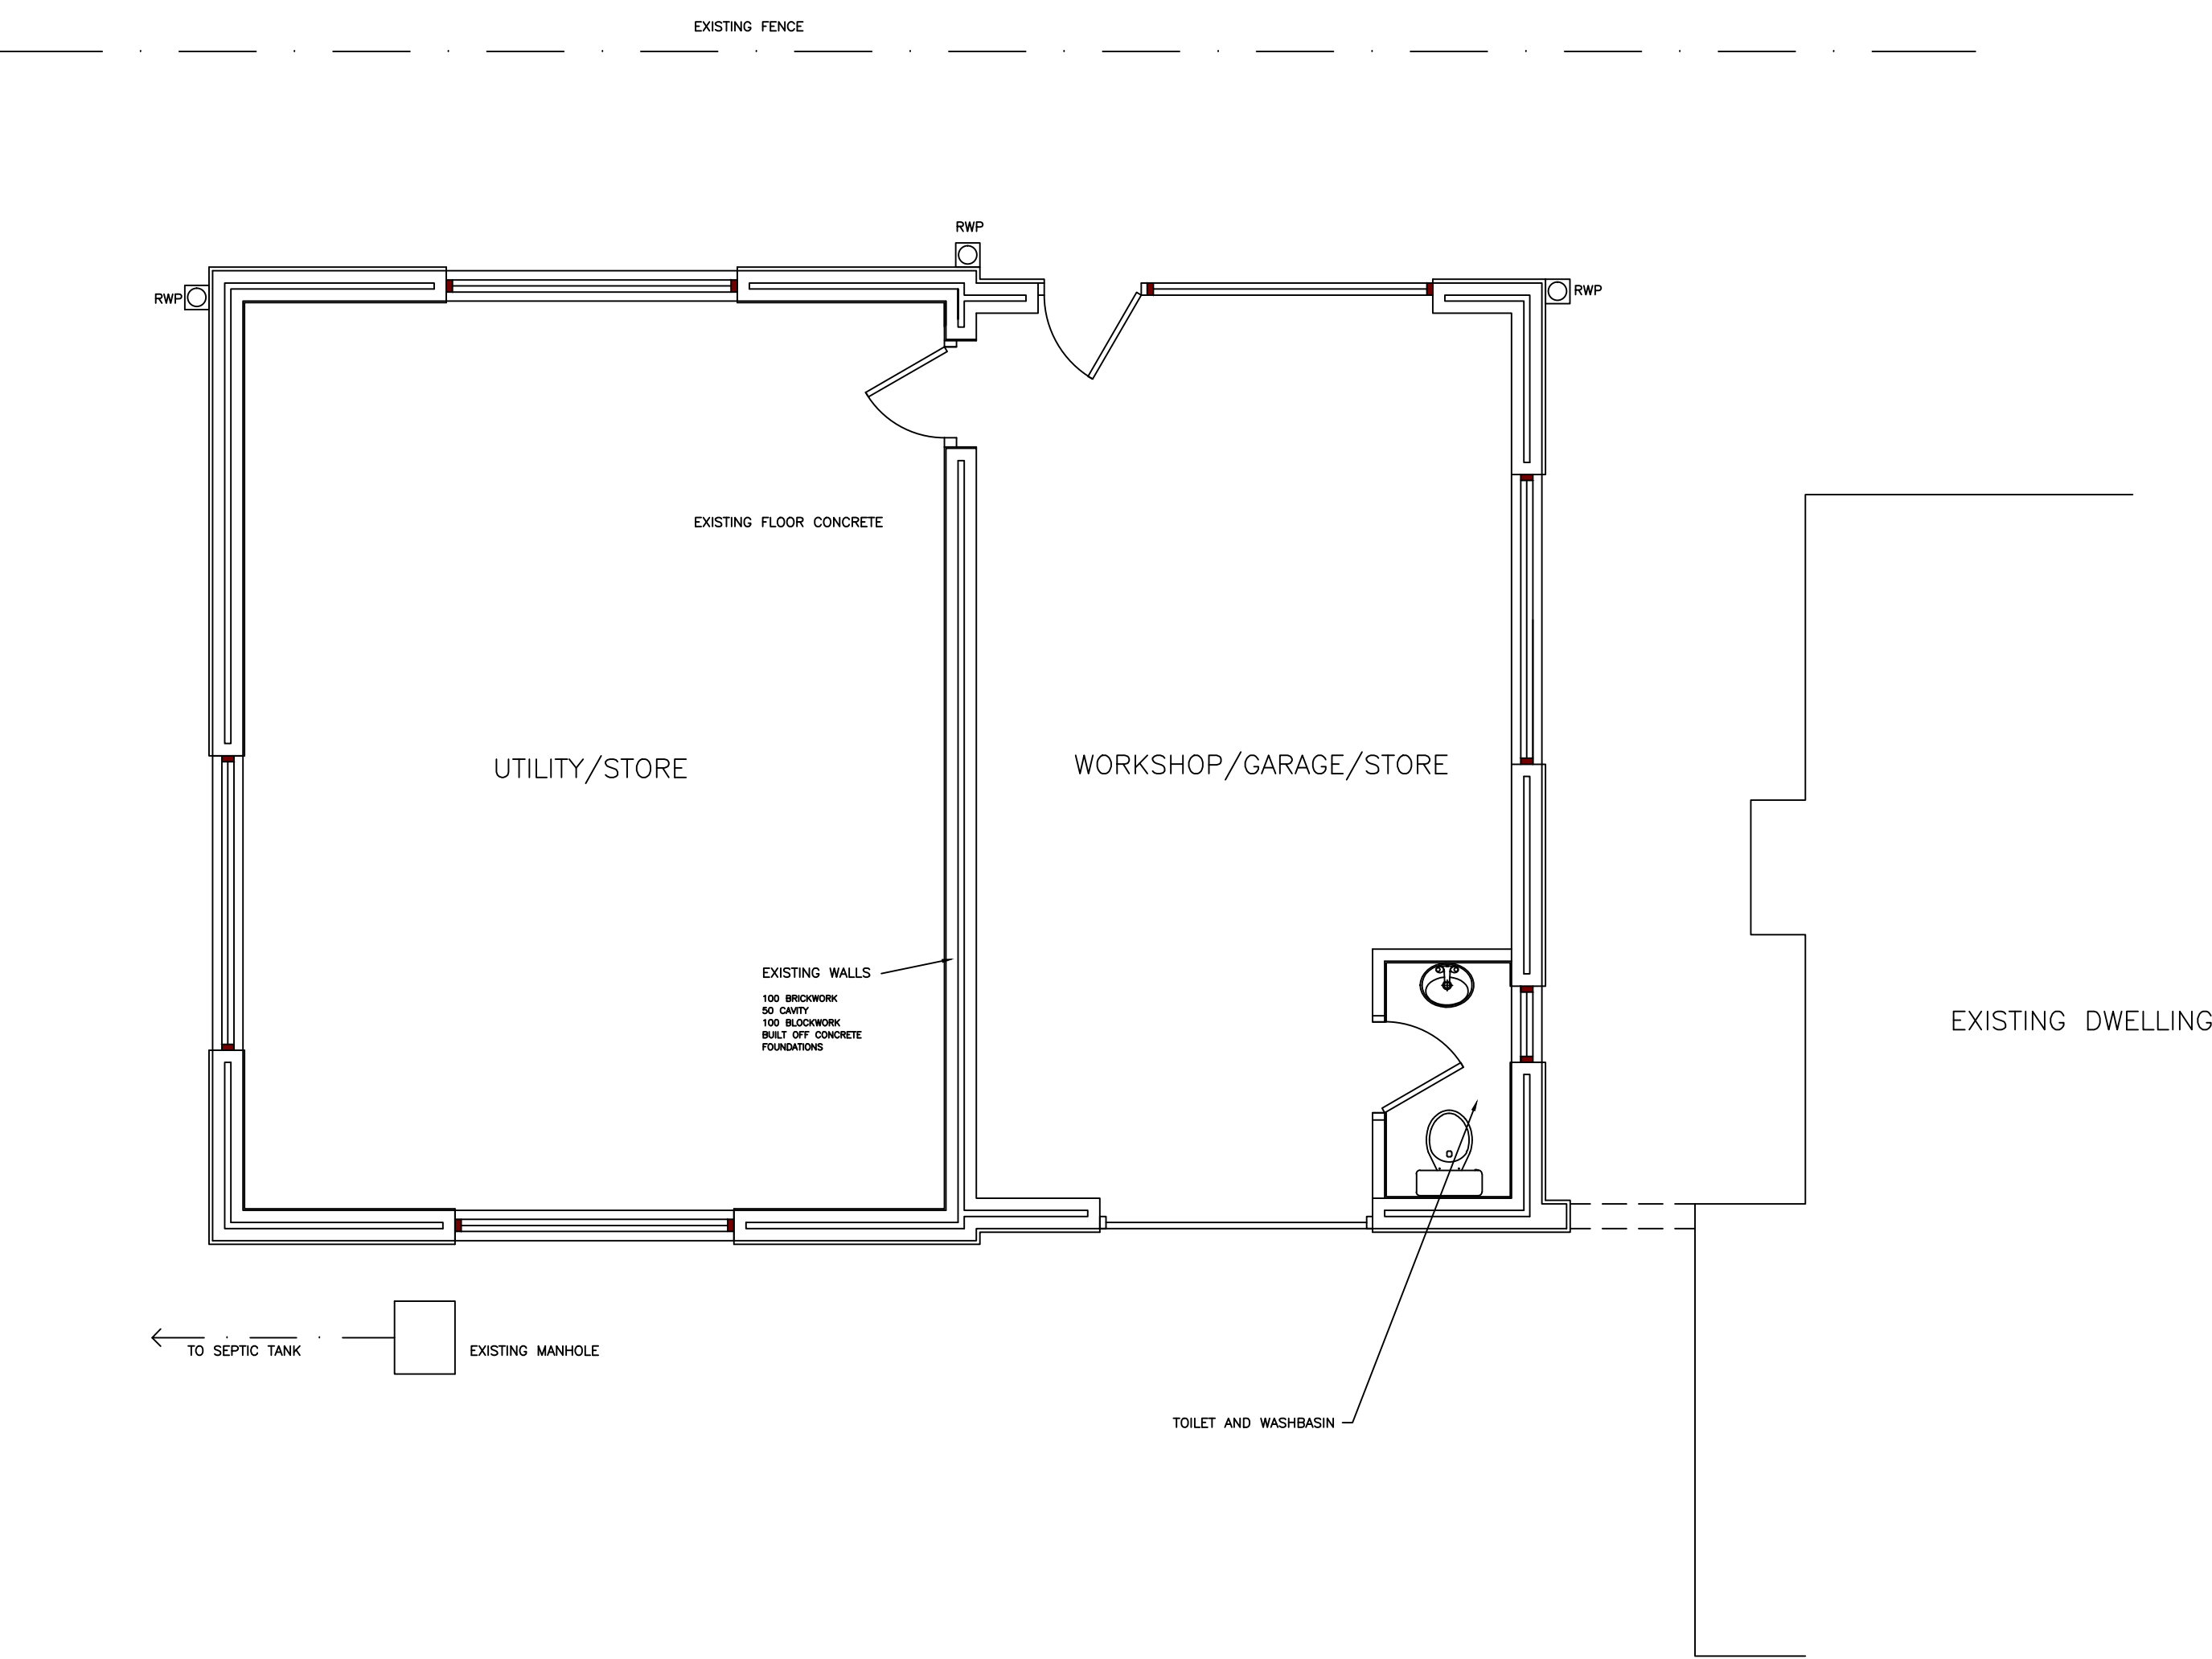


EXISTING GROUND FLOOR PLAN

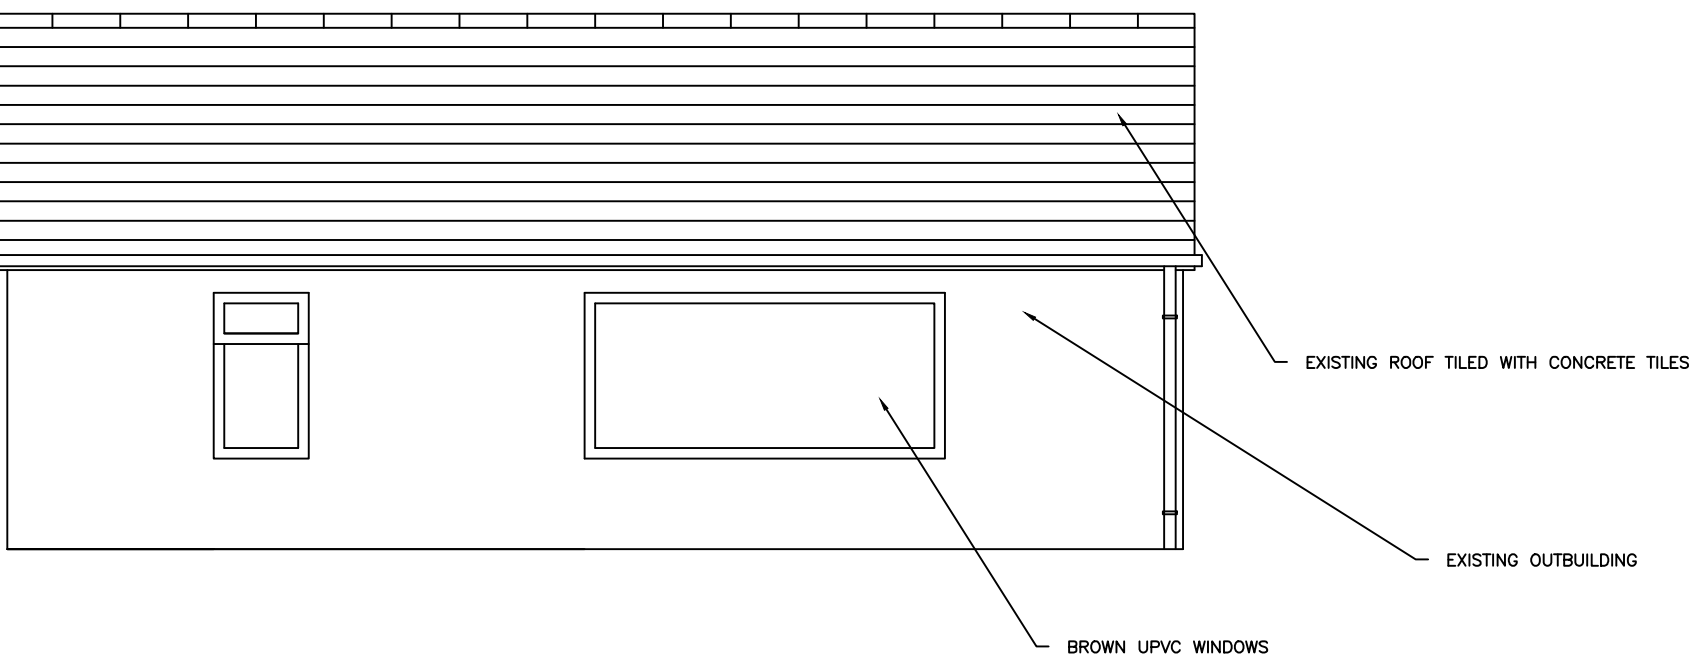


EXISTING SIDE ELEVATION

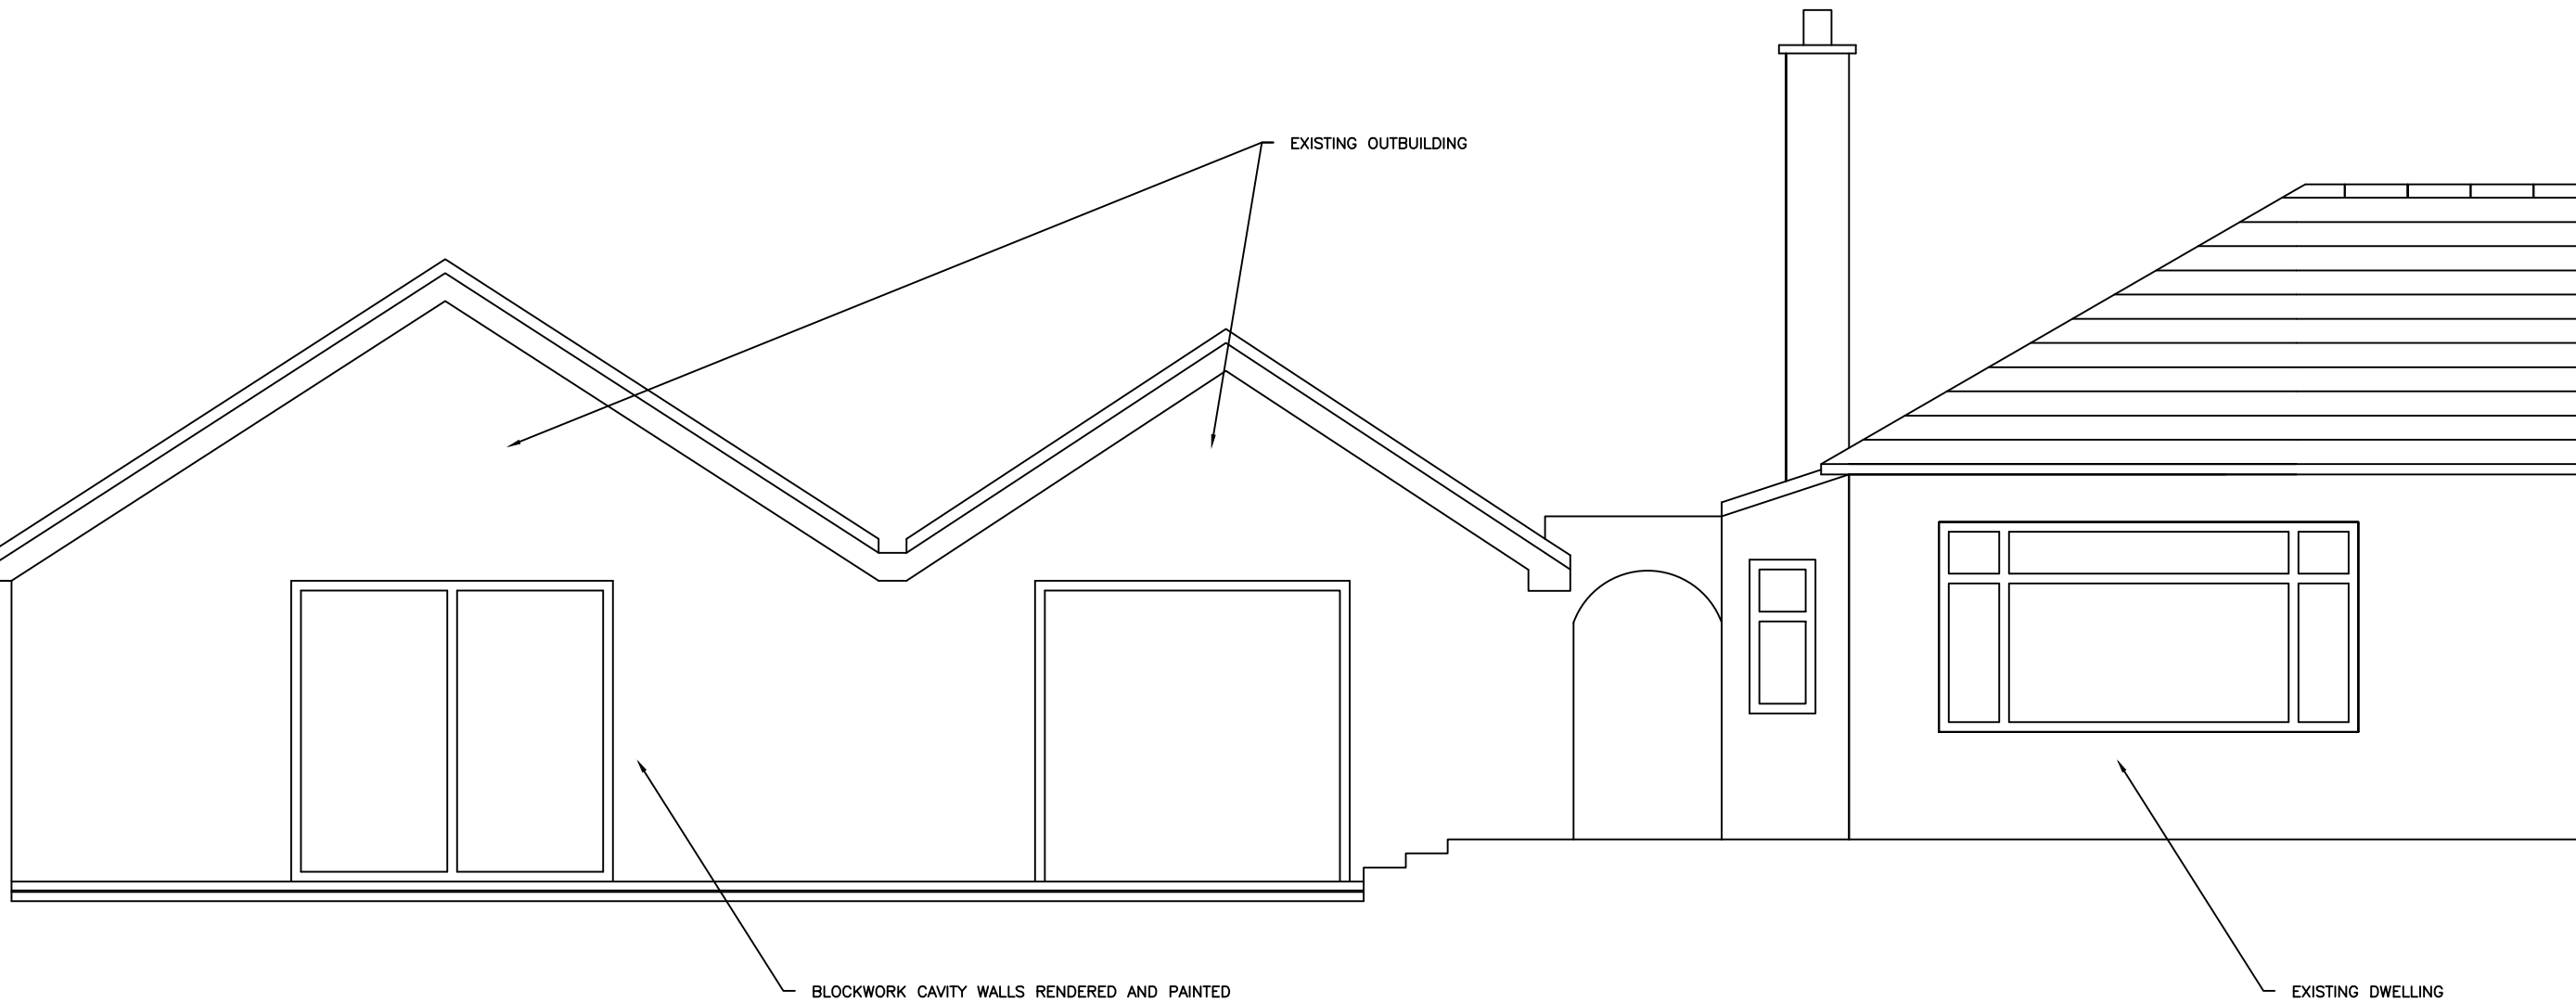

EXISTING FRONT ELEVATION

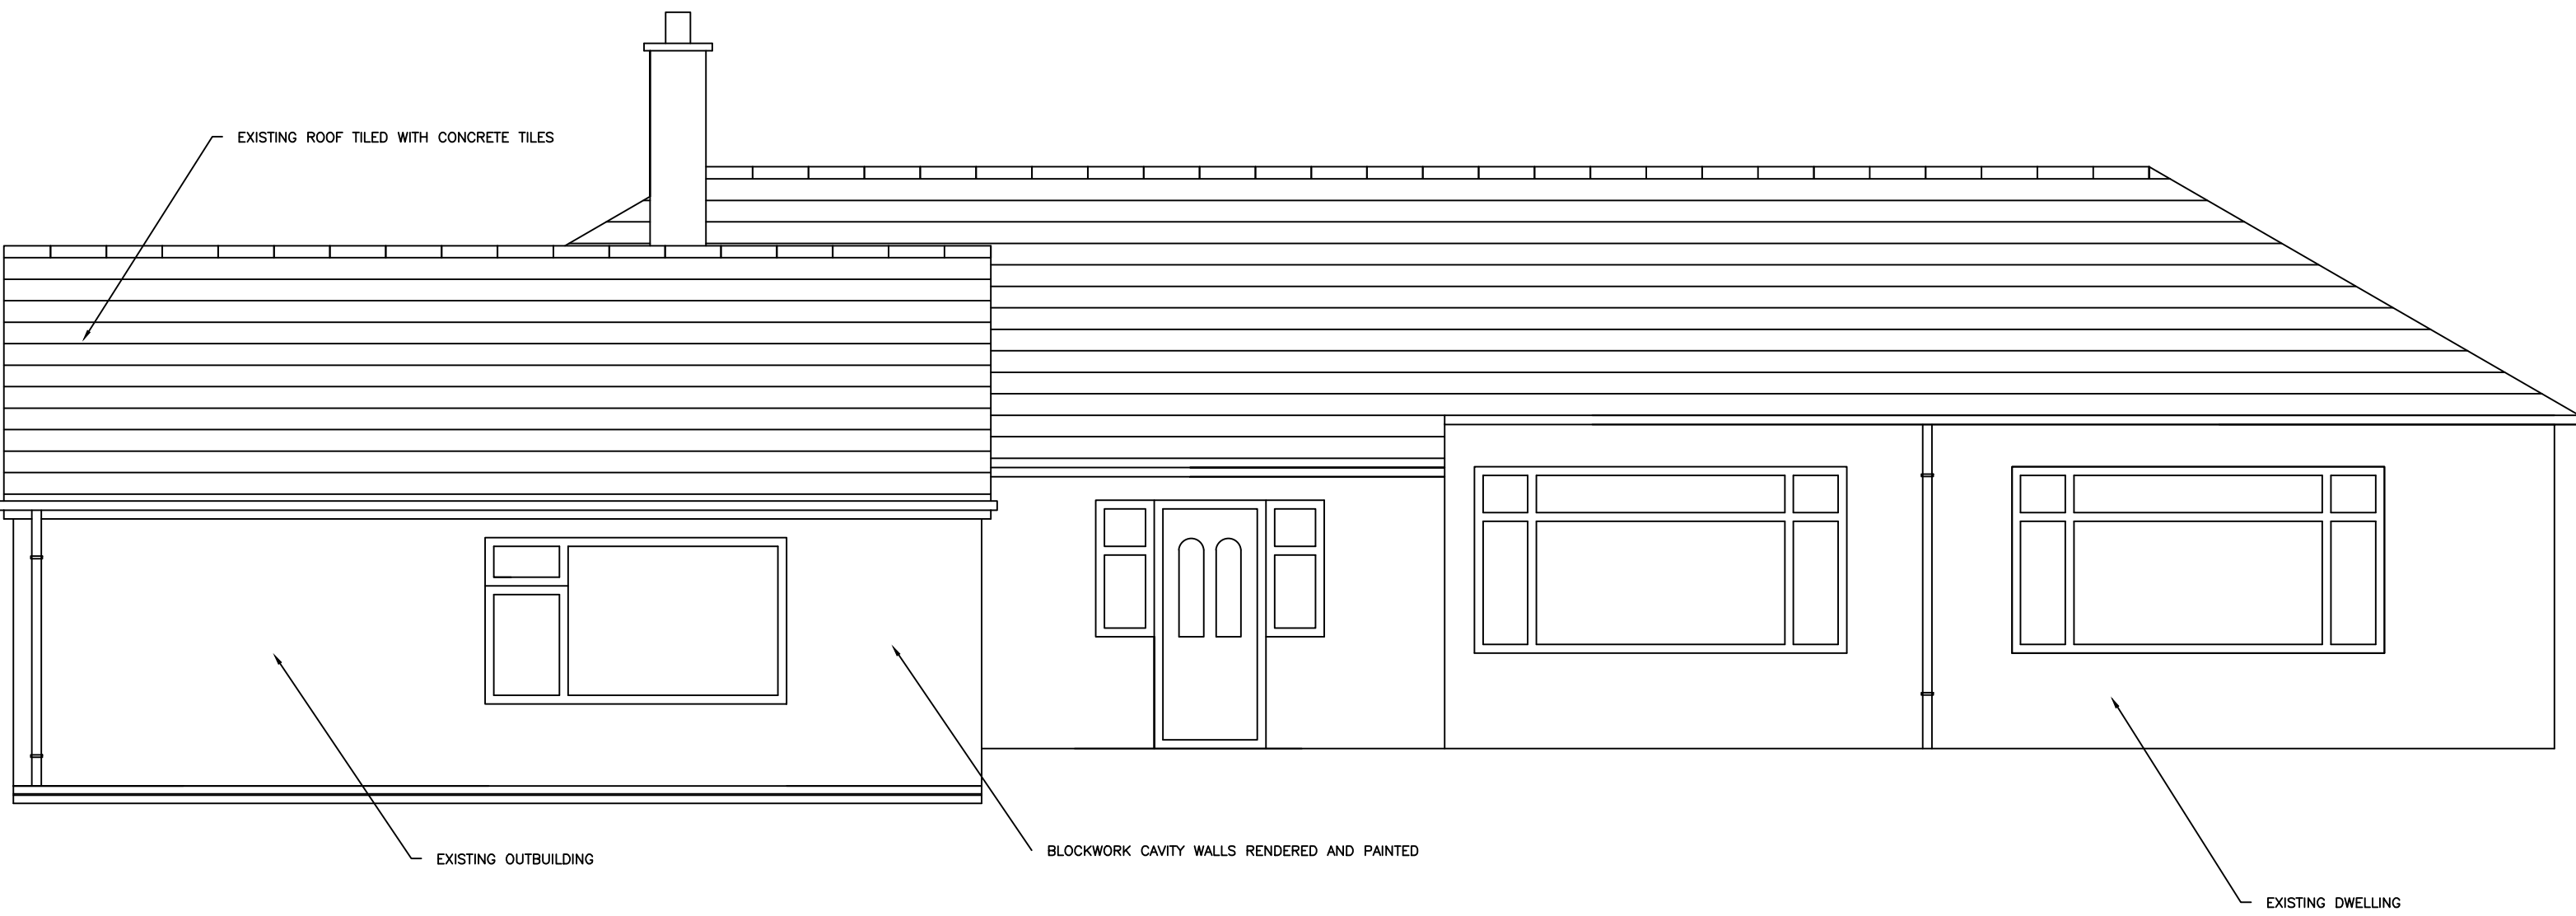

EXISTING SIDE ELEVATION

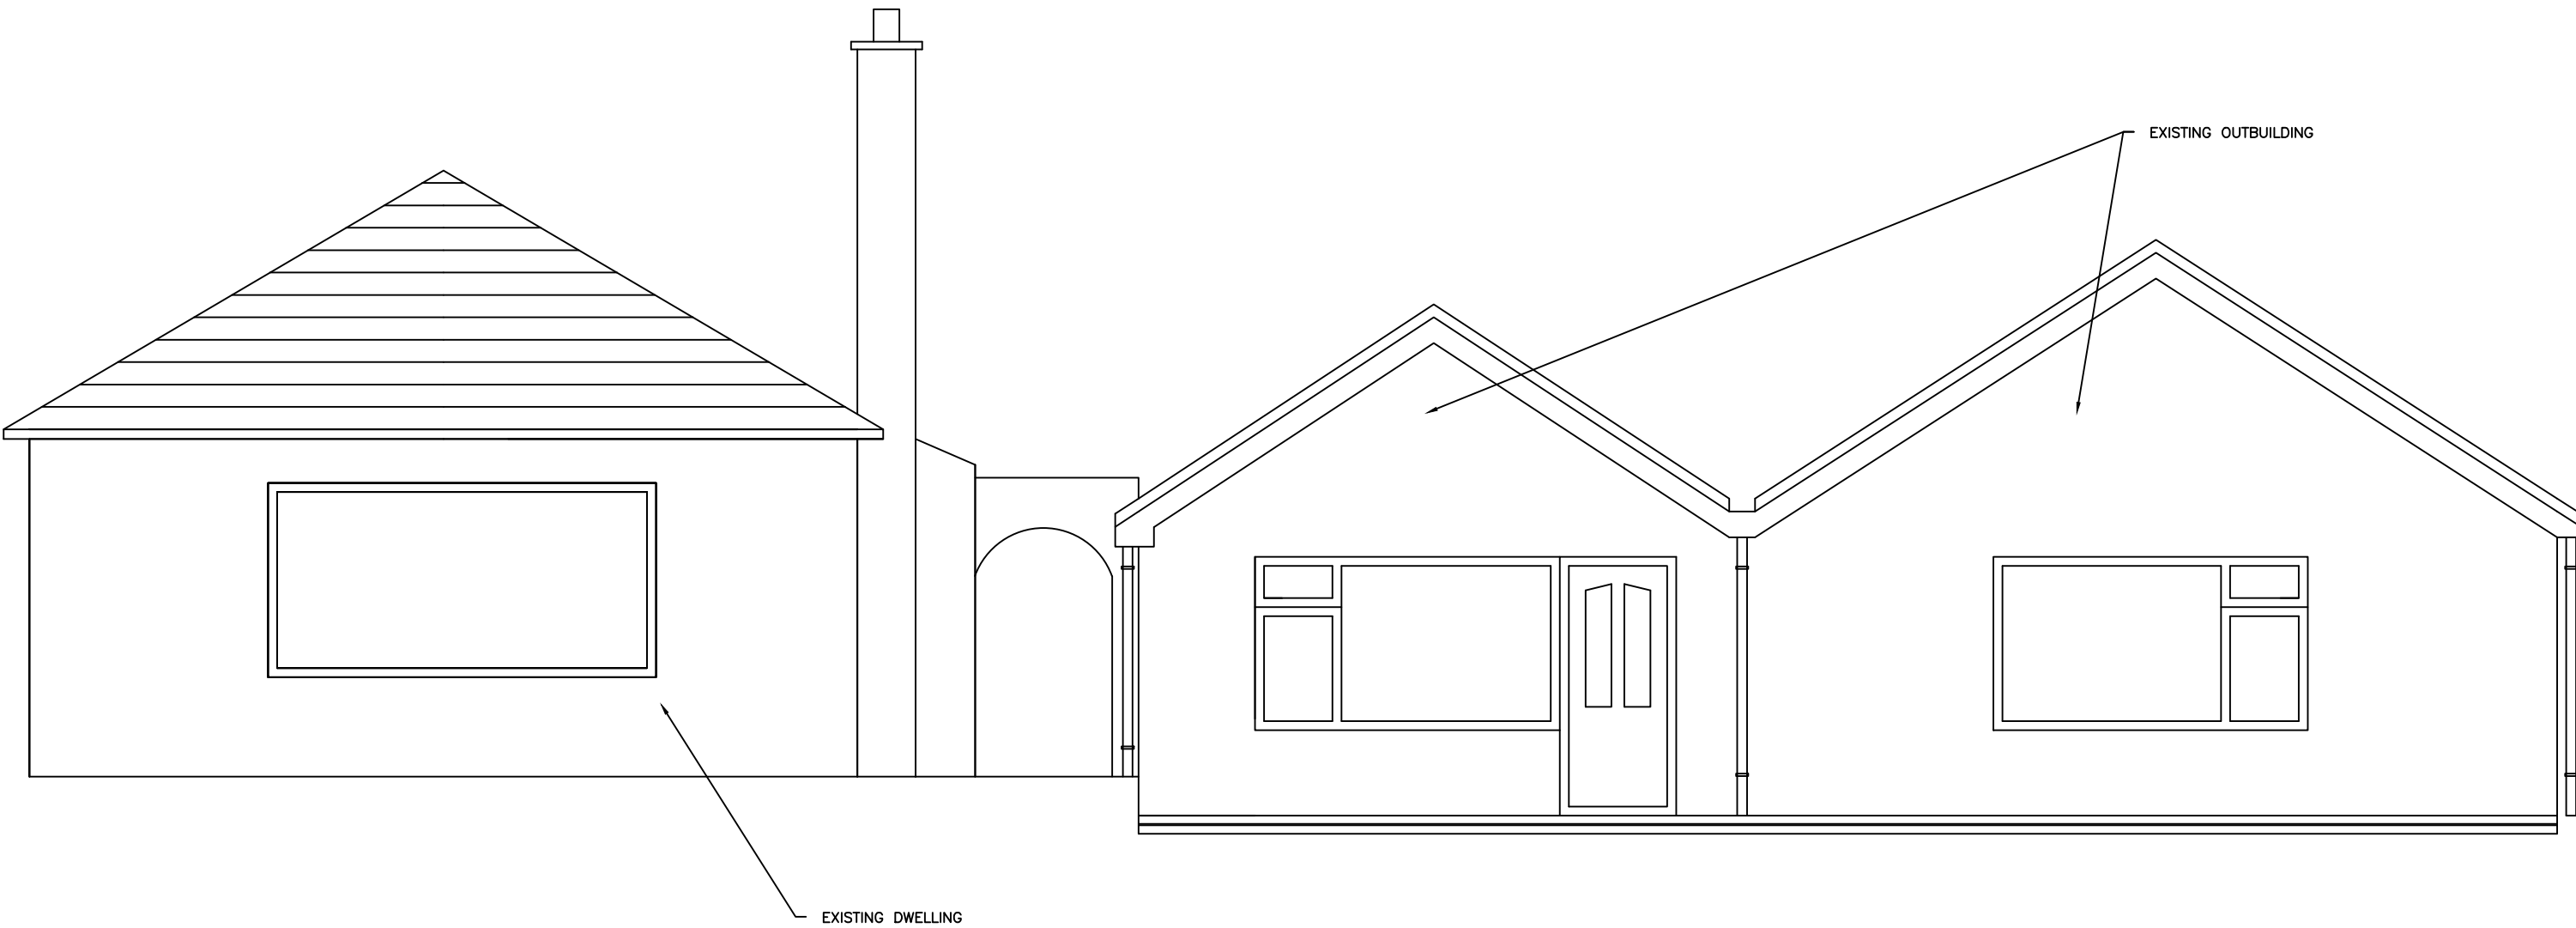

EXISTING REAR ELEVATION

Building Design Solutions Mbl: 07771718692 Email: bds.roberts@btinternet.com	
Project Name: Cherry Rise Project Number: BDS001001	
DATE: 16.12.2020	SIGN: G Roberts
SCALE: 1:50	DRAWING NUMBER
NOTE: PLANS & ELEVATIONS AS EXISTING	
01	