
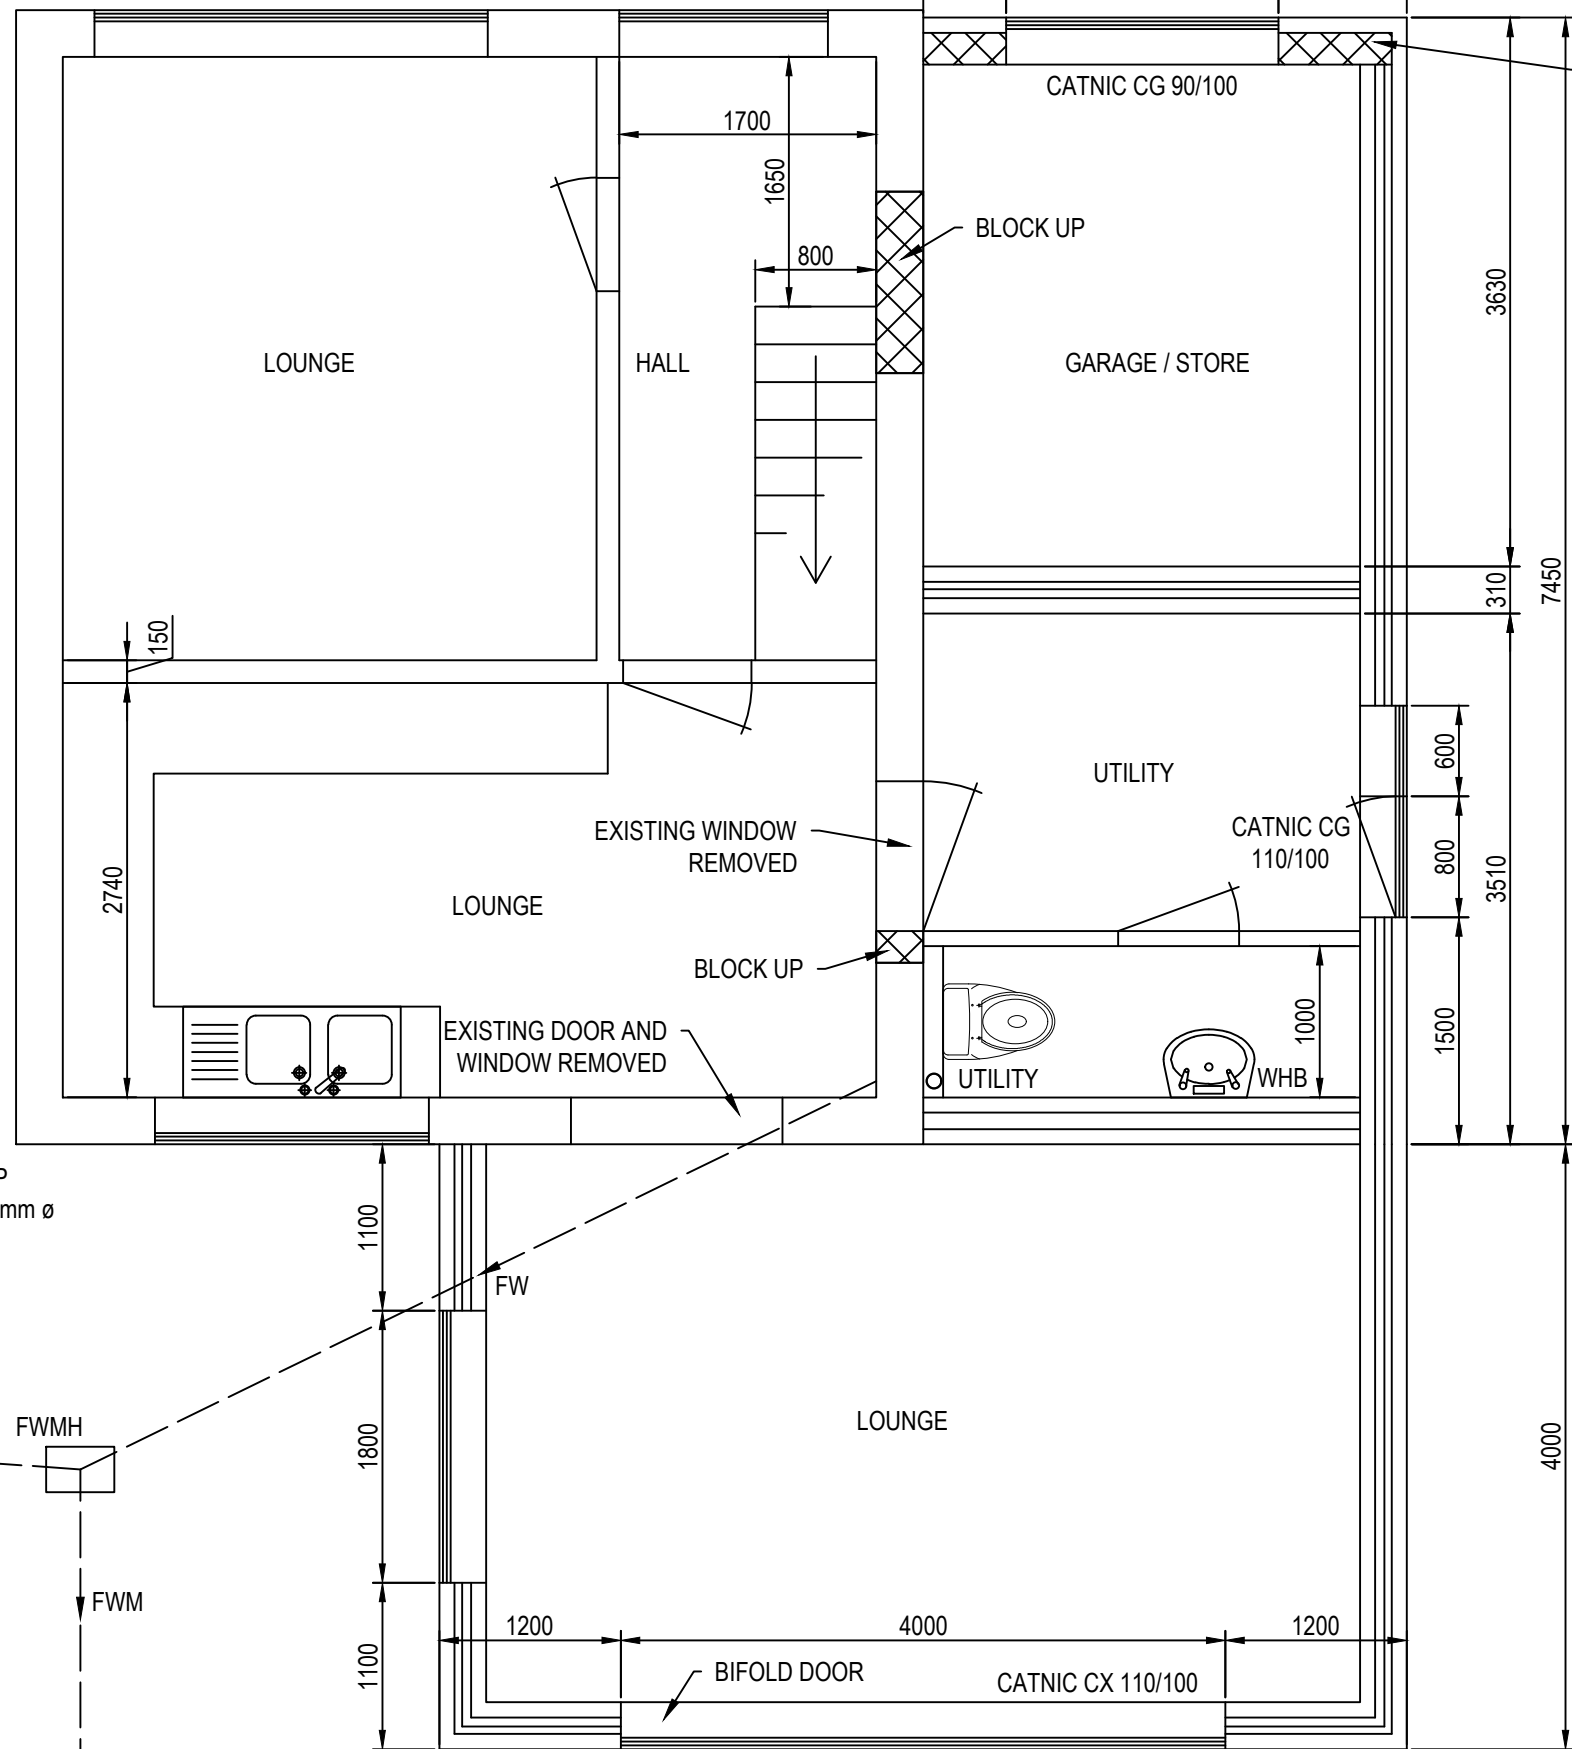


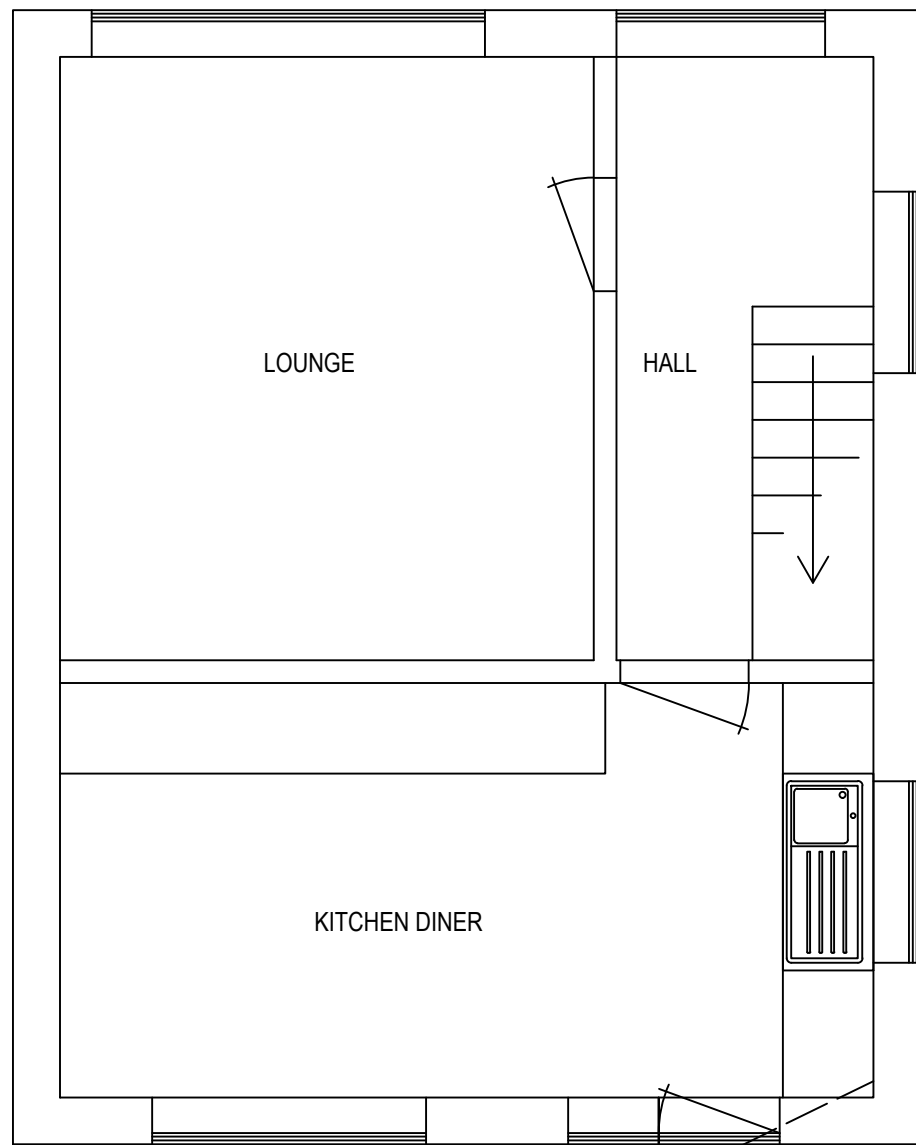

3 SKIN SOLID
CONSTRUCTION TO CARRY
LINTOL WITH DPC TO ALL
3 SKINS

EXISTING GROUND FLOOR PLAN

PROPOSED GROUND FLOOR PLAN

Project:		
PROPOSED EXTENSION AT 1 ORCHARD VIEW, GRESFORD		
Drawing Title:		
GROUND FLOOR PLANS		
Date:	Scale:	Drawing No:
18.05.21	1:50	7
DO NOT SCALE FROM THIS DRAWING		