



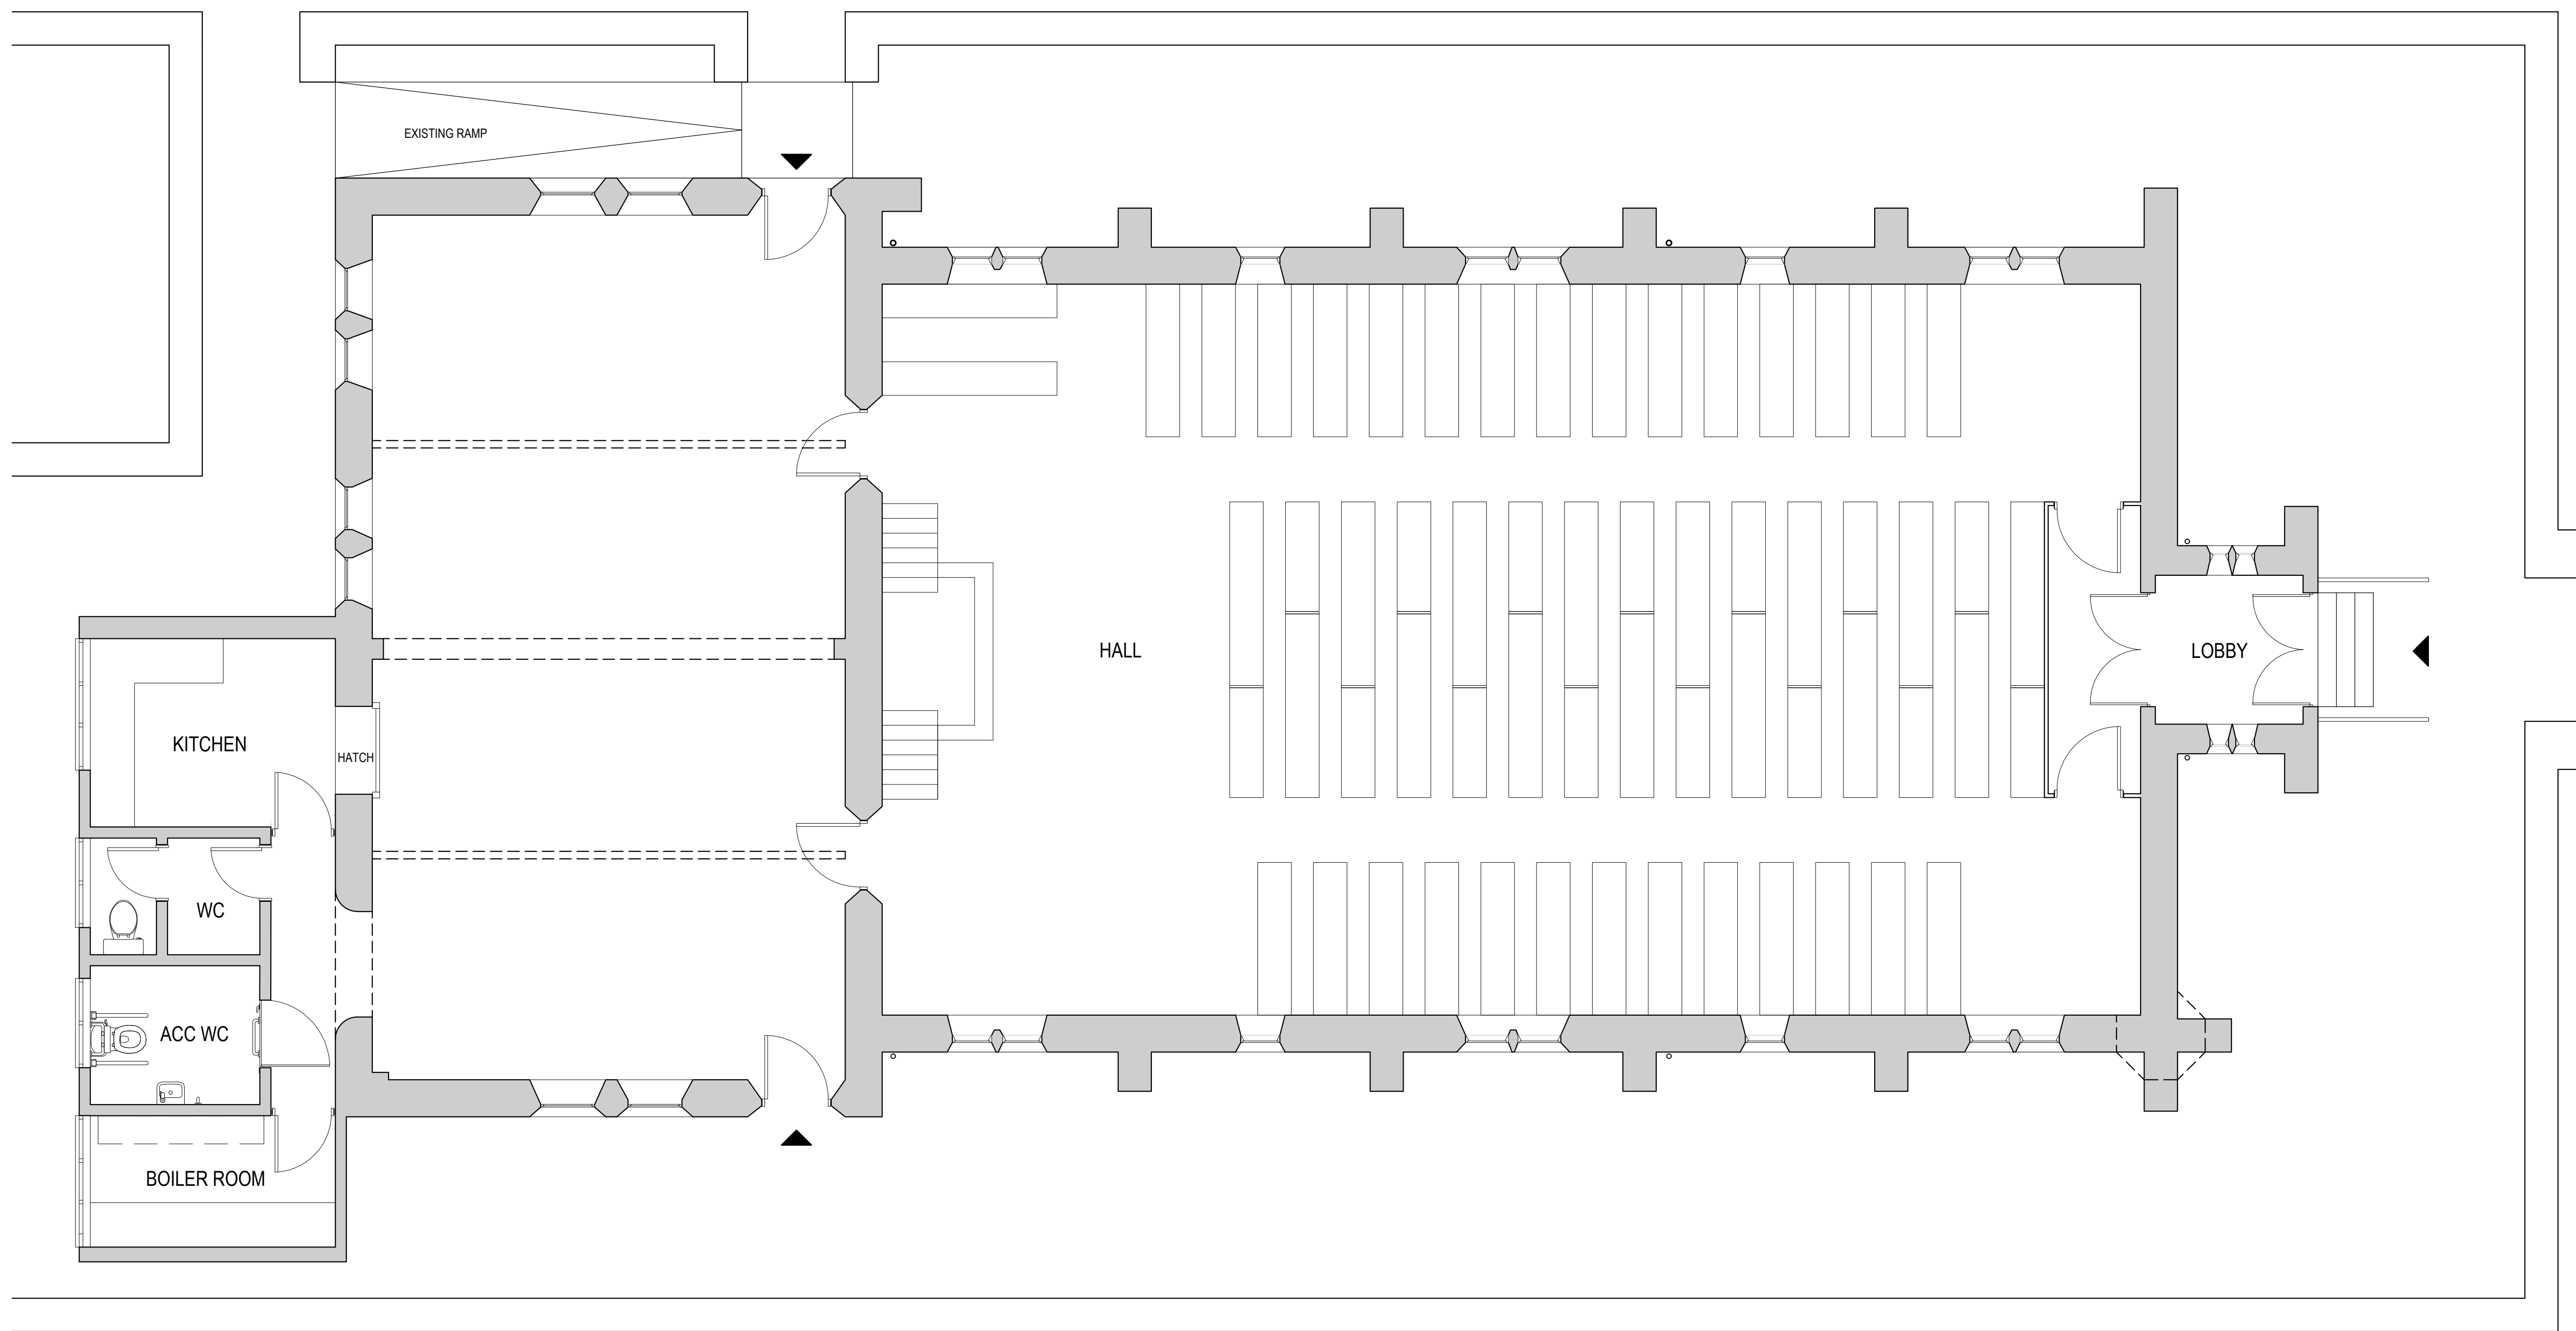

EXISTING GROUND FLOOR PLAN - 1:50

CLIENT						
HEART OF THE HOME LTD						
PROJECT TITLE						
CASTLE STREET CHURCH, HOLT, WALES						
DRAWING TITLE						
EXISTING GROUND FLOOR PLAN						
PROJECT No 210302						
SCALE @ A1 1:50						
DRAWING No PROJECT - ORIGINATOR - VOLUME - LEVEL - TYPE - ROLE - NUMBER REVISION						
B1/1/2/201/422016/8						
REV 01/01/2020						
DO NOT SCALE						

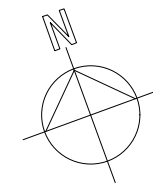