


DO NOT SCALE FROM THIS DRAWING

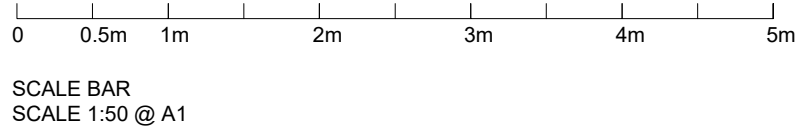


The content of this drawing is subject to the provision of the Copyright Act 1956.

Work to figured dimensions only. Site dimensions are to be checked before work is started. Any discrepancy whatsoever between any information contained on this drawing and any other document or drawing must be drawn to the attention of the Architect by the contractor before the work is executed.


IF IN DOUBT ASK IMMEDIATELY.




FRONT ELEVATION AS EXISTING
SCALE 1:50

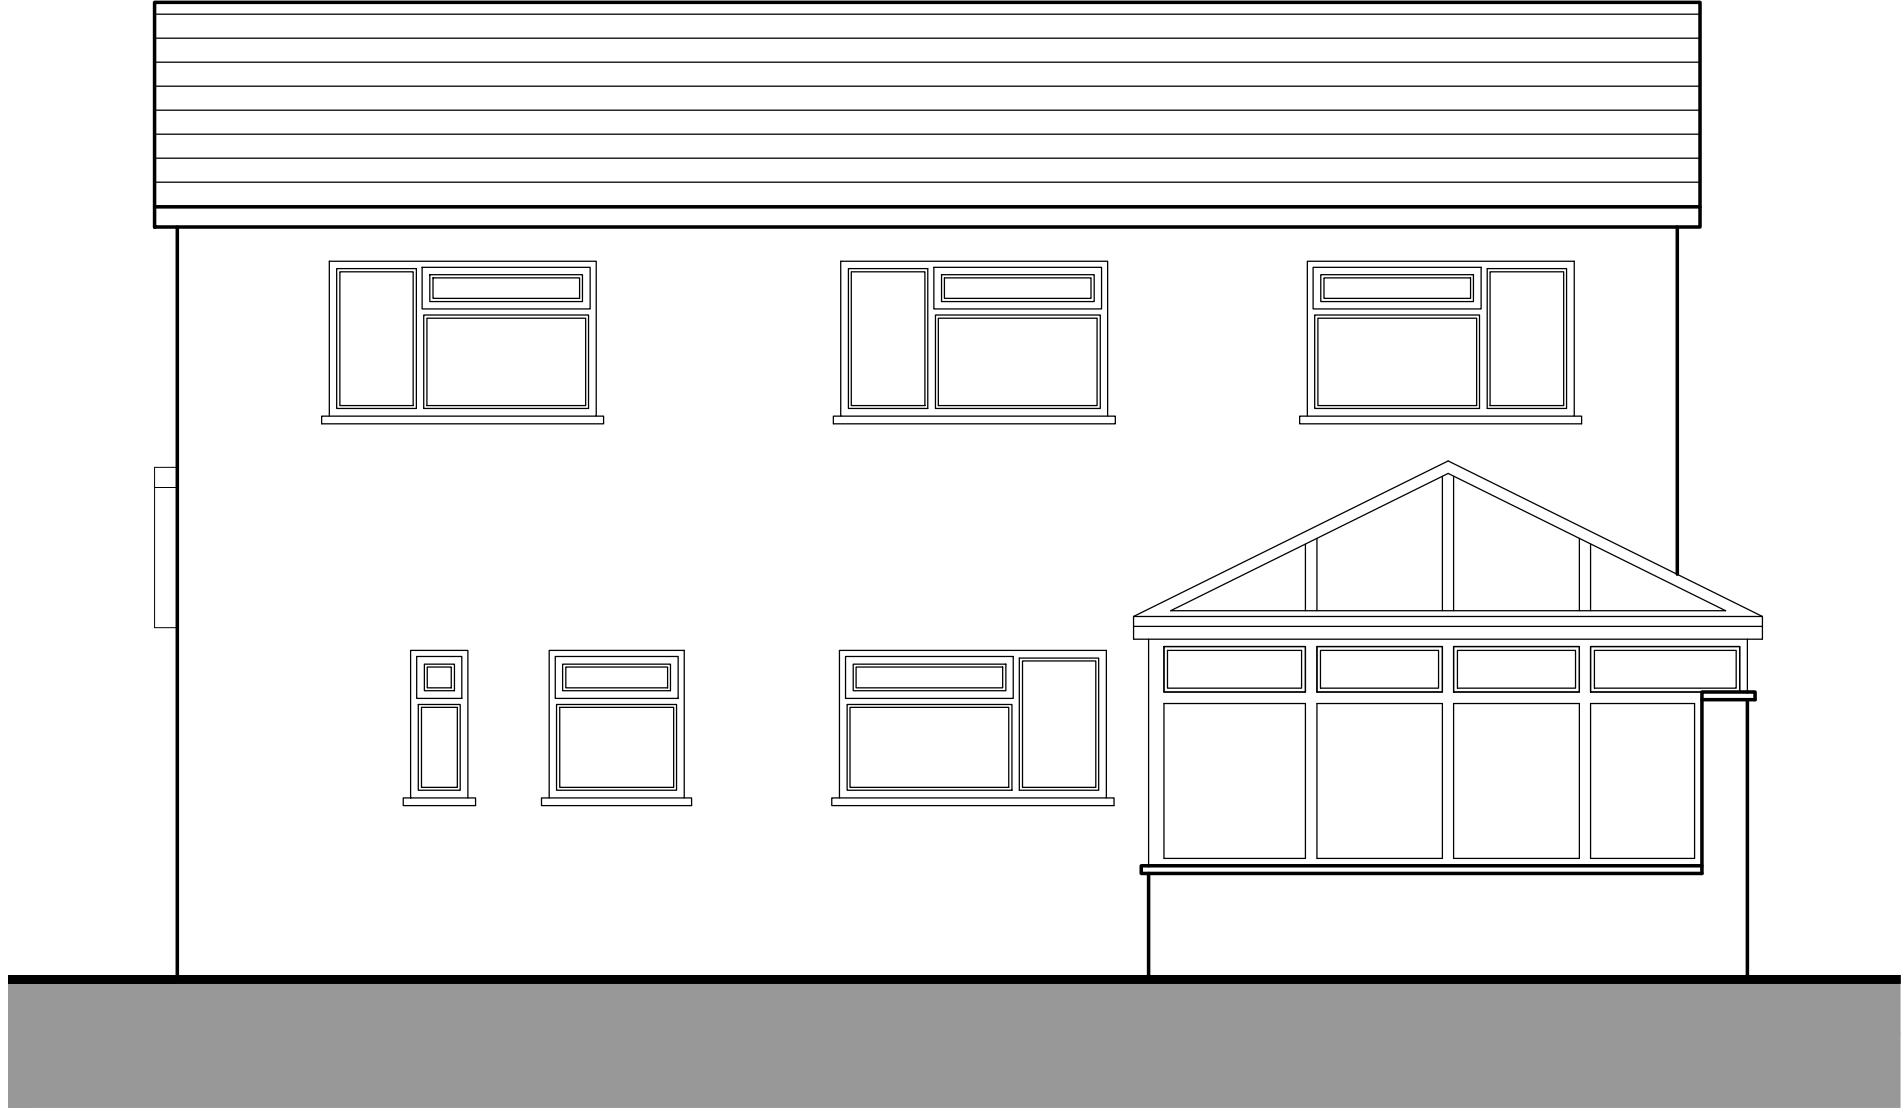

REAR ELEVATION AS EXISTING
SCALE 1:50

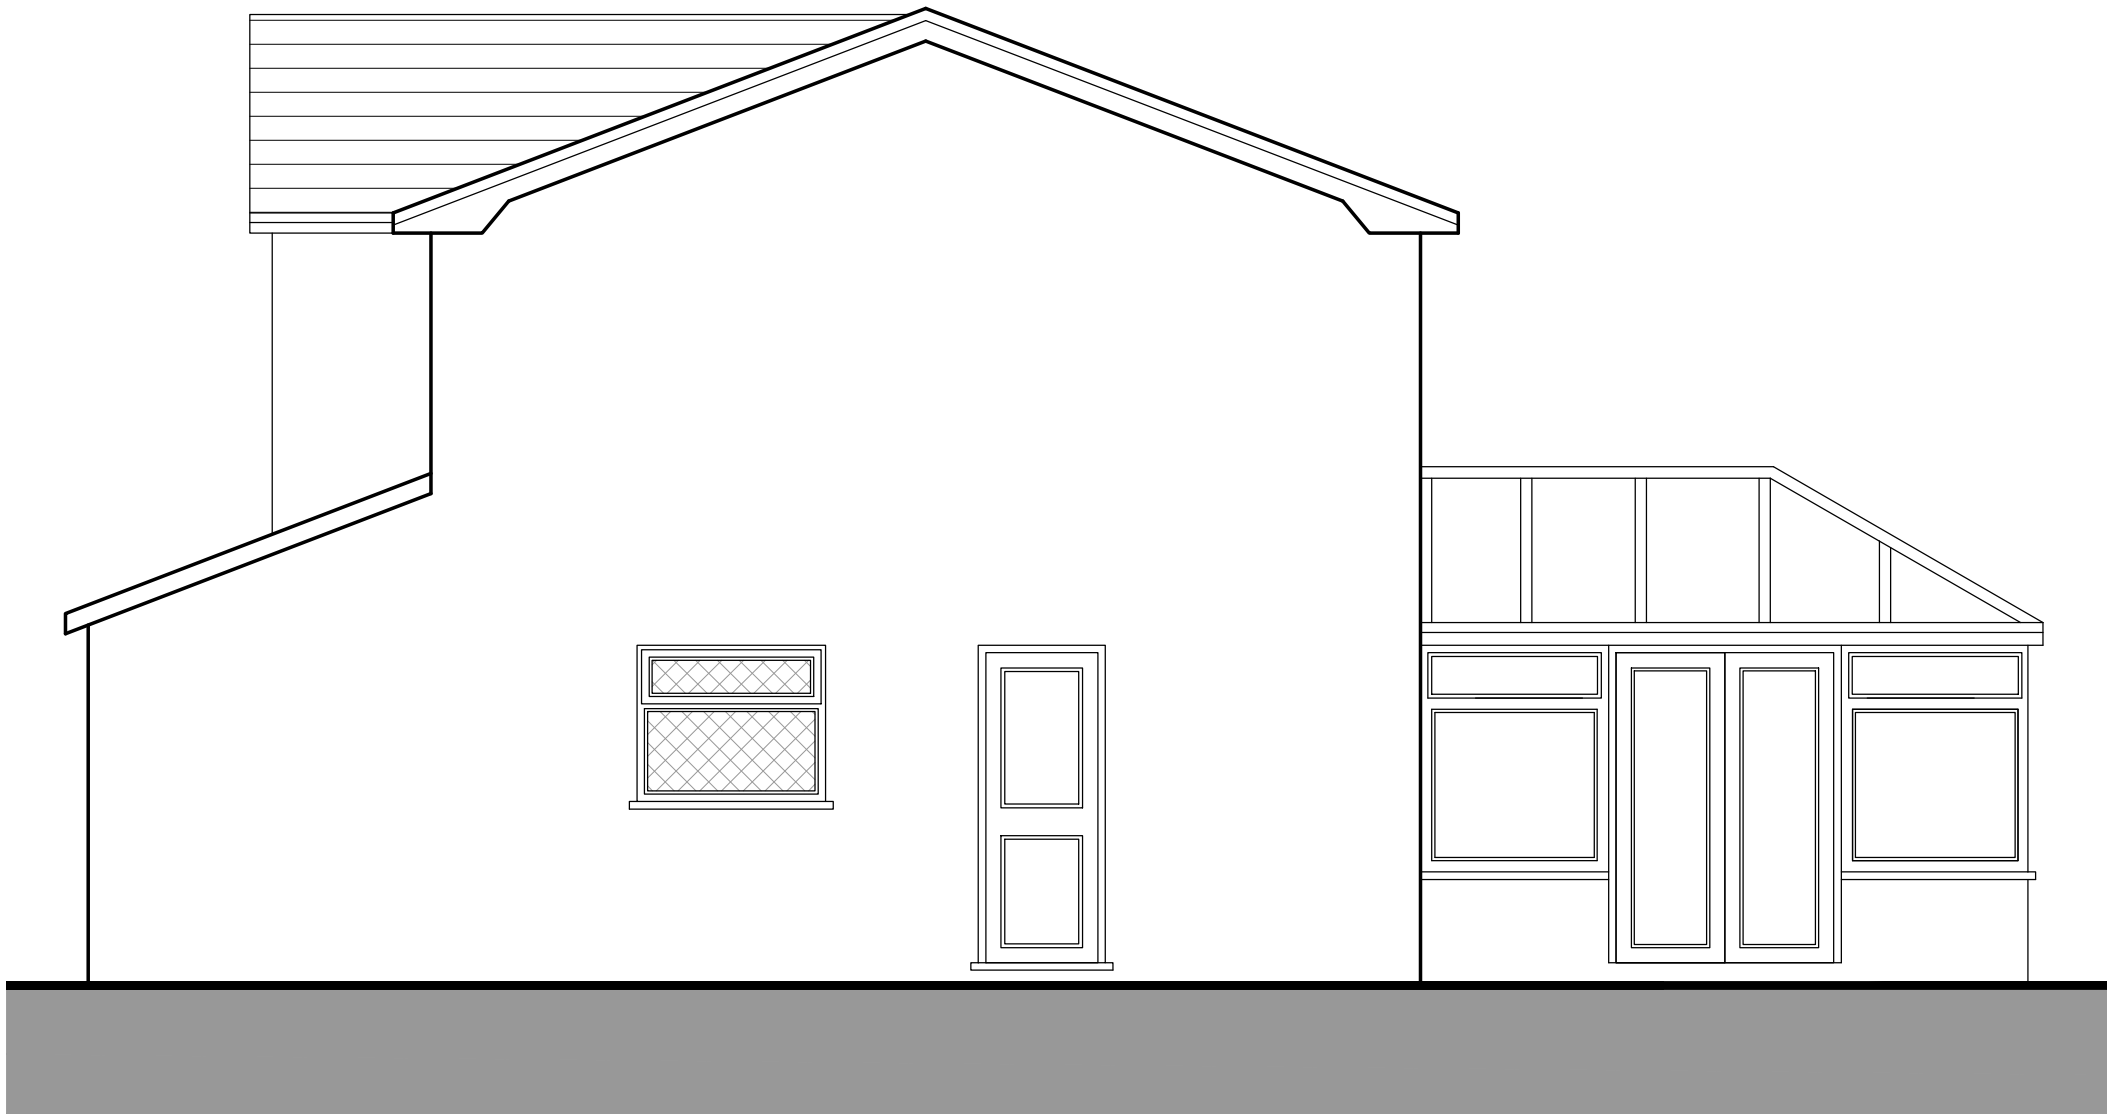

SIDE ELEVATION AS EXISTING (Garage side)
SCALE 1:50

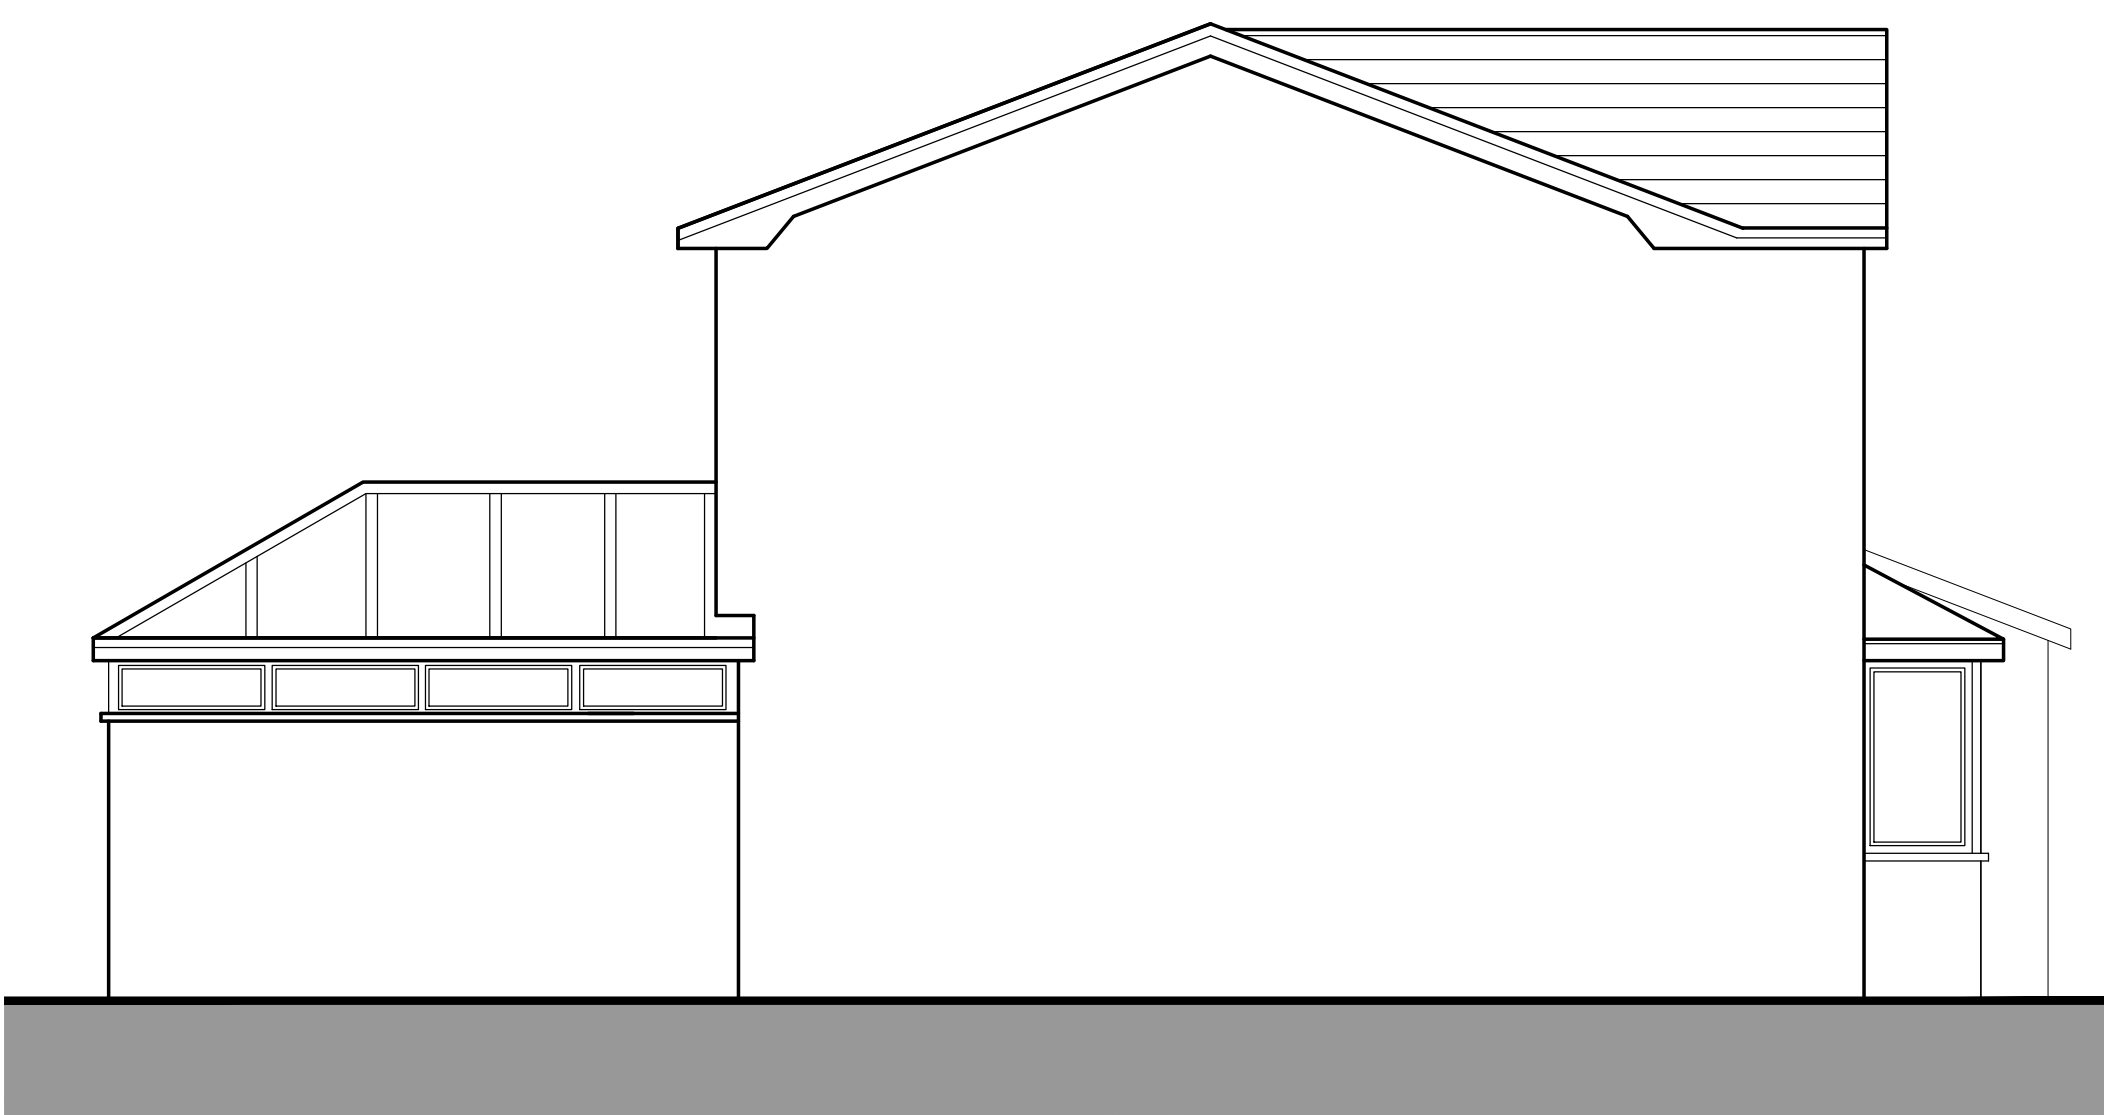

REAR ELEVATION AS EXISTING
SCALE 1:50

client

MR & MRS MEAL

job

19 BLANTERN WAY, WREXHAM. LL13 9QP

title

ELEVATIONS AS EXISTING

scale

AS NOTED @ A1

date

MAY'21

job no.

RSE302

drawing no.

302-002

rev

P4



Architecture & Design Studio
28 Arnhem Way, Saughton
Chester. Tel: 07895723342