


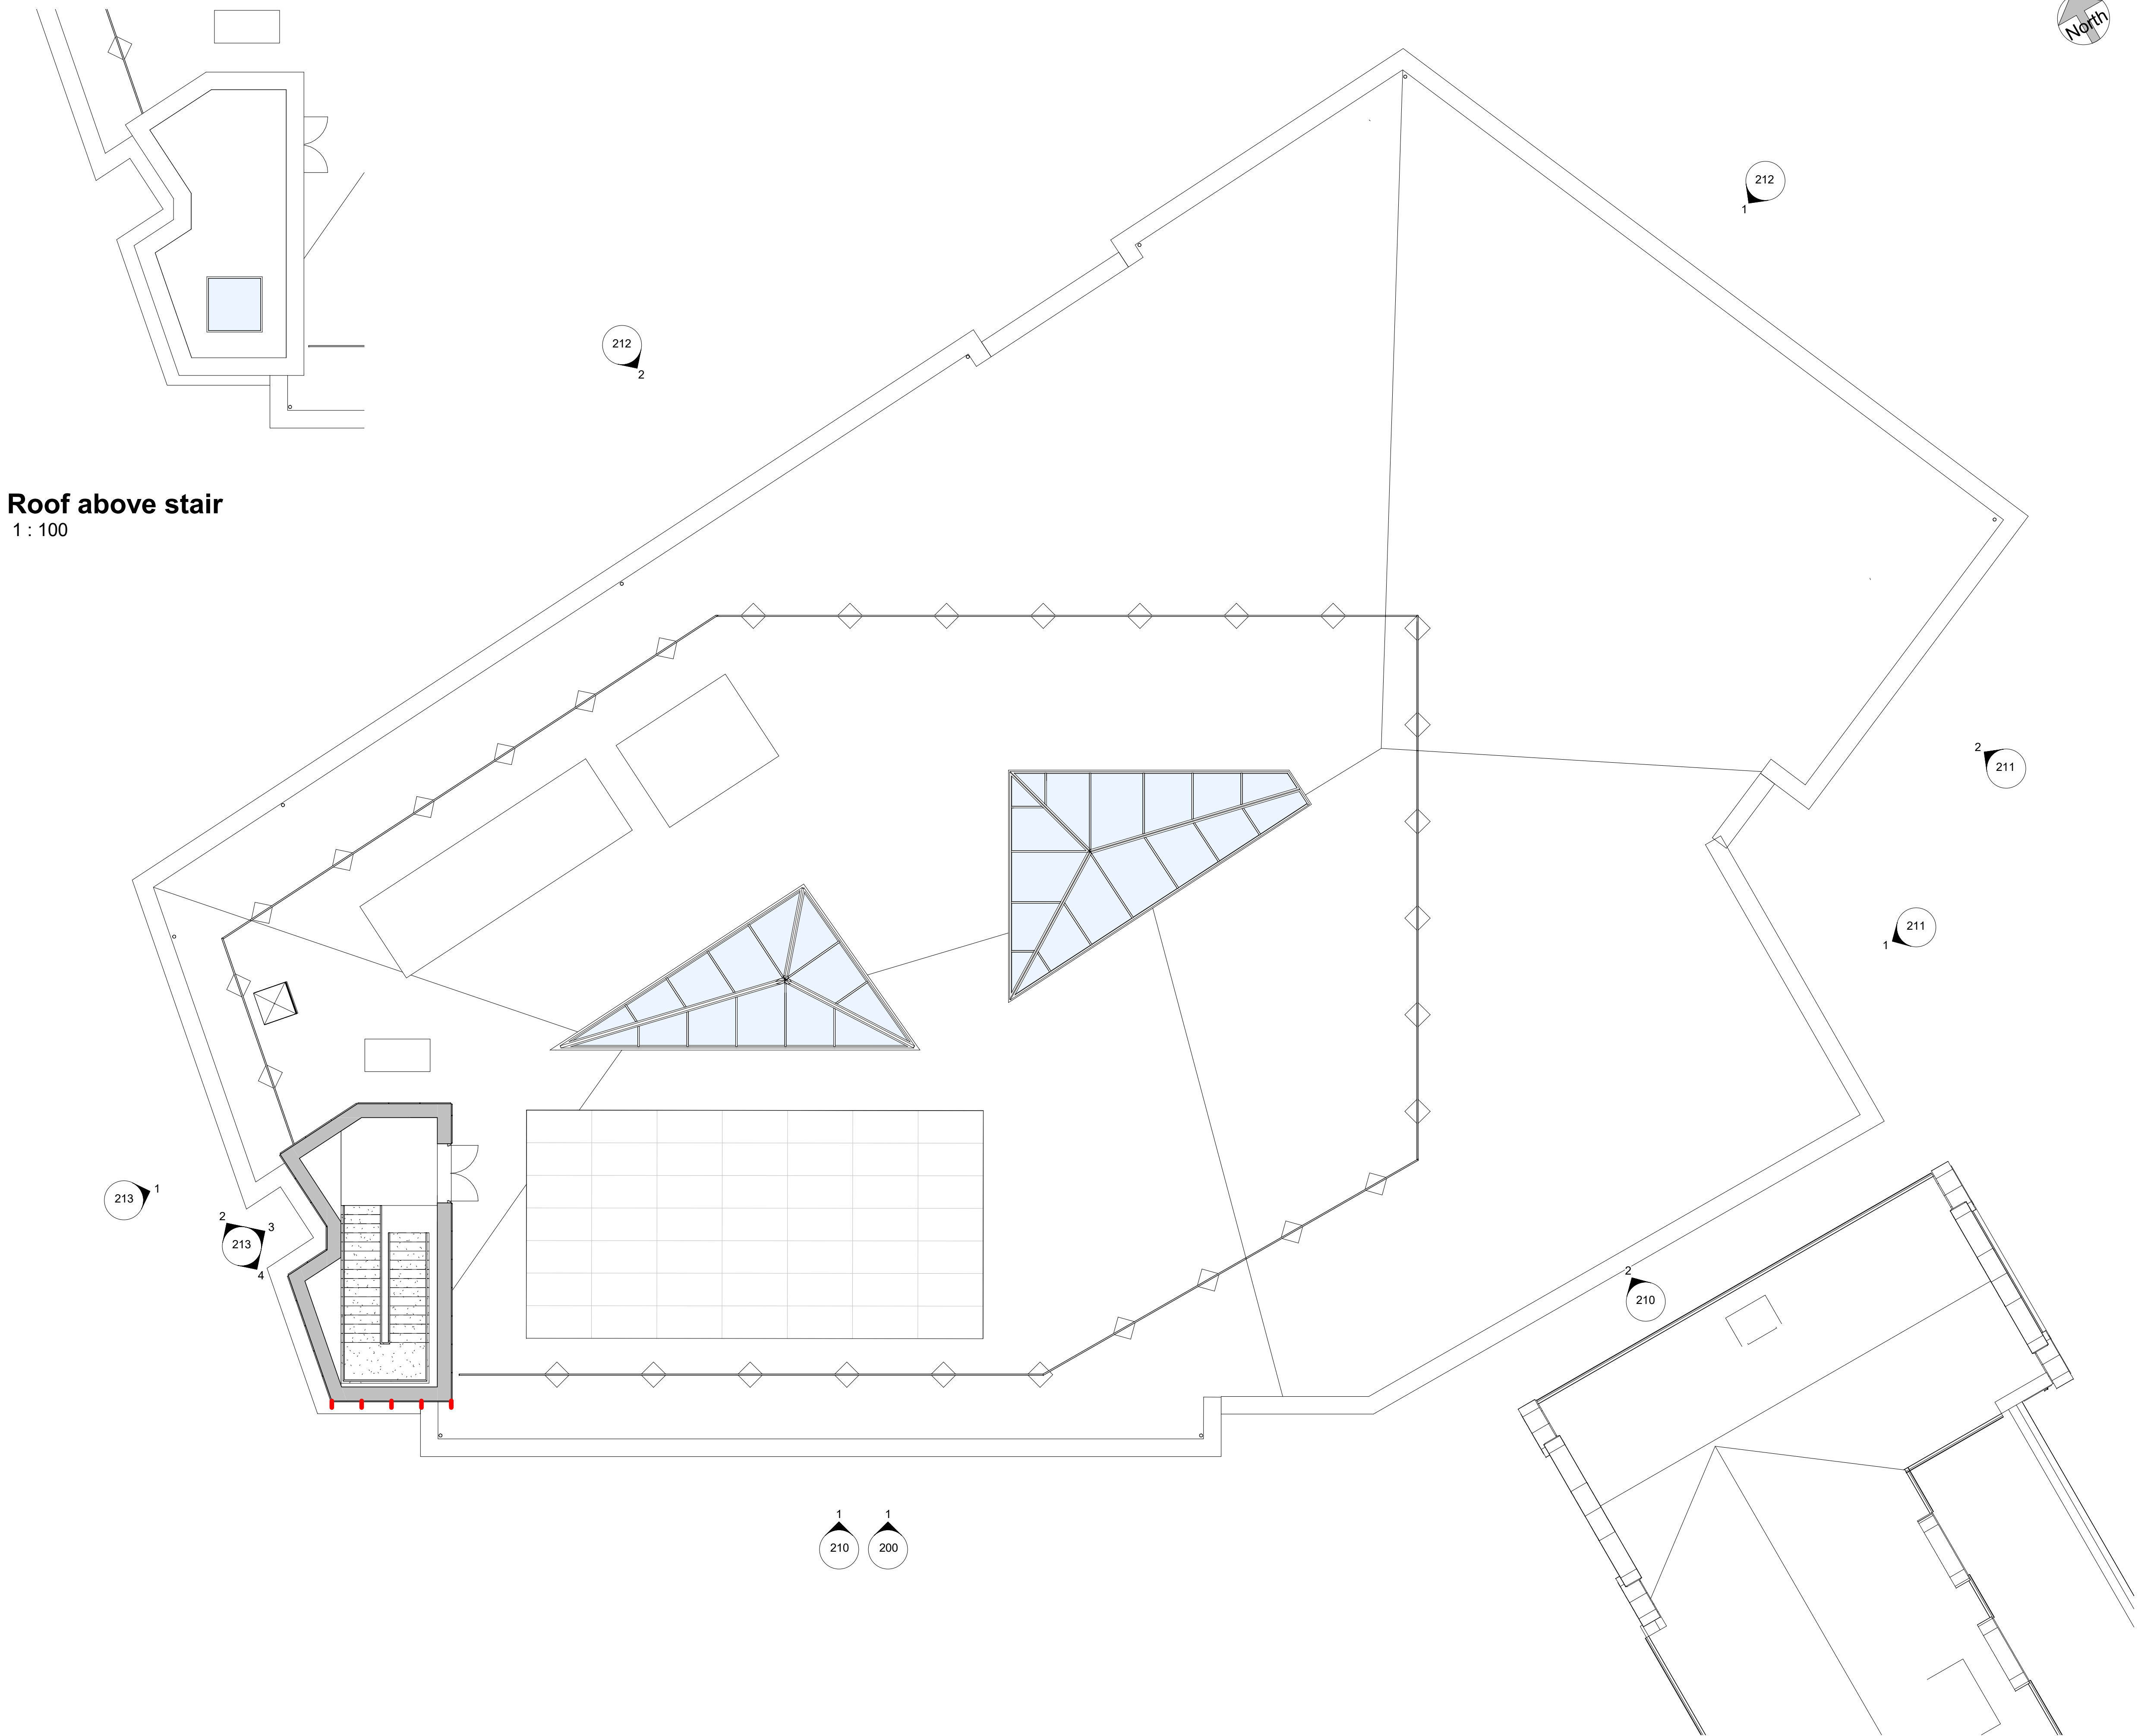

Roof above stair
1 : 100

General Notes

1. Contractor to verify all dimensions and check level datums on site
2. All of the designs are the sole property of TACP Architects Ltd and may not be used without their written agreement
3. All prints, specifications and their copyright are the property of TACP Architects Ltd
4. Do not scale off drawings
5. All dimensions shall be checked on site before commencement of shop drawings, manufacture and all discrepancies must be reported to TACP Architects Ltd

Revisions

Rev	Date	Description	By	Check
A	20/07/21	Issue for Planning Approval	AJC	DM

Consultants

Client

Coleg Cambria



Project Title

Coleg Cambria - Phase 2

Drawing Title

GA Plan - Roof Plan

Scale 1 : 100@A1 Date 04/06/21 Drawn By DW Checked By DM Office Wrexham

Job Number 20068 Project•Originator•Zone•Level•Type•Role•Number CC2 -TACP- G- 3- DR-A-104 Revision A

TACP Architects Ltd
Pembroke House
Ellice Way, Wrexham Technology Park,
Wrexham, LL13 7YT
01978 291161

admin@tacparchitects.co.uk
www.tacparchitects.co.uk



Architecture • Interior Design • Healthcare Planning • Conservation • Masterplanning • Sustainable Design