


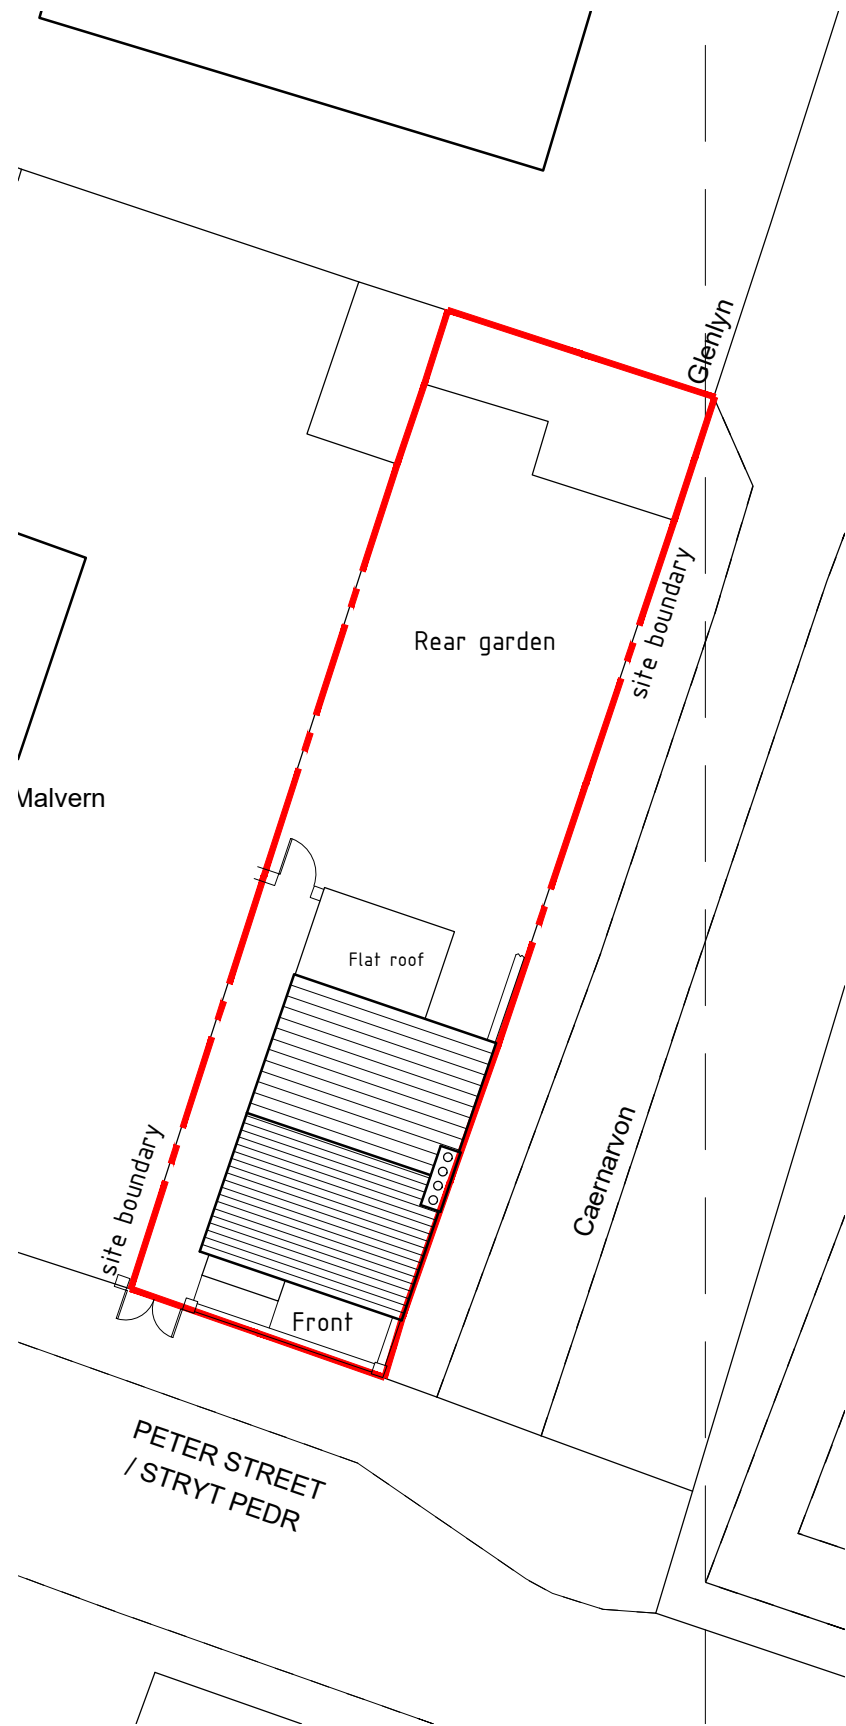
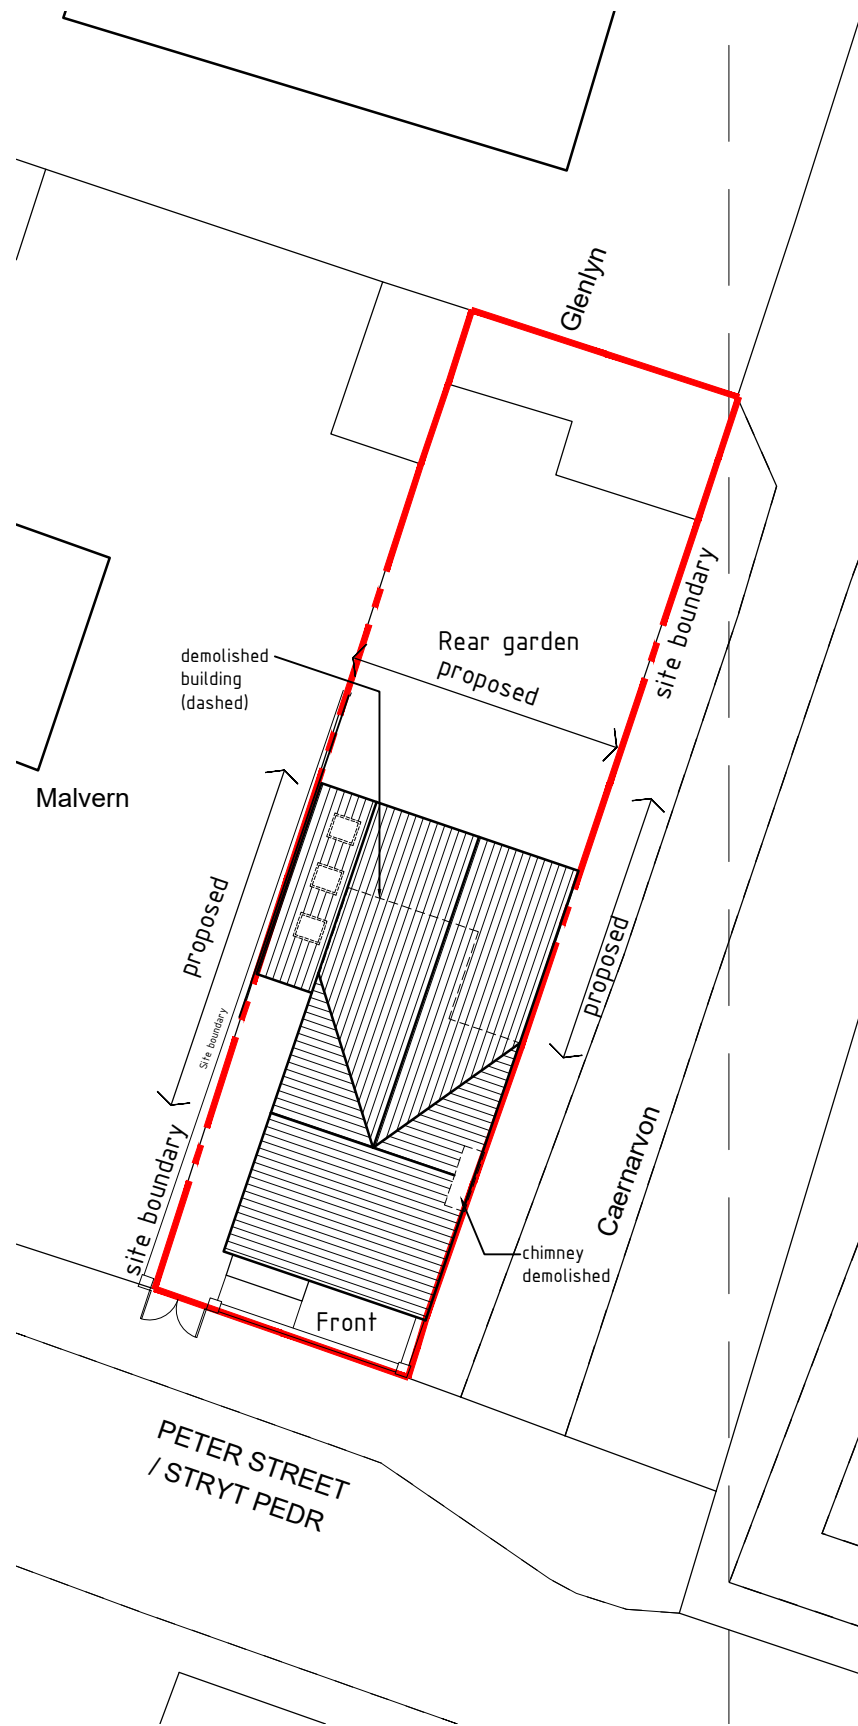


 

As Existing Site plan 1:200

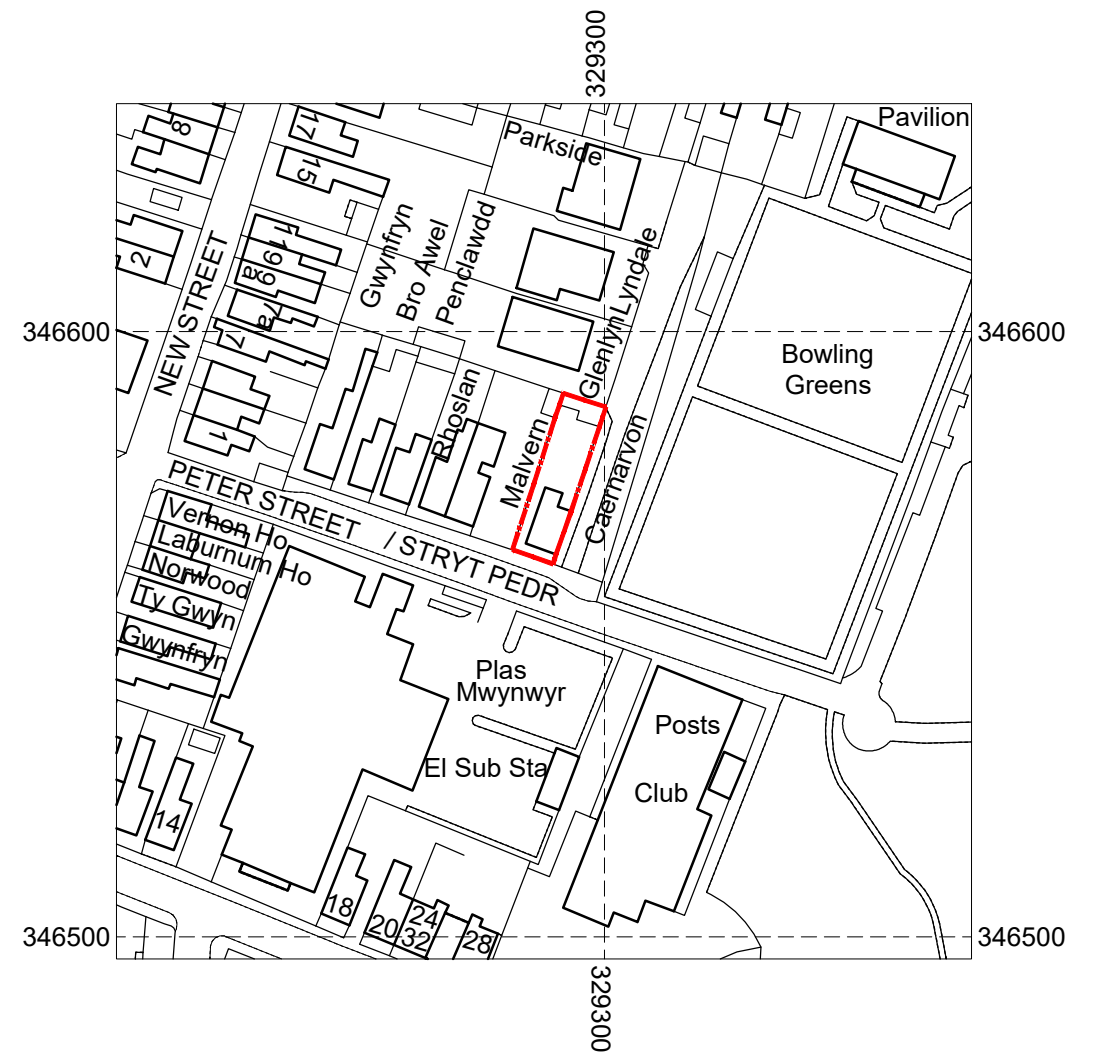


Proposed Site plan 1:200

 

Site location plan 1:1250



©Crown Copyright and database rights
2019 OS 100047474

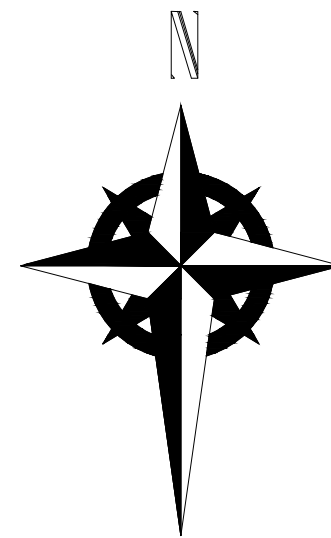

Project; Carnavon House, Peter Street, Rhos, Wrexham, LL14 1RG	
Title; Site Location & Site plans	Scale (A3); 1:200 & 1:1250
Dwg No; CH/PD/05	Date; January 16th 2020
Revision; Rev-A Building footprint amended 13.03.20 Rev-B windows amended 23.01.20 Rev-C Door added, windows amended 24.01.20 Rev-D Amended to clients request 24.01.20 Rev-E Amended to clients request 02.10.20 Rev-F Amended to clients request 27.01.21	