




PLAN

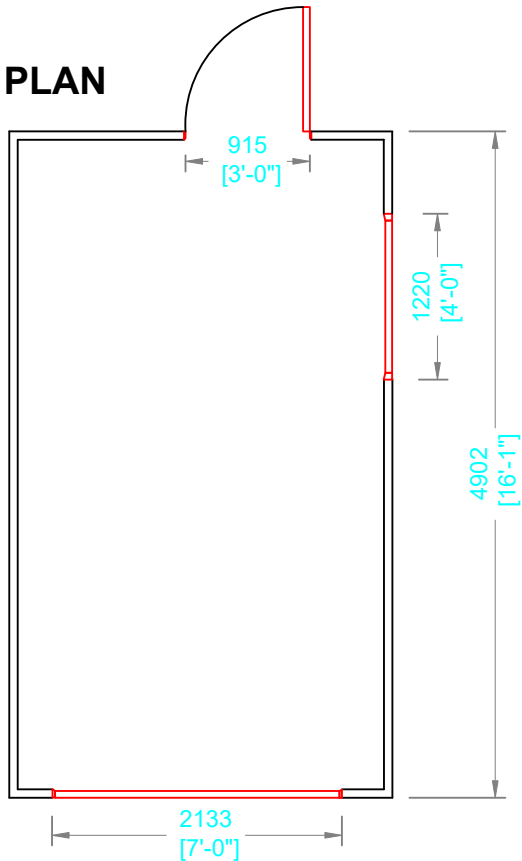


RH ELEVATION

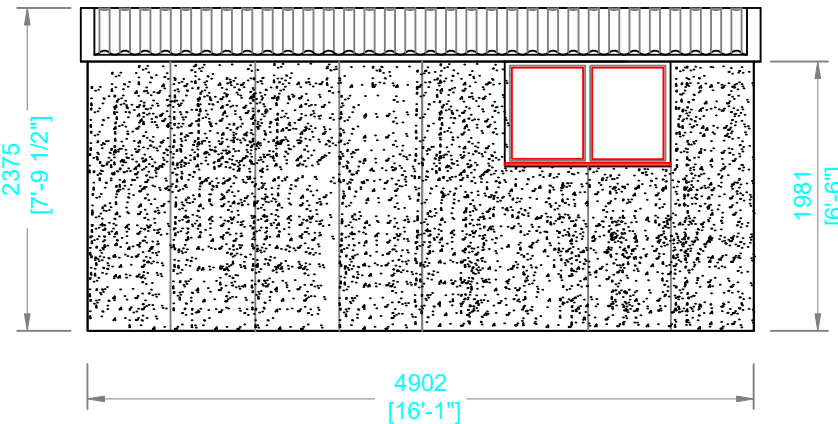


LH ELEVATION

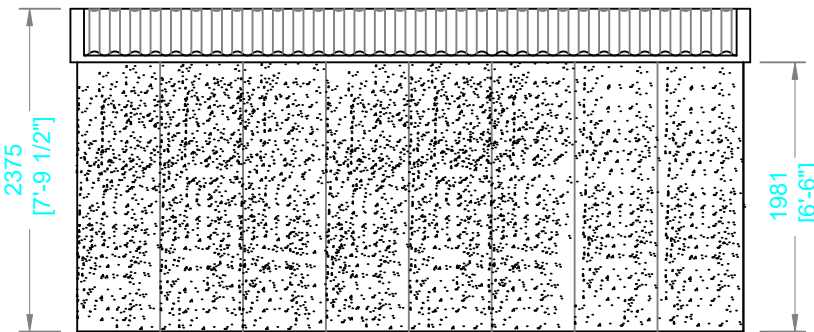

FRONT ELEVATION

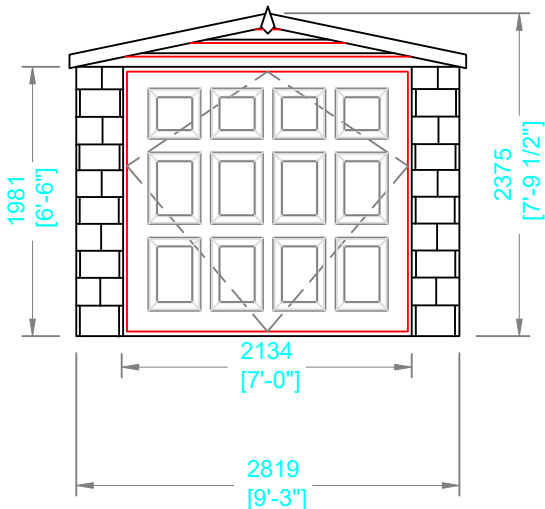

REAR ELEVATION

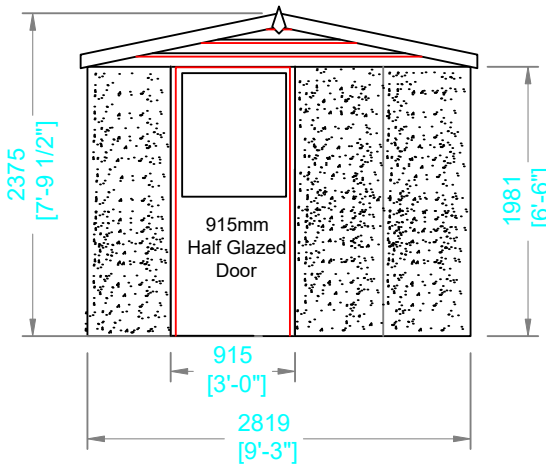

BUILDING SPECIFICATION

STYLE:	Standard
ROOF TYPE:	Apex
LENGTH:	4902mm [16'1"]
WIDTH:	2819mm [9'3"]
EAVES HEIGHT:	1981mm [6'6"]
RIDGE HEIGHT:	2375mm [7'9.5"]

CONCRETE PANELS

To be reinforced with 6mm bars & connected with 3no 6mm galv. steel bolts. Designed for 25N/mm2 at 28 days.

HEIGHT:	1981mm [6'6"]
THICKNESS:	62mm [2 1/2"]
FINISH: LEFT:	Multispar
REAR:	Multispar

EXTERNAL WALLS

FINISH: FRONT:	Brick Fronts (Golden Russet)
RIGHT:	Multispar

ROOF COVERING

Supported by trusses at 1.83m centers fixed to panels

COLOUR:	Blue/Black
PROFILE:	5" Corrugated
MATERIAL:	Cement Fibre

FASCIAS / WALL BUILD-UP

MATERIAL:	White PVCu
DEPTH:	50 mm []

GARAGE DOOR [1]

STYLE:	Georgian Door
COLOUR:	White
FINISH:	Powder Coated Steel
WIDTH:	2133mm [7'0"]
HEIGHT:	1981mm [6'6"]
TYPE:	"Up and Over"

WINDOWS [1]

STYLE:	Fixed
COLOUR:	White
FINISH:	PVCu
WIDTH:	1220mm [4'0"]
HEIGHT:	761mm [2'6"]
LOCATIONS:	Left

PERSONNEL DOOR [1]

STYLE:	Half Glazed PVC
COLOUR:	White
FINISH:	Powder Coated Steel
WIDTH:	915mm [3'0"]
HEIGHT:	1981mm [6'6"]
LOCATION:	Rear



SCALE 1:50

Rev	Date	Revision
PROJECT: Proposed Garage Park House Castle Street LL13 9YL		
CUSTOMER / CLIENT: Mr Jones		
DRAWING: Plan, Elevations		
HANSON GARAGES Warren Road, Green Lane Industrial Park, Featherstone, West Yorkshire WF7 6EL Tel: 01977 695111 Fax: 01977 695151 E-Mail: sales@hansongarages.co.uk Web: www.hansongarages.co.uk		
SCALE: A3@1:50	DATE: 17.05.17	DRAWN: S.J.A.
DWG NO. A16x09-3	REV	