



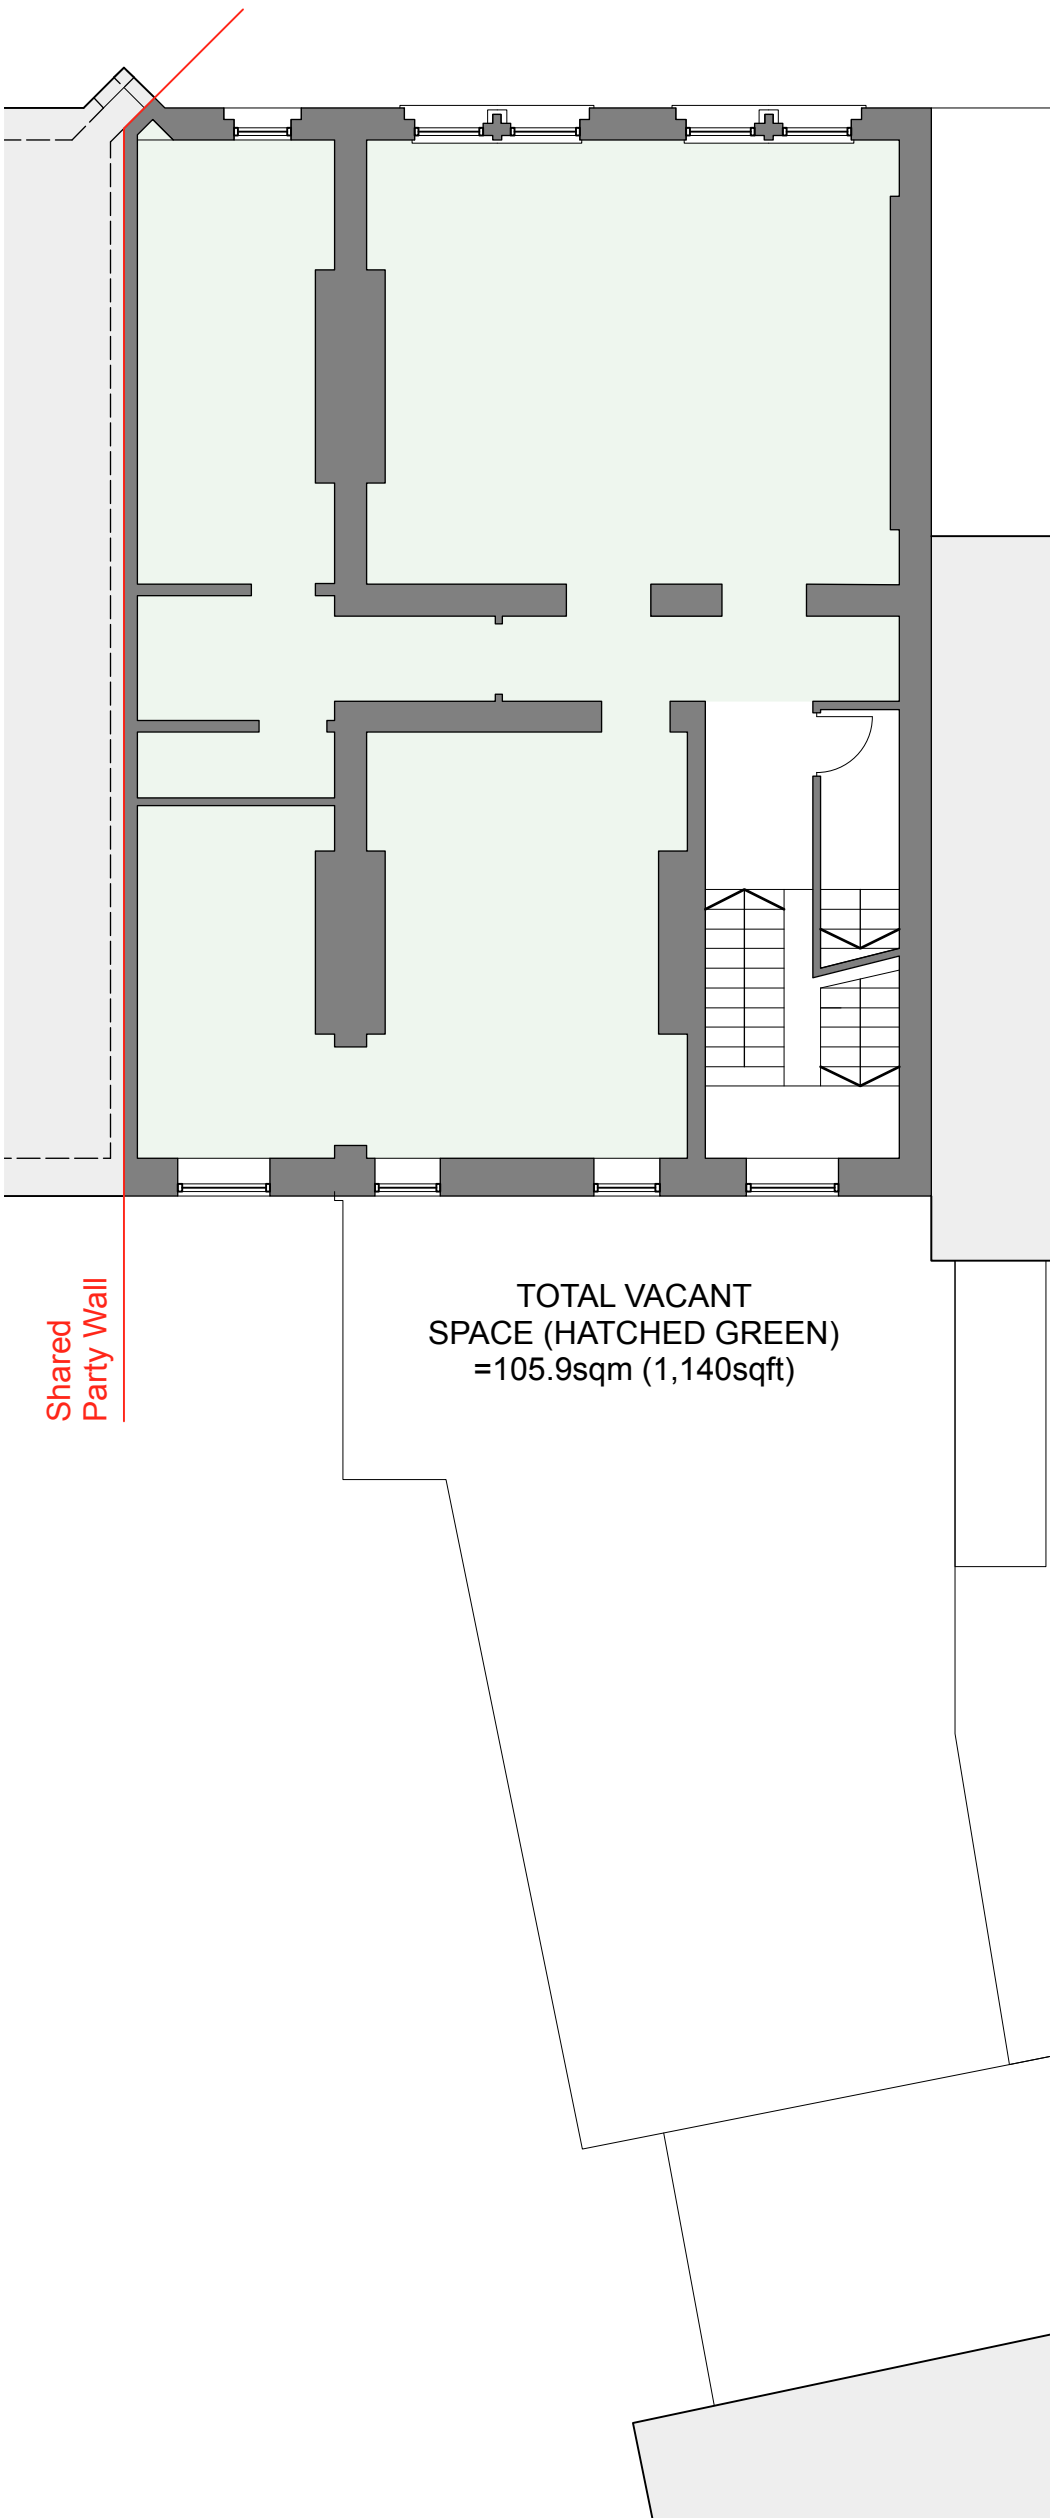

SECOND FLOOR: GIA = 135.2sqm / 1,455sqft

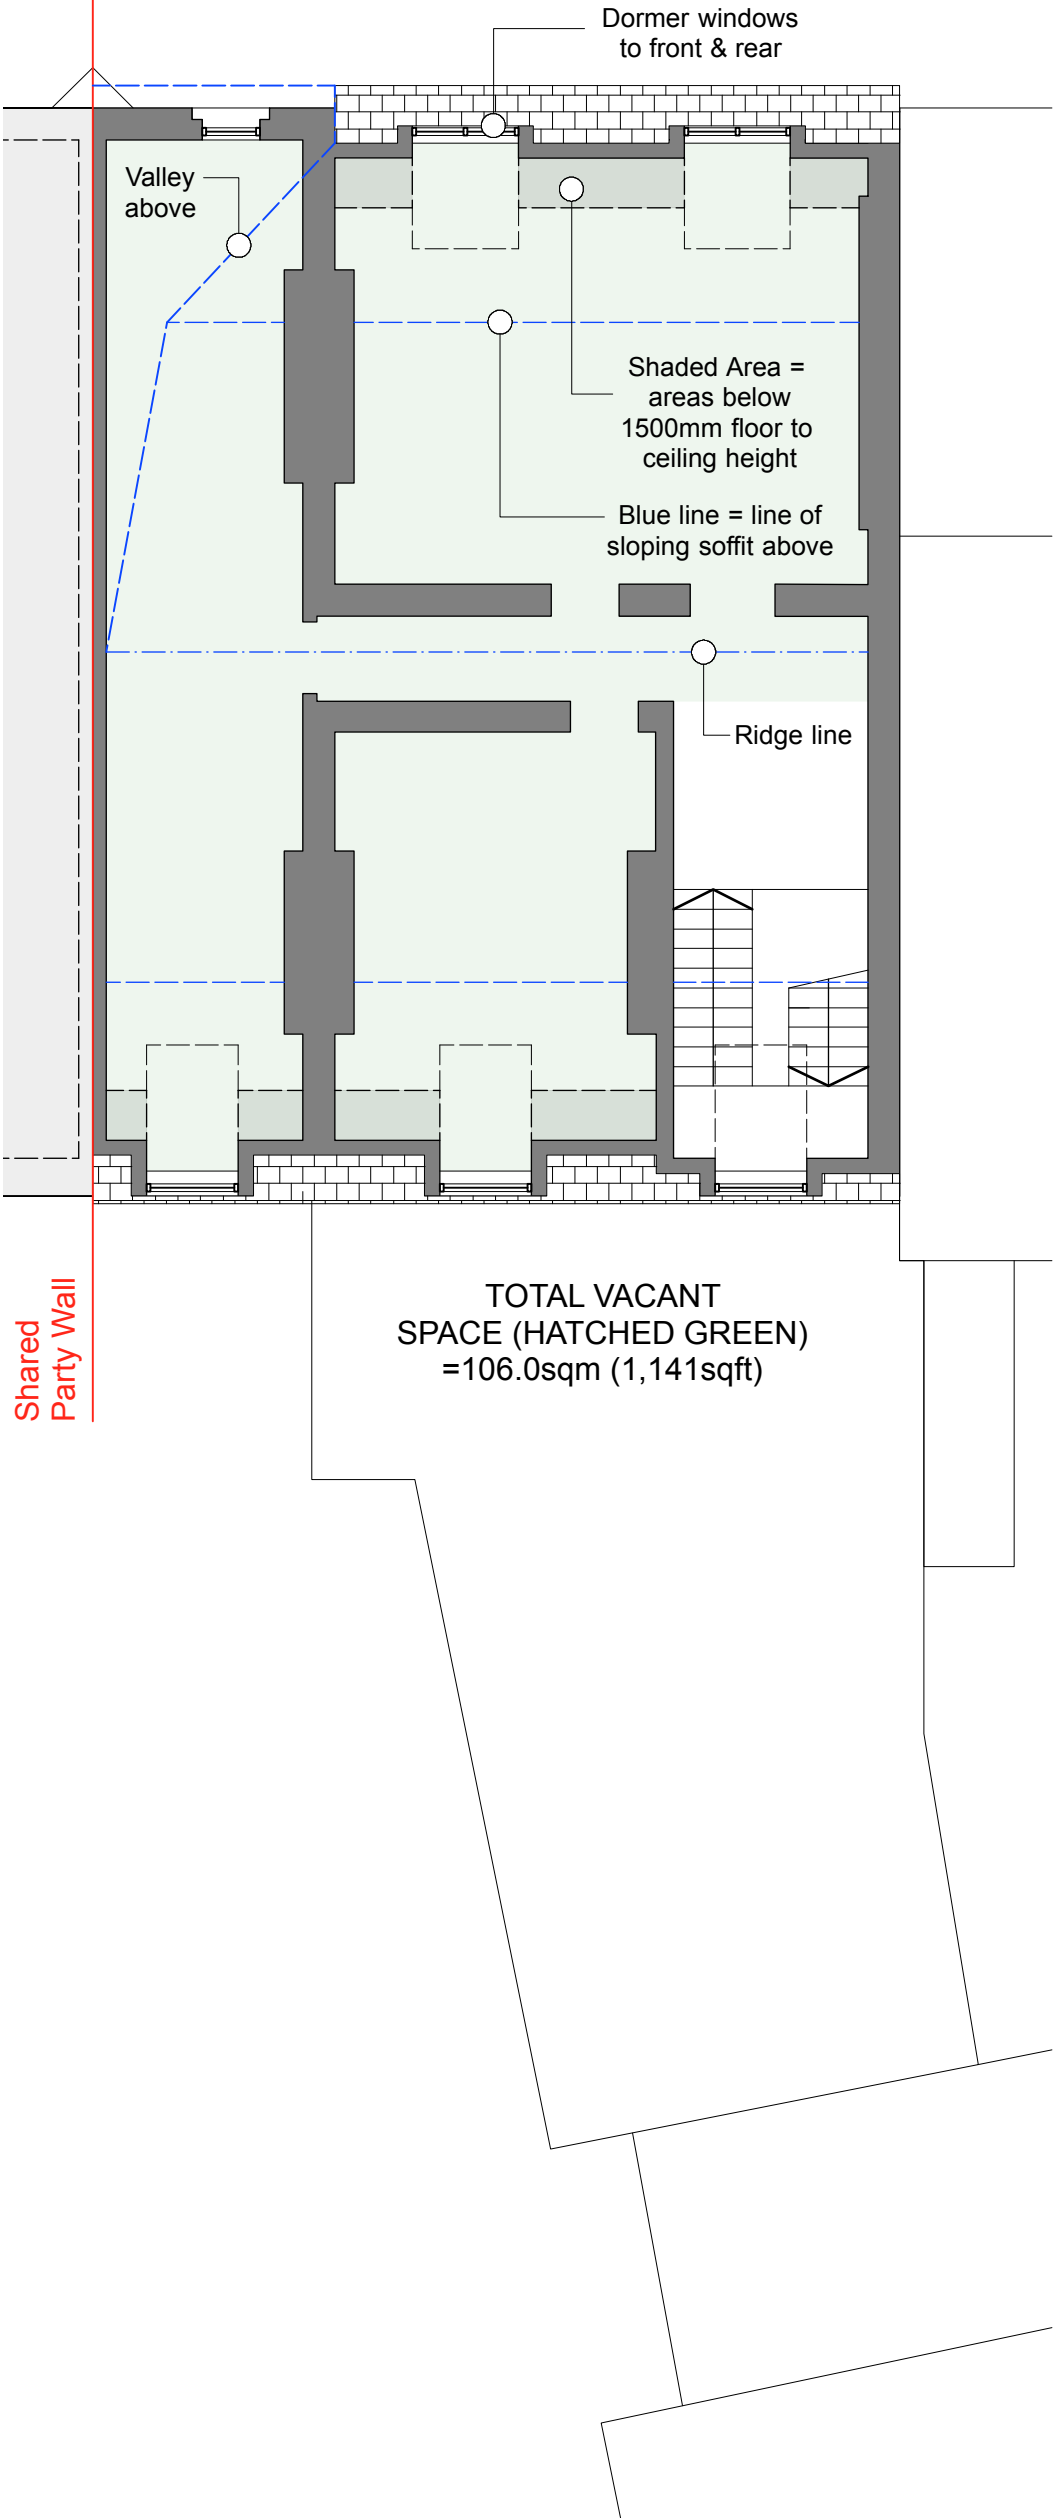

THIRD FLOOR: GIA = 135.2sqm / 1,455sqft

EXISTING SECOND & THIRD FLOOR PLANS: 1:100 @ A3

0m12345m

© Copyright Paul Hughes Architects 2021

NOTES:

To be read in conjunction with relevant Architect's and Structural Engineer's information

Do not scale from this drawing, work to stated dimensions only. All dimensions in millimetres unless stated otherwise.

All dimensions and levels to be checked on site. All discrepancies to be reported to the Project Manager / Architect before proceeding work.

A

-

REV:

24.06.21

28.05.21

DATE:

Additional notes added / Planning Issue

First Issue

NOTES:

PROJECT:	2 Regent Street, Wrexham, LL11 1SA		
CLIENT:	AH2 Developments Ltd		
TITLE:	EXISTING 2ND & 3RD FLOOR PLANS		
DRG NO:	A031_RSW_006		
REV:	A	SCALE:	1:100 @ A3
STATUS:	Planning		
DATE:	24.06.2021		

PAUL HUGHES ARCHITECTS

a. 10 Mersey Road, Sale, M33 6HN
t. 07807 917 012
e. paul@paulhughesarchitects.co.uk