





Existing Front Elevation View A - 1:100

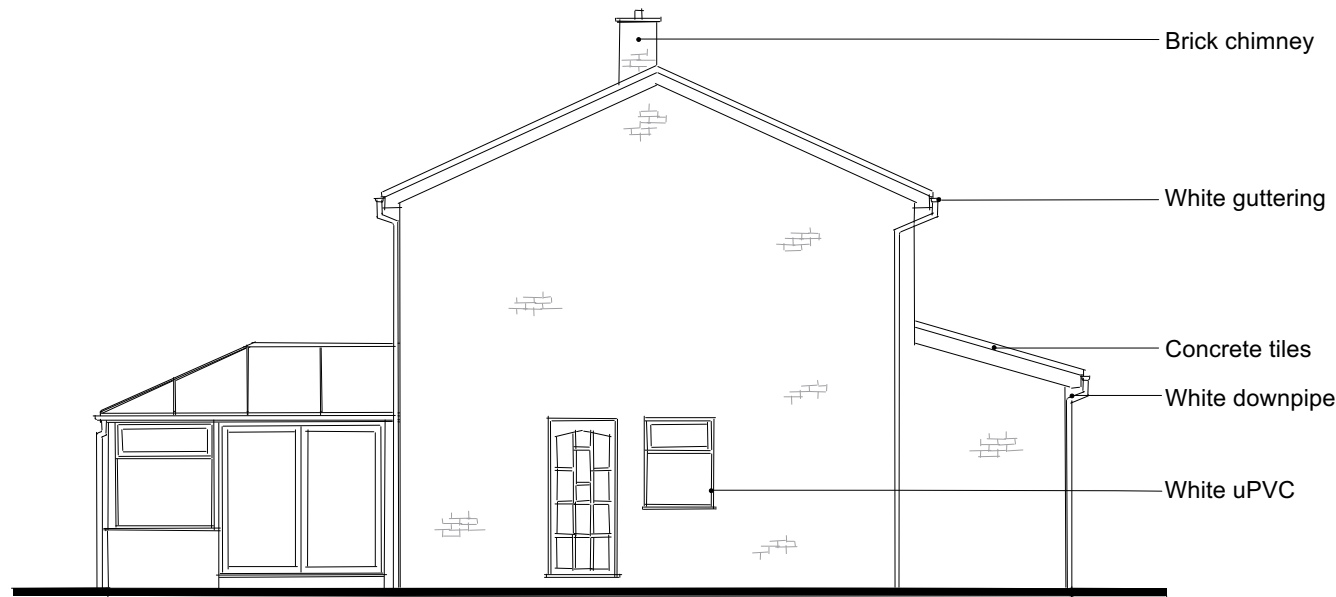

Existing Side Elevation View B - 1:100




Existing Rear Elevation View C - 1:100

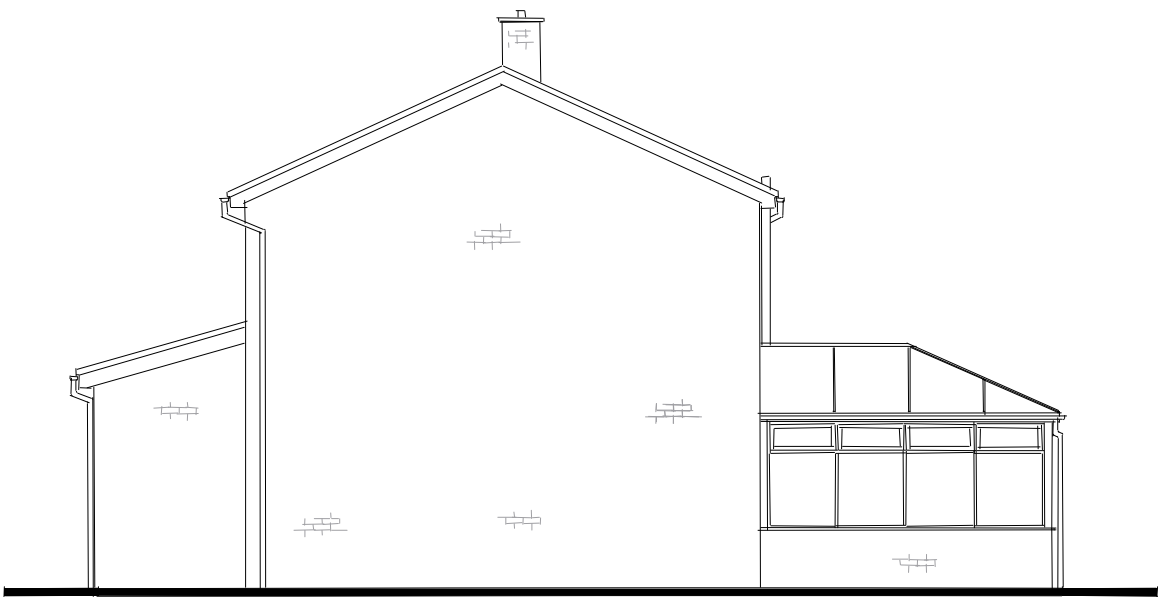

Existing Side Elevation View D - 1:100




Proposed Front Elevation View A - 1:100

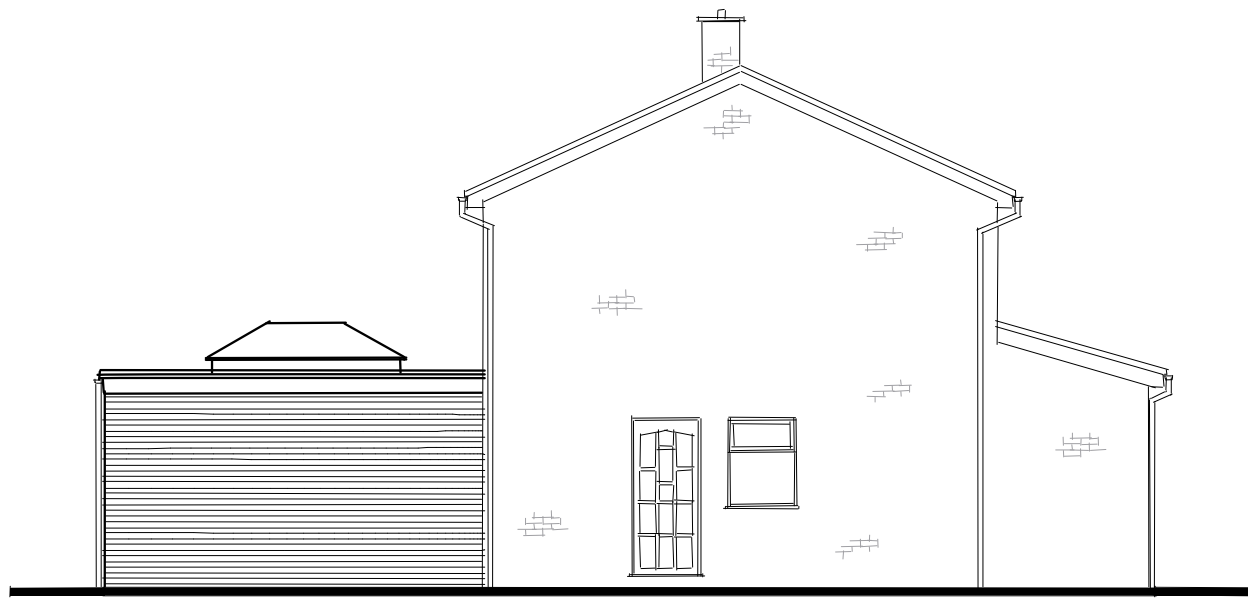


Proposed Side Elevation View B - 1:100




Proposed Rear Elevation View C - 1:100

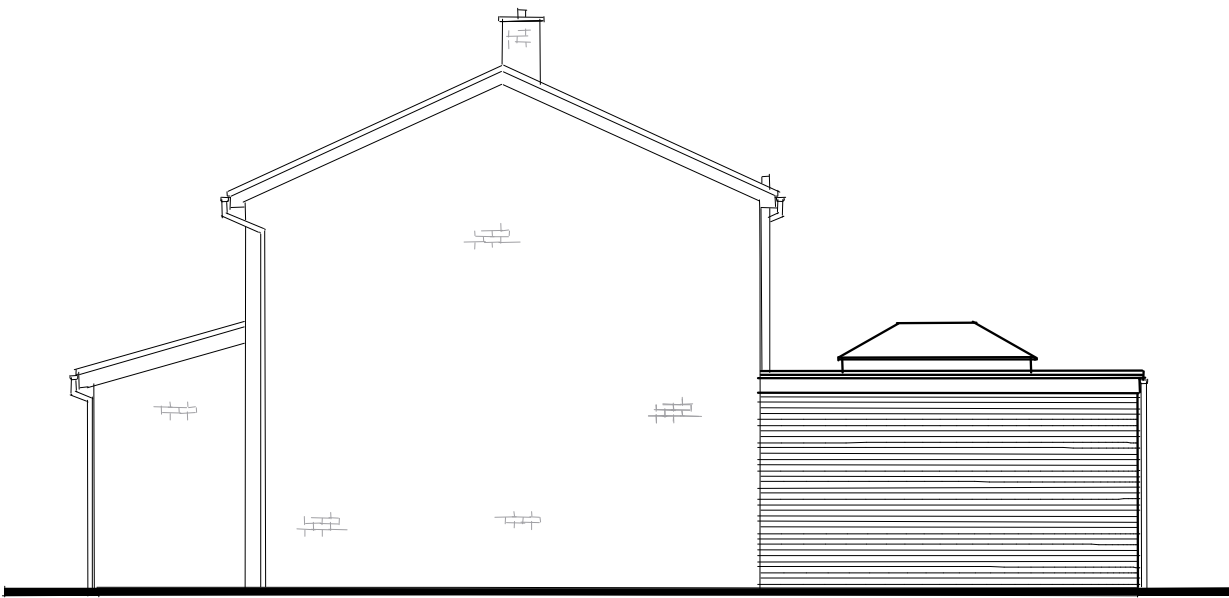


Proposed Side Elevation View D - 1:100

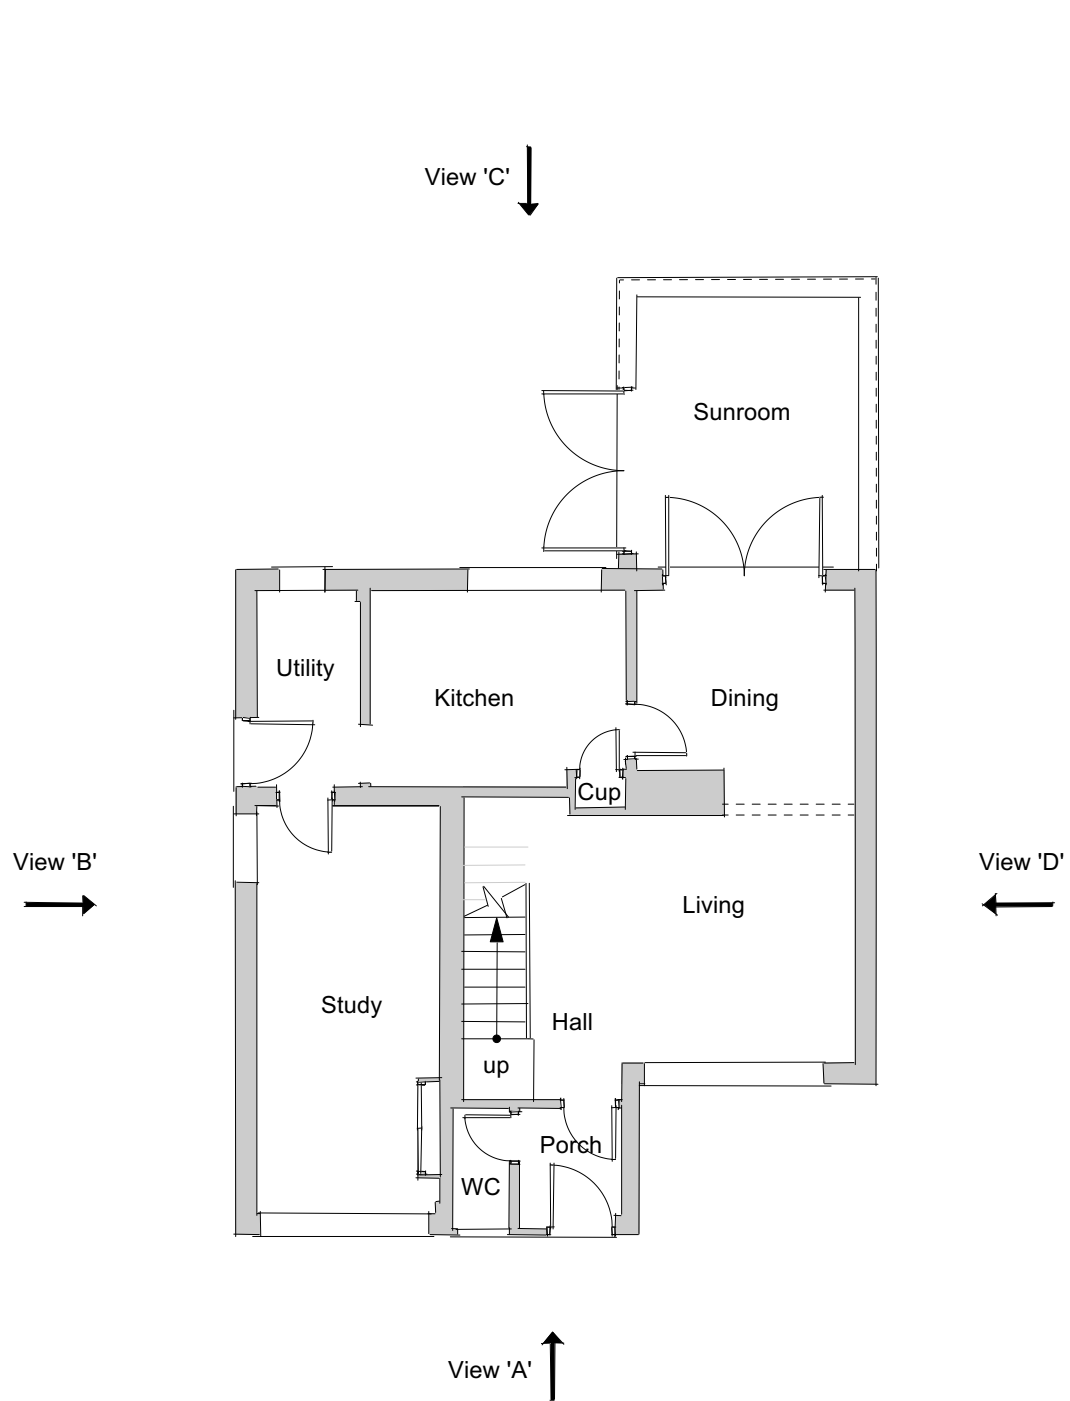

Existing Ground Floor Plan 1:100

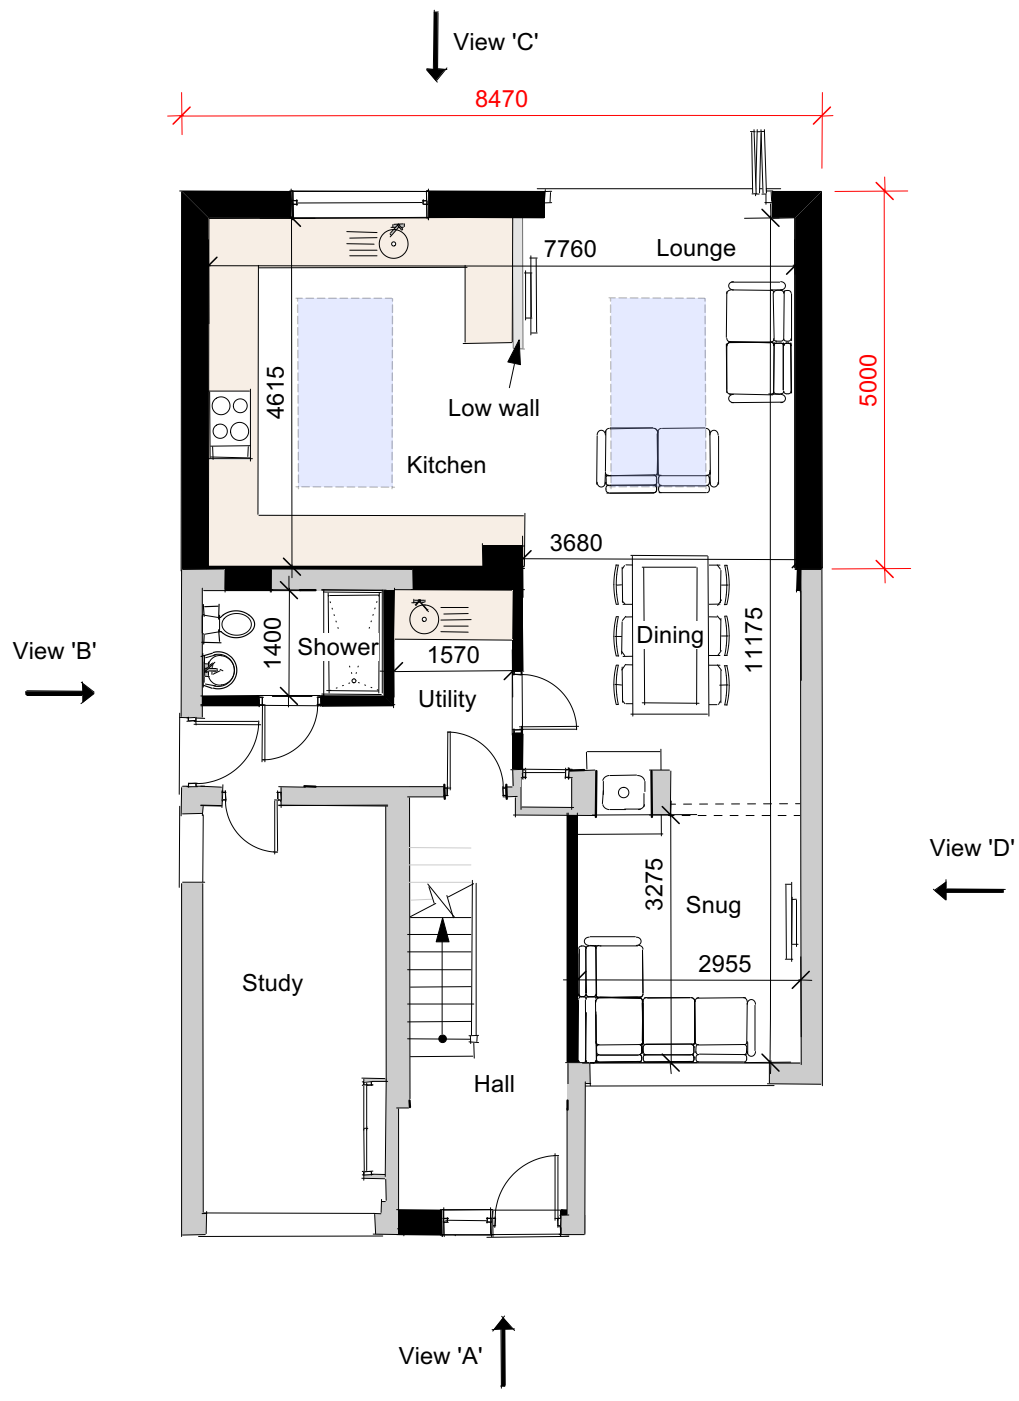

Proposed Ground Floor Plan 1:100

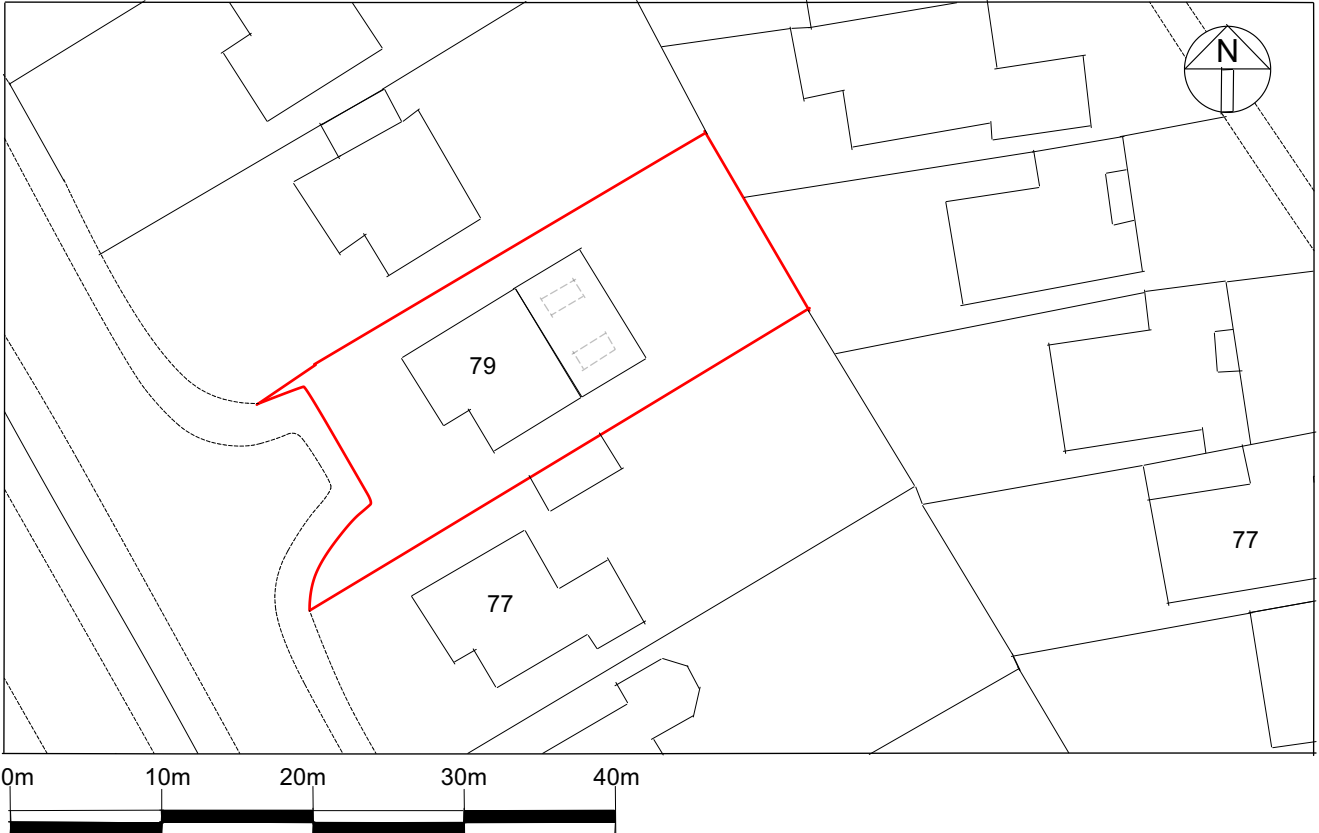

Site Plan 1:500



Location Plan 1:1250



AGD Architectural Ltd
Calbourne, Church Lane
Gulden Sutton
Chester, CH3 7EW

e-mail: info@agdarchitectural.co.uk
Tel: 01244 301 723

Client
**79 Jeffreys Road
Wrexham, LL12 7PE**

Project
Rear Extension

Drawing Title
Combined Planning

Scale (A1)
1:100, 1:500 & 1:1250

Date
June 2021

Drawing No.
R037/04

Sheet
01/01

This drawing is copyright and is issued under the condition that it is not to be copied wholly or in part without the consent in writing of AGD Architectural, contractors to check all dimensions on site, do not scale from the drawing.