


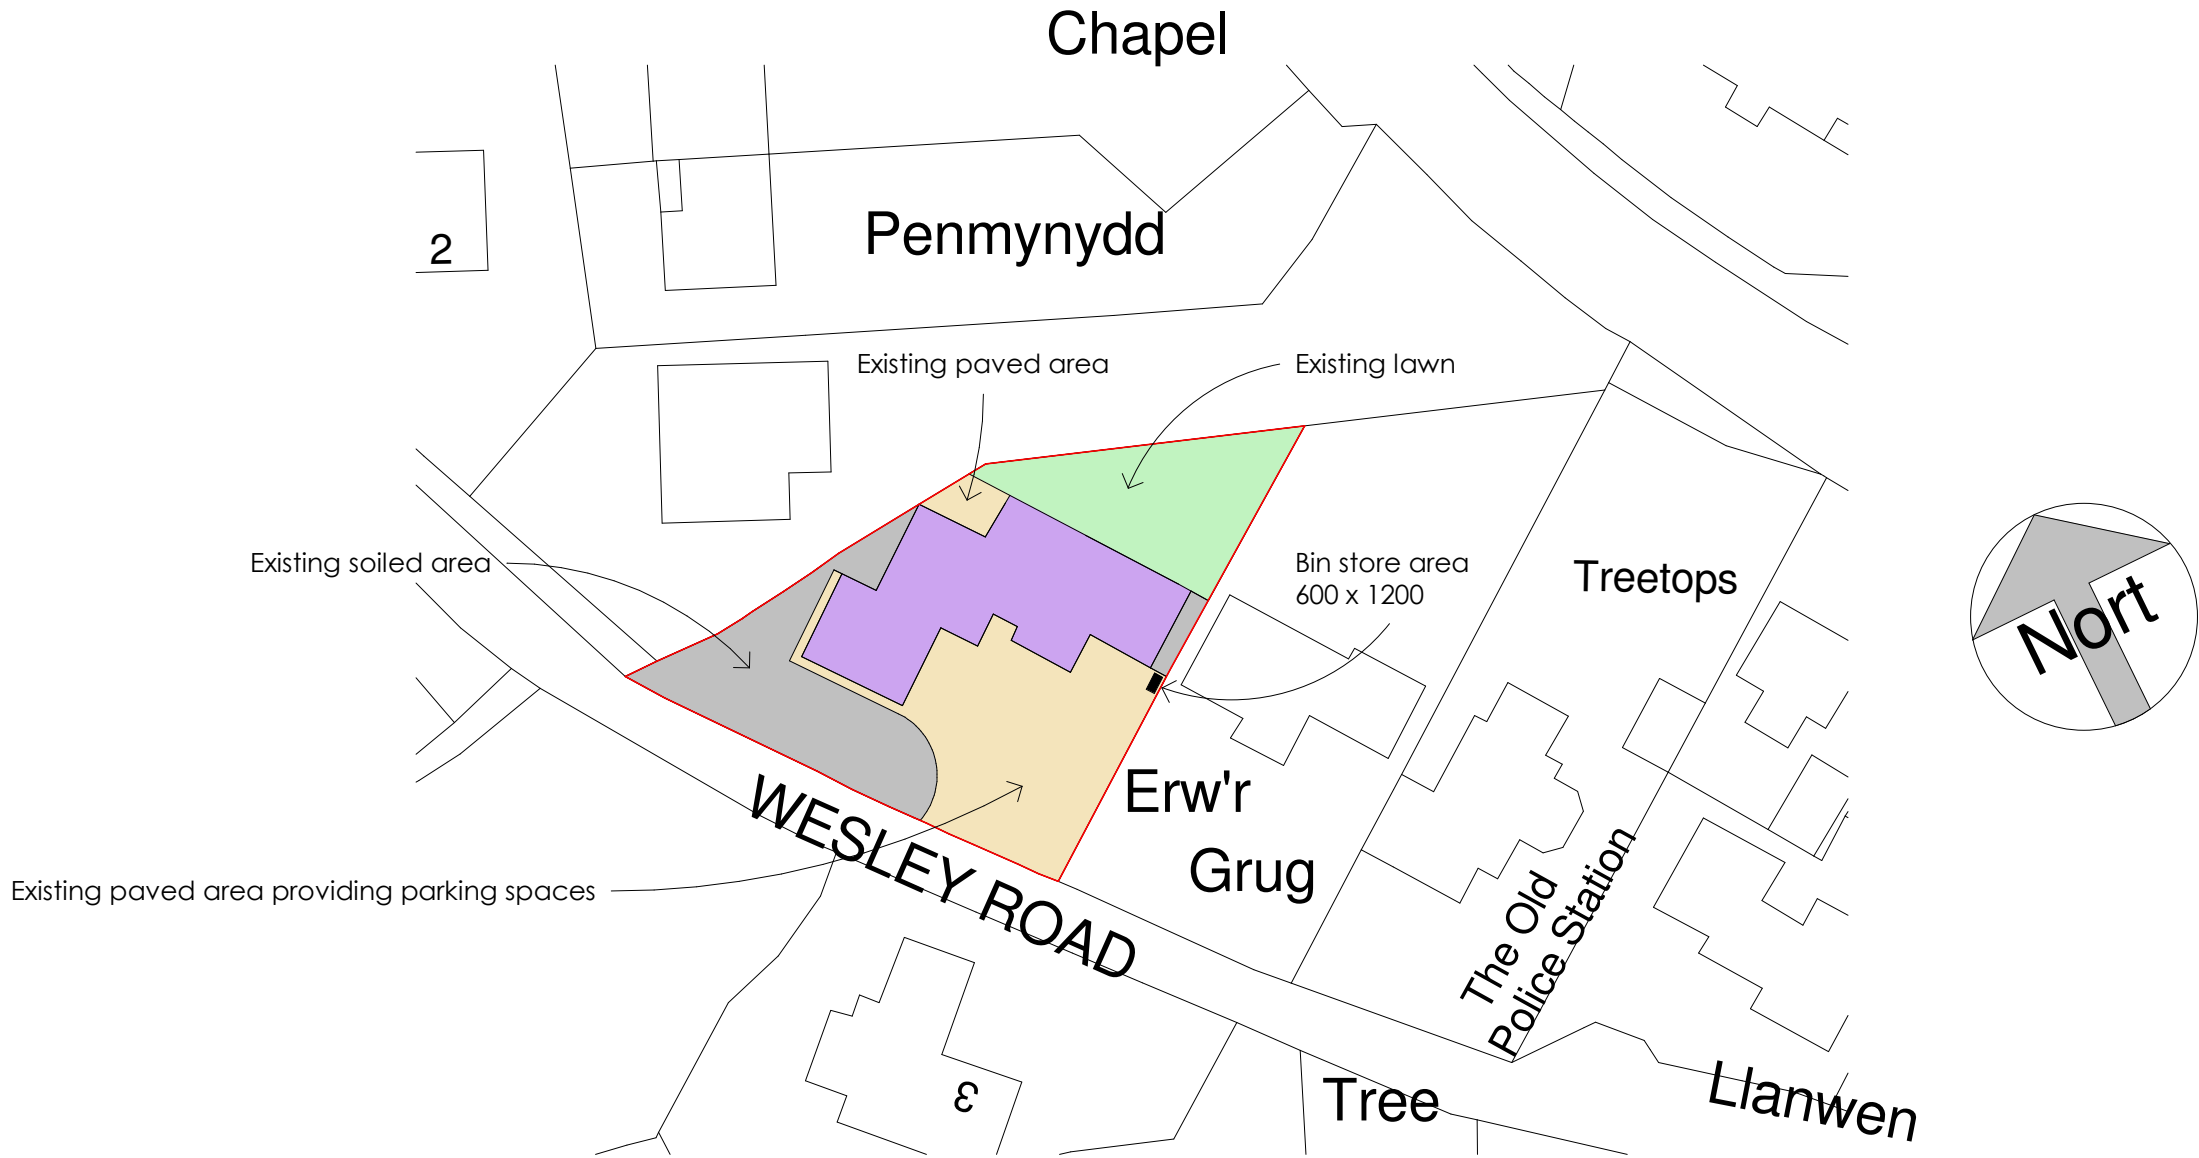

Proposed Site Plan
1 : 500

REV	DESCRIPTION	BY	DATE

	OFF THE WALL - Architectural Services 1 The Woodlands, Chester Road Gresford, Wrexham, LL12 8NU Instagram: offthewall_architectural phone: 07772 113 971 email: cathy@offthewallarchitectural.com
---	--

CLIENT:	Mr & Mrs Routledge
ADDRESS:	Rowan House, Wesley Road, Bwlchgwyn

STAGE:	Planning Application
TITLE:	Proposed Site Plan

SCALE AT A3: 1 : 500	DATE: 06/04/21	DRAWN: LJ	CHECKED: CO
PROJECT NO: OTW1184	DRAWING NO: PL02	REVISION:	