




Ground Floor Plan

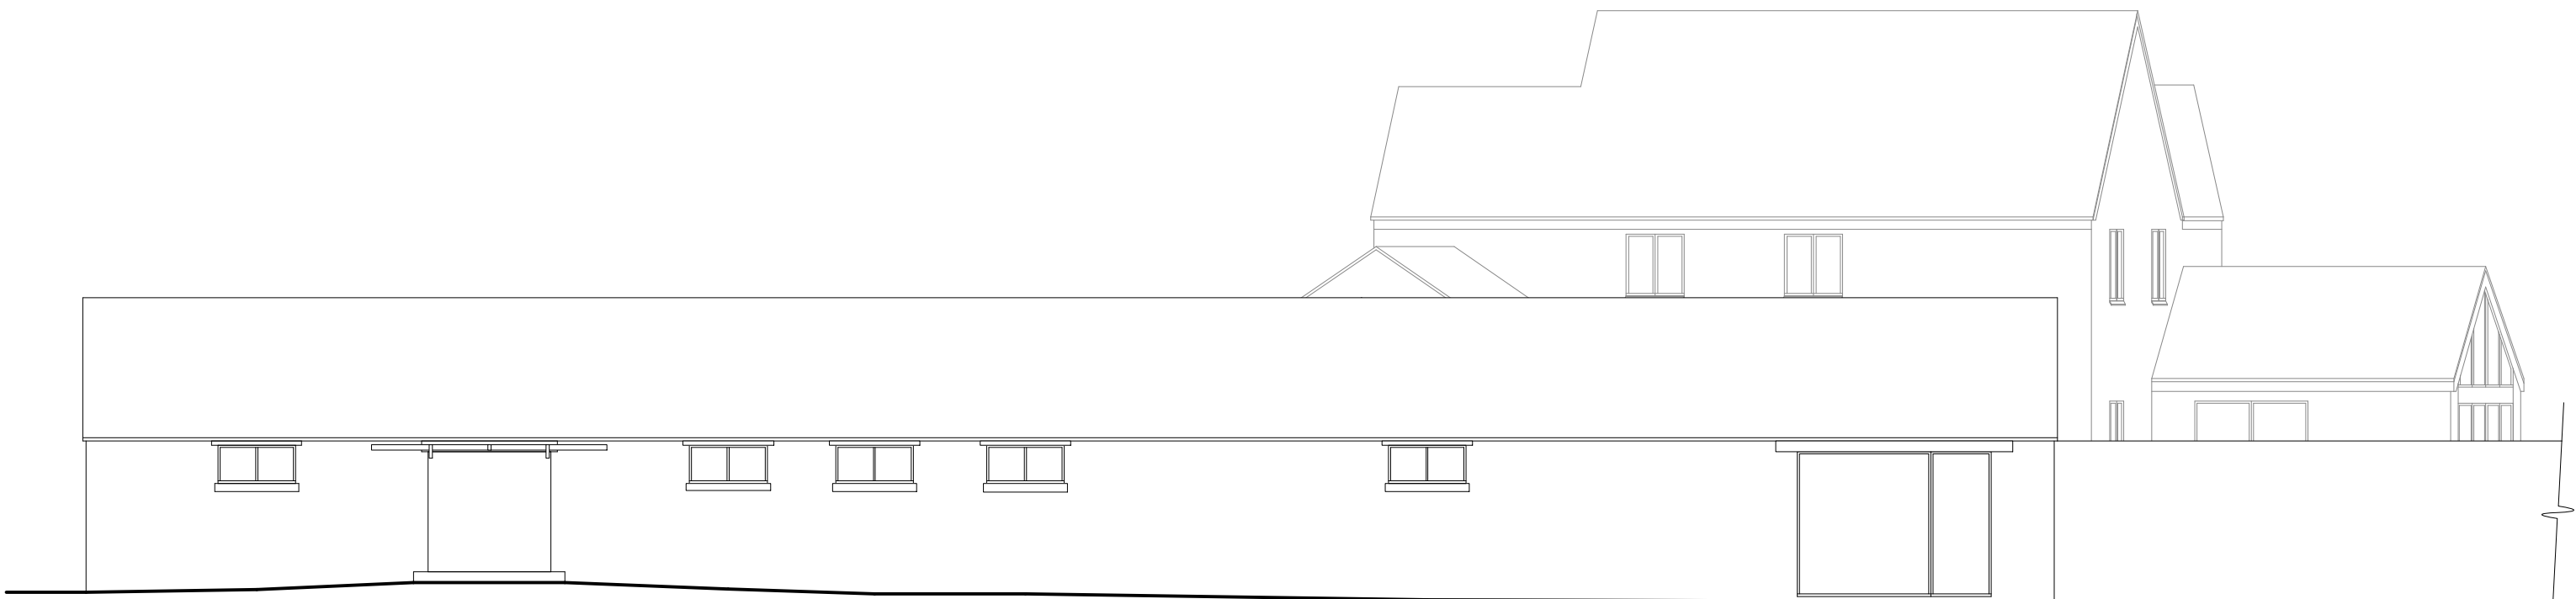

Front Elevation



Side Elevation



Rear Elevation



Side Elevation

Rev	Date	Detail	Initial
Project: Proposed Alterations to, ESP Hill Farm, Frog Lane, Holt, LL13 8SL.			
Title: Existing: Elevations & Floor Plan		Scale: (A1) 1 : 100	
Drawn By: E.M.Jackson		Date: Feb 2021	
Drawing No: B148/001		Sheet: 2 of 2	
blueprint architectural services			
 Office 3K4, Redwither Business Tower, Wrexham, LL13 9XT Tel: 01978 356500 www.blueprintarchitectural.com © copyright all rights reserved			