


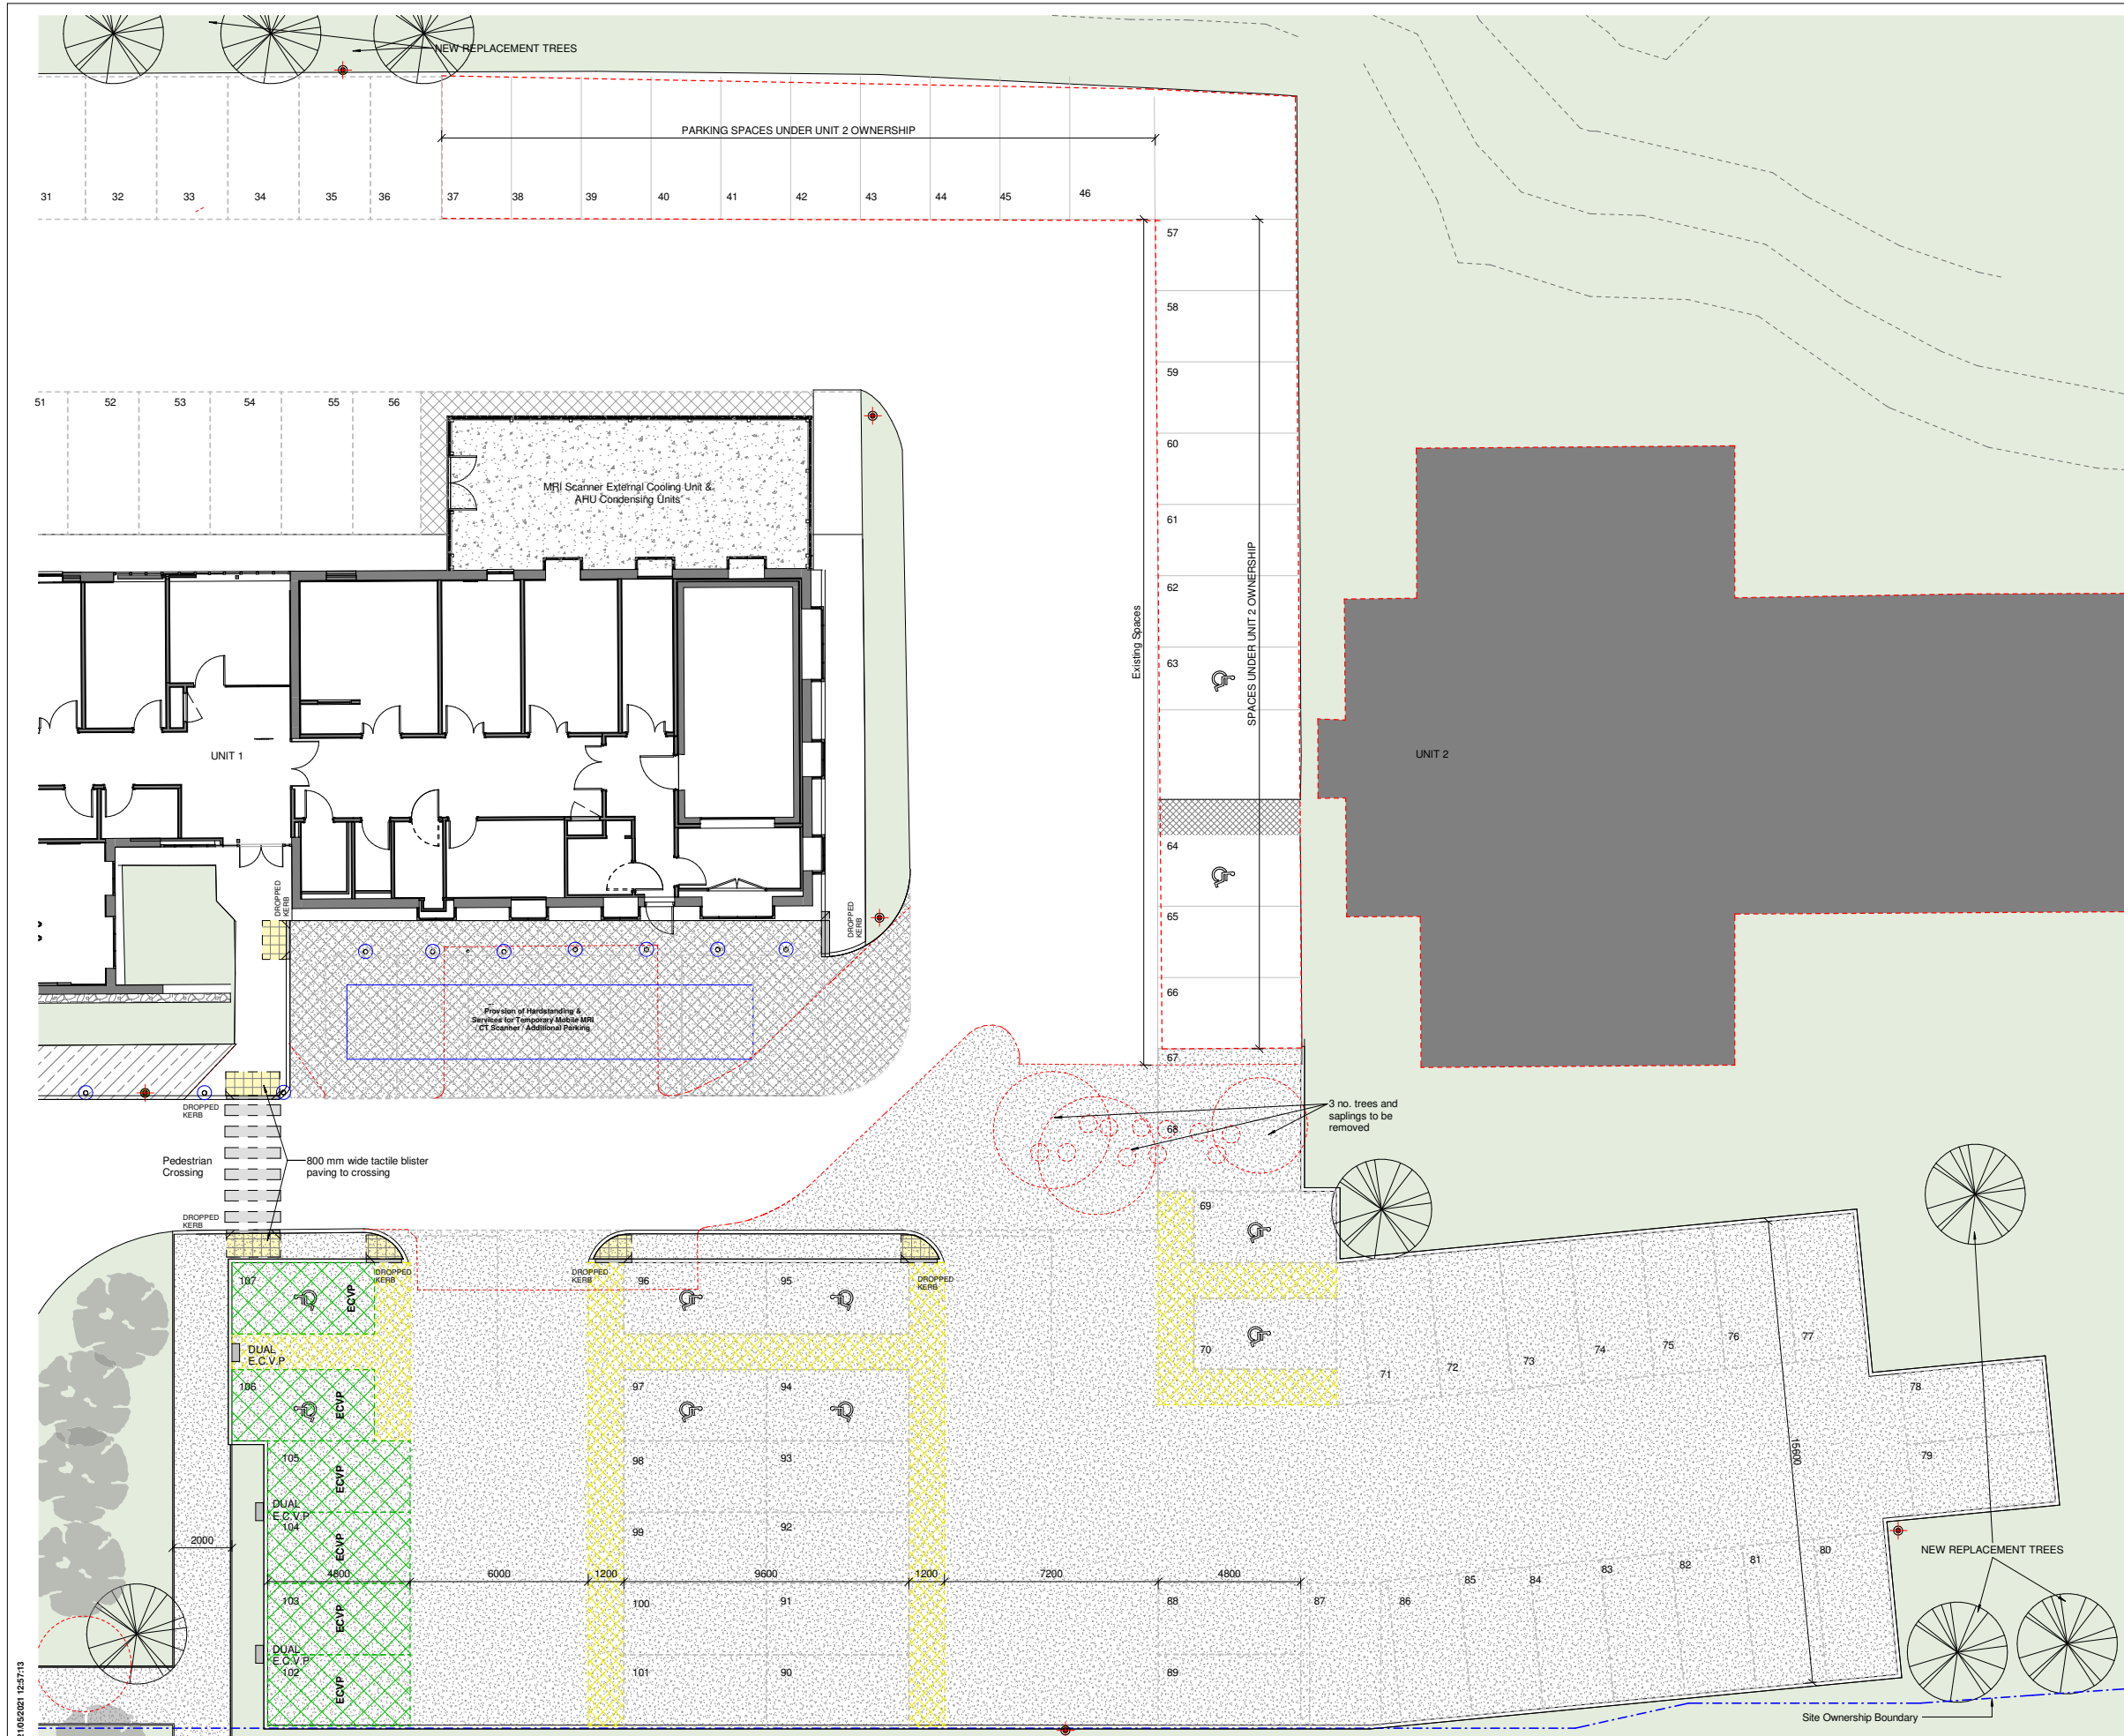

© COPYRIGHT
The copyright in this drawing is vested in Sheppard Robson and no license or assignment of any kind has been, or is, granted to any third party whether by provision of copies or originals or otherwise unless agreed in writing.


DO NOT SCALE FROM THIS DRAWING
The contractor shall check and verify all dimensions on site and report any discrepancies in writing to Sheppard Robson before proceeding work

FOR ELECTRONIC DATA ISSUE
Electronic Data / drawings are issued as "read only" and should not be interrogated for measurement. All dimensions and levels should read, only from those values stated in text, on the drawing.

- LEGEND
- Permeable AC10 Open Surf PA asphalt concrete surface to Structural Engineers Specification
 - Precast concrete paving slabs - Q25:315A Bedding to Structural Engineers Specification
 - Concrete Handstanding surface to Structural Engineers Specification
 - Slate Chippings Margin
 - Precast Concrete Drop Kerb - Q10:110
 - Thermoplastic Road Marking Paint - Q10:395
White
Yellow
Green
 - Soft Landscaping:
Grass Seed Zone - Existing top soil to be retained
 - Existing Grass Landscaping
 - New medium sized tree -
Species to match removed.
15 no. total to provide + 20% for the 12 no. removed trees.
 - Fixed Bollard - Q50:190
 - Illuminated Bollard - Q50:189
 - External Lighting Column
Refer to M&E Consultants Specification

REV.	DATE	AMENDMENT
P01	11/05/2021	External Works Legend updated in response to Query Sheet 005
P02	14/05/2021	PLANNING APPLICATION : Site plan updated. Draught lobby shifted across 1 bay. Notes added.

KEYPLAN

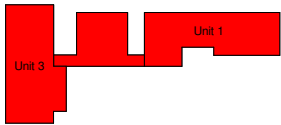

CLIENT

Spire Wrexham



SHEPPARD ROBSON

77 Parkway Camden Town London NW1 7PU
T: +44 (0)20 7504 1700 E: london@sheppardrobson.com

PROJECT
Spire Wrexham





SCALE@A1	DATE	ORIGINATOR	CHECKED	AUTHORISED
1 : 100	04/29/21	PH	NW	NW

Chesney Court
External Works Landscape Plan
Sheet 2

Stage 4

STATUS	PURPOSE FOR ISSUE	SR NO.
S4	STAGE APPROVAL	6529
DRAWING NO.		REV.
6529 - SRA-XX-XX-DR-A-90101		P02

13/05/2021 16:47:33

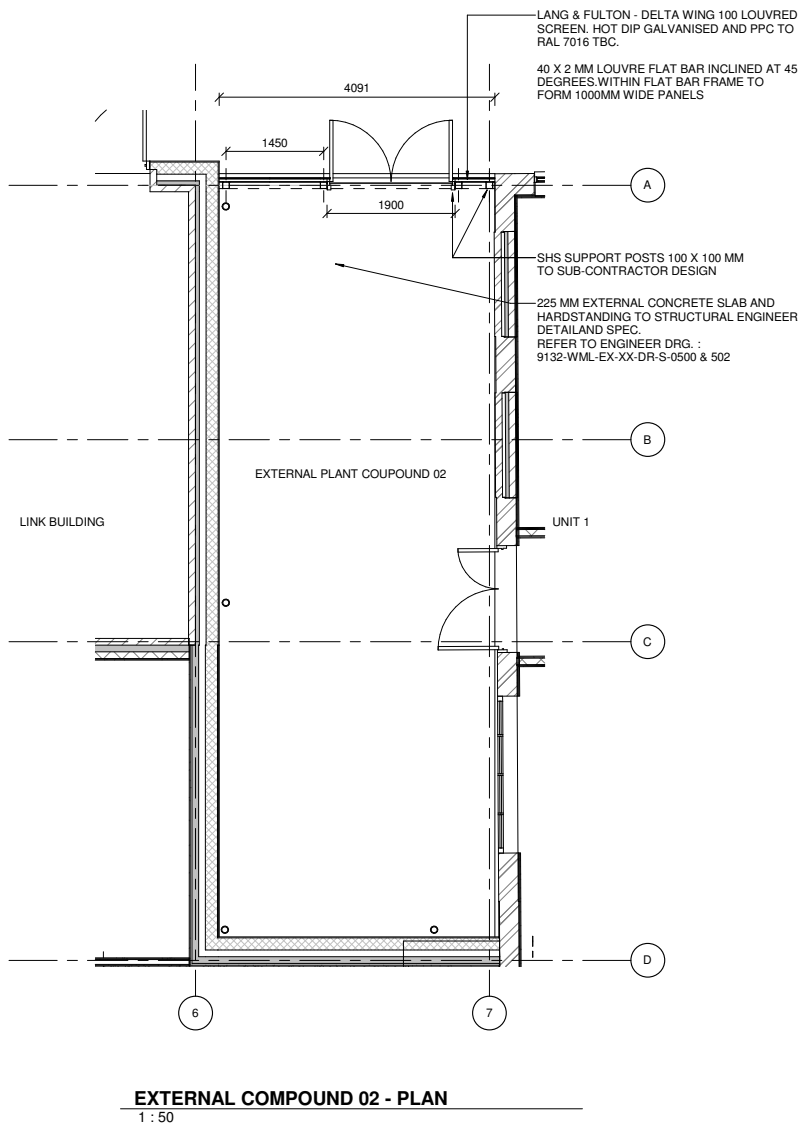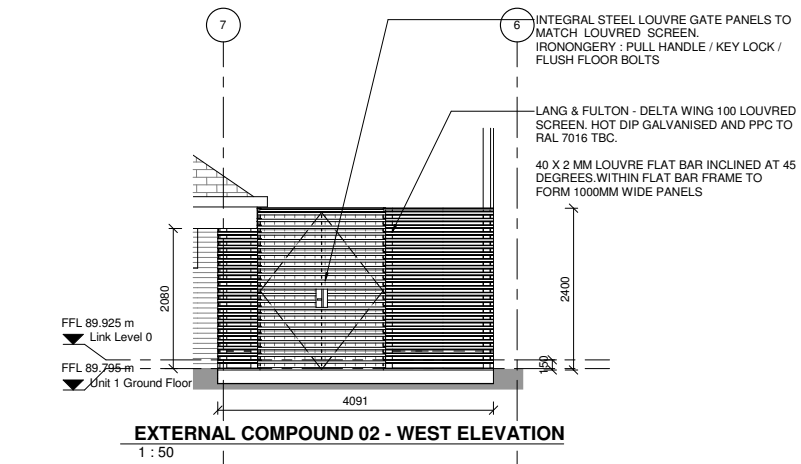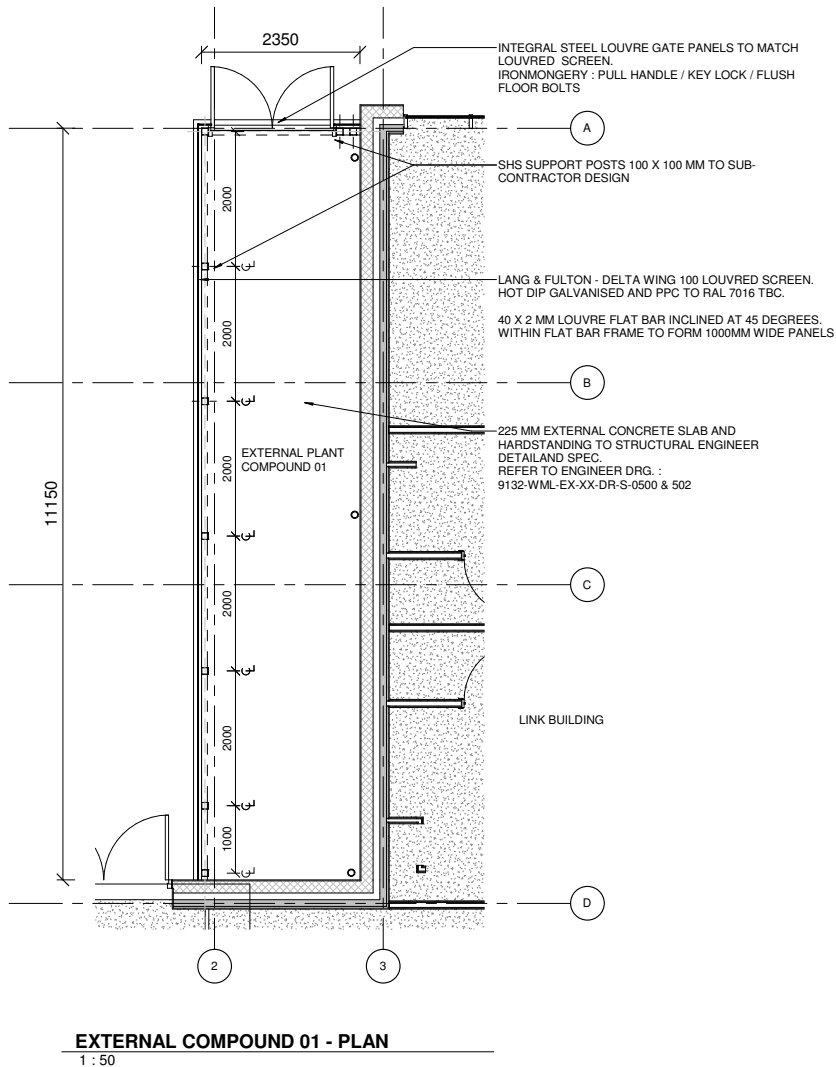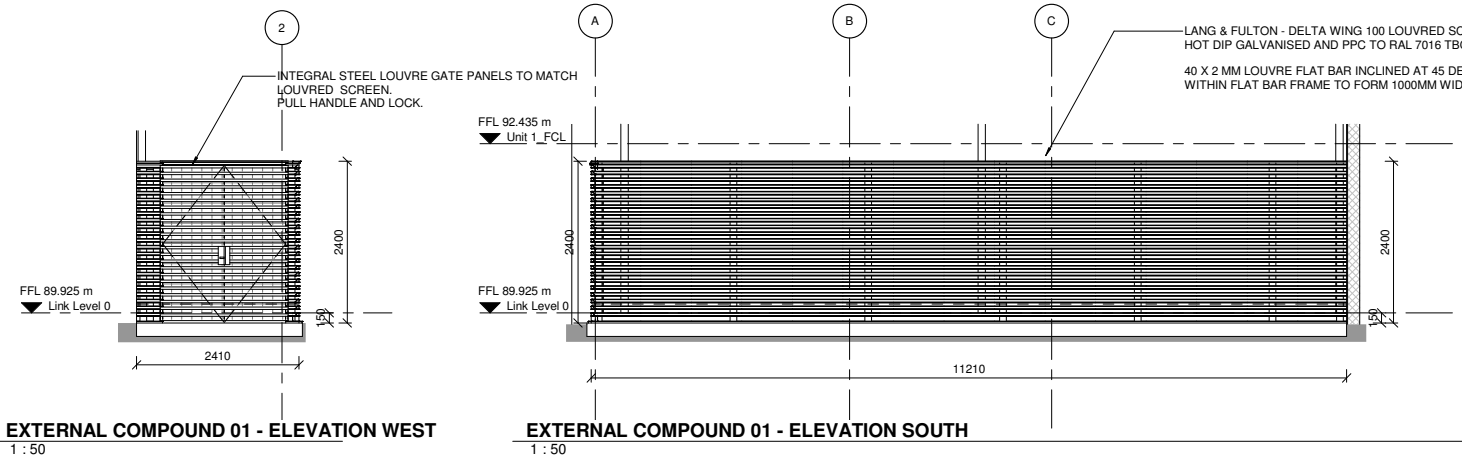

© COPYRIGHT
The copyright in this drawing is vested in Sheppard Robson and no license or assignment of any kind has been, or is, granted to any third party whether by provision of copies or originals or otherwise unless agreed in writing.

DO NOT SCALE FROM THIS DRAWING
The contractor shall check and verify all dimensions on site and report any discrepancies in writing to Sheppard Robson before proceeding work.

FOR ELECTRONIC DATA ISSUE
Electronic Data / drawings are issued as "read only" and should not be interrogated for measurement. All dimensions and levels should read, only from those values stated in text, on the drawing.

NOTES
DRAWING TO BE READ IN CONJUNCTION WITH DWG No's:
6529-SRA-XX-XX-DR-A-00 Series
6529-SRA-XX-XX-DR-A-20 Series

ALL MECHANICAL & ELECTRICAL AND STRUCTURAL ENGINEER'S DETAILS TO BE REFERRED TO WHERE RELEVANT.

ALL ELEMENTS OF ENCLOSURES AND EXTERNAL WORKS ARE PROVIDED FOR COSTING PURPOSES ONLY AND ARE TO BE FULLY DESIGNED BY STRUCTURAL ENGINEER / APPROPRIATE SUB-CONTRACTOR BEFORE BEING REFERRED TO FOR FABRICATION OR INSTALLATION.

REV.	DATE	AMENDMENT
P01	22/04/2021	Stage 4 Issue : Additional detail
P02	14/05/2021	PLANNING APPLICATION : Site plan updated. Draught lobby shifted across 1 bay. Notes added.

KEYPLAN

CLIENT
Spire Wrexham

Spire Healthcare

SHEPPARD ROBSON
77 Parkway Camden Town London NW1 7PU
T: +44 (0)20 7504 1700 E: london@sheppardrobson.com

PROJECT
Spire Wrexham

SCALE@A1	DATE	ORIGINATOR	CHECKED	AUTHORISED
As indicated	09/12/13	PH	NW	NW

Chesney Court
External Plant Enclosure
Layout / Detail

Stage 4

STATUS	PURPOSE FOR ISSUE	SR NO.
S4	STAGE APPROVAL	6529

DRAWING NO.	REV.
6529 -SRA-XX-00-DR-A-90200	P02

© COPYRIGHT
The copyright in this drawing is vested in Sheppard Robson and no license or assignment of any kind has been, or is, granted to any third party whether by provision of copies or originals or otherwise unless agreed in writing.


DO NOT SCALE FROM THIS DRAWING
The contractor shall check and verify all dimensions on site and report any discrepancies in writing to Sheppard Robson before proceeding work

FOR ELECTRONIC DATA ISSUE
Electronic Data / drawings are issued as "read only" and should not be interrogated for measurement. All dimensions and levels should read, only from those values stated in test, on the drawing.

LANG & FULTON - DELTA WING 100 LOUVRED SCREEN.
HOT DIP GALVANISED AND PPC TO RAL 7016 TBC.

40 X 2 MM LOUVRE FLAT BAR INCLINED AT 45 DEGREES.
WITHIN FLAT BAR FRAME TO FORM 1000MM WIDE PANELS


INTEGRAL STEEL LOUVRE GATE PANELS
TO MATCH LOUVRED SCREEN.
IRONMONGERY : HEAVY DUTY HINGE
CLOSER MECHANISM / PULL HANDLES /
KEY LOCK / FLUSH FLOOR BOLTS

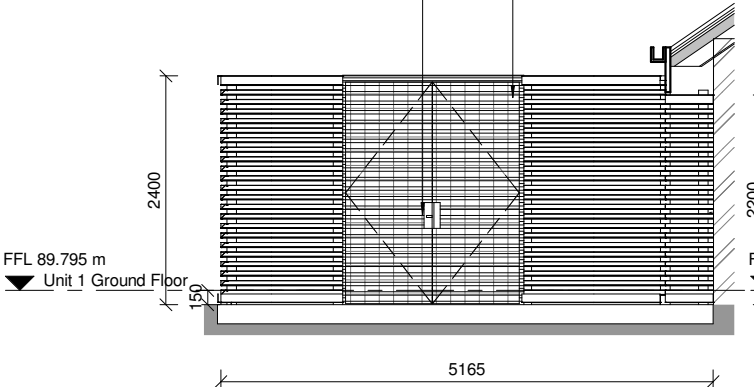

EXTERNAL MRI COMPOUND - 03 - SOUTH ELEVATION
1 : 50


LANG & FULTON - DELTA WING 100 LOUVRED SCREEN.
HOT DIP GALVANISED AND PPC TO RAL 7016 TBC.

40 X 2 MM LOUVRE FLAT BAR INCLINED AT 45 DEGREES.
WITHIN FLAT BAR FRAME TO FORM 1000MM WIDE PANELS

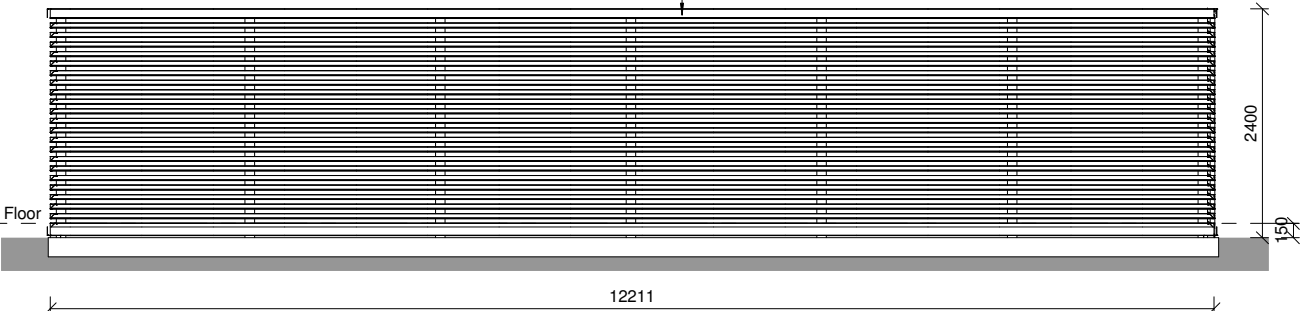

EXTERNAL MRI COMPOUND - 03 - WEST ELEVATION
1 : 50

LOUVRE SCREEN WITH REDUECED HEIGHT AT
EXISTING ROOF EAVES

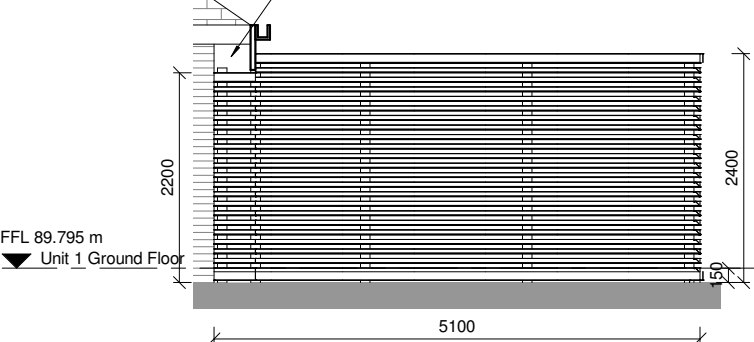

EXTERNAL MRI COMPOUND - 03 - NORTH ELEVATION
1 : 50


LANG & FULTON - DELTA WING 100 LOUVRED SCREEN.
HOT DIP GALVANISED AND PPC TO RAL 7016 TBC.

40 X 2 MM LOUVRE FLAT BAR INCLINED AT 45 DEGREES.
WITHIN FLAT BAR FRAME TO FORM 1000MM WIDE PANELS

INTEGRAL STEEL LOUVRE GATE PANELS TO MATCH
LOUVRED SCREEN.
IRONMONGERY : HEAVY DUTY HINGE CLOSER
MECHANISM / PULL HANDLES BOTH SIDES / KEY LOCK /
FLUSH FLOOR BOLTS

225 MM EXTERNAL CONCRETE SLAB &
HARDSTANDING TO S.E. DETAIL
REFER TO ENGINEERS DRG. :
9132-WML-EX-XX-DR-S-0500 & 502

SHS SUPPORT POSTS 100 X 100 MM FIXED DOWN TO
CONCRETE SLAB TO SUB-CONTRACTOR DESIGN

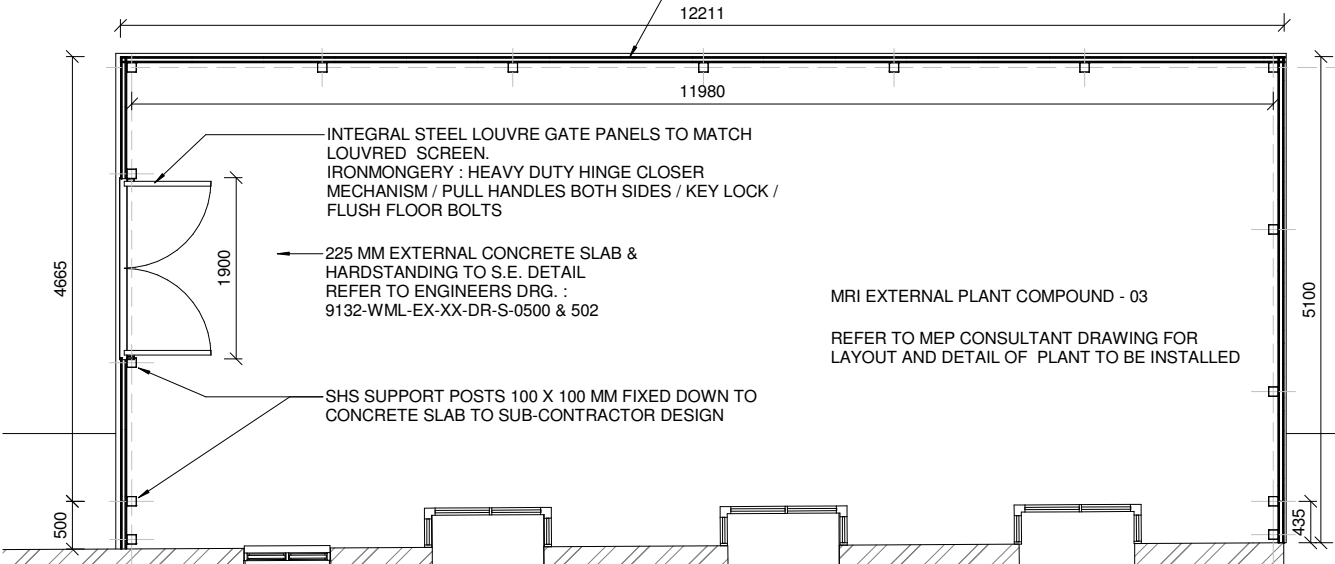

EXTERNAL MRI COMPOUND - 03 - PLAN
1 : 50

REV.	DATE	AMENDMENT
P01	22/04/2021	Stage 4 Issue : Additional detail
P02	14/05/2021	PLANNING APPLICATION : Site plan updated. Draught lobby shifted across 1 bay. Notes added.

KEYPLAN

CLIENT

Spire Wrexham



SHEPPARD ROBSON

27th Floor City Tower Piccadilly Plaza Manchester M1 4BT
T: +44 (0)161 233 8900 E: manchester@sheppardrobson.com

PROJECT
Spire Wrexham

SCALE@A2	DATE	ORIGINATOR	CHECKED	AUTHORISED
1 : 50	04/22/21	PH	NW	NW

Chensey Court
MRI Enclosure
Layout / Detail

Stage 4

STATUS	PURPOSE FOR ISSUE	SR NO.
S4	STAGE APPROVAL	6529
DRAWING NO.	REV.	
6529 - SRA-XX-00-DR-A-90201	P02	

13/05/2021 16:47:42

© COPYRIGHT
The copyright in this drawing is vested in Sheppard Robson and no license or assignment of any kind has been, or is, granted to any third party whether by provision of copies or originals or otherwise unless agreed in writing.

DO NOT SCALE FROM THIS DRAWING
The contractor shall check and verify all dimensions on site and report any discrepancies in writing to Sheppard Robson before proceeding work

FOR ELECTRONIC DATA ISSUE
Electronic Data / drawings are issued as "read only" and should not be interrogated for measurement. All dimensions and levels should read, only from those values stated in text, on the drawing.

NOTES

DRAWING TO BE READ IN CONJUNCTION WITH DWG No's:

6529-SRA-XX-XX-DR-A-00 Series
6529-SRA-XX-XX-DR-A-20 Series

ALL MECHANICAL & ELECTRICAL AND STRUCTURAL ENGINEER'S DETAILS TO BE REFERRED TO WHERE RELEVANT.

ALL ELEMENTS OF ENCLOSURES AND EXTERNAL WORKS ARE PROVIDED FOR COSTING PURPOSES ONLY AND ARE TO BE FULLY DESIGNED BY STRUCTURAL ENGINEER / APPROPRIATE SUB-CONTRACTOR BEFORE BEING REFERRED TO FOR FABRICATION OR INSTALLATION.

REV.	DATE	AMENDMENT
P01	22/04/2021	Stage 4 Issue : Additional detail
P02	14/05/2021	PLANNING APPLICATION : Site plan updated. Draught lobby shifted across 1 bay. Notes added.

KEYPLAN

CLIENT

Spire Wrexham



SHEPPARD ROBSON

27th Floor City Tower Piccadilly Plaza Manchester M1 4BT
T: +44 (0)161 233 8900 E: manchester@sheppardrobson.com


PROJECT
Spire Wrexham

SCALE@A2	DATE	ORIGINATOR	CHECKED	AUTHORISED
As indicated	04/20/21	PH	NW	NW


Chesney Court
External Waste Compound
Layout

Stage 4

STATUS	PURPOSE FOR ISSUE	SR NO.
S4	STAGE APPROVAL	6529
DRAWING NO.	REV.	
6529 - SRA-XX-00-DR-A-90202	P02	

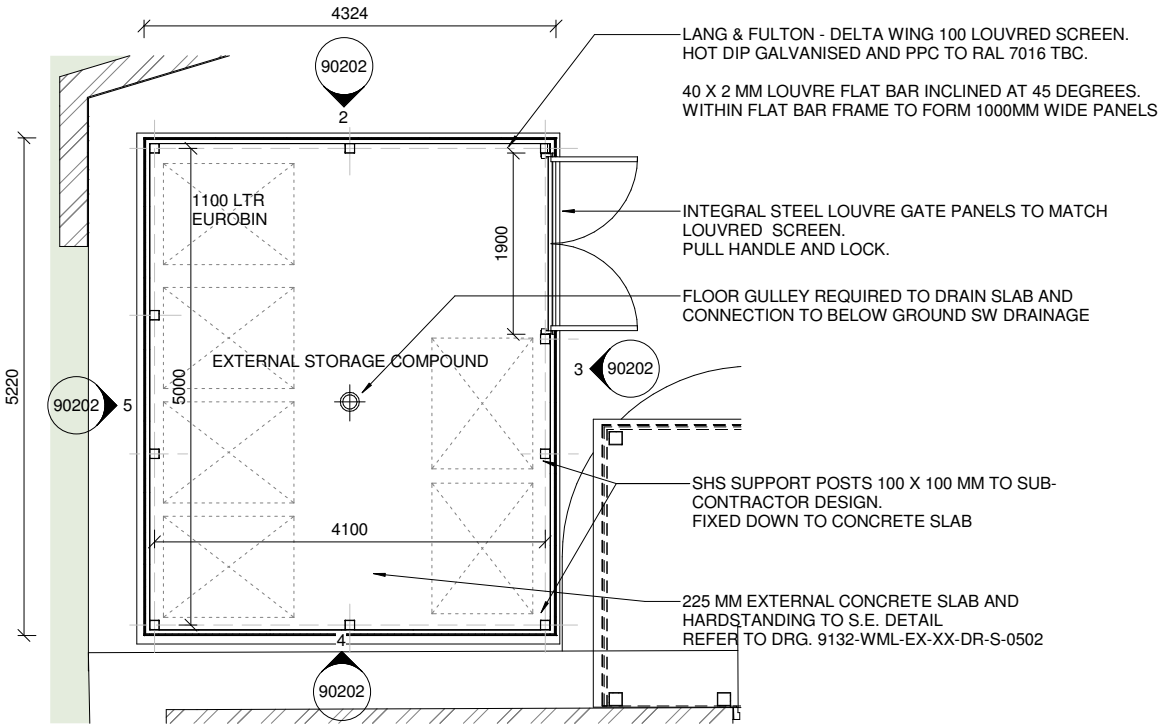


EXTERNAL STORAGE COMPOUND - PLAN
1 : 50

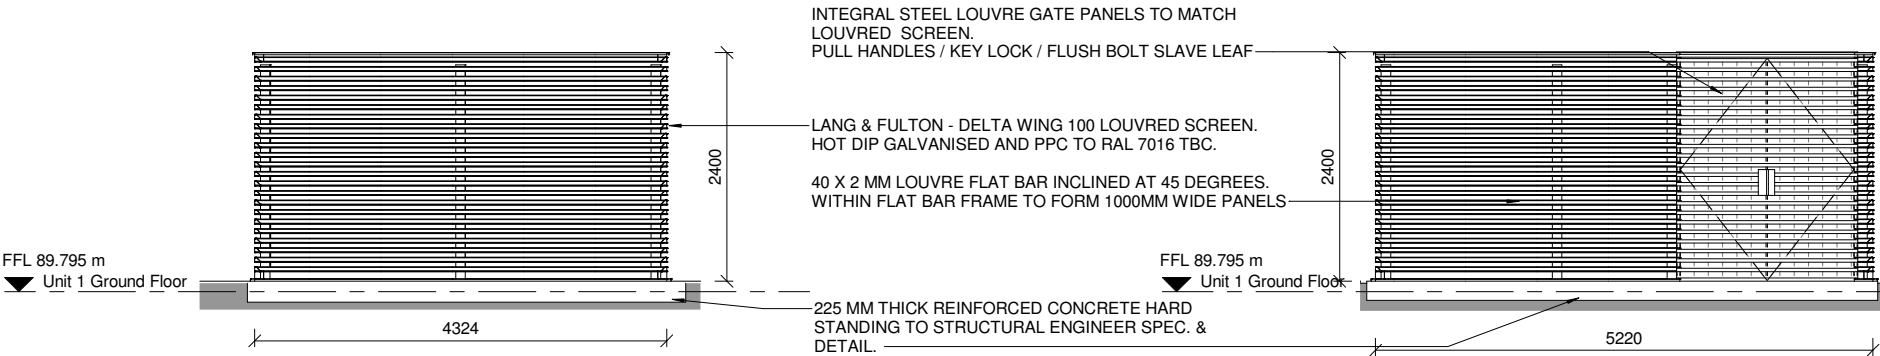

EXTERNAL STORAGE COMPOUND - EAST ELEVATION
1 : 50

EXTERNAL STORAGE COMPOUND - NORTH ELEVATION
1 : 50

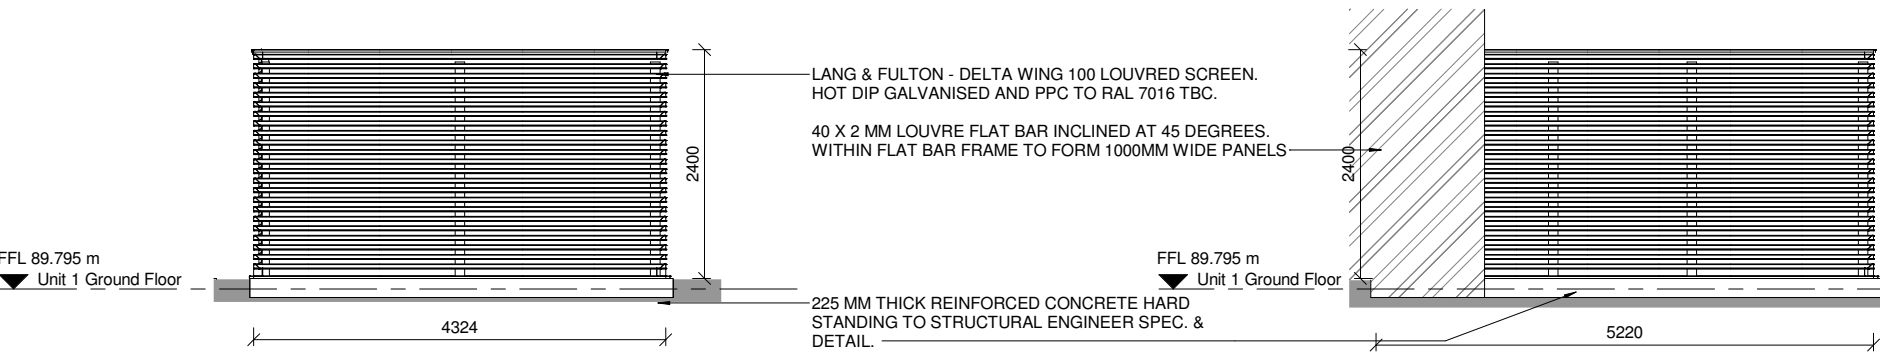

EXTERNAL STORAGE COMPOUND - WEST ELEVATION
1 : 50

EXTERNAL STORAGE COMPOUND - SOUTH ELEVATION
1 : 50


13/05/2021 16:47:52



Retaining Wall Elevation
1 : 50

© COPYRIGHT
The copyright in this drawing is vested in Sheppard Robson and no license or assignment of any kind has been, or is, granted to any third party whether by provision of copies or originals or otherwise unless agreed in writing.
DO NOT SCALE FROM THIS DRAWING
The contractor shall check and verify all dimensions on site and report any discrepancies in writing to Sheppard Robson before proceeding work.
FOR ELECTRONIC DATA ISSUE
Electronic Data / drawings are issued as "read only" and should not be interrogated for measurement. All dimensions and levels should read, only from those values stated in text, on the drawing.


REV.	DATE	AMENDMENT
P01	14/05/2021	PLANNING APPLICATION : Site plan updated. Draught lobby shifted across 1 bay. Notes added.

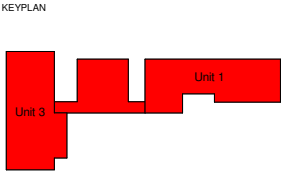

STATUS	PURPOSE FOR ISSUE	SR NO.	DRAWING NO.	REV.
S4	STAGE APPROVAL	6529	6529 - SRA-XX-XX-DR - A - 90203	P01

SHEPPARD ROBSON
27th Floor City Tower Piccadilly Plaza Manchester M1 4BT
T: +44 (0)161 233 8900 E: manchester@sheppardrobson.com
SCALE@A1: 1 : 50
DATE: 05/07/21
PROJECT: Spire Wrexham
Chesney Court
Retaining Wall Elevation
Stage 4
ORIGINATOR: PH
CHECKED: NW
AUTHORISED: NW

This drawing shall not be scaled.
Work from the dimensions shown in the
drawing or given in relevant specifications

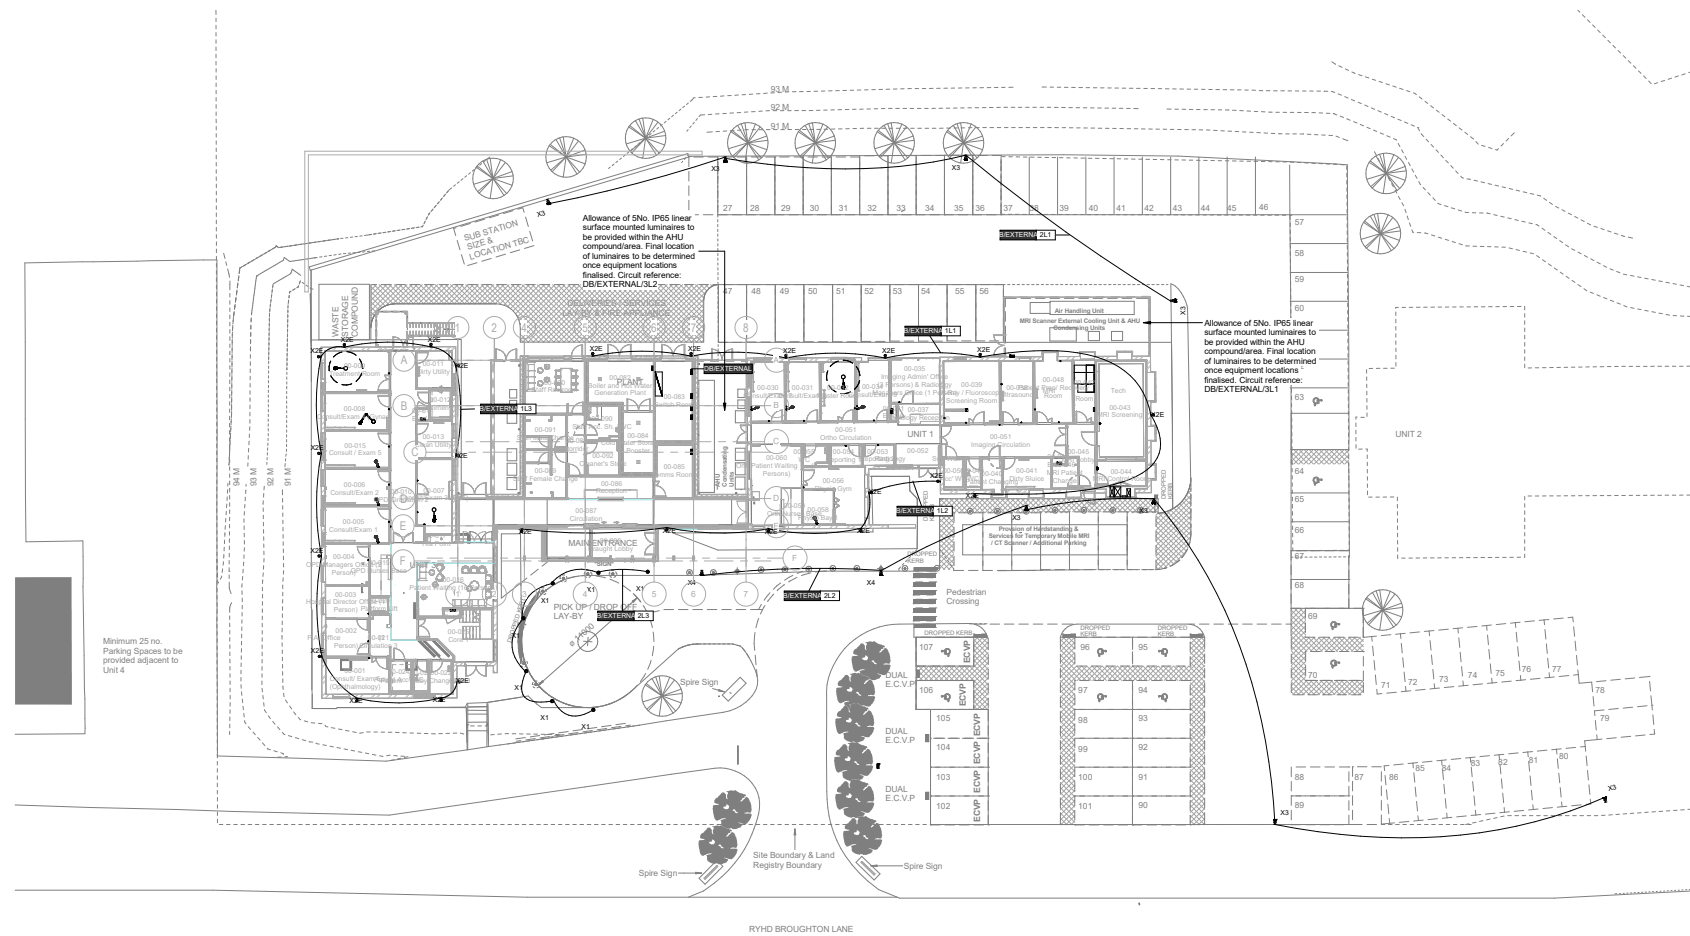

CDM Regulations:
In addition to any information included in this drawing or
the model from which it is derived, refer also to the project
CDM Risk Register for information on residual risks.


- General Notes:
- The drawing does not necessarily show all the information needed to interpret the design intent or the construction details.
 - The drawing contains information from more than one source and must be read in conjunction with all relevant specifications.
 - Any apparent drafting errors and differences between other drawings and specifications shall be brought to our attention.

Project Notes:


Rev	Discipline	Author	Checked	Date
1	Electrical	SM	JH	09/04/2021 14:14:45

REVISIONS:


HOARE LEA (H.)			
ARCHITECT:			
CLIENT:			
PROJECT TITLE: Spire Healthcare Yale Chesney Court			
DRAWING TITLE: External Lighting Layout Level 00 Site Plan			
RIBA STAGE 4			
PERSON RESPONSIBLE FOR:			
Design: ES	Review: SM	Authorising Issue: JH	
Project No: 0405972	Date: April 2021	Scale @ A0: 1:200 @ A0	
DRAWING NUMBER: 0405972-HLEA-XX-00-SP-E-708-001			
			Revision: P01

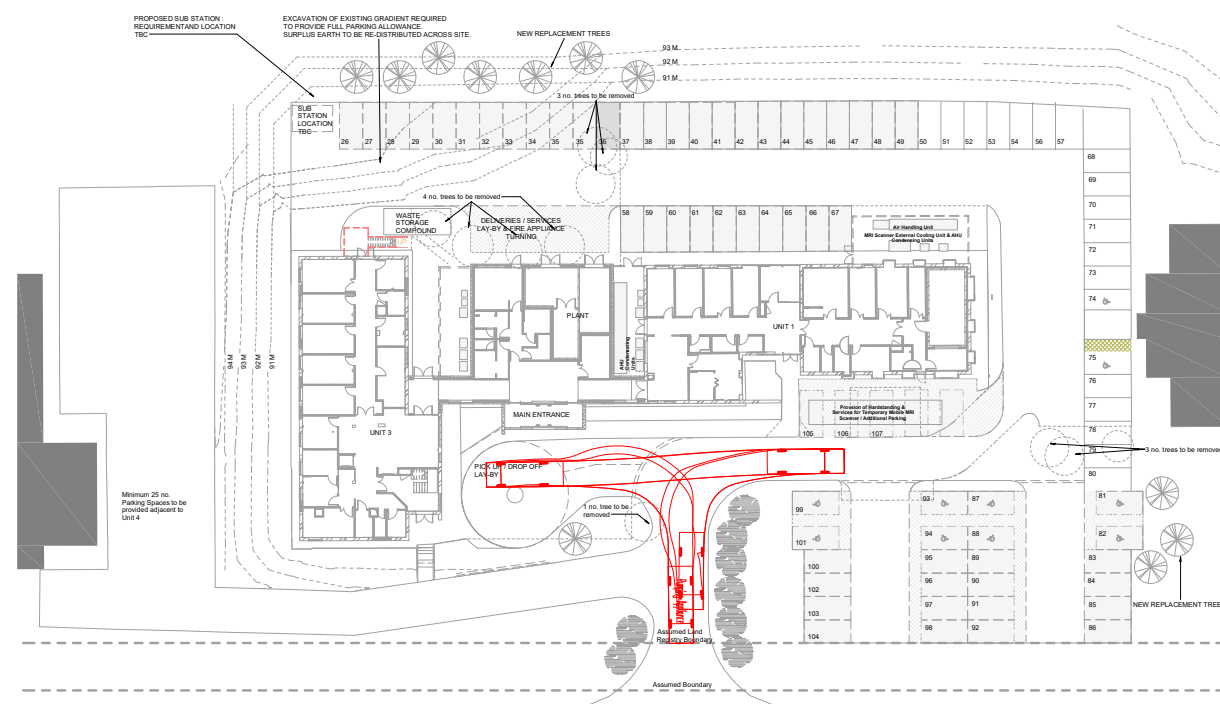

FIRE APPLIANCE

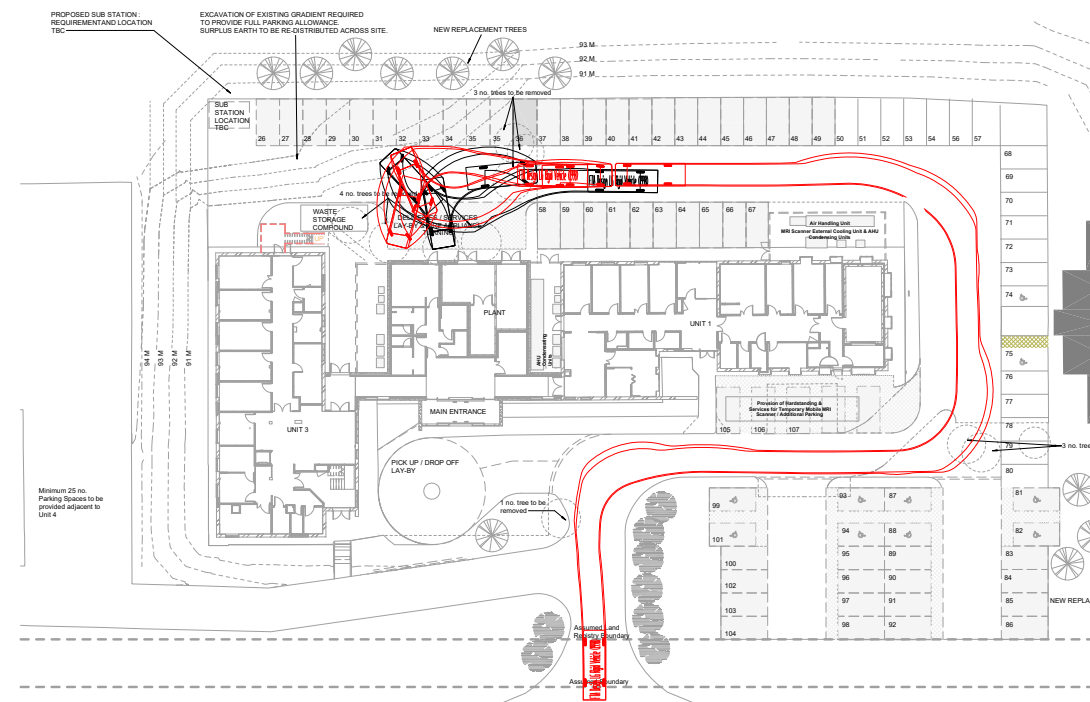


RIGID VEHICLE

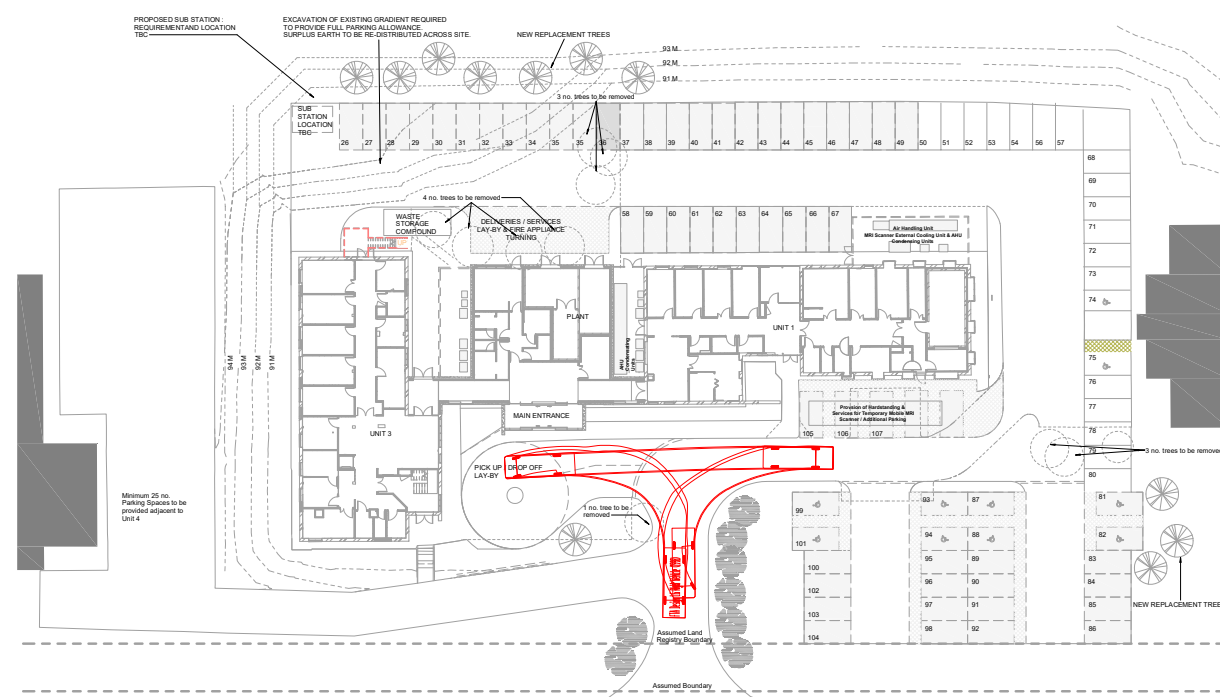


AMBULANCE

FOR INFORMATION


PPI	PRELIM ISSUE			14.05.21	AM	LM
Rev:		Amendment		Date	By	Chk
Project						
SPIRE YALE, CHESNEY COURT						
ARCHITECT SPIRE HEALTHCARE						
Title						
VEHICULAR SWEEP PATH PLANS SHEET 1.						
WML Job No:	Draw	Checked	Date	Scale		
9132		LM	Dec 2020	1:100 @ A0		
 WML CONSULTING <i>City, Regional & International Engineers</i> 10/11 Westfield Drive Mersey Gateway Business Park Chester HA1 1RG Tel: 01244 440000 Fax: 01244 440010 Email: info@wmlconsulting.com www.wmlconsulting.com						
Drawing No.						
Project	Original	Volume	Level	Type	Rate	Number
9132 - WML - ZZ - XX - DR - C -	2001					P01

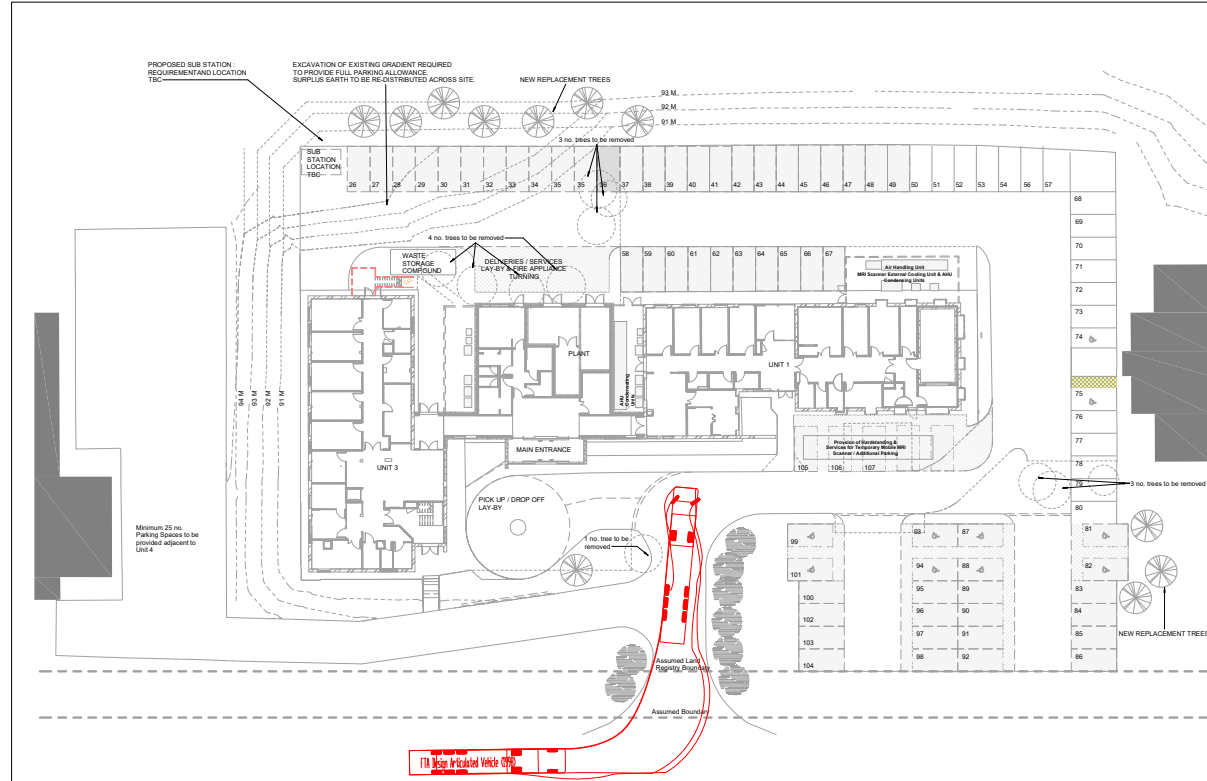


HGV VEHICLE

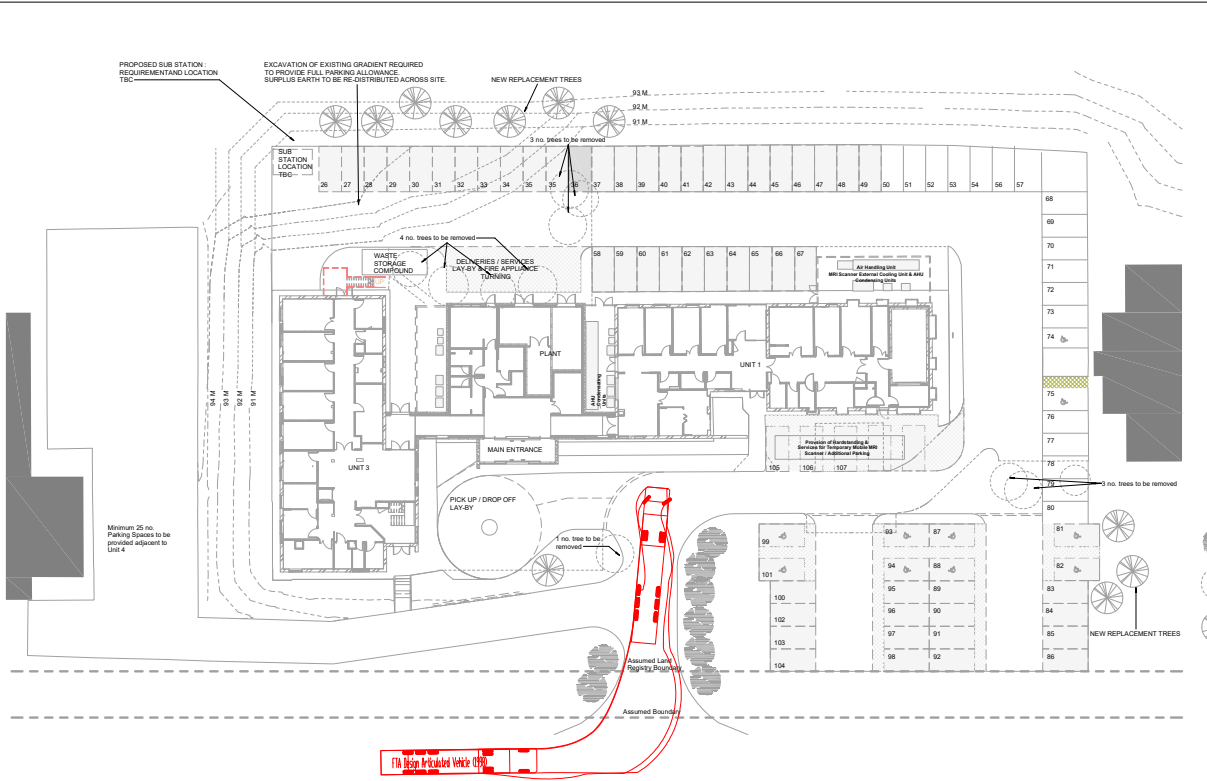

HGV VEHICLE

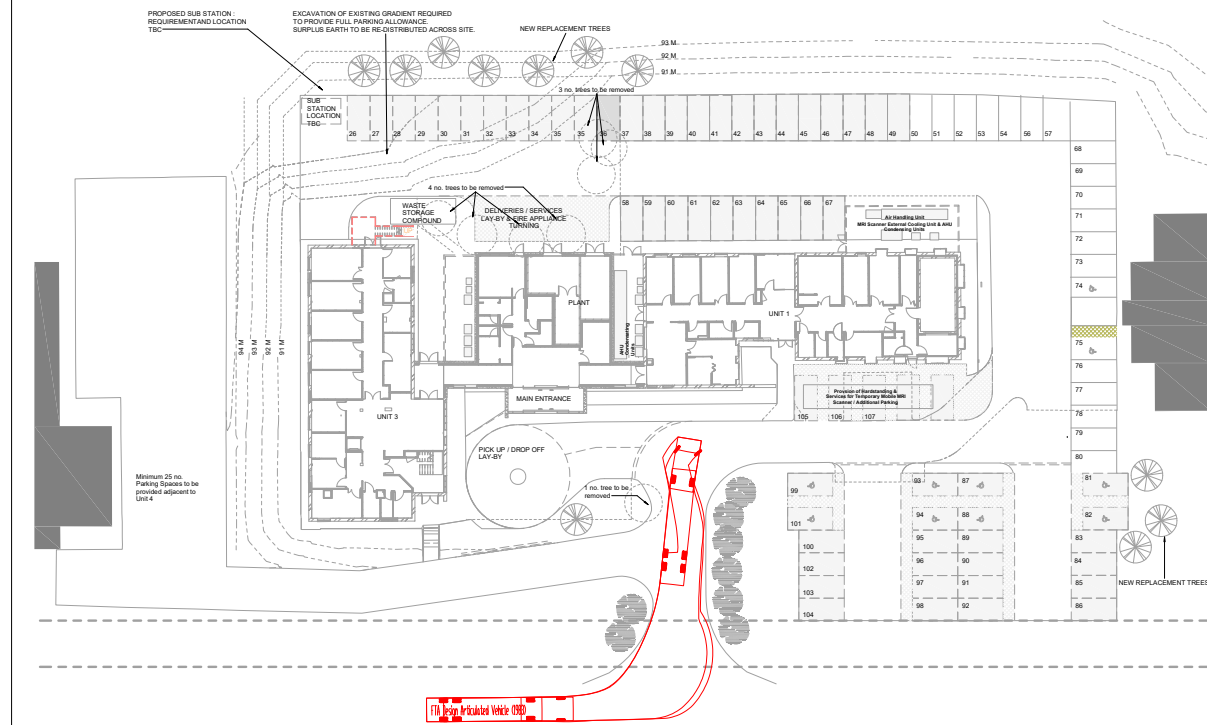



MRI TRAILER

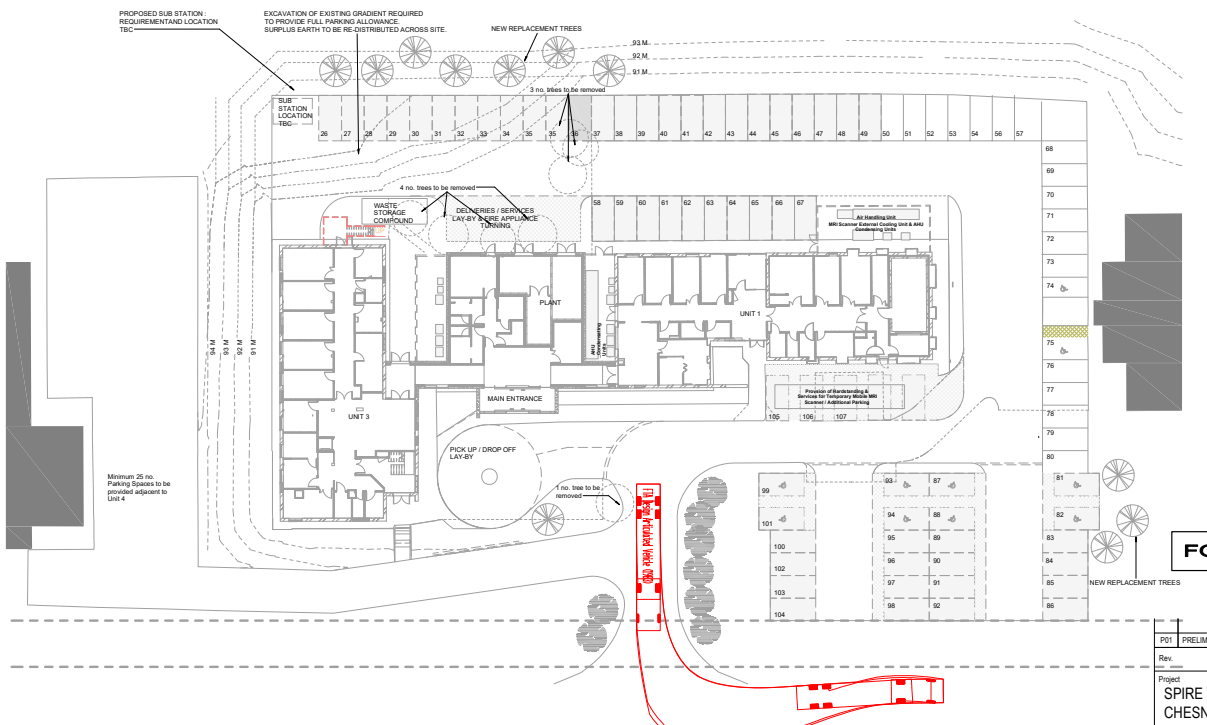


MRI TRAILER

FOR INFORMATION

P01	PRELIM ISSUE	MAY '21	AB	LM
Rev	Amendment	Date	By	Chk
Project SPIRE YALE, CHESNEY COURT				
ARCHITECT SPIRE HEALTHCARE				
Title VEHICULAR SWEEP PATH PLANS SHEET 3				
WML Job No.	Drawn	Checked	Date	Scale
9132	DS	LM	MAY '21	1:100 @ A3
WML CONSULTING Civil, Structural & Mechanical Engineers No. 4 Oak Green East Road Buntingford Business Park Buntingford, Cambs CB9 9JY Tel: 01857 482 000 Fax: 01857 482 010 e-mail: info@wmlconsulting.com www.wmlconsulting.com				
Drawing No. Project 9132 - WML - ZZ - XX - DR - C - 2003 P01				

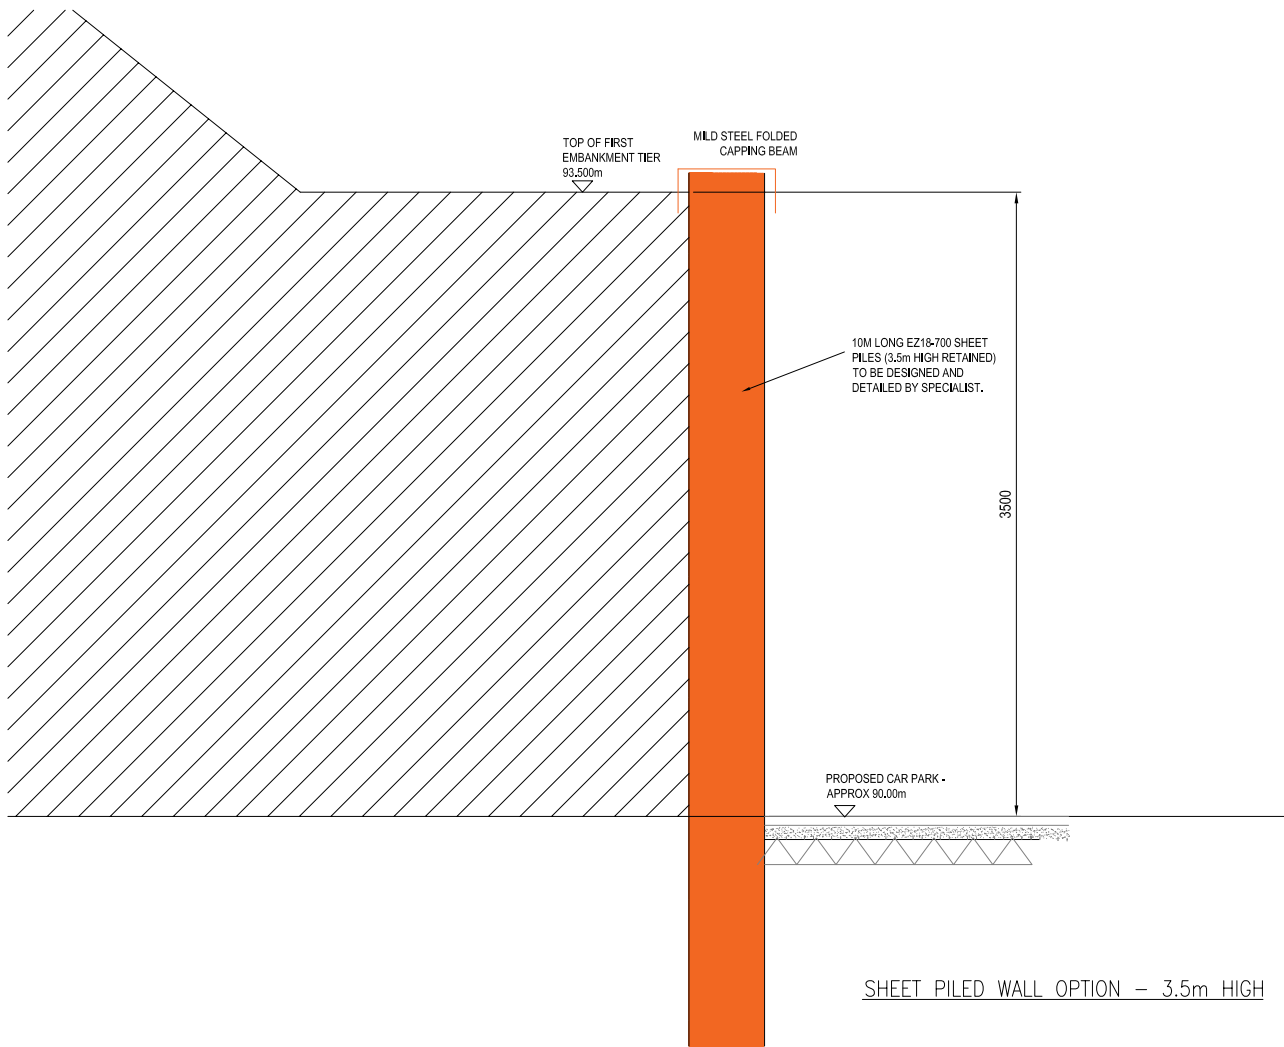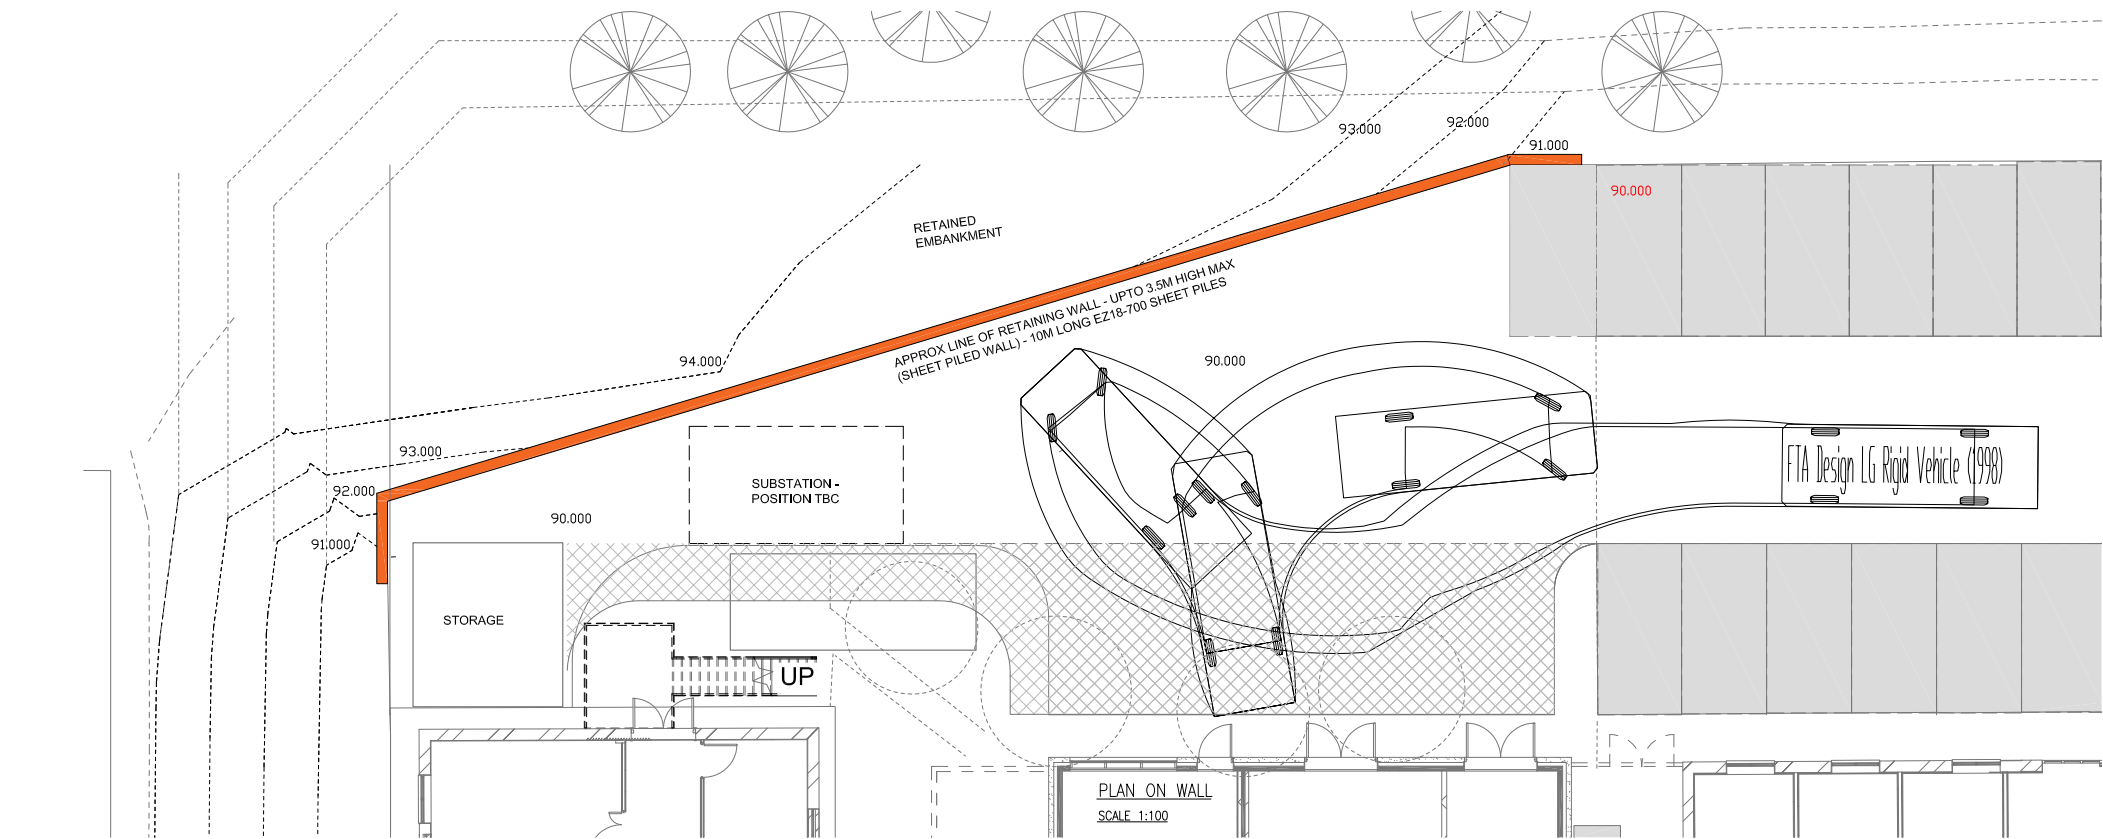

Product Sheet EZ 18-700

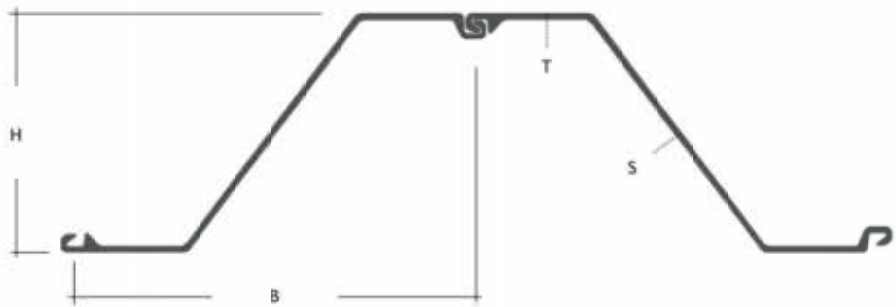

Single Pile					Per m of wall			
Width	Height	Thickness		Weight	Weight	Cross Sectional Area	Moment of Inertia	Section Modulus
SB	H	T	S	G	M	A	I _y	W _y
mm	mm	mm	mm	kg/m	kg/m ²	cm ² /m	cm ⁴ /m	cm ³ /m
700	420	9.0	9.0	77.4	110.5			1805

GENERAL NOTES

- DO NOT SCALE FROM THIS DRAWING WORK TO FIGURED DIMENSIONS ONLY.
- NO DEVIATION FROM THE DETAILS SHOWN ON THIS DRAWING IS ALLOWED WITHOUT PRIOR PERMISSION IN WRITING.
- ALL DRAWINGS ARE TO BE READ IN CONJUNCTION WITH ALL ARCHITECTS, ENGINEERS AND SPECIALISTS DRAWINGS AND THE SPECIFICATION.
- THE CONTRACTOR SHALL INCORPORATE ALL THE REQUIREMENTS OF THE PRE-TENDER STAGE HEALTH & SAFETY PLAN.
- SHEET PILED WALL IS SUBJECT TO DETAILED DESIGN BY SPECIALIST SUB-CONTRACTOR.

TENDER DRAWING

T01	TENDER ISSUE.		08.04.21	DB	LM		
Rev.	Amendment		Date	By	Chkd		
Project SPIRE CHESNEY COURT							
Client SPIRE HEALTHCARE							
Title PROPOSED RETAINING WALL LAYOUT							
WML Job No. 9132	Drawn LM	Checked	Date APRIL 2021	Scale VARIES			
WML CONSULTING Civil, Structural & Geotechnical Engineers No.8 Oak Green Earl Road Stanley Green Business Park Cheadle Hulme Cheshire SK8 6GL Tel 0161 482 0600 Fax 0161 486 9210 e-mail info@wmlconsulting.com www.wmlconsulting.com							
Drawing No.							
Project	Originator	Volume	Level	Type	Role	Number	Rev
9132	WML	00	EX	DR	S	5001	T01

SHEPPARD ROBSON

enquiries@sheppardrobson.com
www.sheppardrobson.com

77 Parkway
London NW1 7PU
T: +44 (0)20 7504 1700

City Tower
Piccadilly Plaza
Manchester M1 4BT
T: +44 (0)161 233 8900

93 West George Street
Glasgow G2 1PB
T: +44 (0)141 285 3100

