


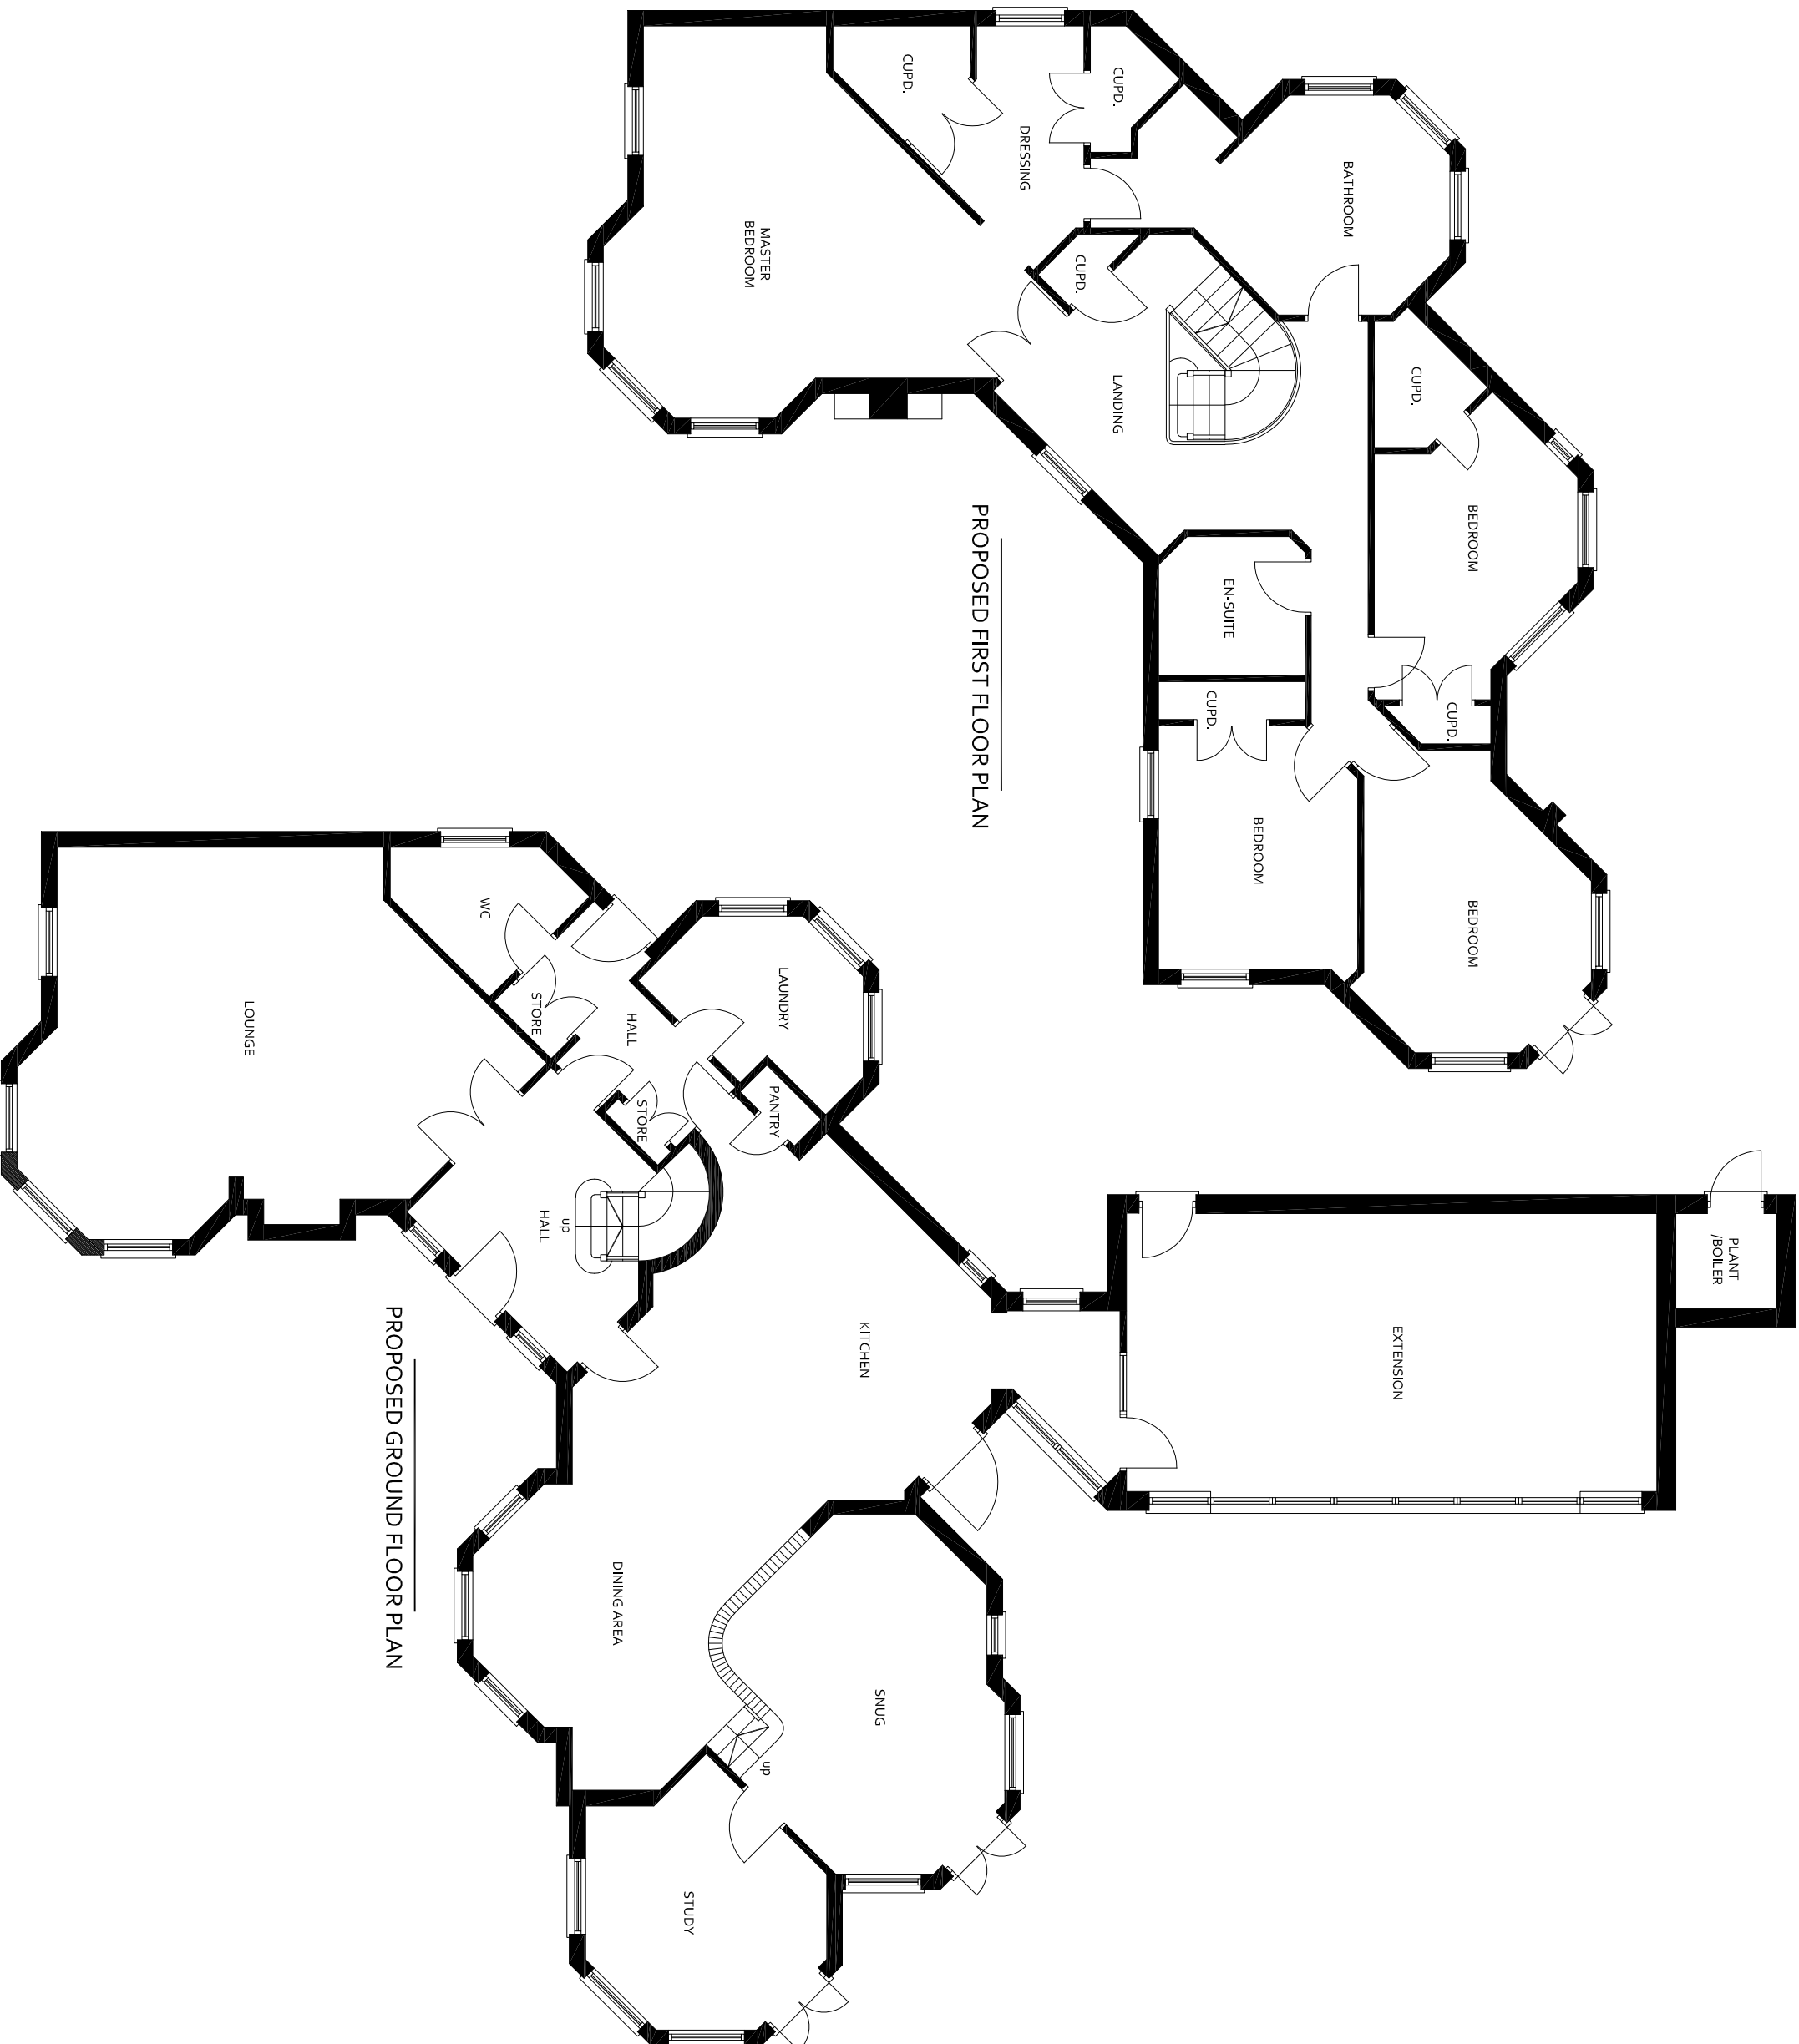

REVISION	DATE	DESCRIPTION
A	14/05/2024	ISSUED FOR CONSTRUCTION

DESIGN IN SAFETY
57 CHARLES STREET, BRYMBO, WREXHAM, LL13 5FL

www.designinsafety.net
david@designinsafety.net
07734037463

CLIENT:
MR & MRS RAMSBOTTOM

ADDRESS:
WILLOW LODGE, VILLAGE WALKS,
MARFORD, WREXHAM, LL13 8SZ

DRAWING TITLE:
PROPOSED FLOOR PLANS

DRAWING NO:
DIS_AD_0080

DRAWING NO:
DIS_AD_0080_PL05

PROJECT NO: DIS_AD_0080	DRAWING NO: DIS_AD_0080_PL05	
SCALE AT A3: 1:100	DATE: 22/09/2020	REVISION: A

AI designs are the sole property of Design In Safety and may not be used without written agreement.

Any discrepancies must be reported to Design In Safety for clarification.

Do not scale off drawings. Site check dimensions are to be taken prior to works commencing.