



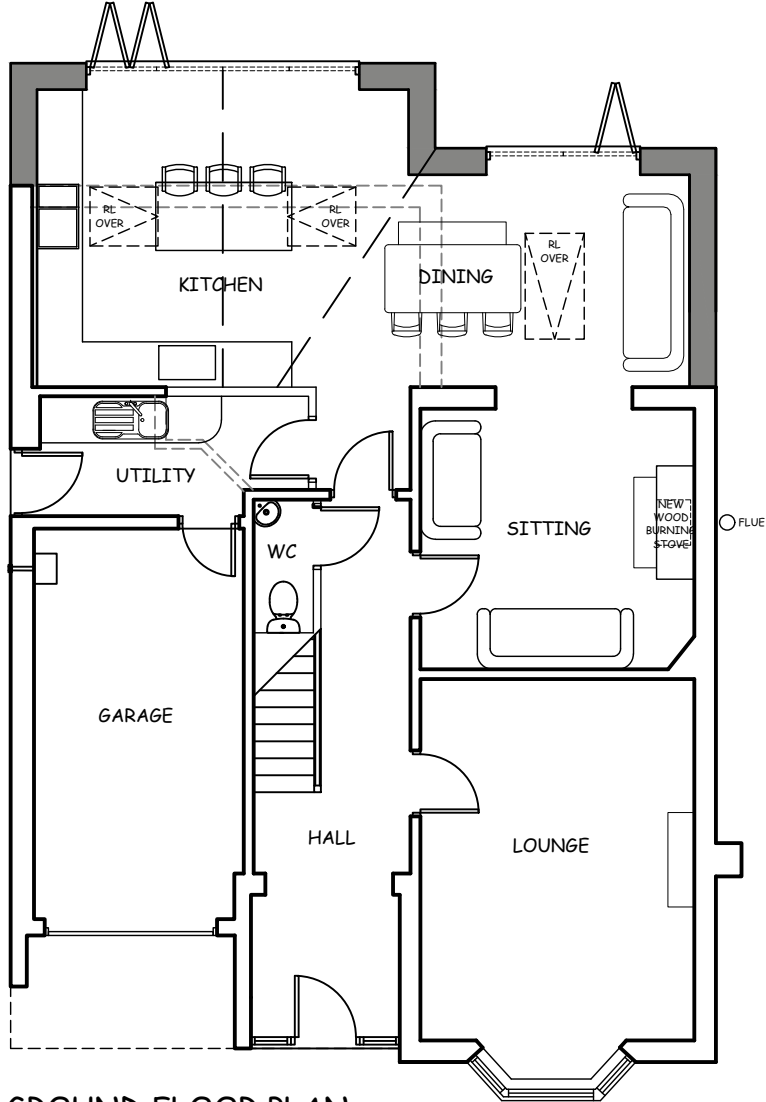

GROUND FLOOR PLAN

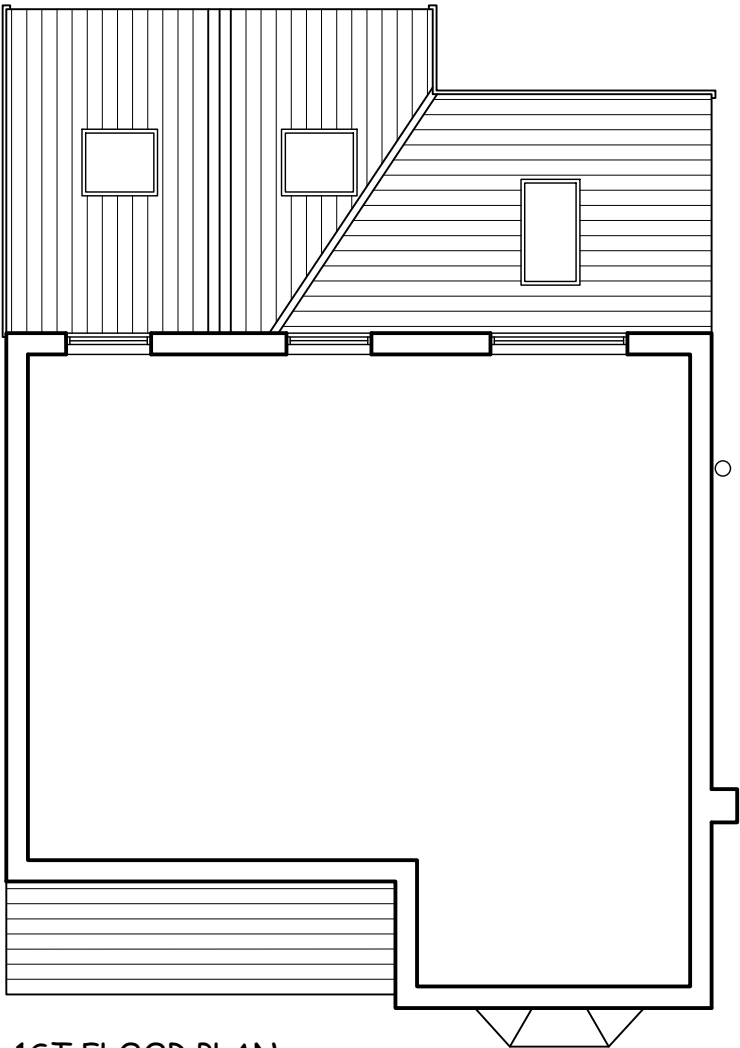

1ST FLOOR PLAN

MR & MRS T. FISHER

15 ORCHARD GARDENS
WREXHAM

PLANNING DRAWING
PROPOSED FLOOR PLANS

Date: 11.03.21
Scale: 1:100 @ A3

Drg No: PL02
Revision: A - 07.04.21