




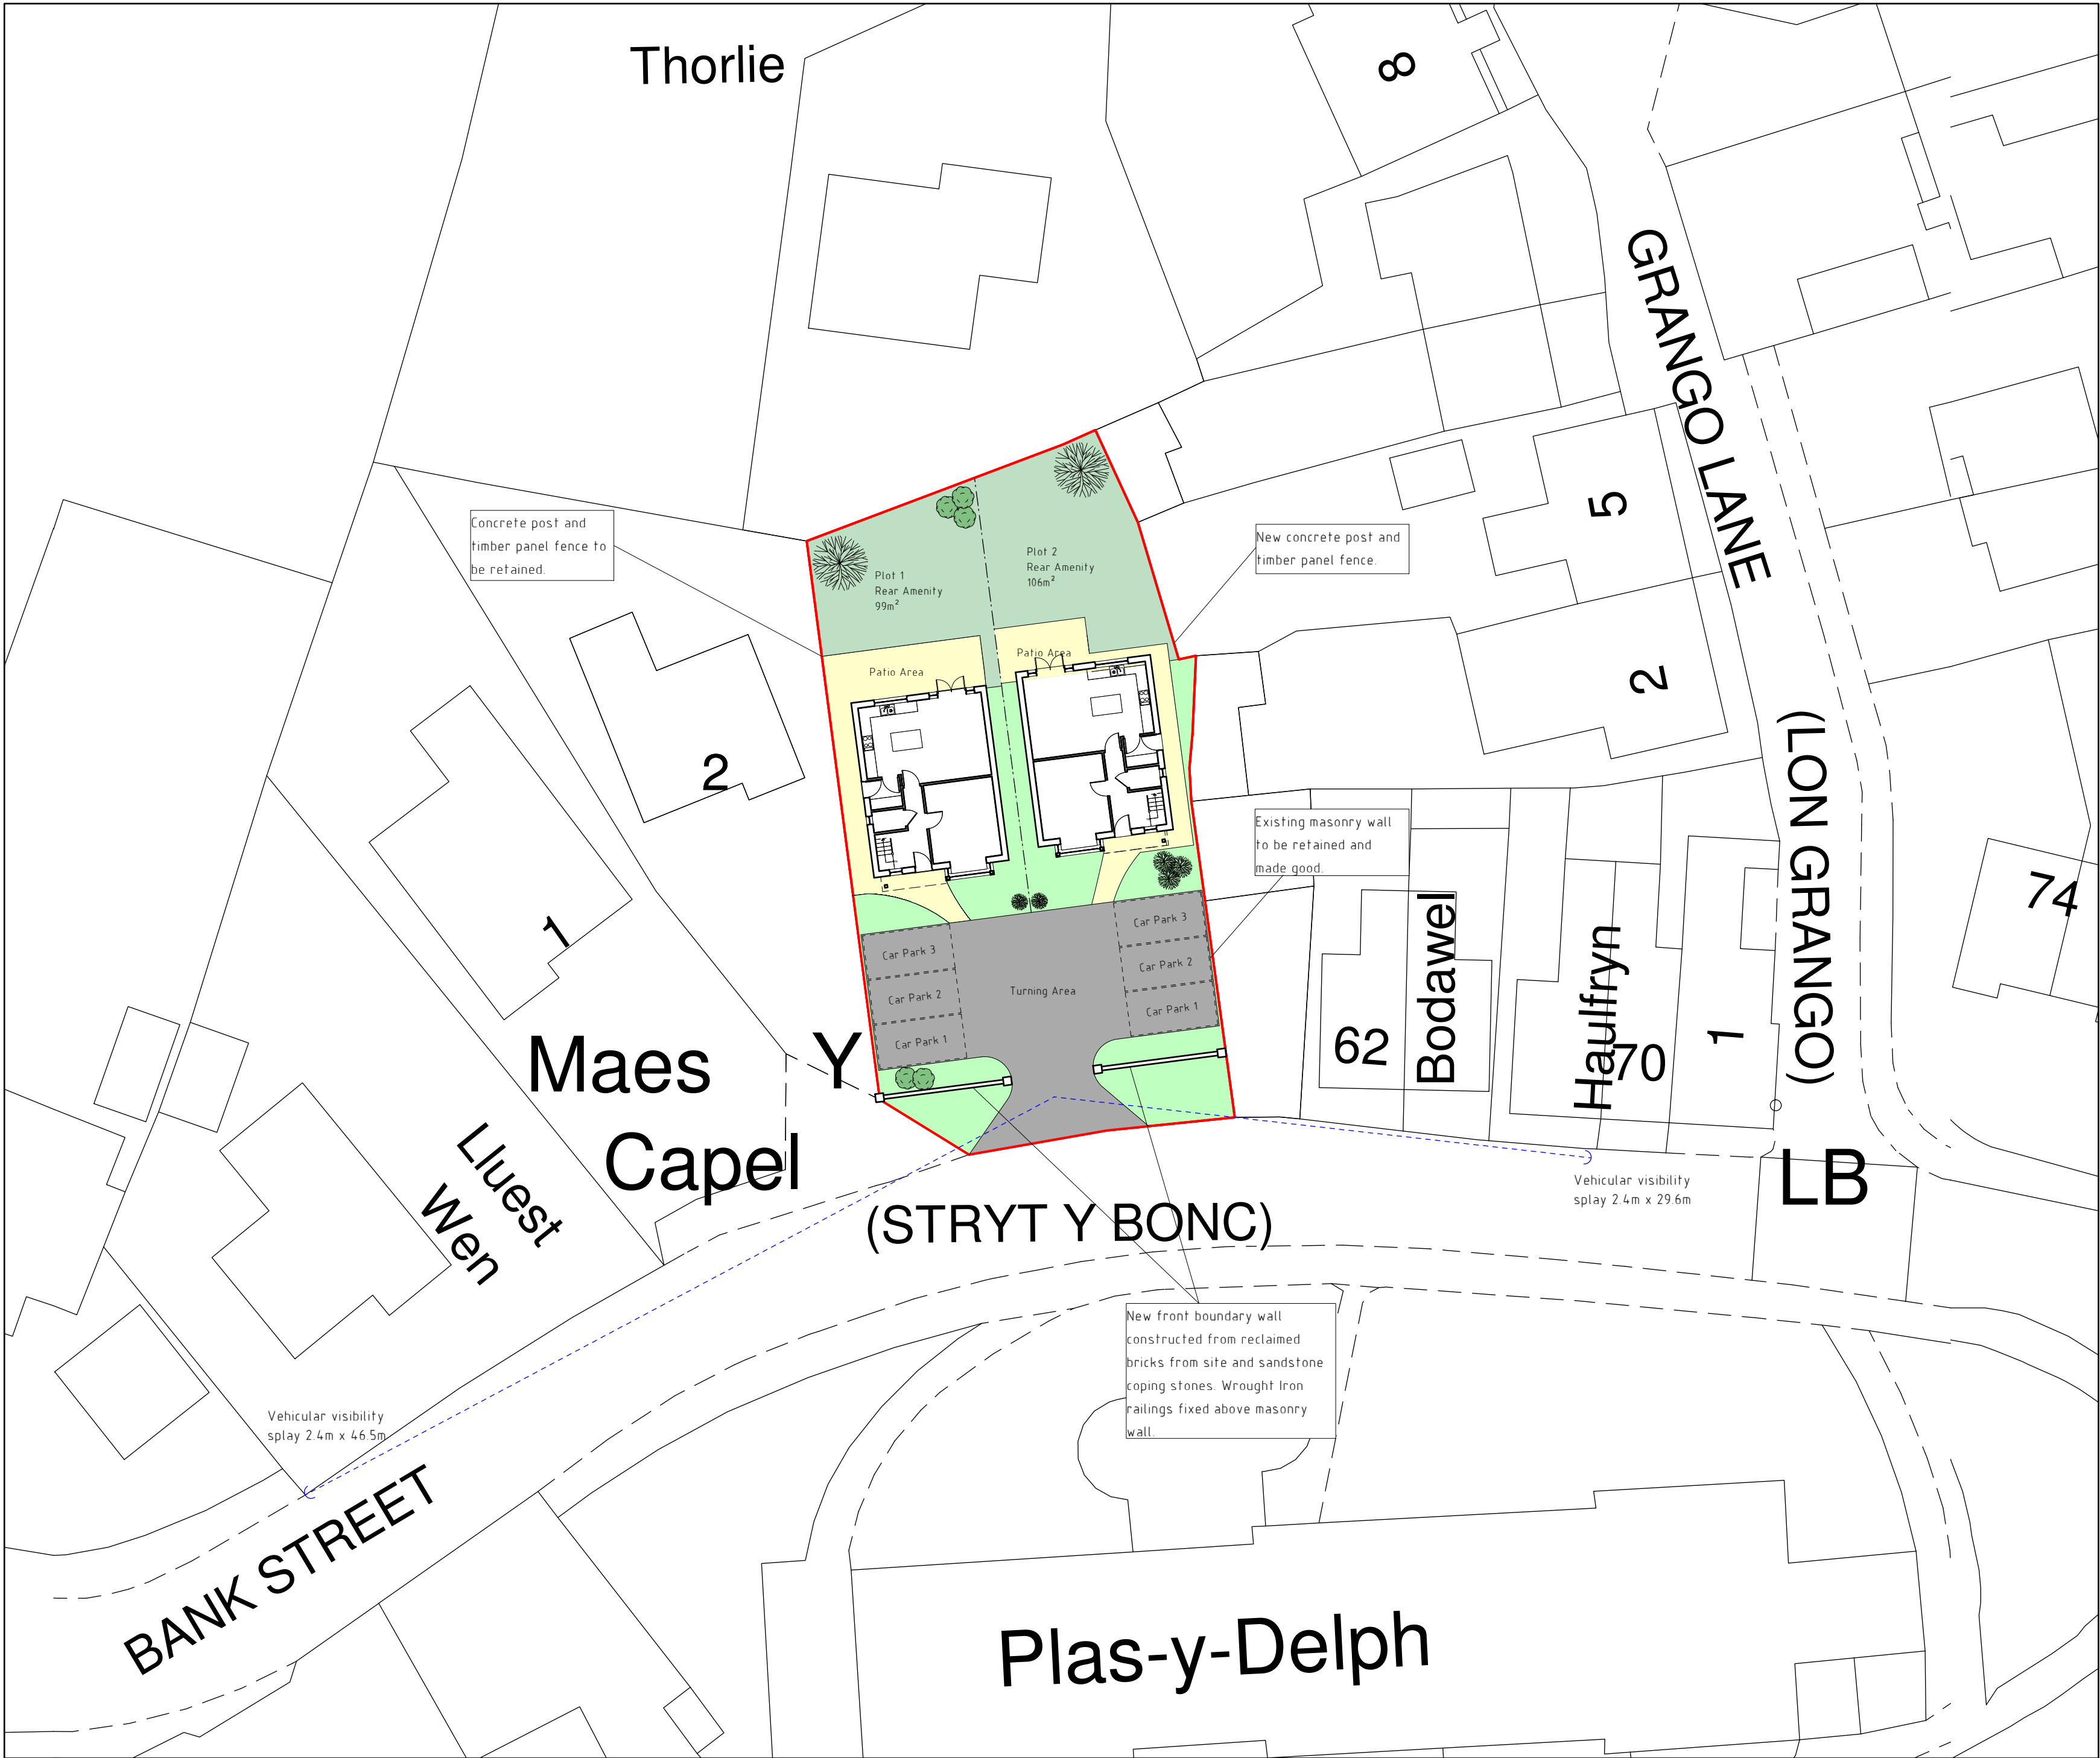

Site Plan 1:250

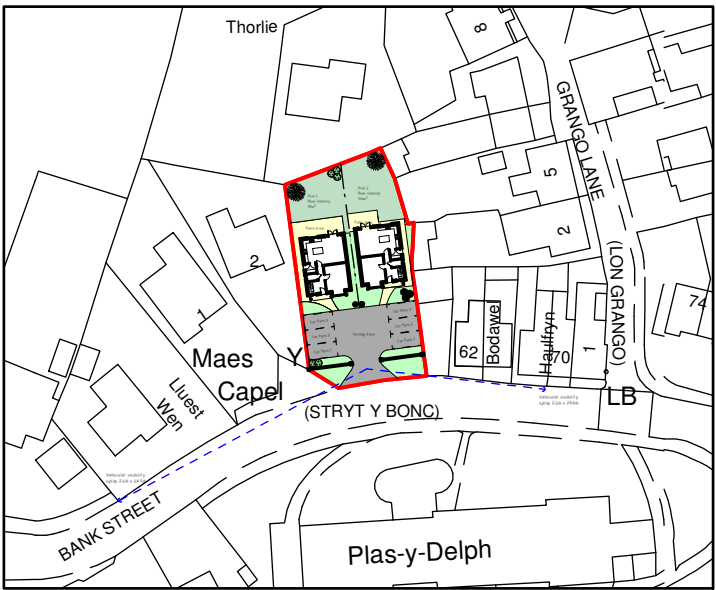

Location Plan 1:1250

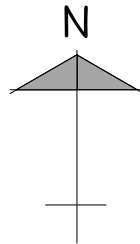

B	07/21	Boundary info added	D.J.E.
A	04/21	House type amends	SIH
Rev	Date	Detail	Initial

Project:
Proposed Alterations at
Salem Chapel, Bank Street,
Rhosllanerchrugog,
Wrexham, LL14 1EN.

Title:	Scale: (A2)
Site Plan & Location Plan	1:250 & 1:1250

Drawn By:	Date:
D.J.Edwards	Apr 2021

Drawing No:	Sheet:
H132/003	1 of 1

blueprint
architectural services

partner
LABC

Office 3K4,
Redwither Business Tower,
Wrexham. LL13 9XT
Tel: 01978 356500
www.blueprintarchitectural.com