



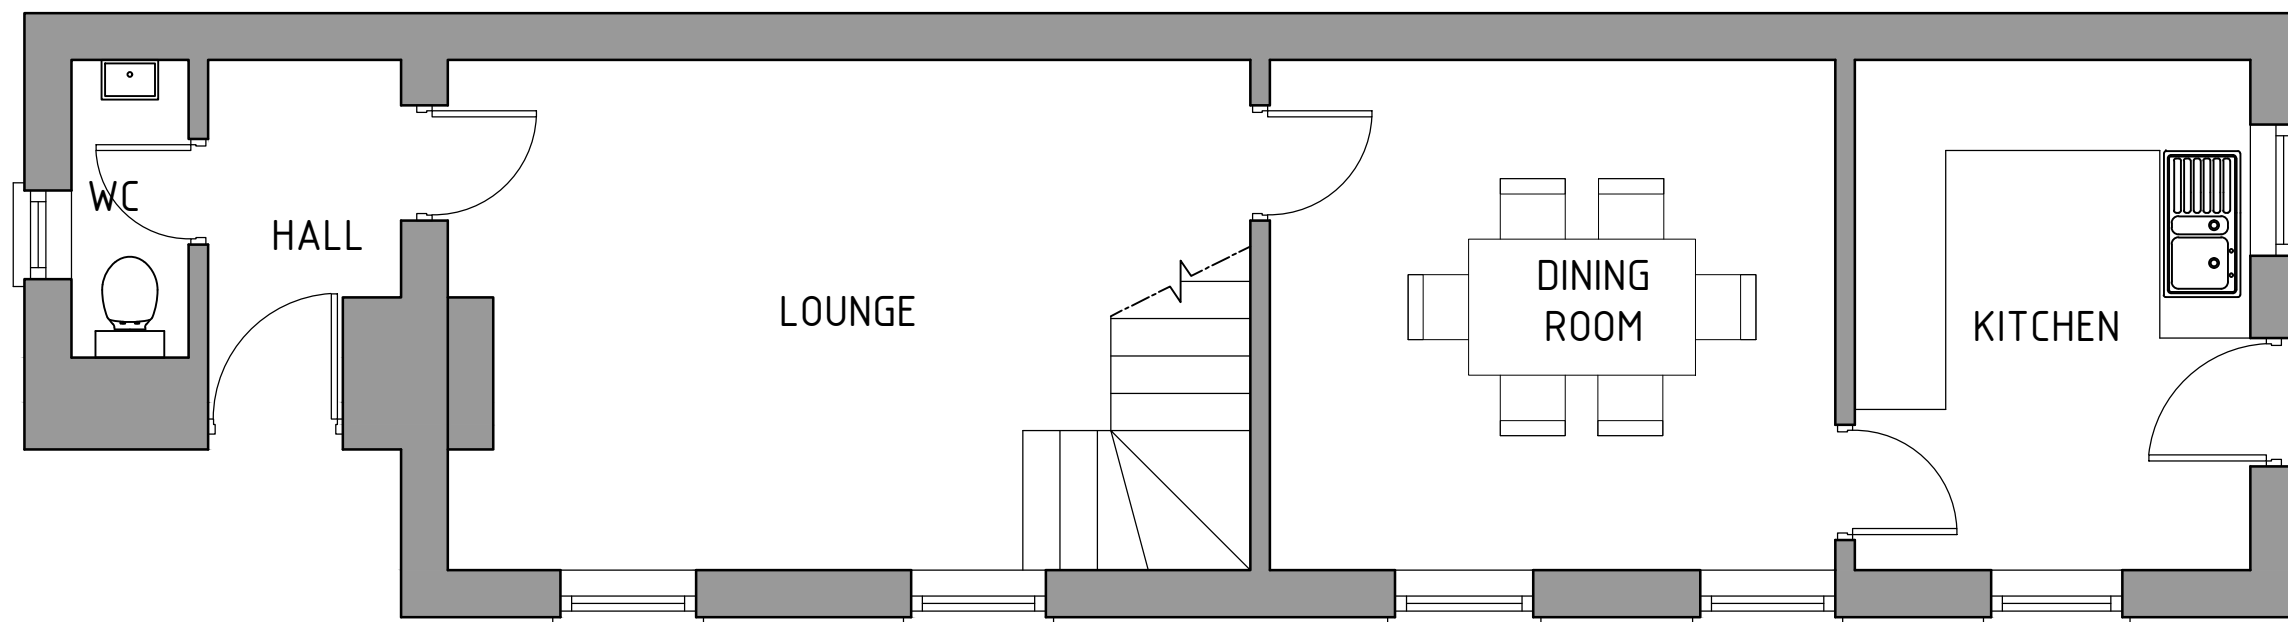

Ground floor plan 1:50

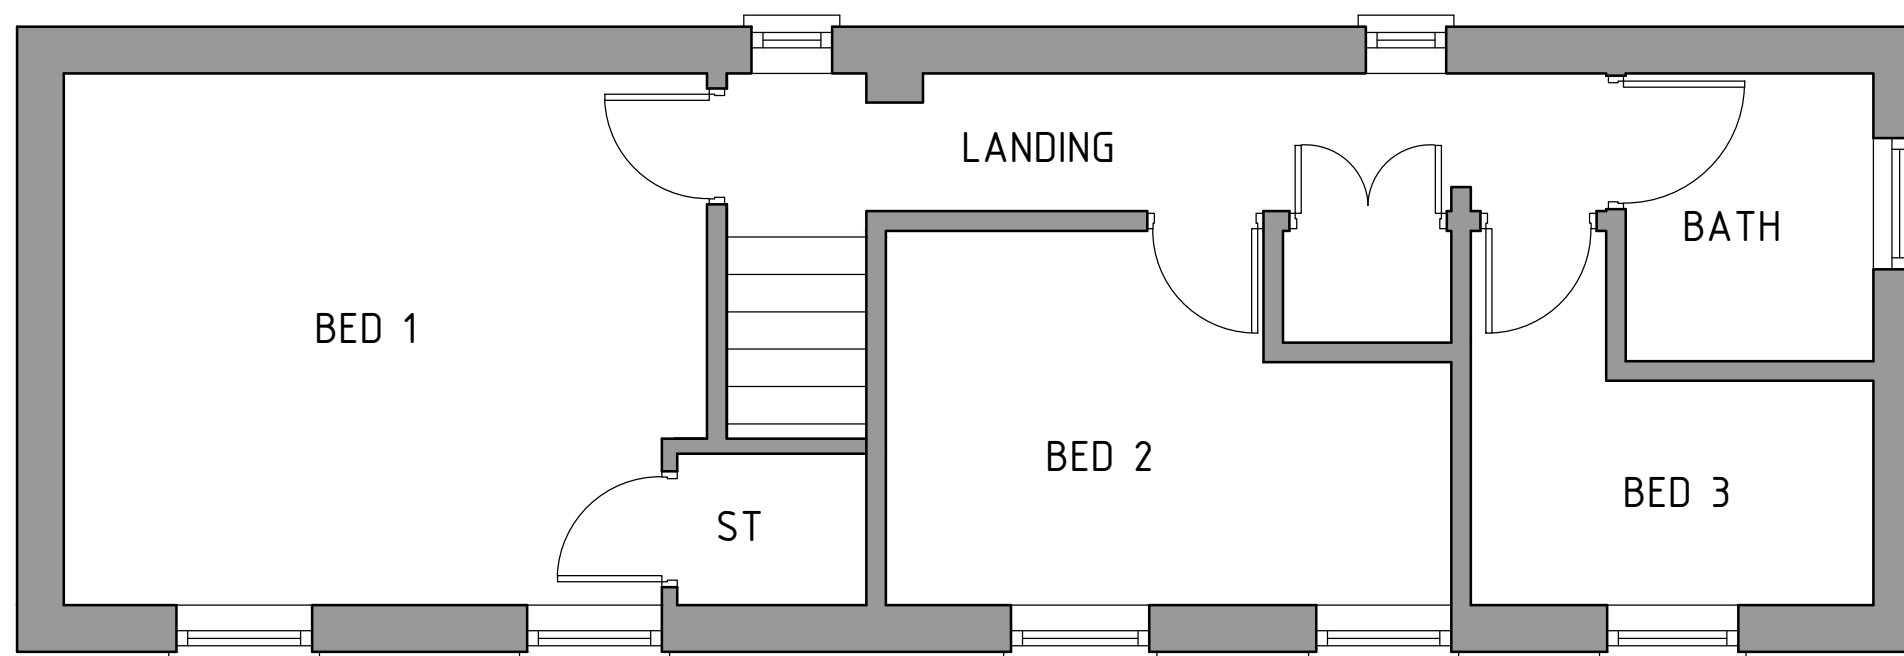

First floor plan 1:50



Project; Arfryn, Minera, New Brighton, Wrexham, LL11 3DT	
Title; Floor Plans as Existing	Scale (A3); 1:50
Dwg No; AM/PD/01	Date; April 2021
Revision;	