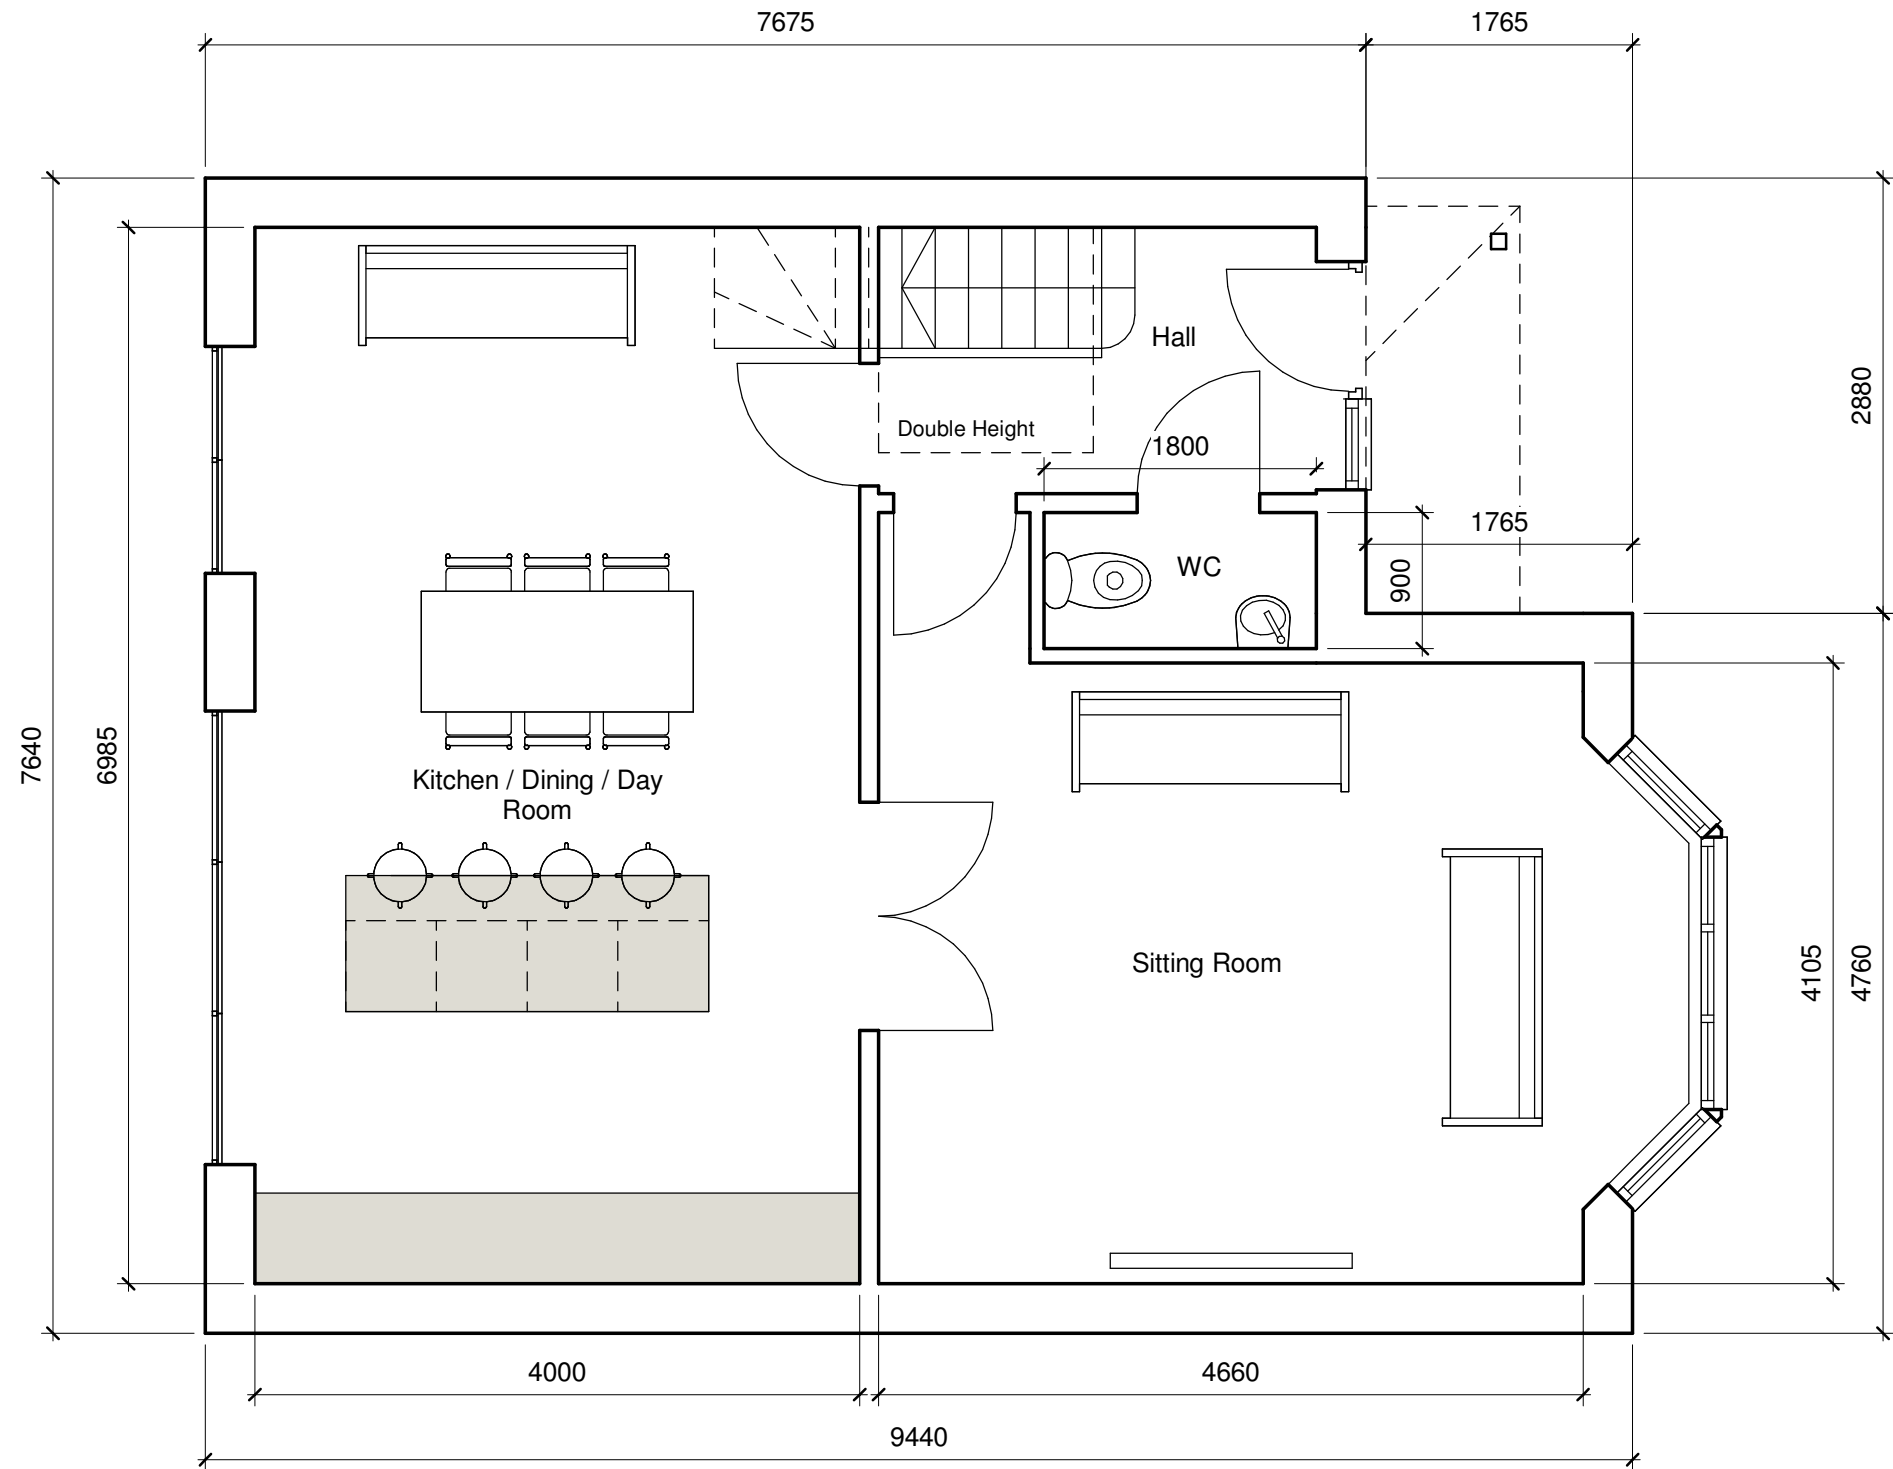
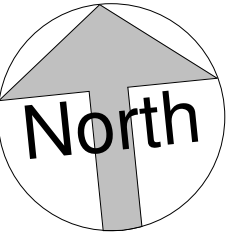


36 Plas Tirion, Johnstown,  
Wrexham LL14 1UR  
07543968690  
geraint@weareframe.co.uk  
www.weareframe.co.uk  
facebook.com/frame.architect  
instagram.com/we\_are\_frame

|                                            |                  |                |
|--------------------------------------------|------------------|----------------|
| Project: Land ad. Brynteg, Church St. Rhos |                  |                |
| Title: Proposed Ground Floor Plan          |                  |                |
| Scale @ A3: 1 : 50                         | Author: GE       | Date: 28.05.21 |
| Project Ref: 21-44                         | Drawing No: A102 | Rev. B         |