




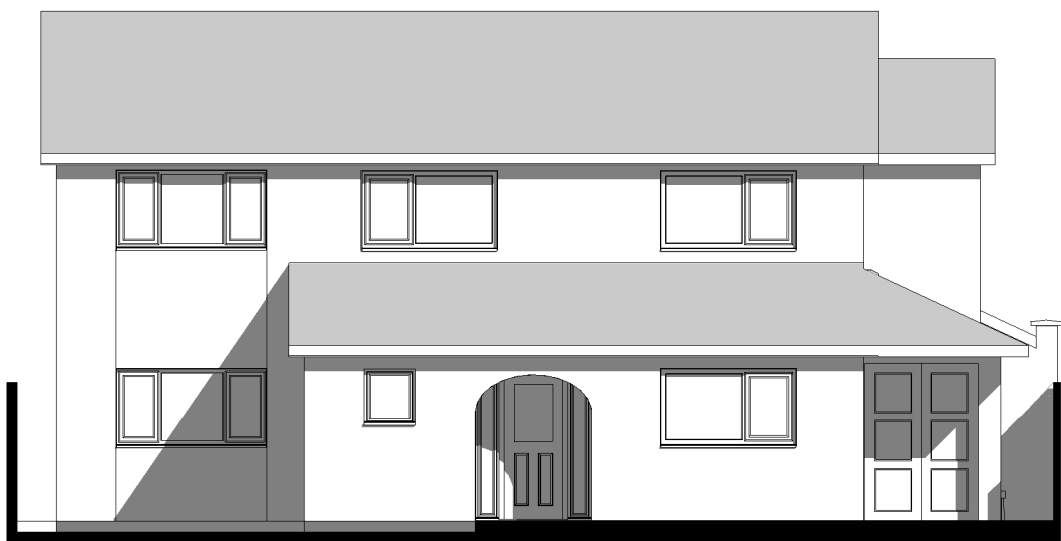


Proposed Front Elevation
1 : 100

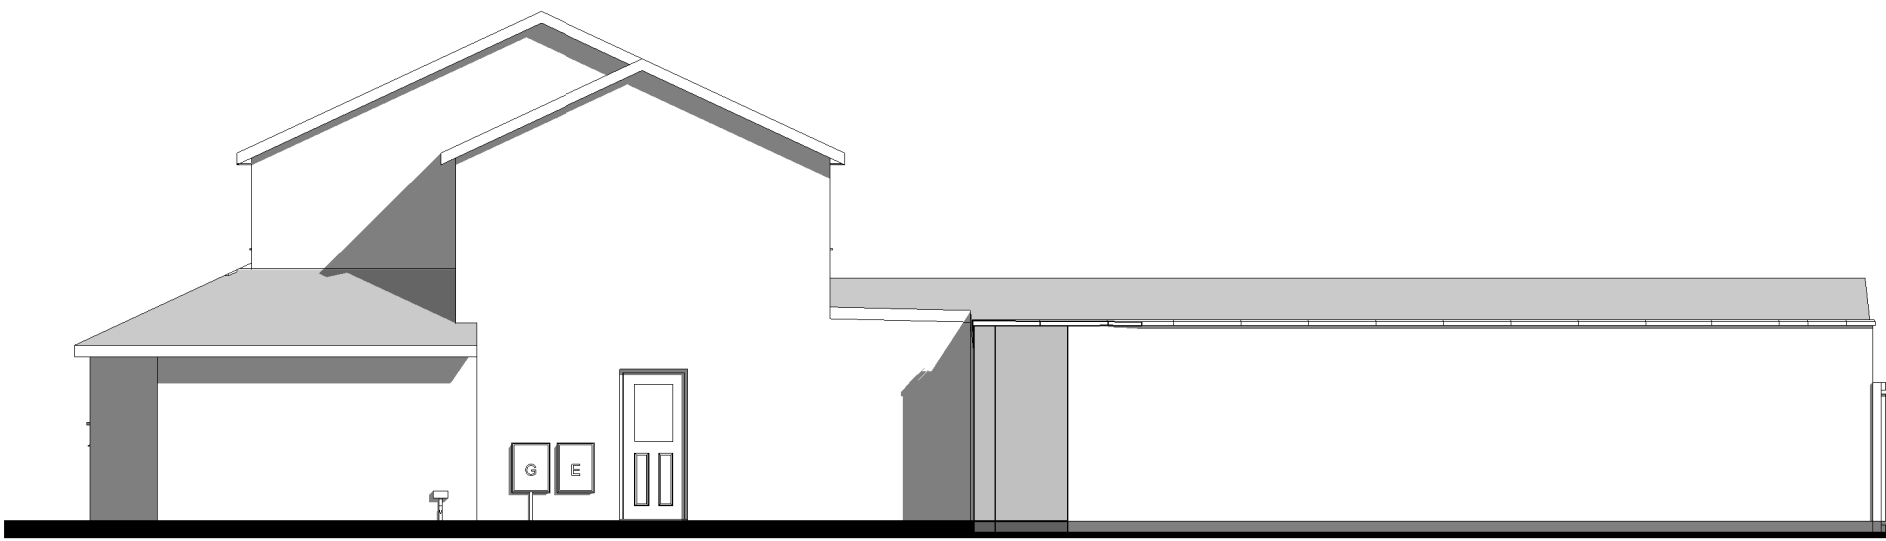


Proposed Side Elevation
1 : 100

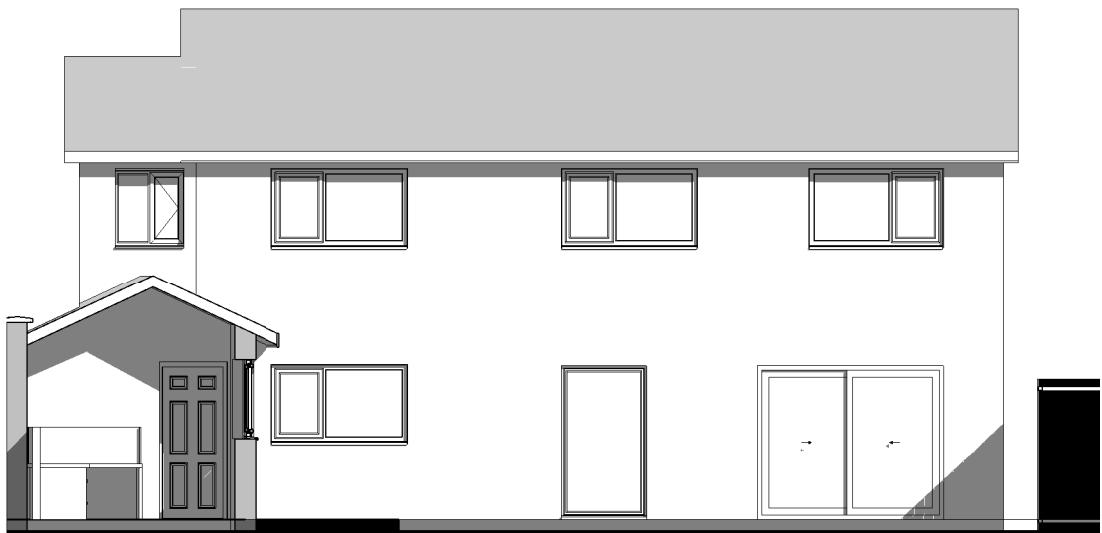

Proposed Rear Elevation
1 : 100

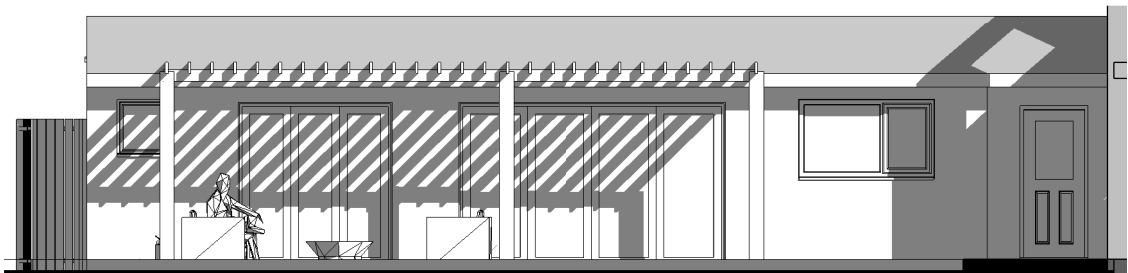

Proposed Extension Side Elevation
1 : 100

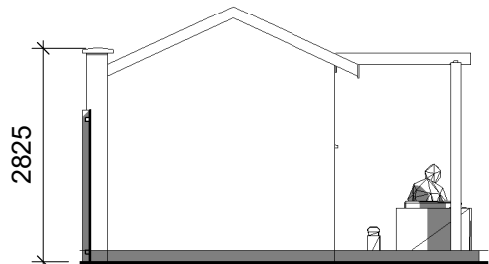

Proposed Extension Rear Elevation
1 : 100




Proposed Front Elevation 3D



Proposed Rear Elevation 3D

Proposed Finishes:
Walls - Masonry to match existing
Roof - Tiles to match existing
Windows - PVCU to match existing
External Folding Door - Aluminium with white finish

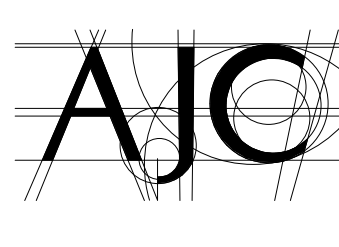	DRAWING No	AR-05	REVISION
	DRAWING TITLE	Proposed Elevations	
	SCALE @ A2	1 : 100	
	PROJECT TITLE	43 Ffordd Glyn, Coed y Glyn, Wrexham, LL13 7QW	
	CLIENT	Mr A Read	