


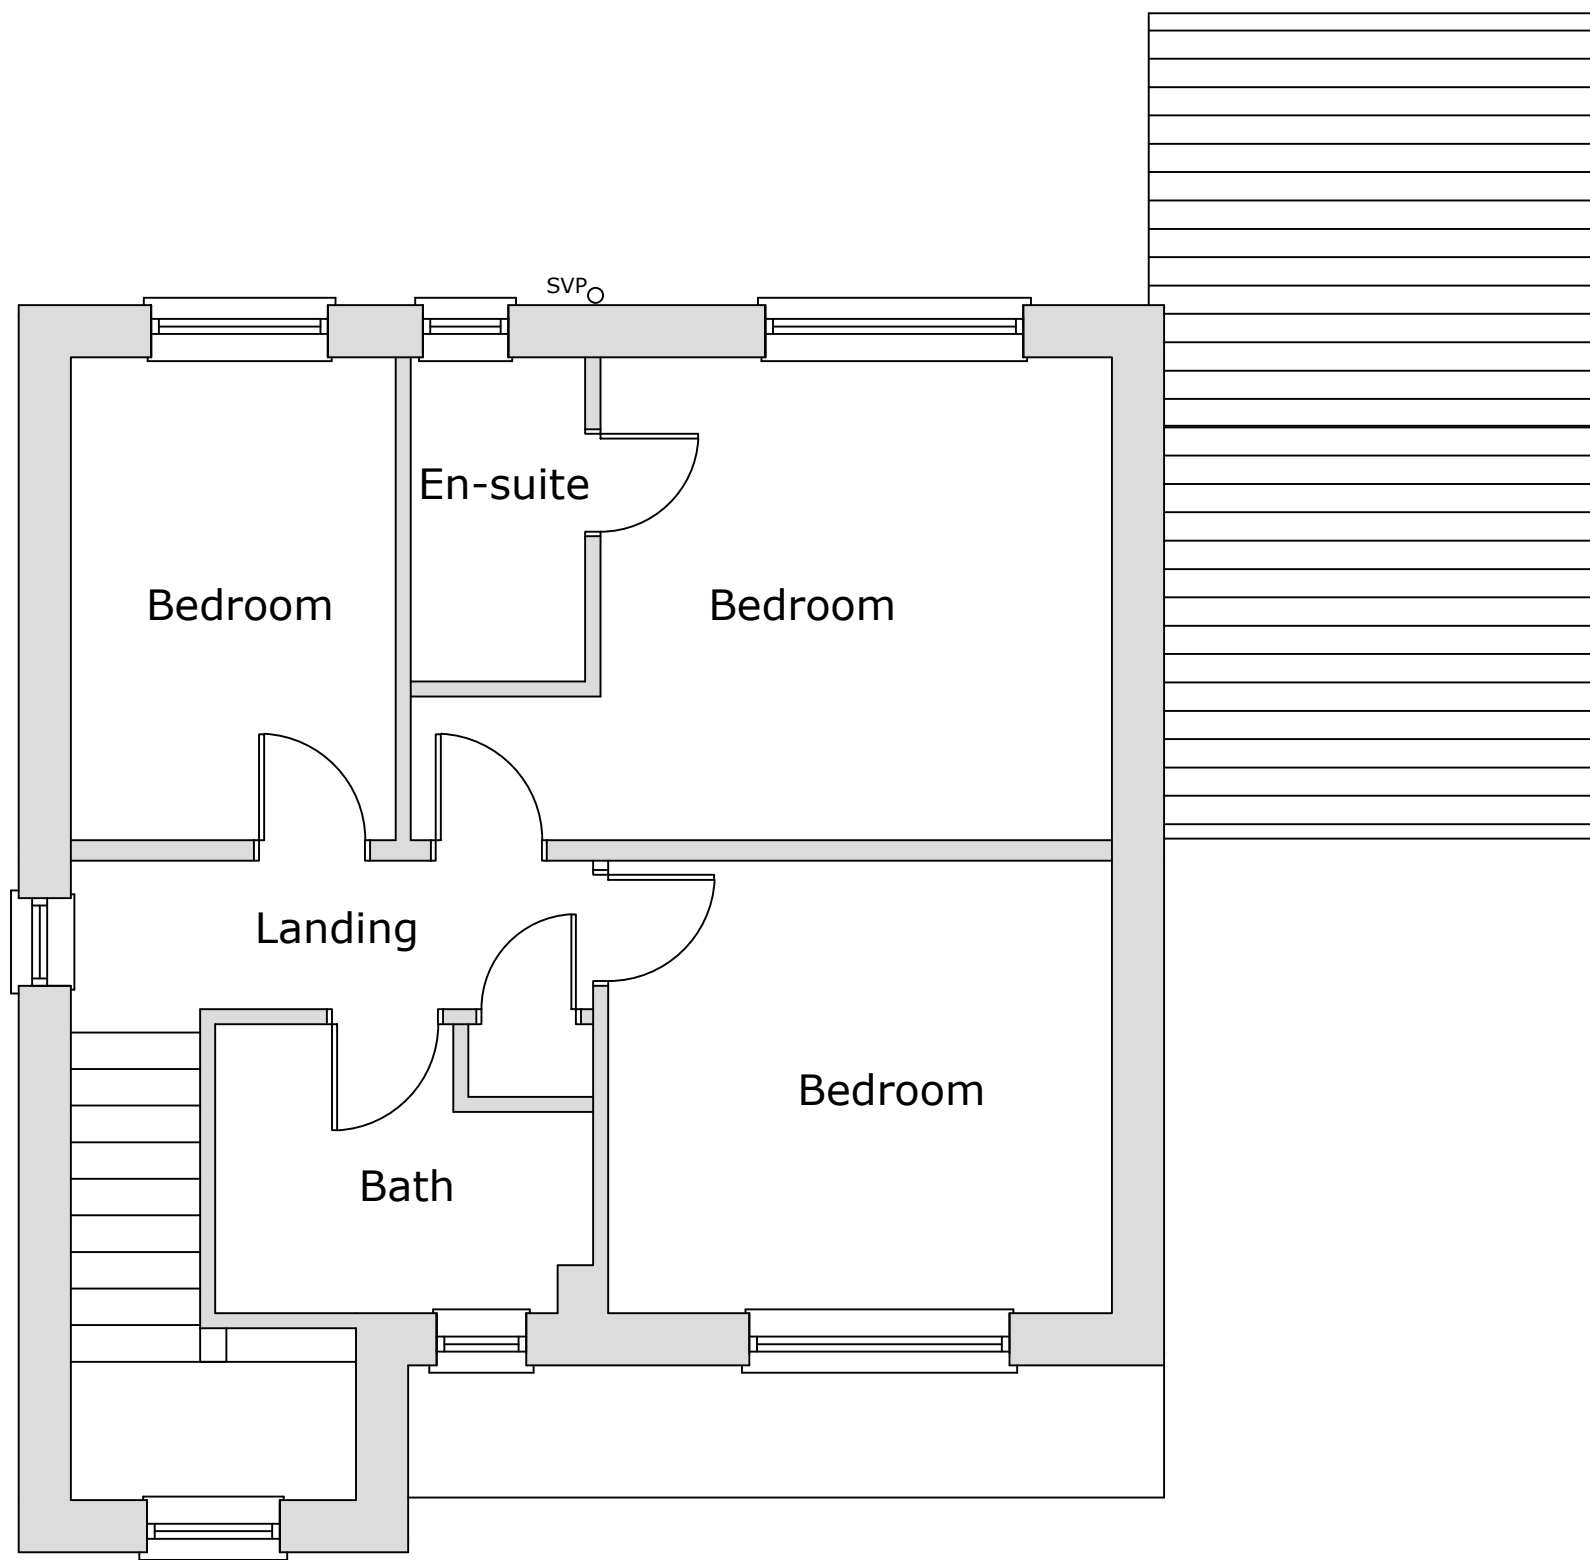


First Floor Plan

Scale 1:50




Elevation A

Scale 1:100

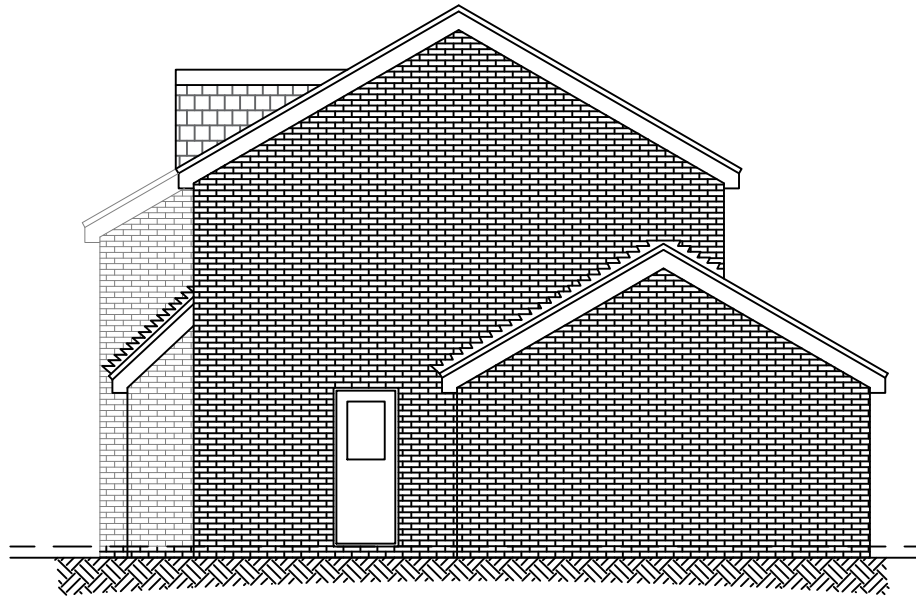


Elevation B

Scale 1:100

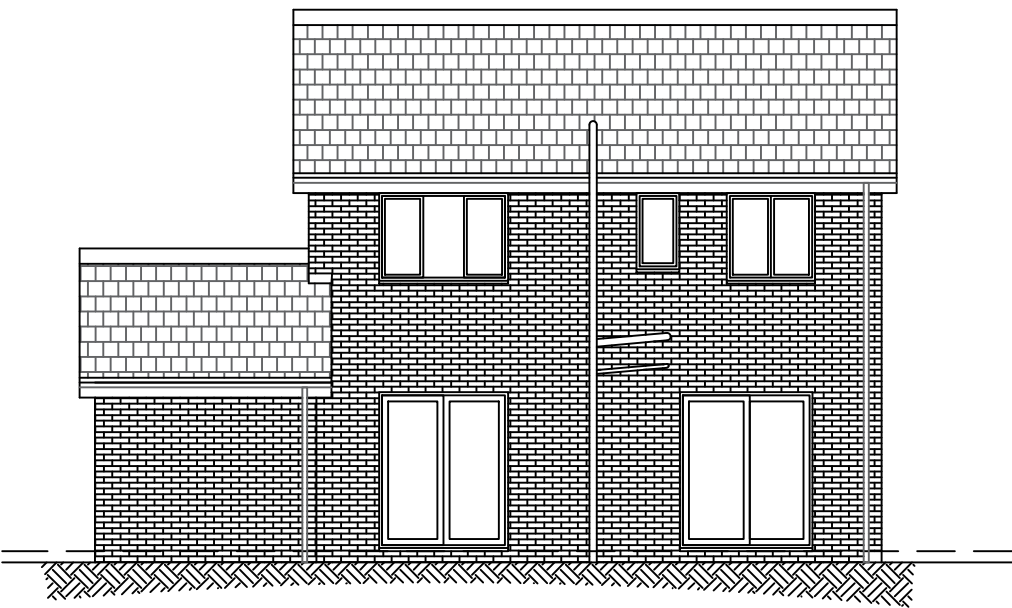


Elevation C

Scale 1:100

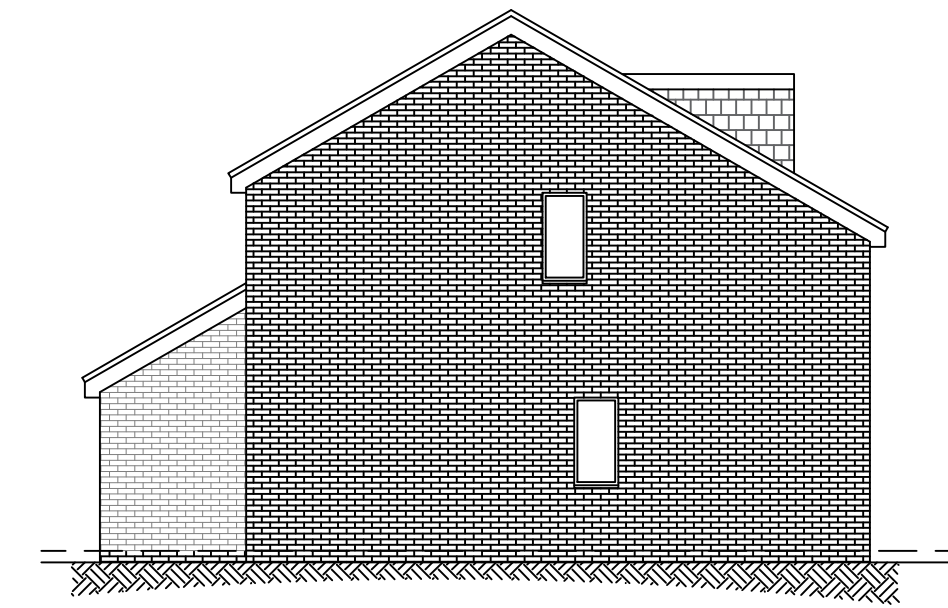

Elevation D

Scale 1:100

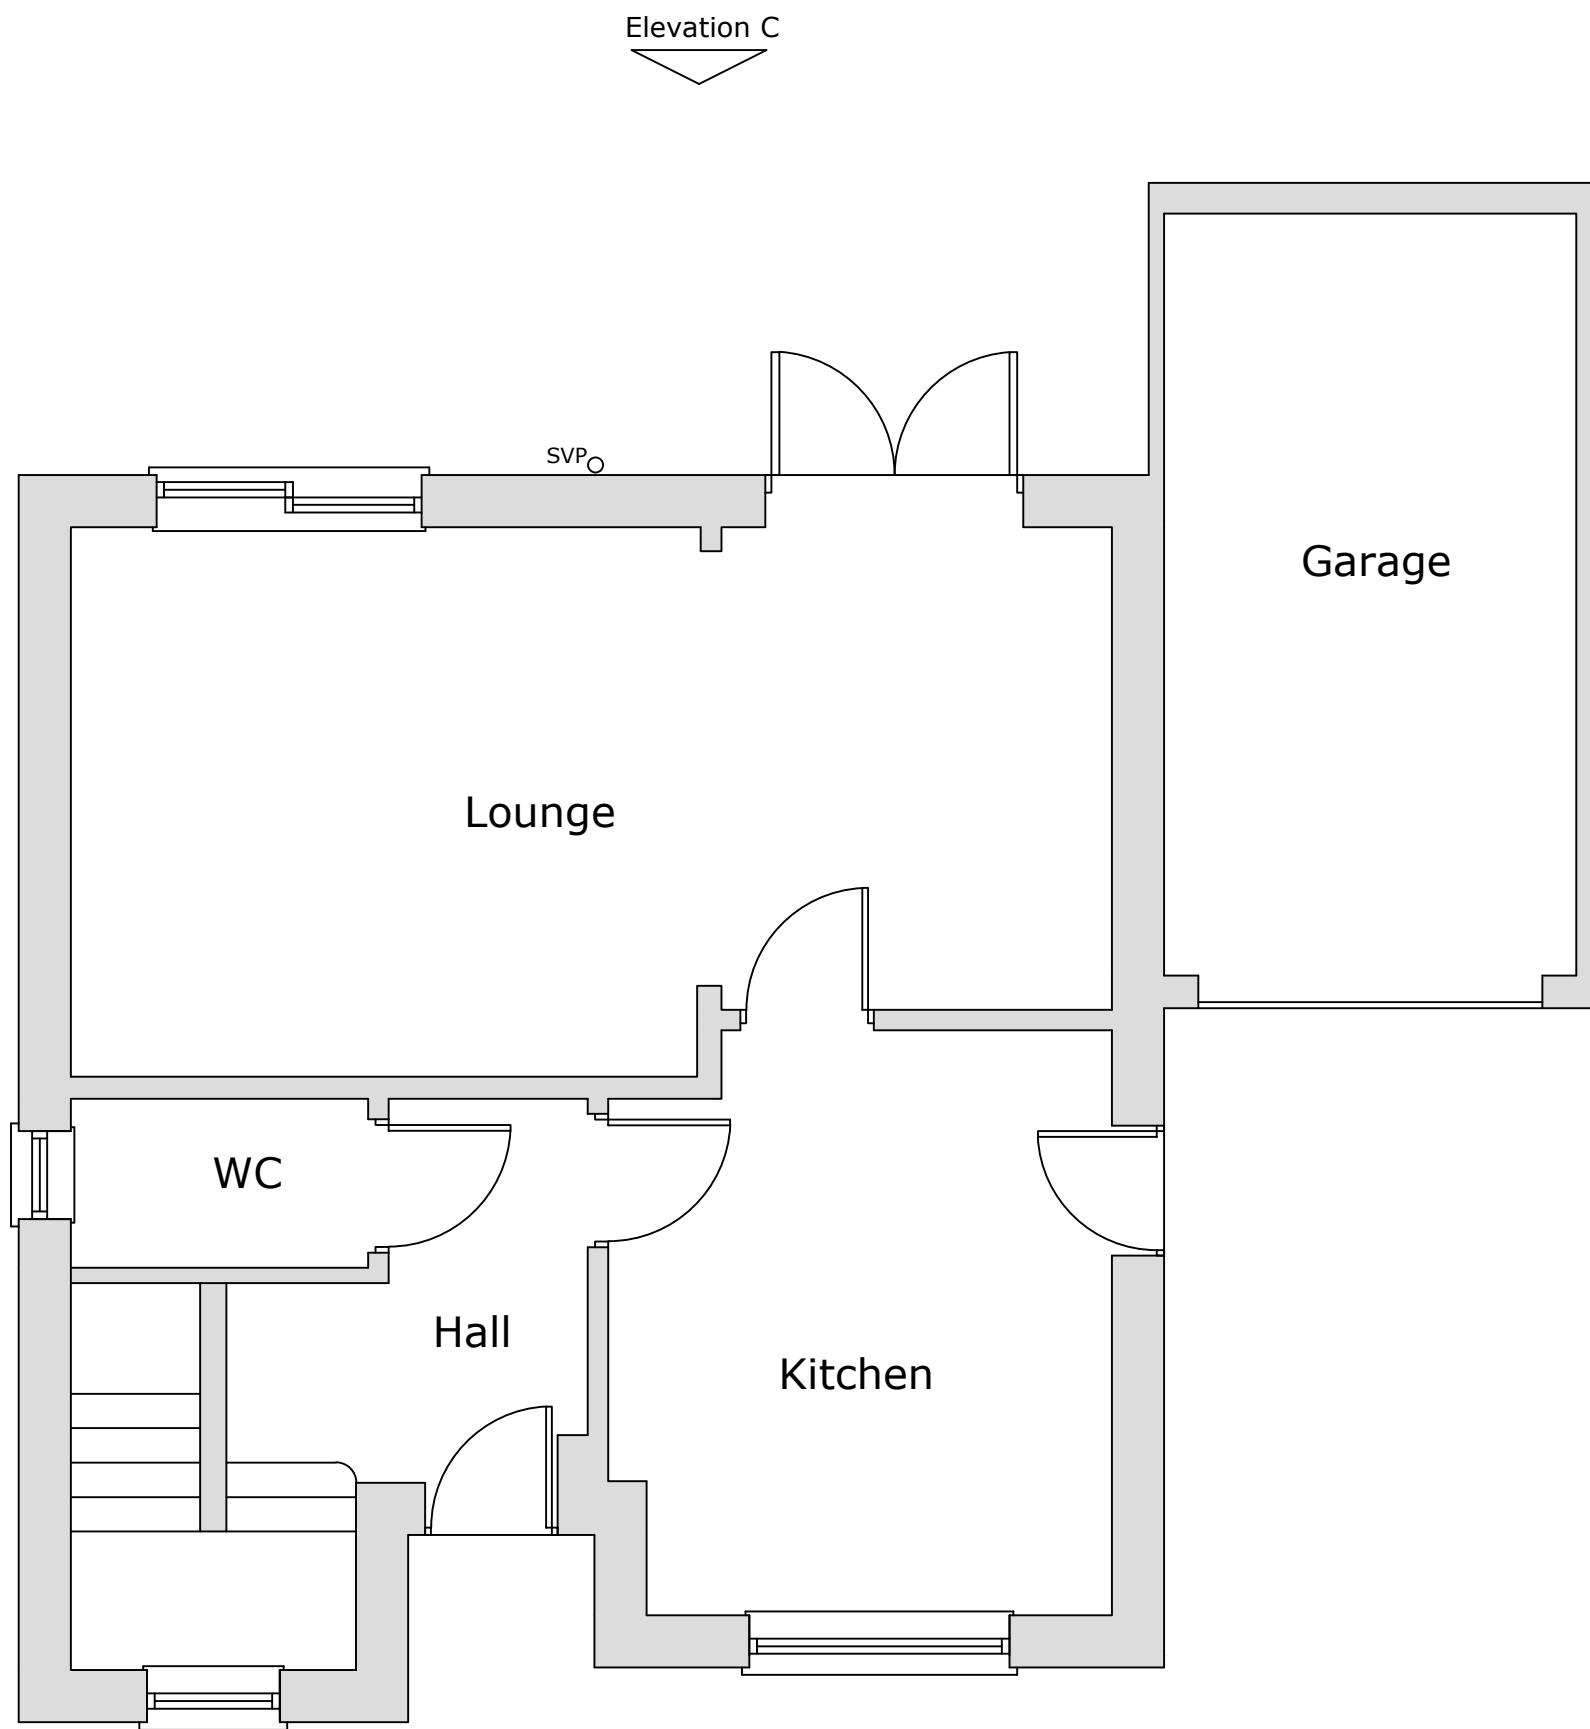


Ground Floor Plan

Scale 1:50



Location map

Scale 1:1250

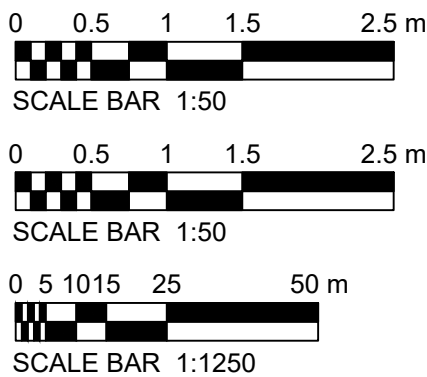

The Contractor must check all dimensions on site before commencing setting out works. Any discrepancies are to be reported immediately.

DO NOT PROCEED IN THE EVENT OF A DISCREPANCY. DO NOT SCALE FROM THE PRINTS.

05/02/2021
Drawing Revisions

Project
27 Caer Efail Acrefair

Drawing Title
Location Plan, Plans and Elevations As Existing

Drawing Number 21-01-PL01	Revision -
Scale 1:50 & 1:100 @ A1	Date February 2020

DO NOT SCALE
COPYRIGHT RESERVED