




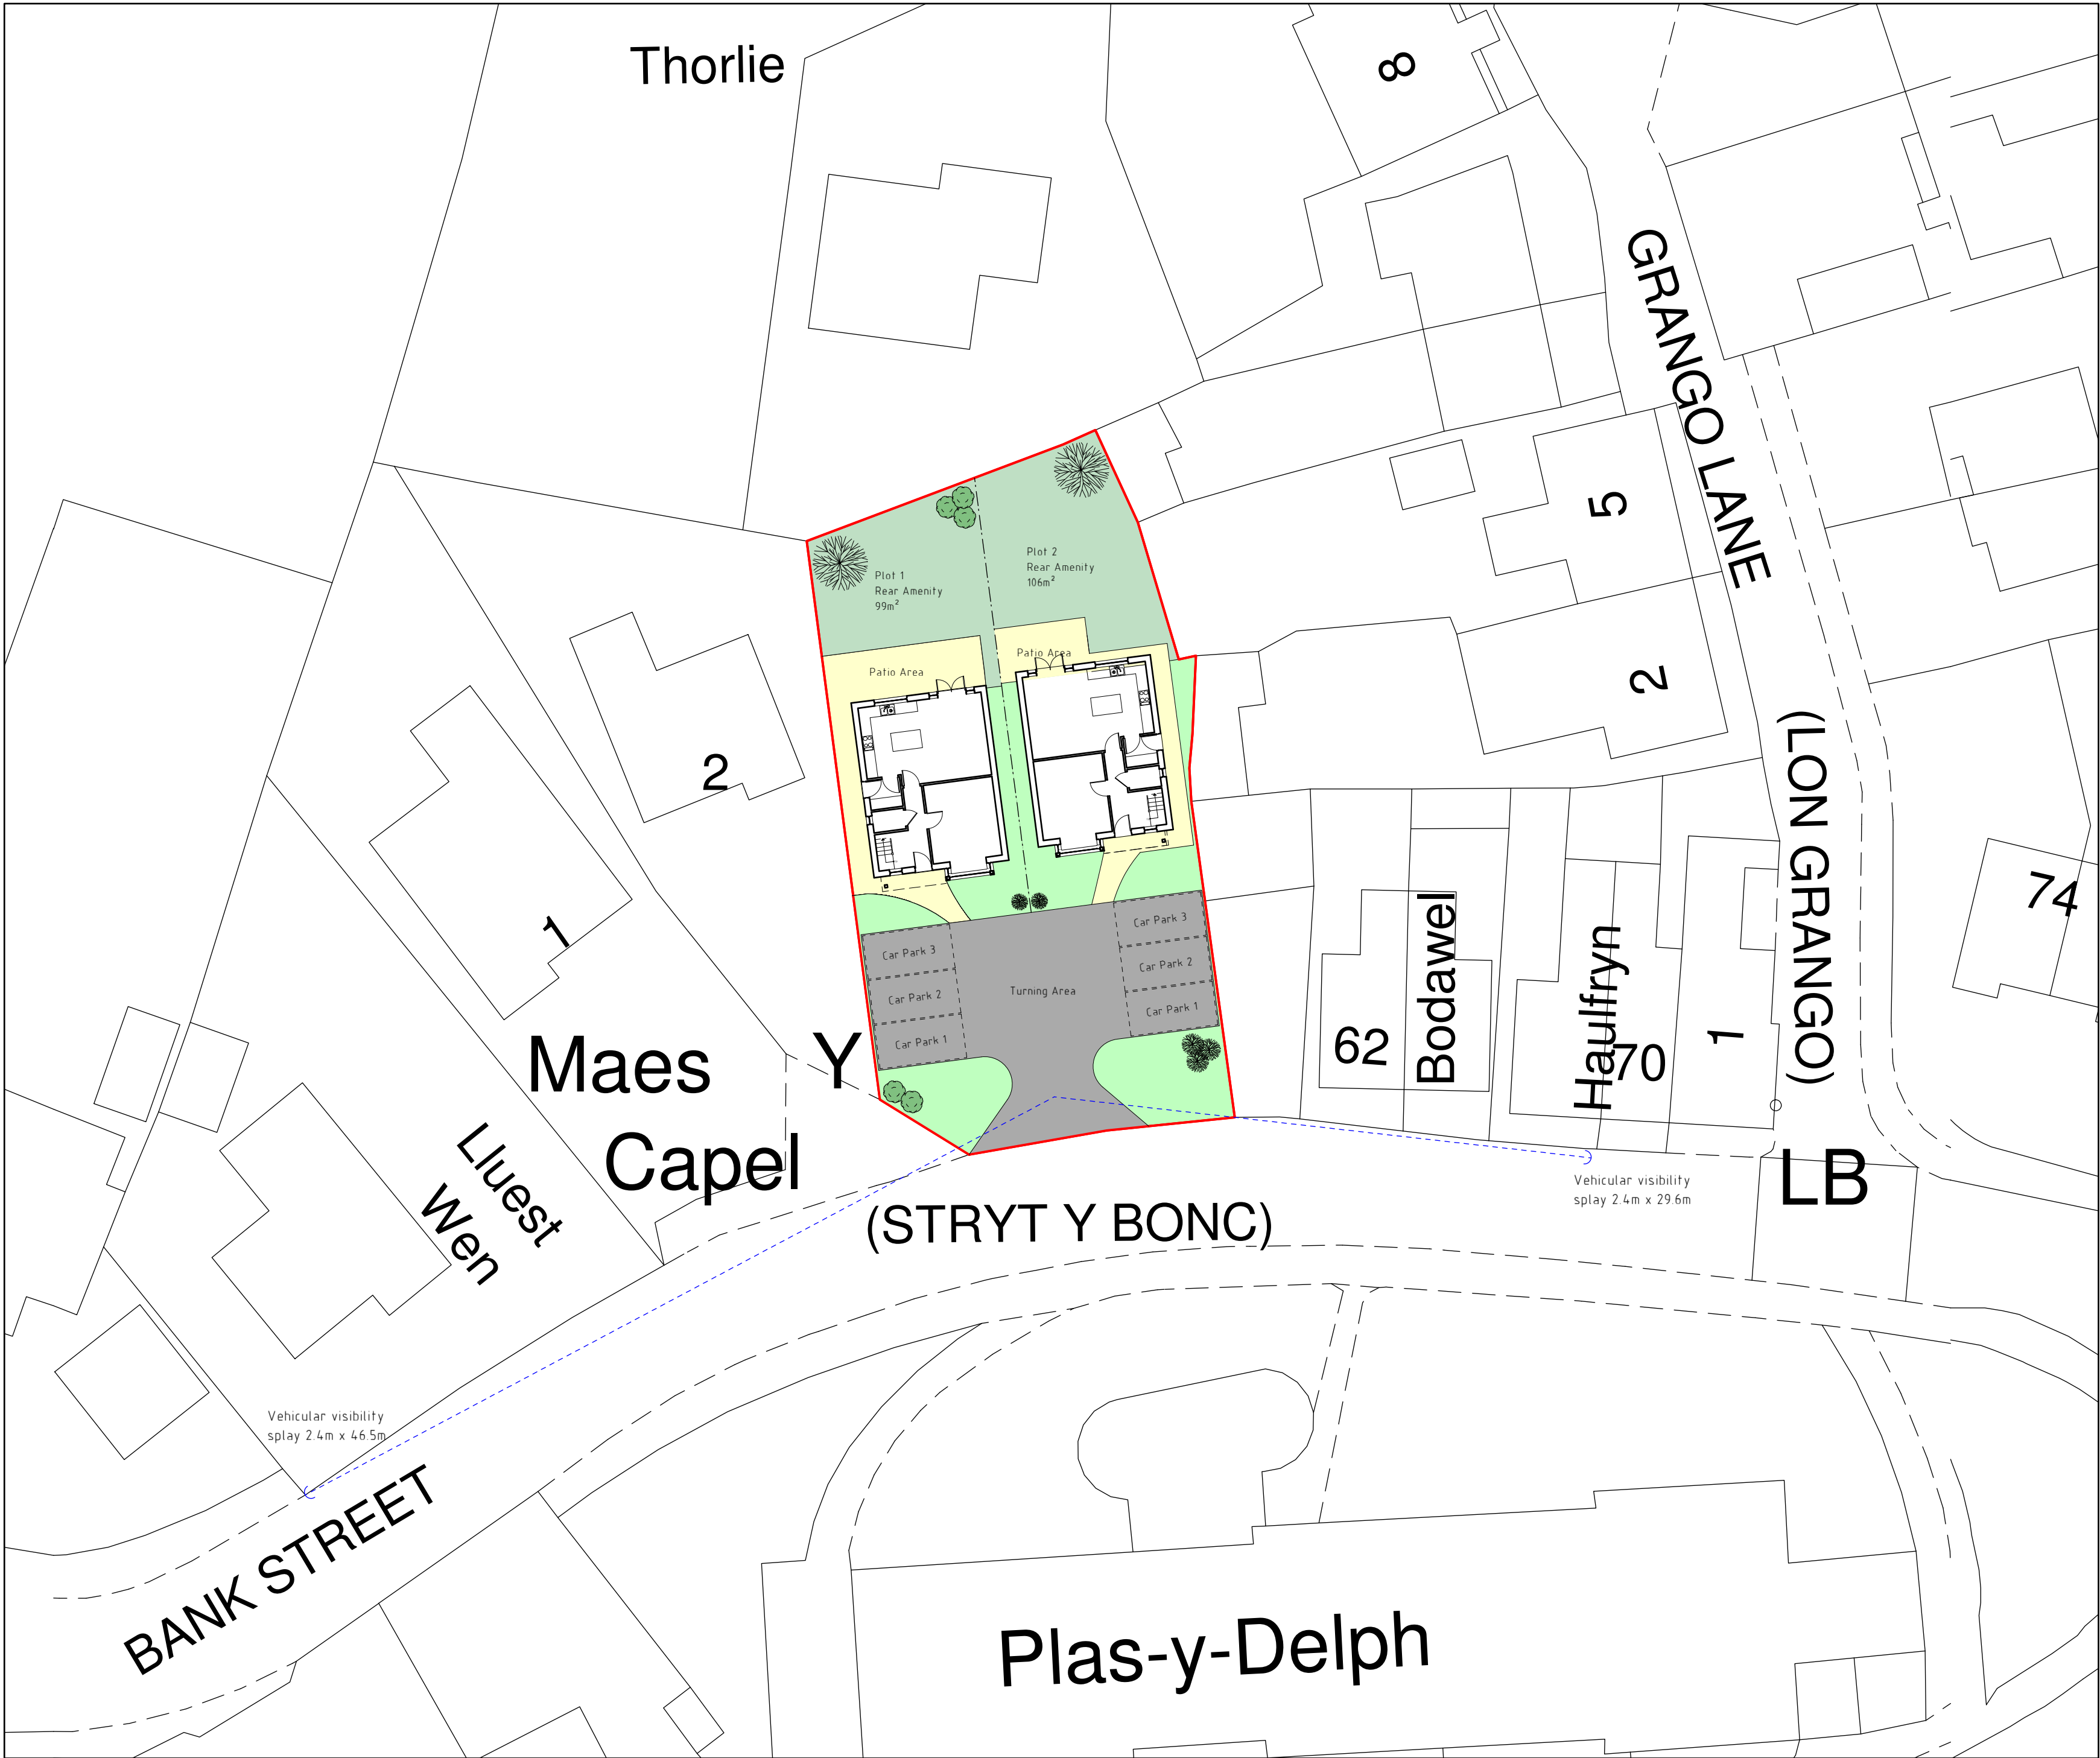

Site Plan 1:250

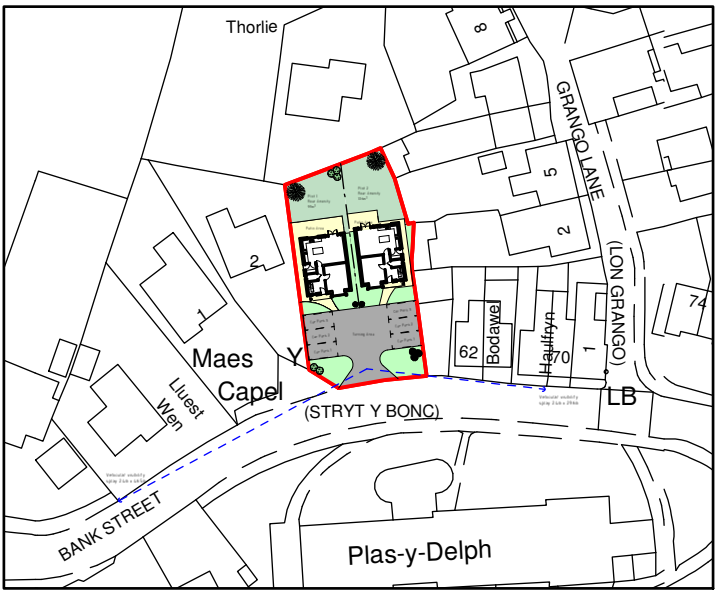

Location Plan 1:1250

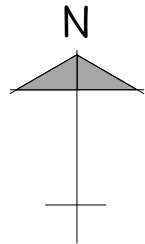

A	04/21	House type amends	SIH
Rev	Date	Detail	Initial

Project:
Proposed Alterations at
Salem Chapel, Bank Street,
Rhosllanerchrugog,
Wrexham, LL14 1EN.

Title: Site Plan & Location Plan	Scale: (A2) 1:250 & 1:1250
--	----------------------------------

Drawn By: D.J.Edwards	Date: Apr 2021
--------------------------	-------------------

Drawing No: H132/003	Sheet: 1 of 1
-------------------------	------------------

blueprint
architectural services

partner
LABC

Office 3K4,
Redwither Business Tower,
Wrexham. LL13 9XT
Tel: 01978 356500
www.blueprintarchitectural.com