



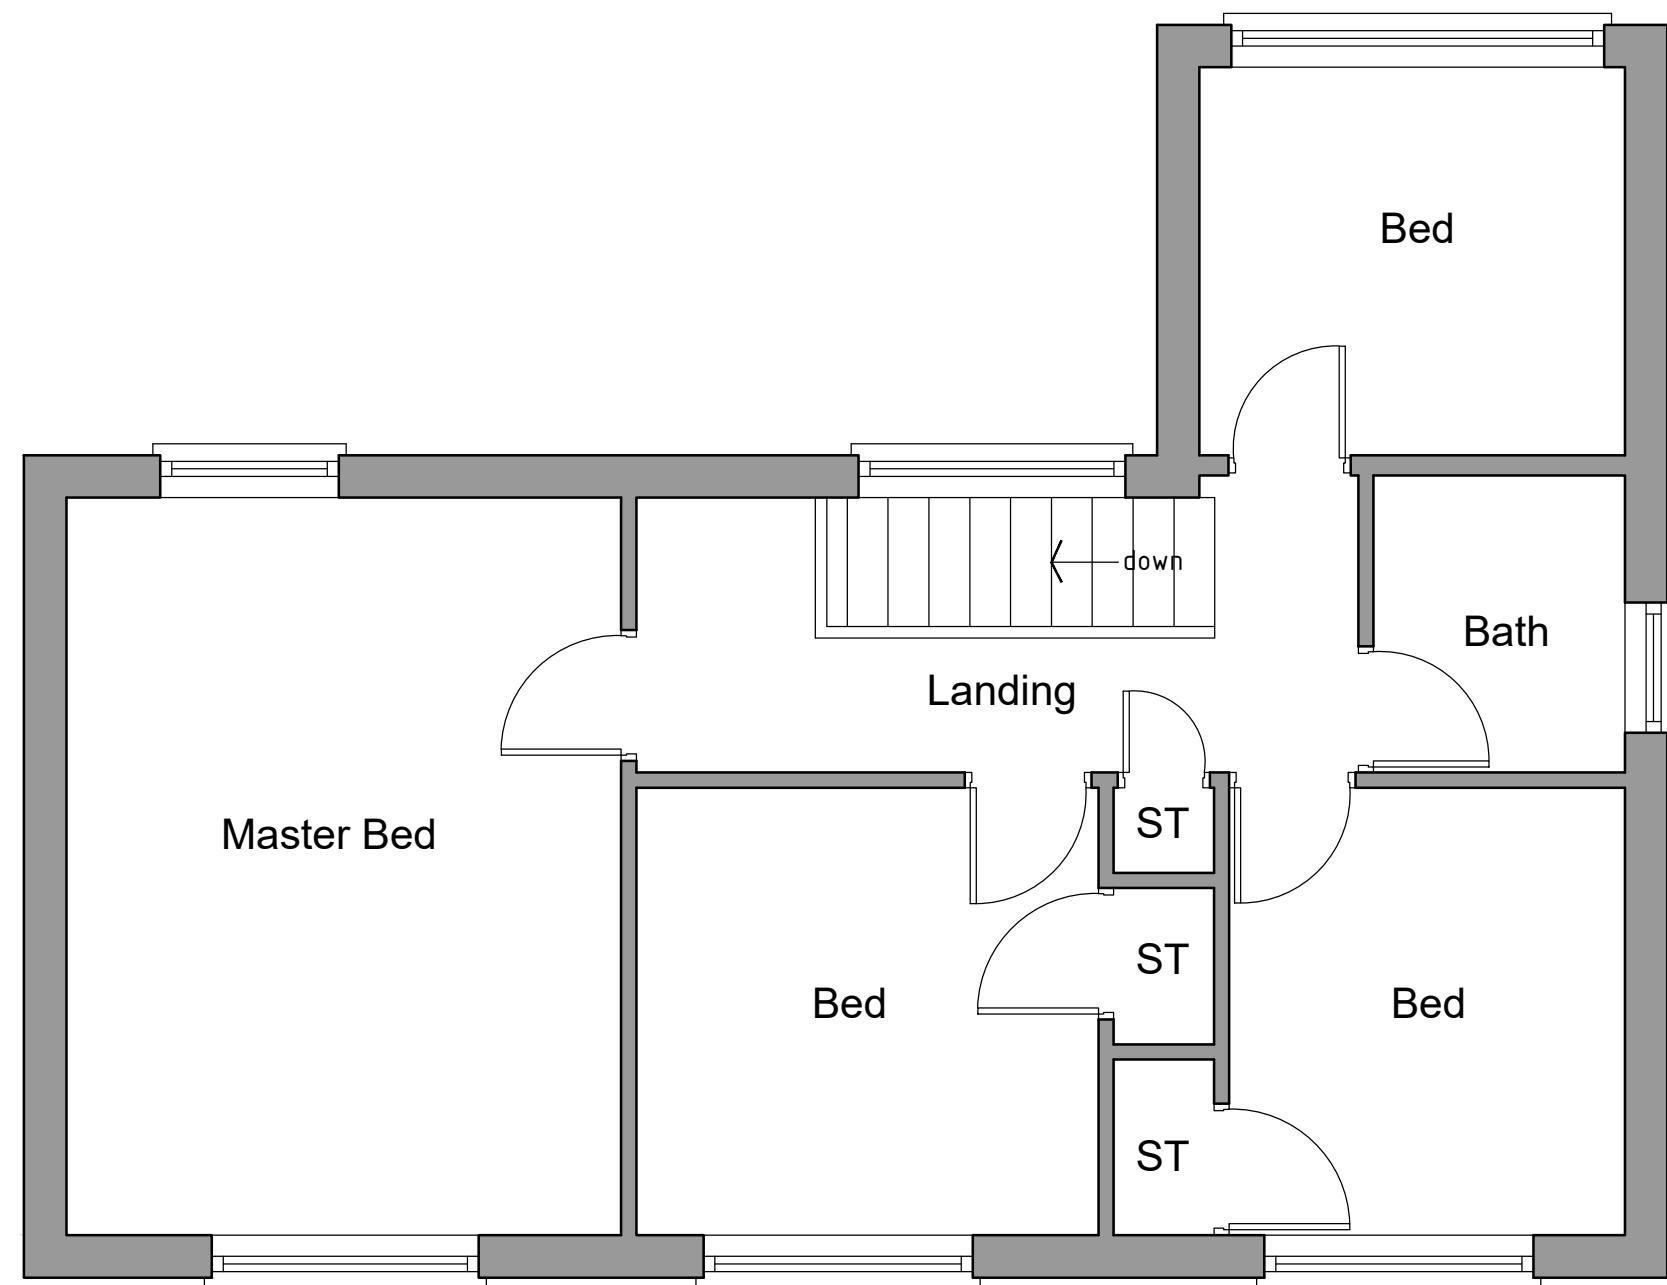

Existing floor plan 1:50

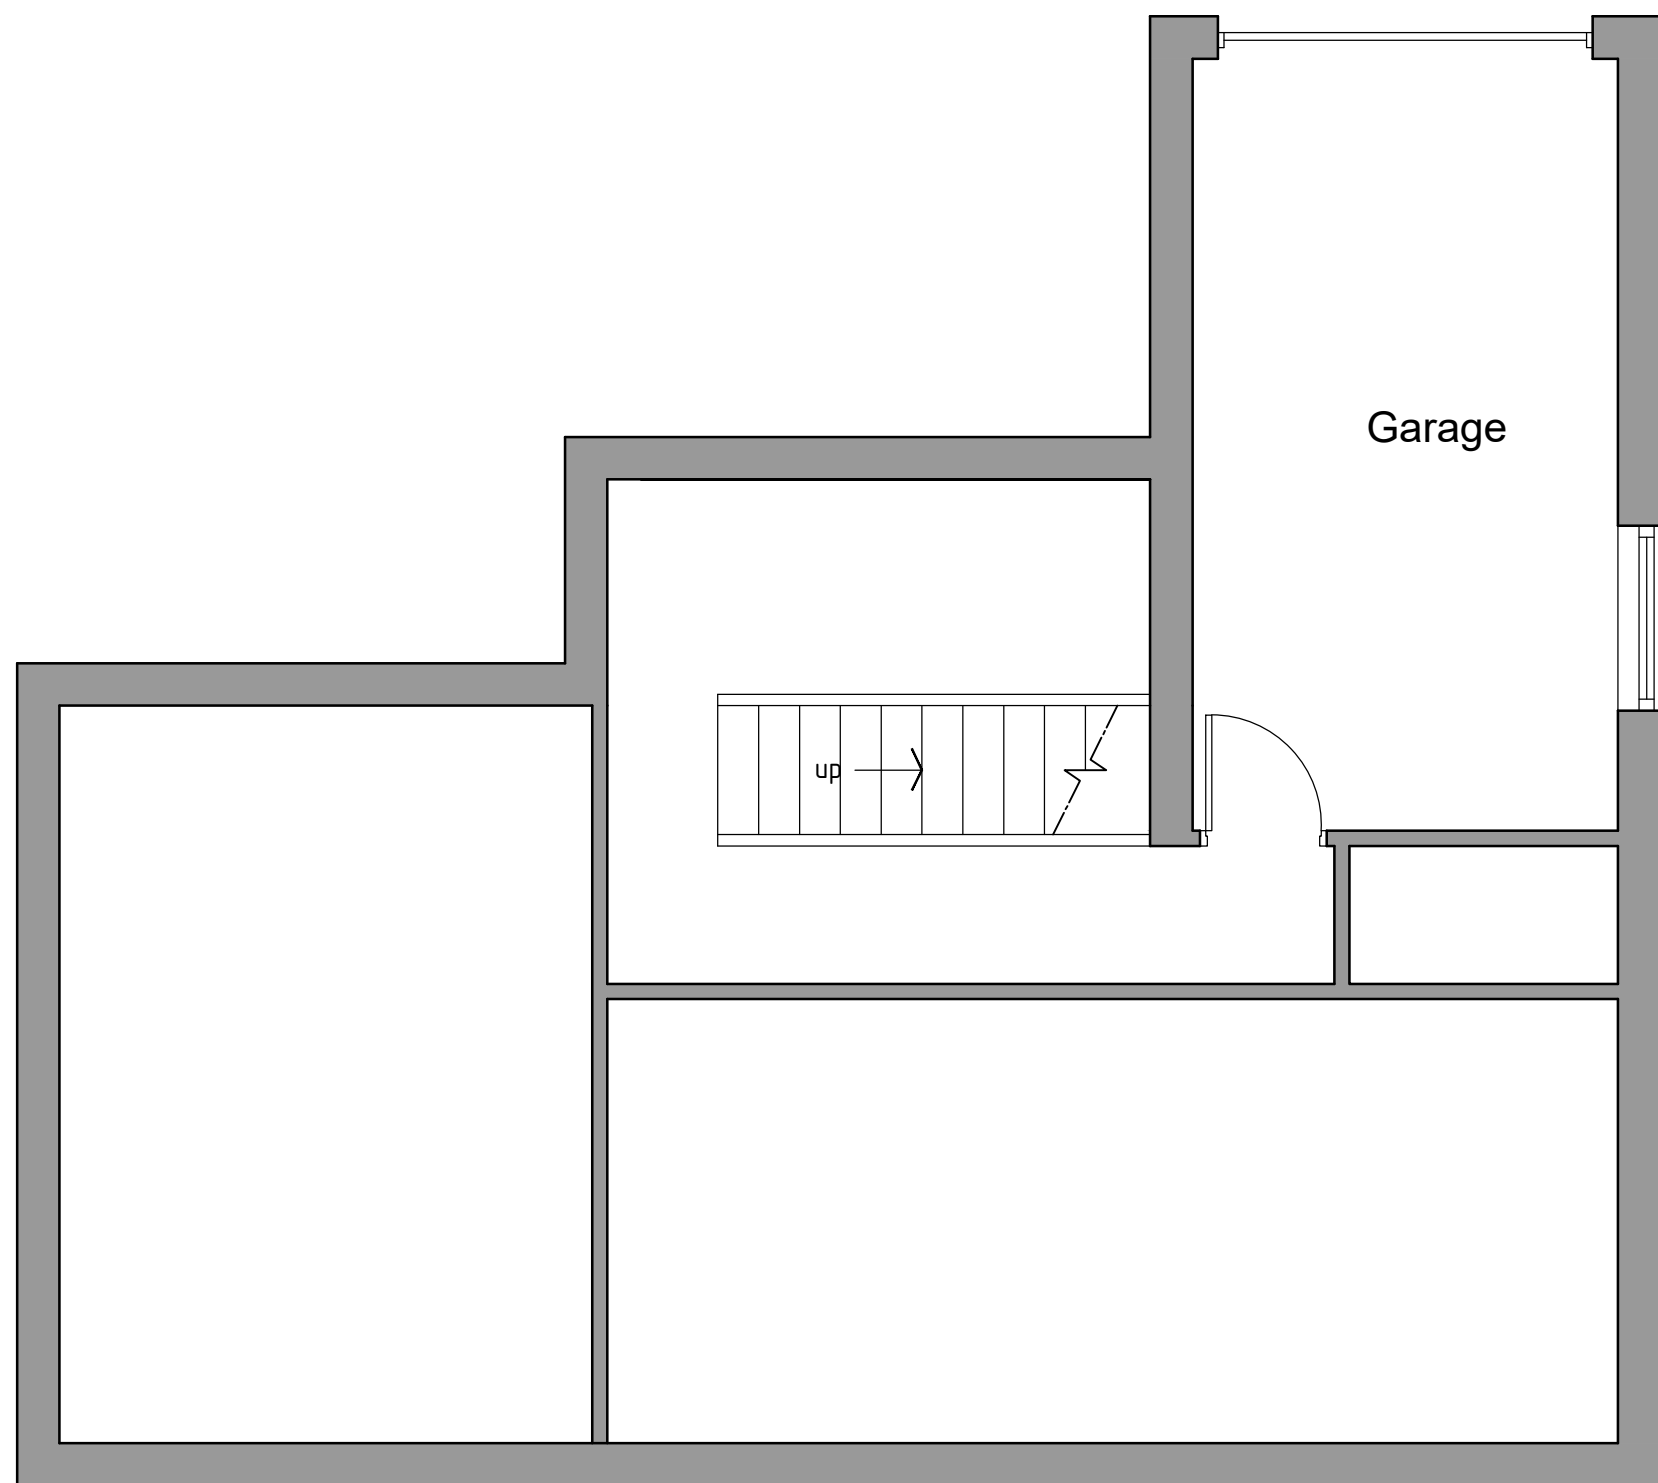

HDS Architectural Services, The Foundry,  
15 Yorke Street, Wrexham  
LL13 8LW  
Tel (01978) 345250  
www.hdsarchitectural.co.uk

|                                                                      |                            |
|----------------------------------------------------------------------|----------------------------|
| <b>Project;</b><br>16 Trem Y Nant, Coed Y Glyn, Wrexham,<br>LL13 7QL |                            |
| <b>Title;</b><br>Floor Plans as<br>Existing                          | <b>Scale (A3);</b><br>1:50 |
| <b>Dwg No;</b><br>TN/PD/01                                           | <b>Date;</b><br>May 2021   |
| <b>Revision;</b>                                                     |                            |