


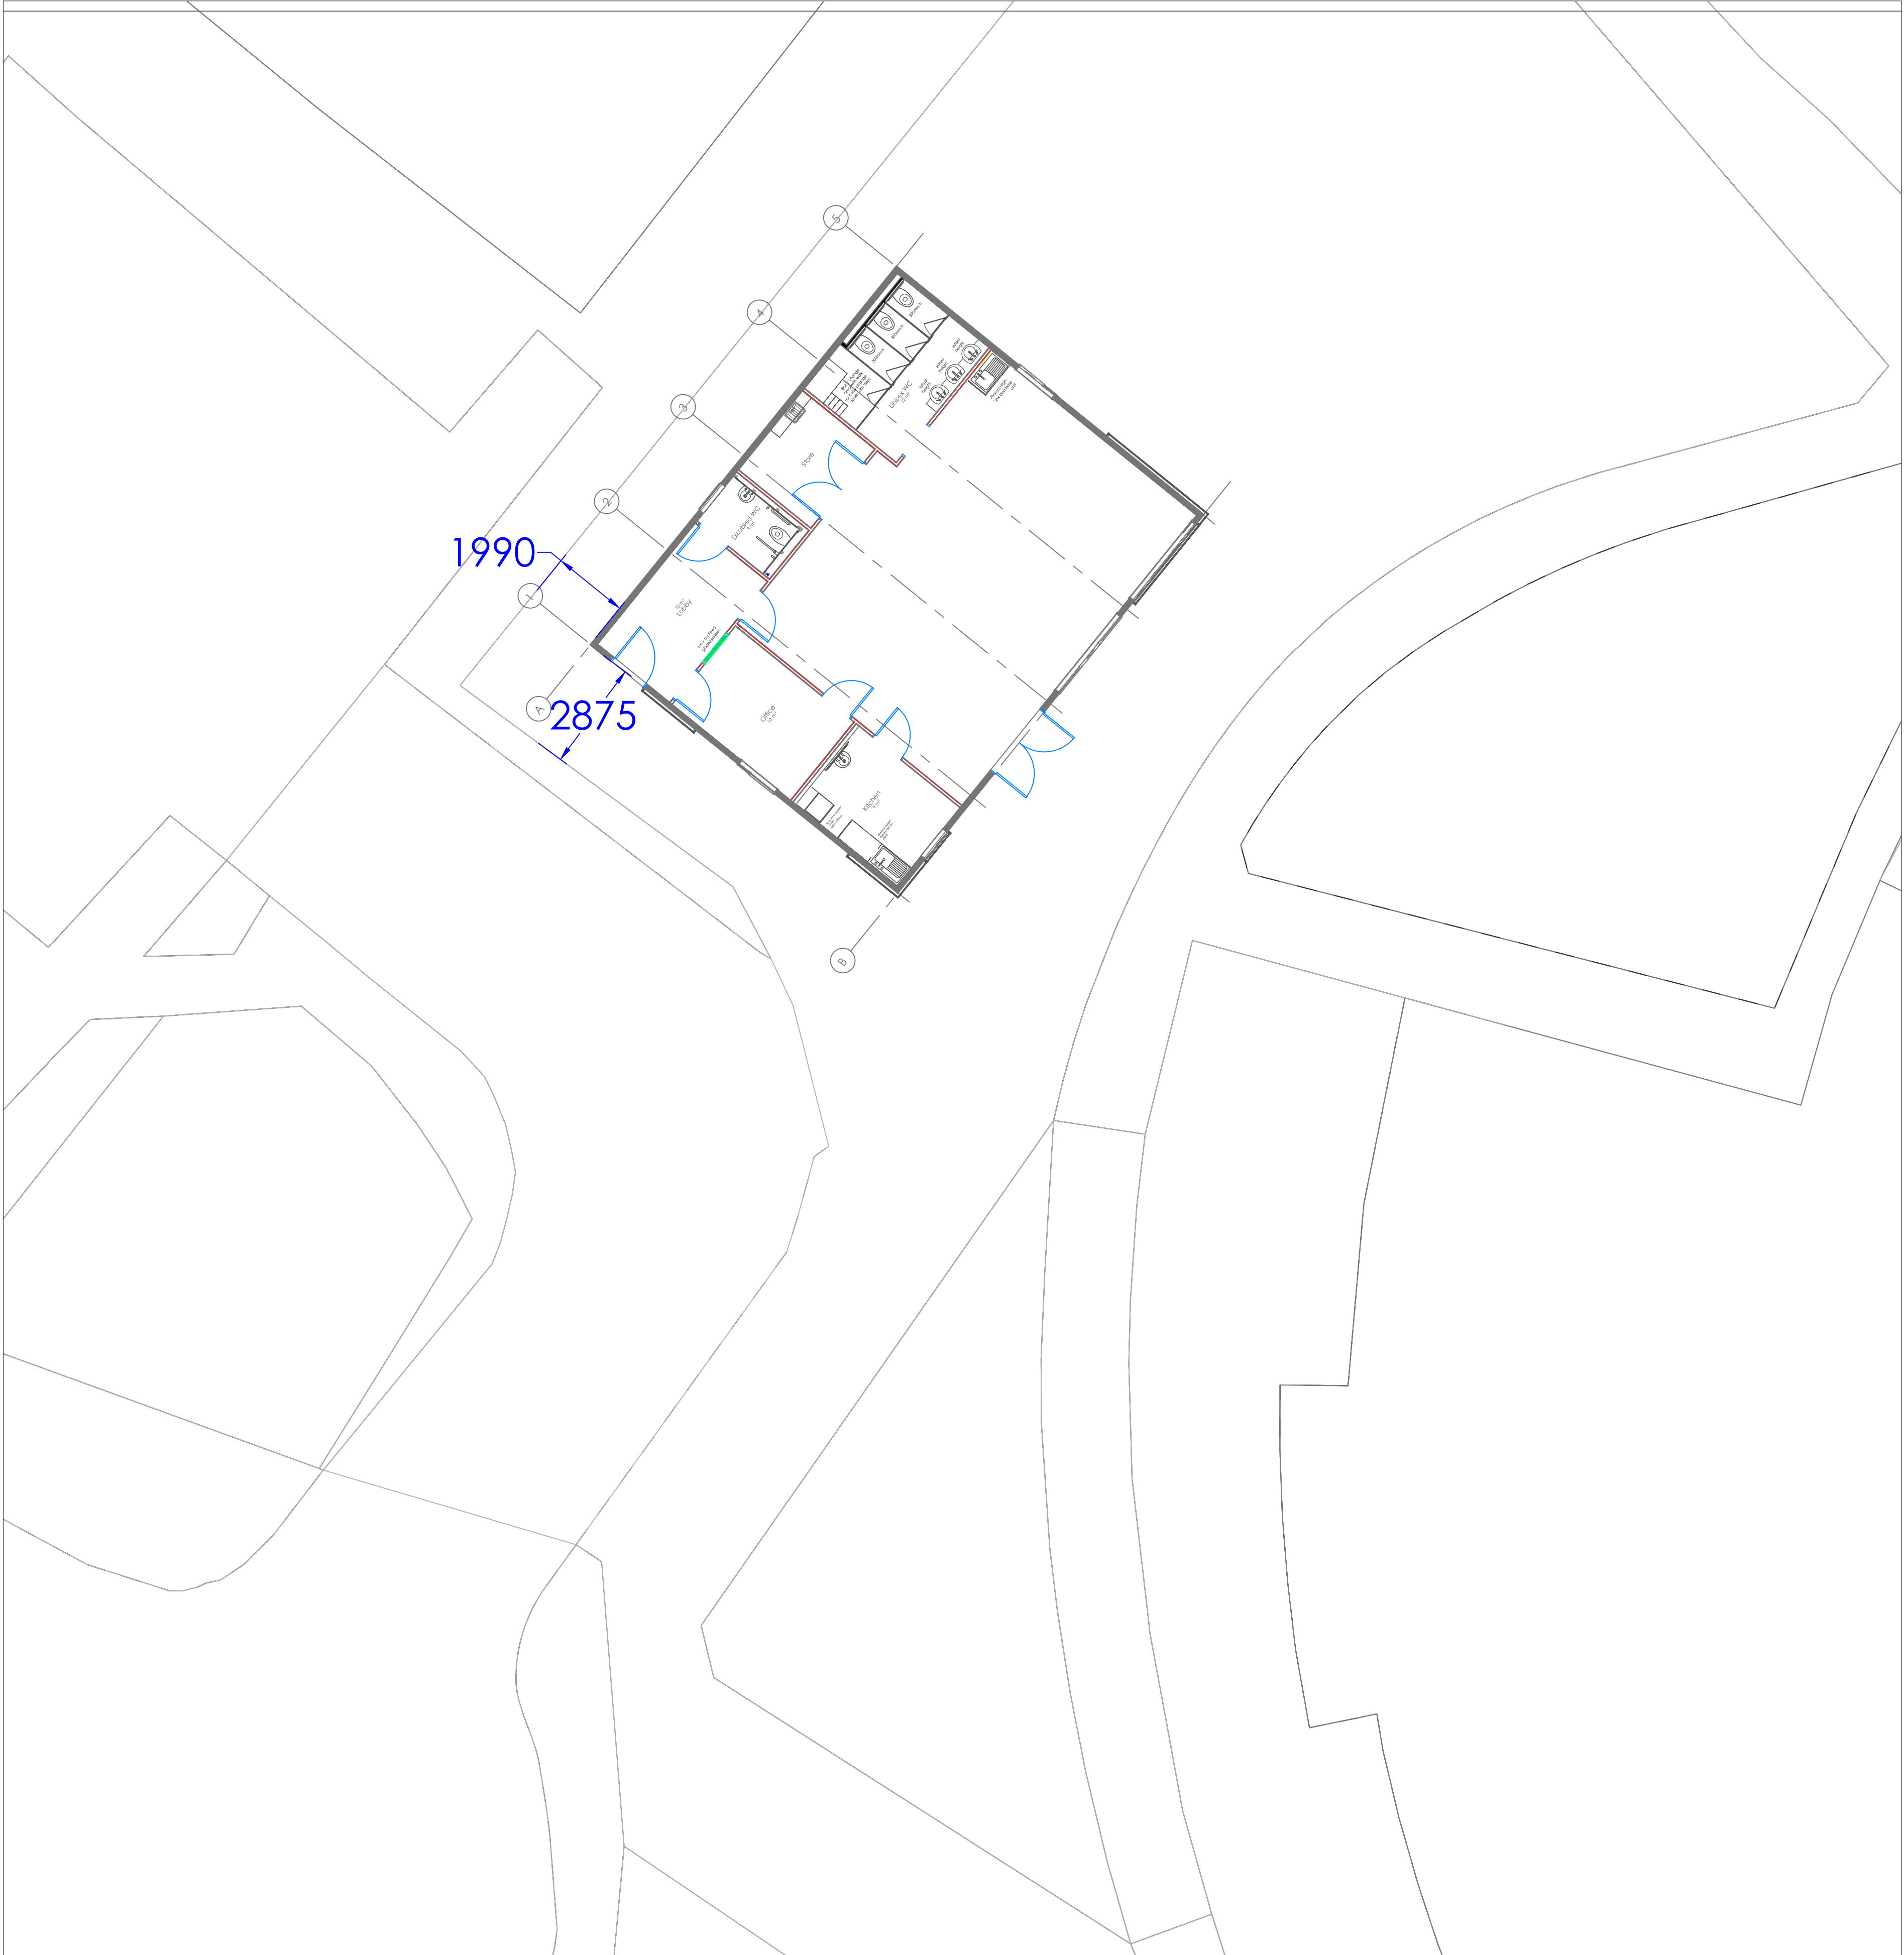

elite
systems

Bedford St. Westgate
Cleckheaton BD19 5EA
Tel. 01274 873232 Fax. 01274 877779
email: info@elitesystems.co.uk
www.elitesystems.co.uk
the possibilities are endless.....

Rev	Description	Date

Building Specification:

PROJECT		
Llay Park School Playgroup		
TITLE		
Site Plan		
CLIENT		
Wrexham County Council		
DRAWN BY MS	CHECKED BY CHK	DATE 07/06/2021
SCALE (@ A1) 1 : 200		PROJECT NUMBER 2106-03
DRAWING NUMBER 210603-ELT-00-00-DR-A-1200		REV
STATUS: T		
A=Approval P=Production T=Tender I=Information		