



Proposed alterations at 16 Ranscombe Crescent, Wrexham, LL13 9UX

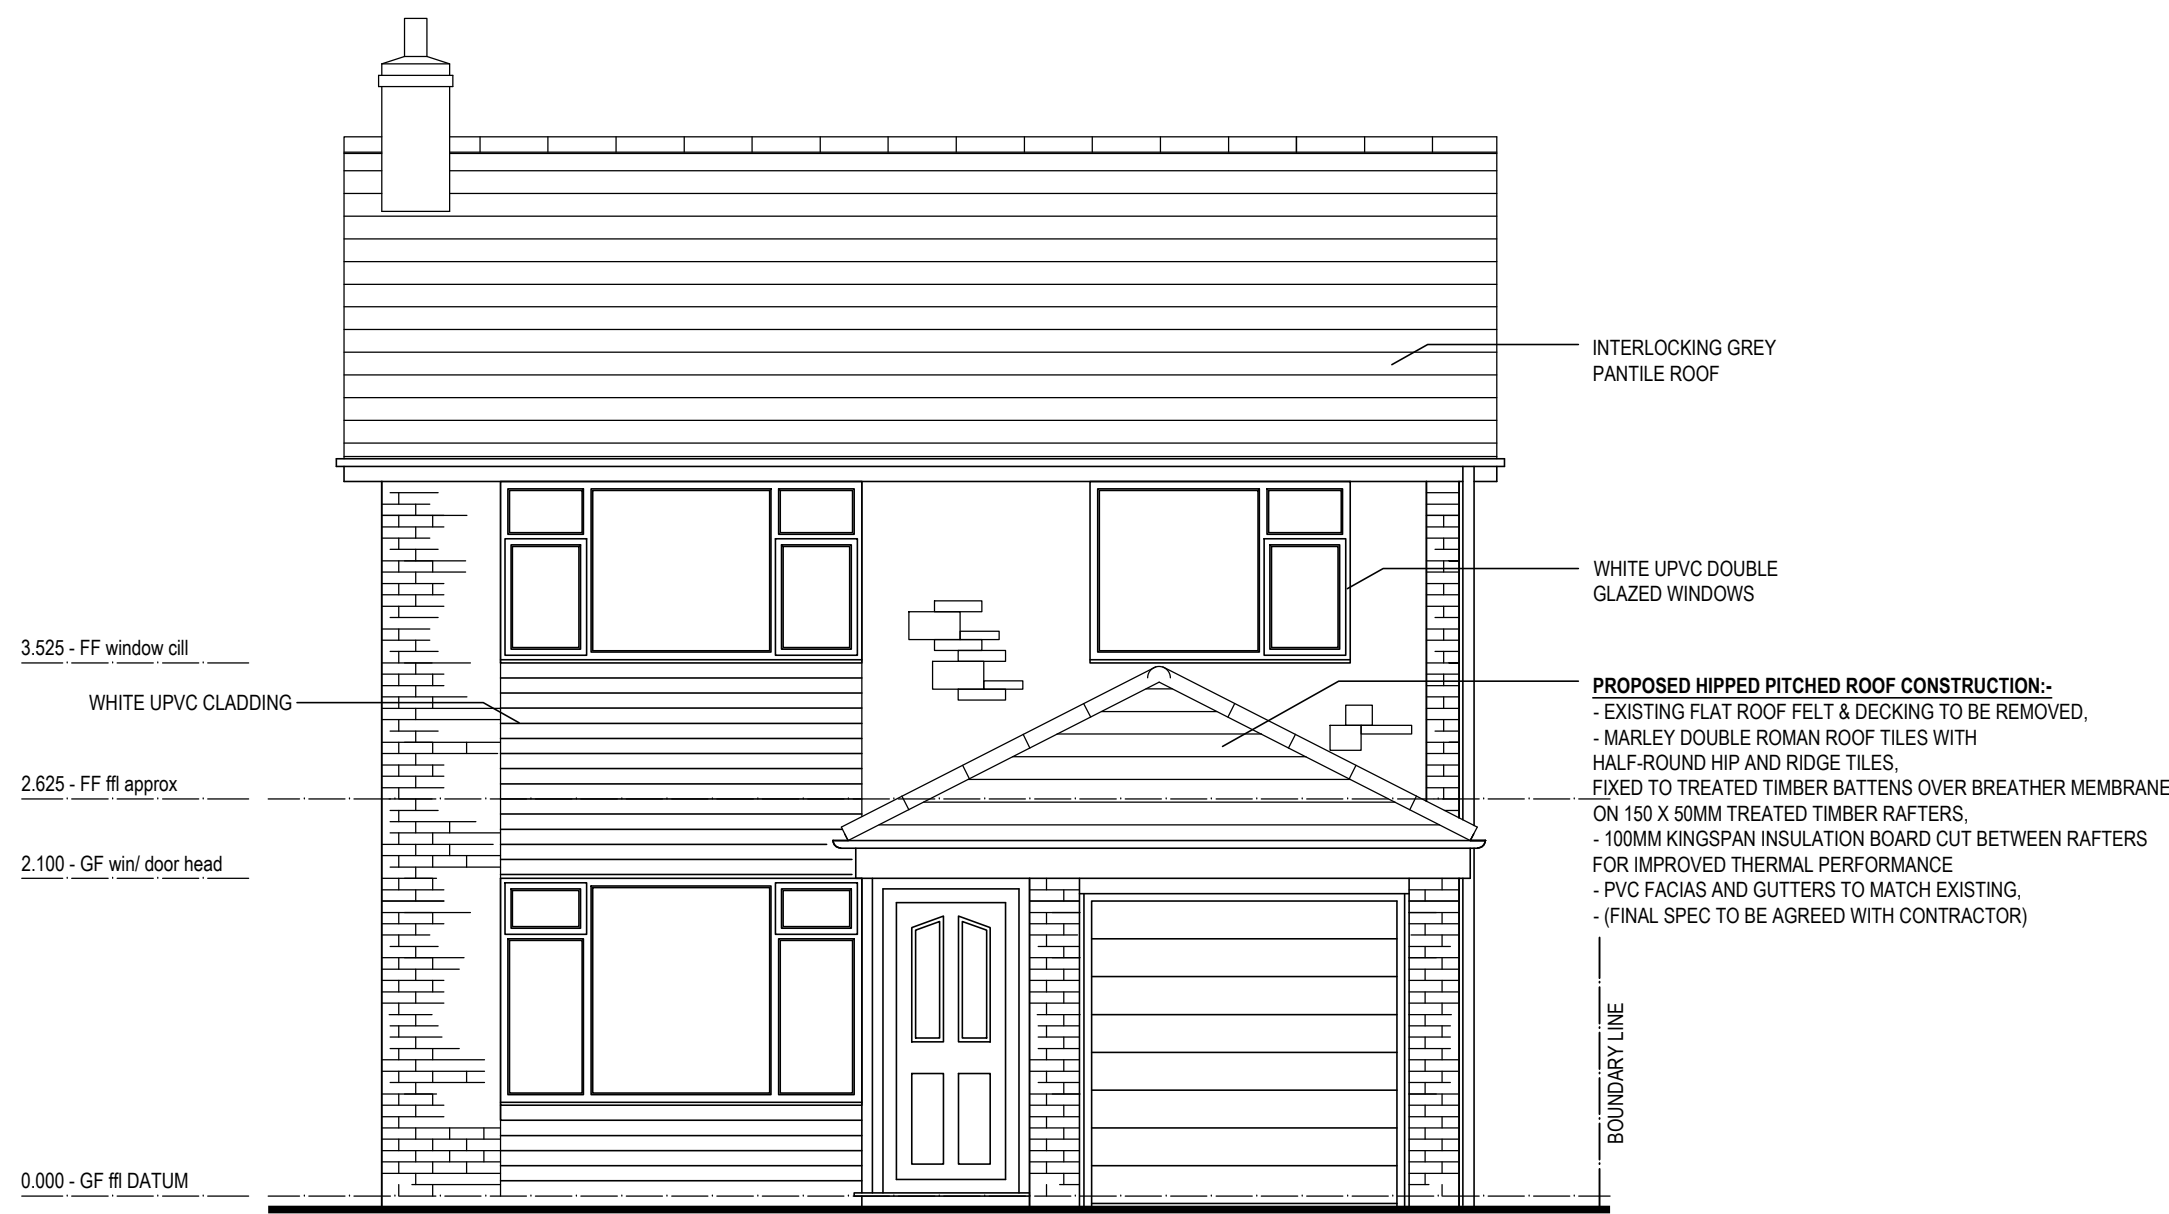


FRONT ELEVATION - FACING SOUTH

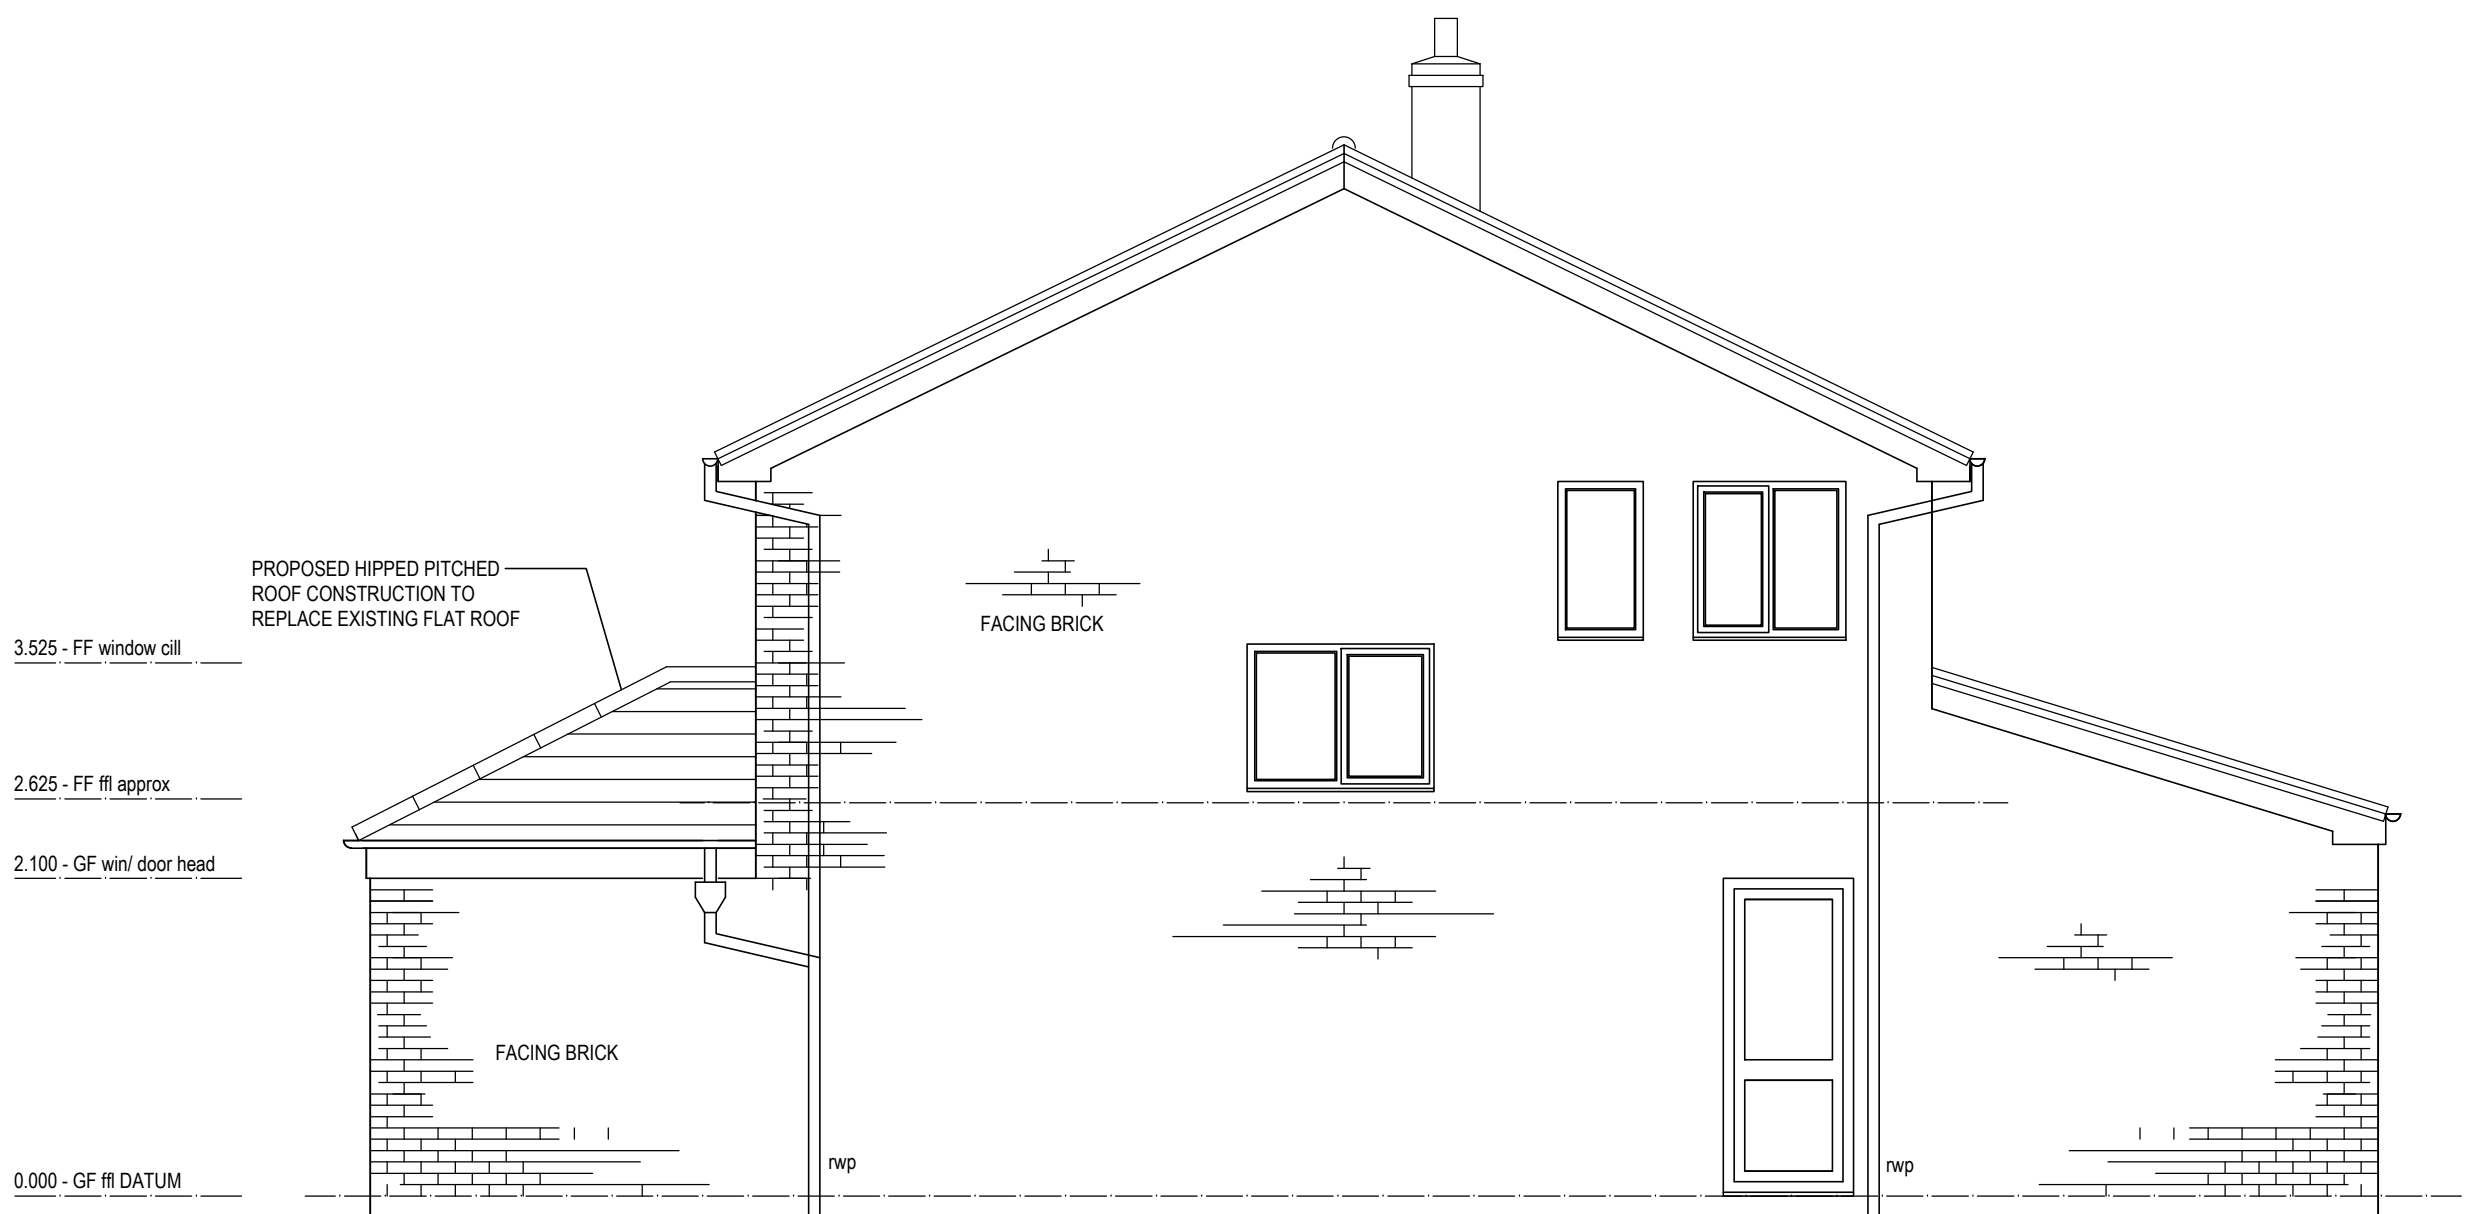


SIDE ELEVATION - FACING EAST



REAR ELEVATION - FACING NORTH

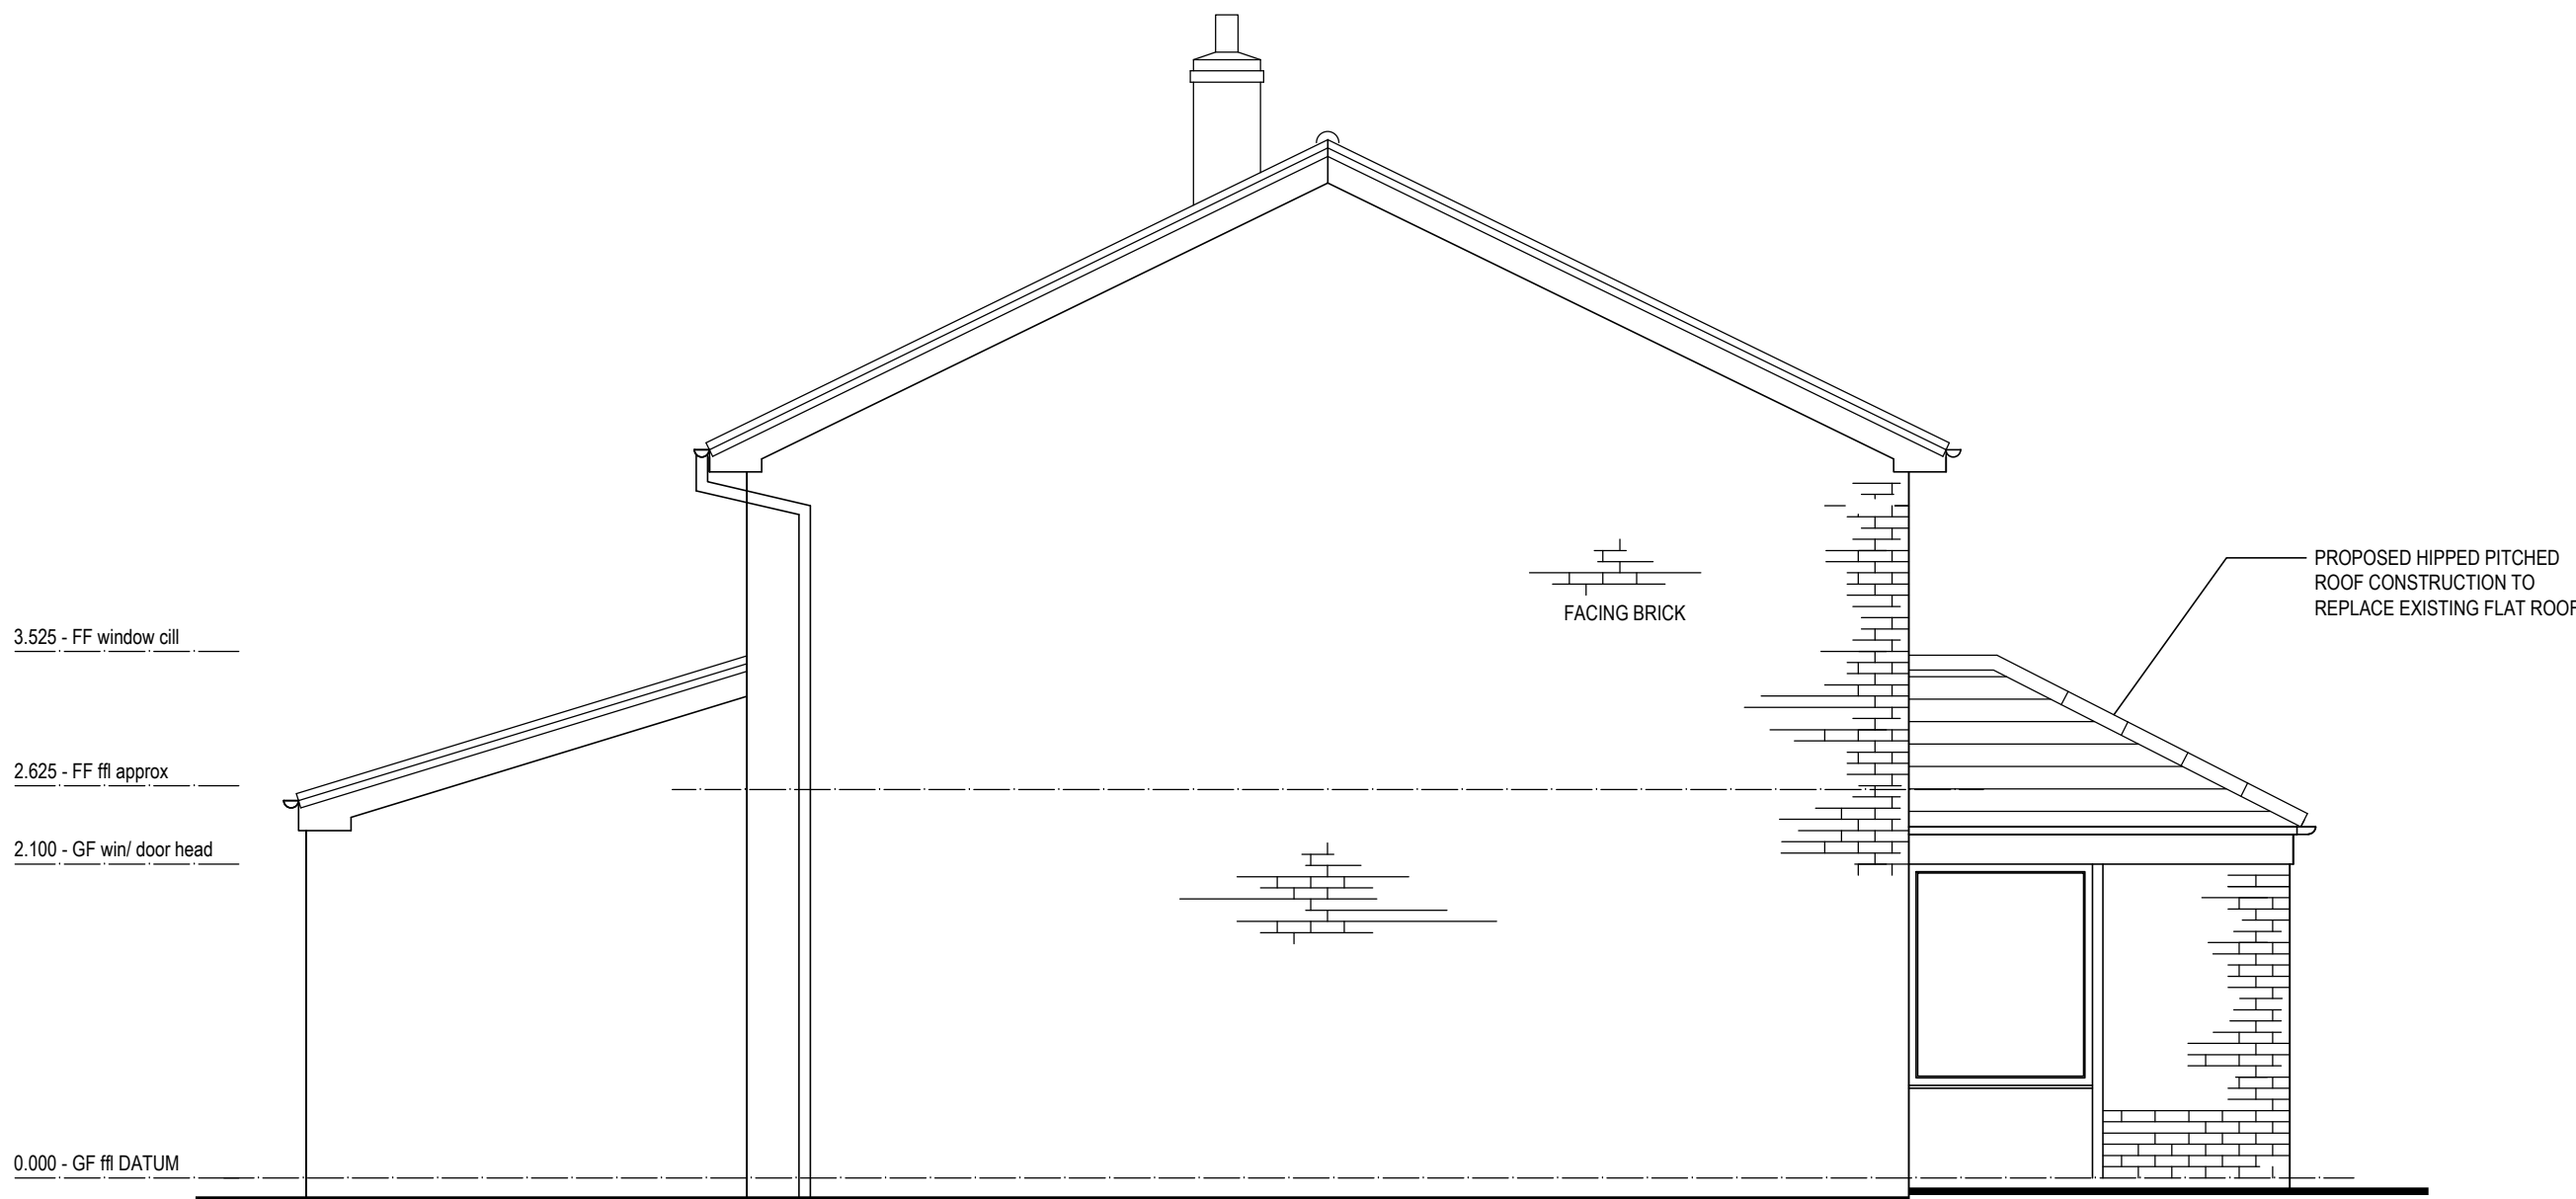

SIDE ELEVATION - FACING WEST

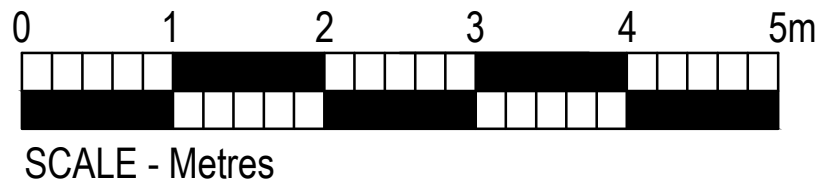

SCALE - Metres

MHA

MARTIN HOLLAND ARCHITECT

5 Hallowsgate Court, Kelsall, Tarporley, Cheshire, CW6 0RE

t. 07966 099148

e. martin holland100@hotmail.com

Project: Proposed alterations at
16 Ranscombe Crescent, Wrexham, LL13 9UX

Dwg Title:
ELEVATIONS AS PROPOSED

Project:	204	Dwg No:	12	Rev:	A
Date:	MAY 2021	Scale:	1:50@A1 1:100@A3	Stage:	PLANNING

Disclaimer
This drawing and the building works depicted are the copyright of the Architect and may not be reproduced without permission.
All measurements are to be checked on site and any discrepancies reported to the Architect.
This drawing was prepared for the Client, Project & Site stated above. No responsibility is accepted whatsoever should the drawing be
used by any other person, on any other site or for any other purpose than those stated.
This drawing is to be read in conjunction with all relevant drawings and specifications.

A	21 05 25	Planning application
Rev.	Date	Notes